


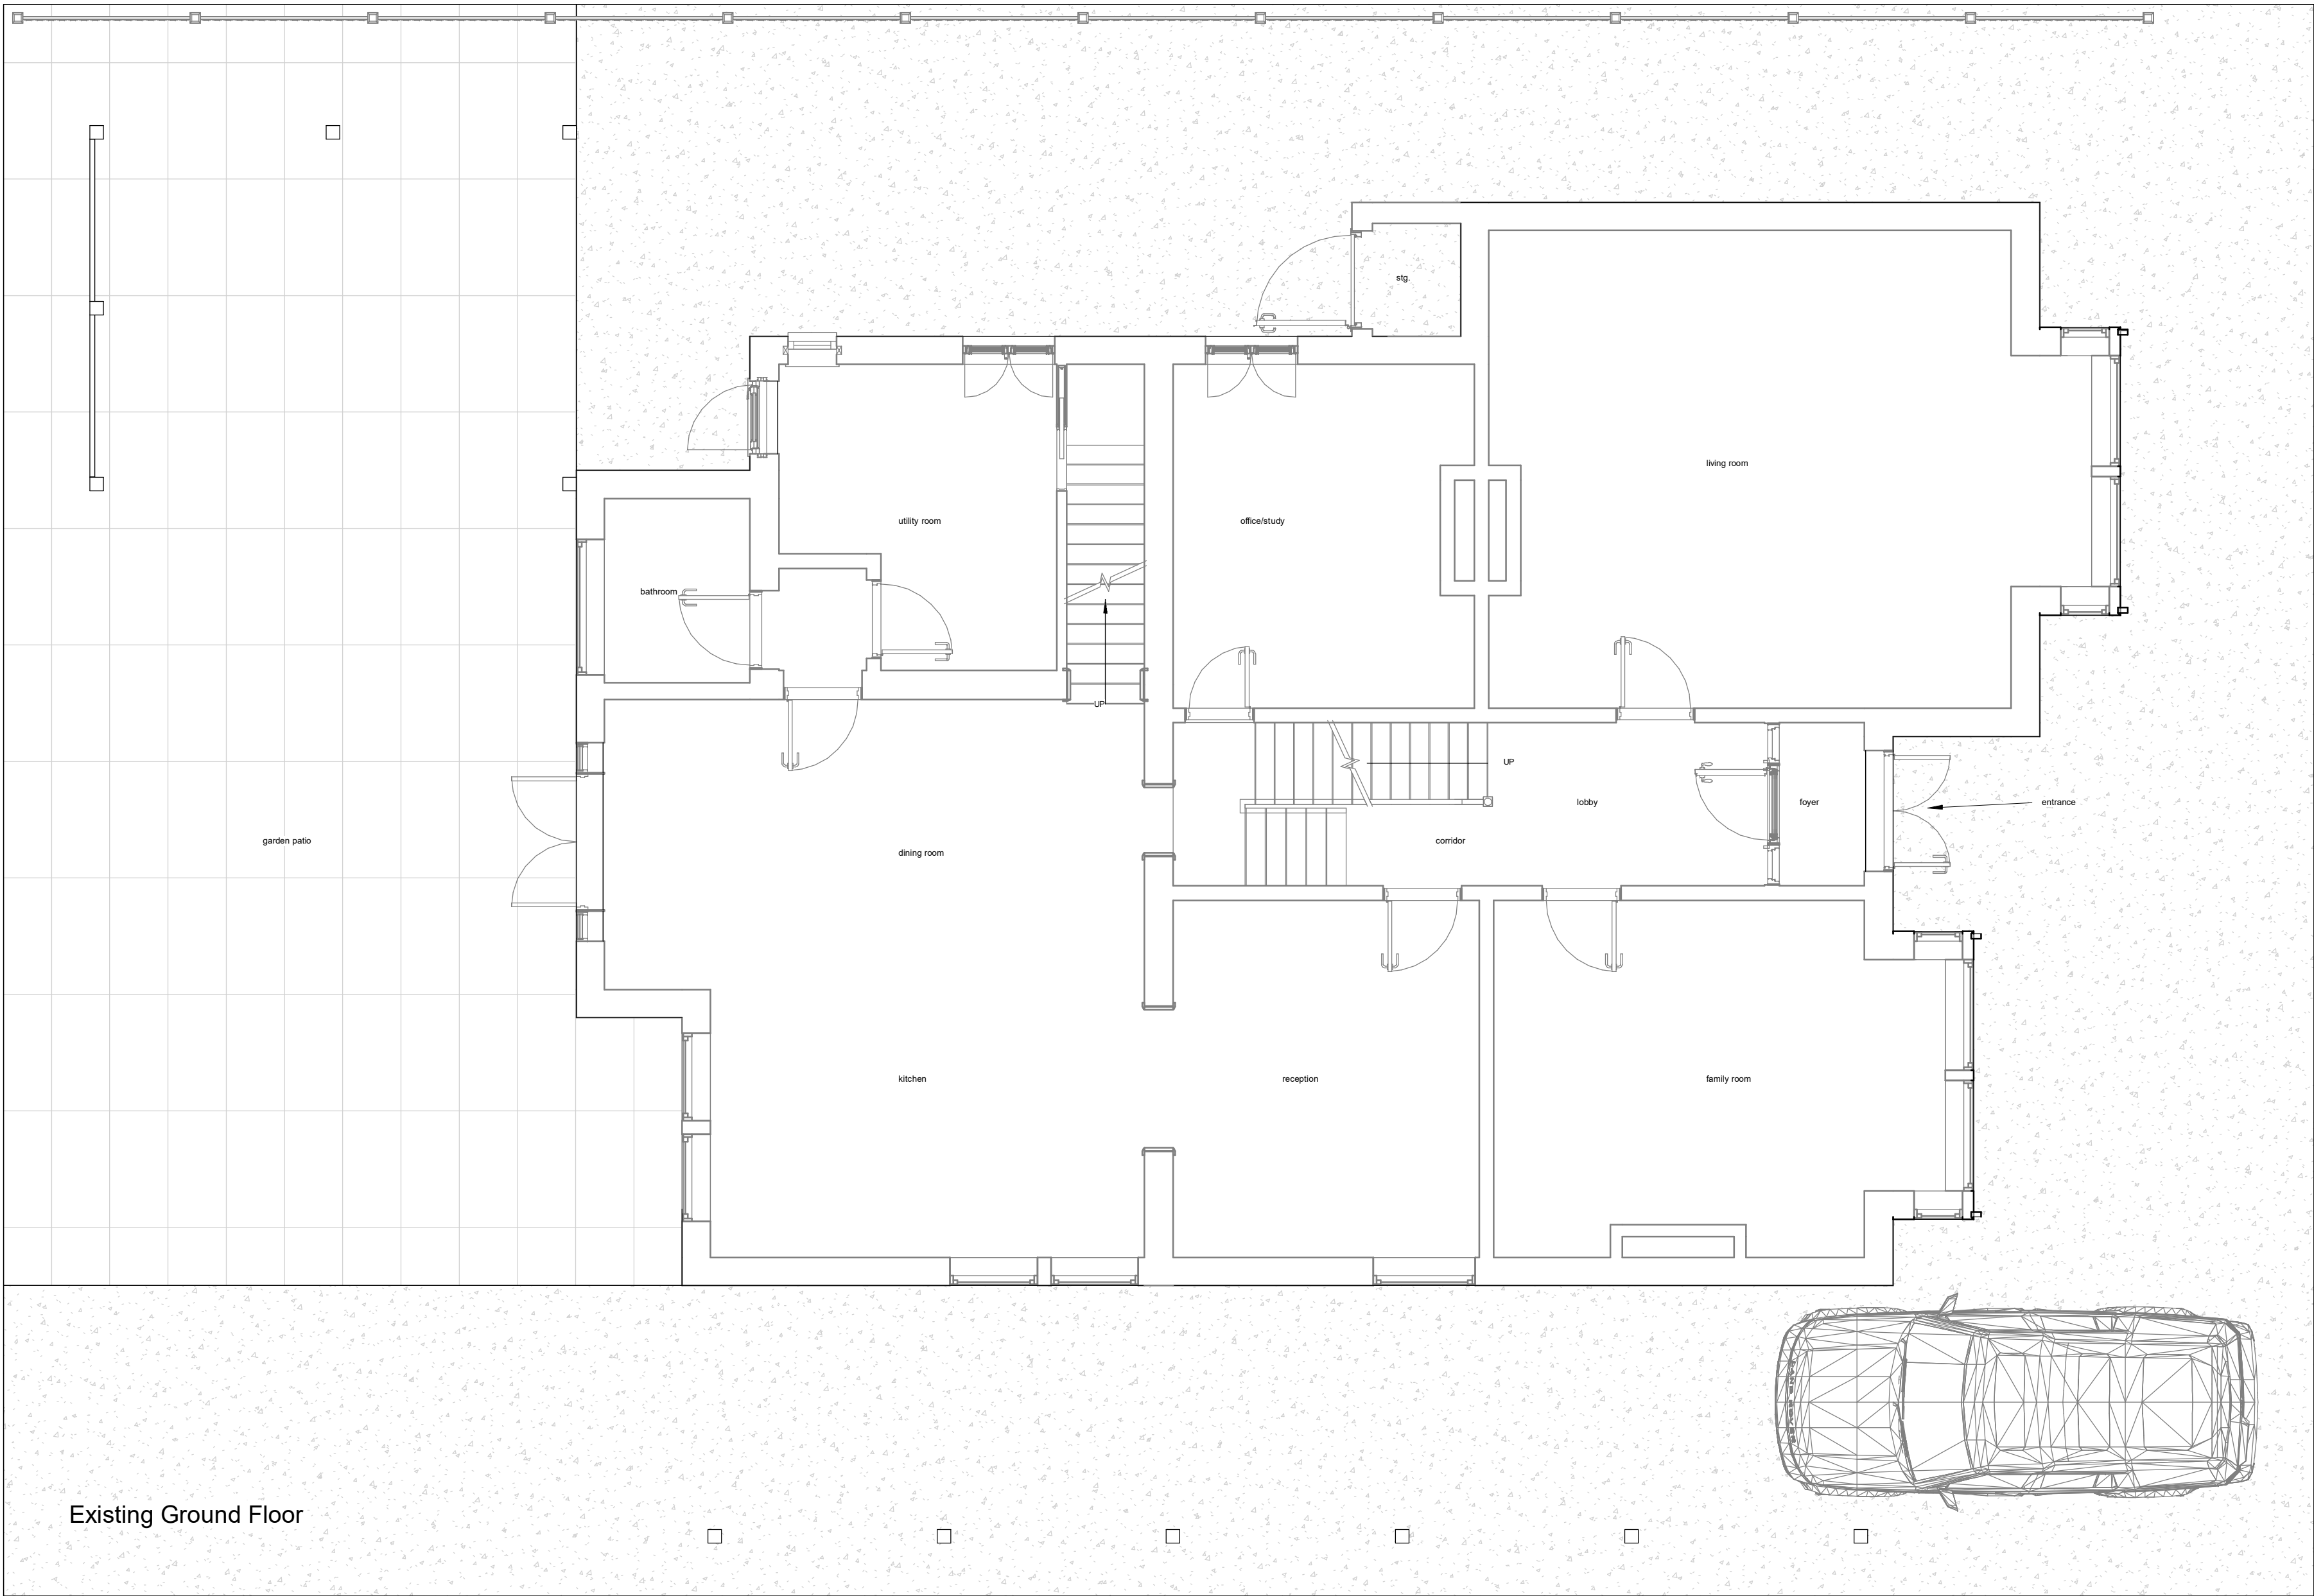

www.parkersdesign.co.uk
info@parkersdesign.co.uk
Tel: 07776 008822

1:500		50
1:200		20
1:100		10
1:50		5

All measurement to be checked on site prior to any comment

(C) Copyright of Parkers Design (Southern) Limited. Any reproduction of these drawings will require written authority from the copyright owner.

Parkers Design Limited - No.3 - PO9 6AH

PROJECT 63 Southleigh Road
PO9 2QQ

SHEET Ground Floor - Existing

CLIENT Longden-Thurgood


Date Issue Date Scale (@ A2) 1 : 50

Drawn by SW DRAWING NUMBER

Checked by SR P 1

REV

Project Number

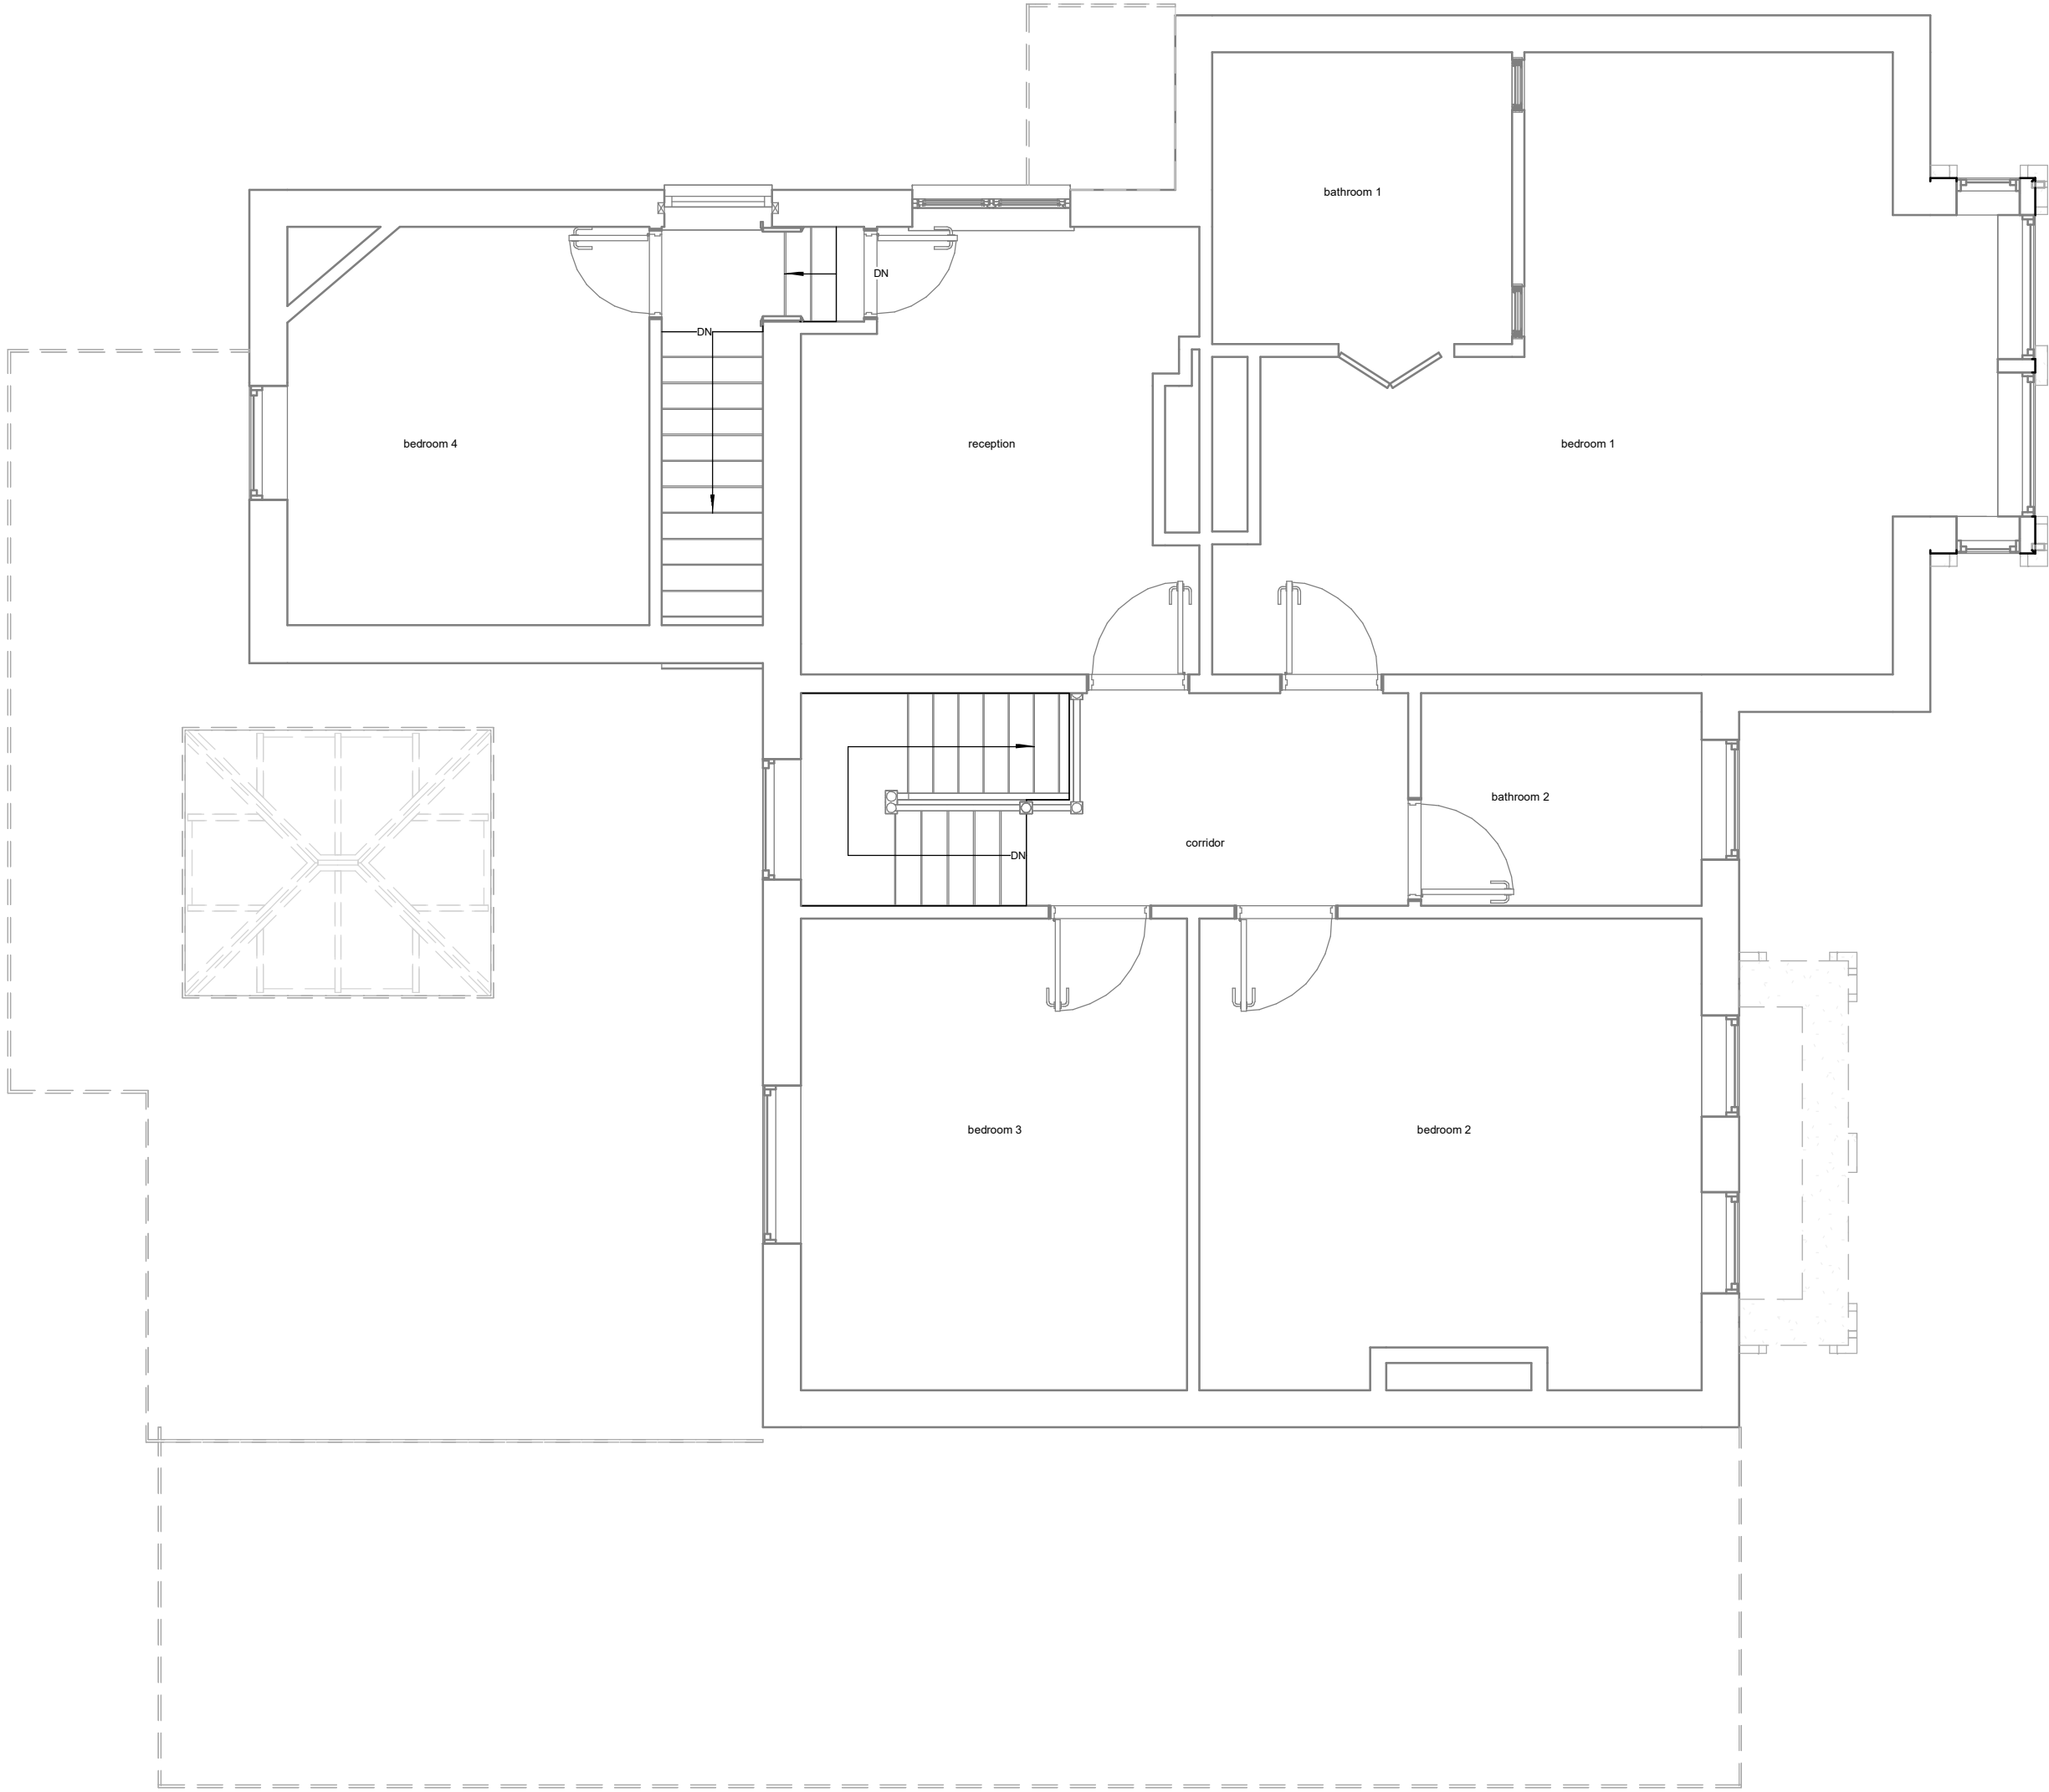

Existing First Floor



www.parkersdesign.co.uk
info@parkersdesign.co.uk
Tel: 07776 008822

1:500		50
1:200		20
1:100		10
1:50		5

All measurement to be checked on site prior to any commenment

(C) Copyright of Parkers Design (Southern) Limited. Any reproduction of these drawings will require written authority from the copyright owner.

Parkers Design Limited - No.3 - PO9 6AH

PROJECT 63 Southleigh Road
PO9 2QQ

SHEET First Floor - Existing


CLIENT Longden-Thurgood

Date Issue Date Scale (@ A2) 1 : 50

Drawn by SW DRAWING NUMBER
Checked by SR P 2

REV

Project Number

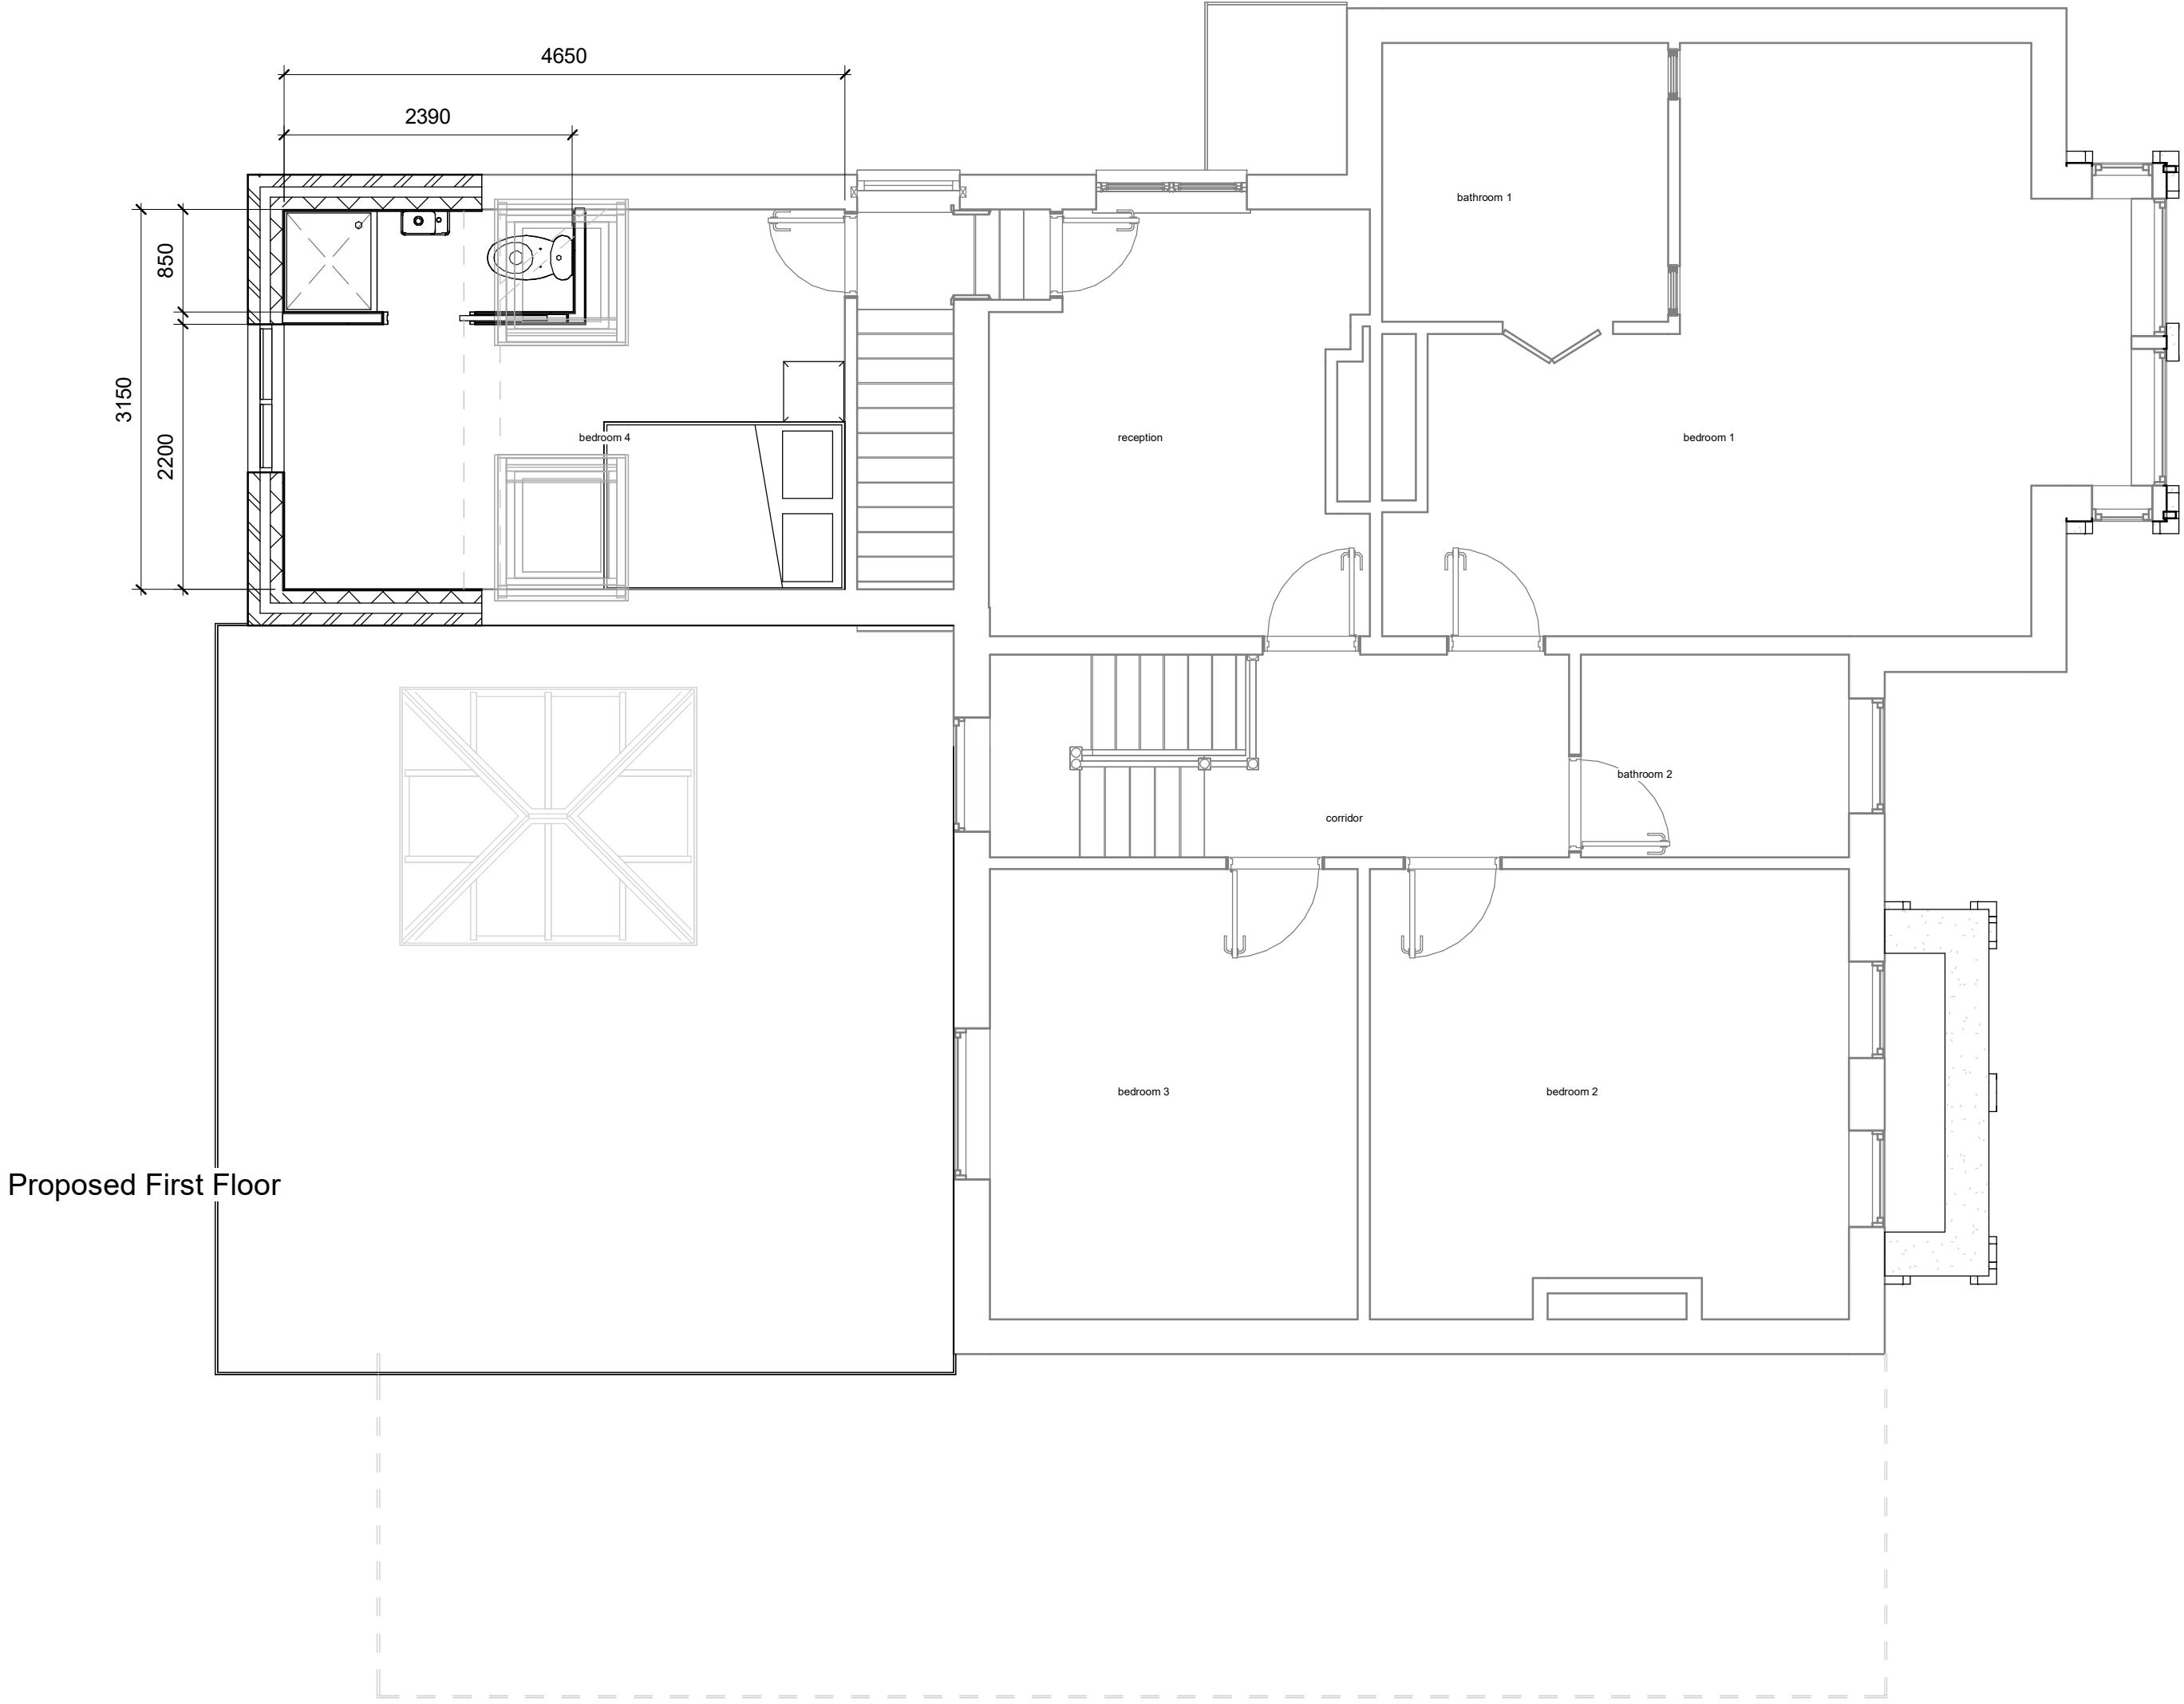

www.parkersdesign.co.uk
info@parkersdesign.co.uk
Tel: 07776 008822

1:500		50
1:200		20
1:100		10
1:50		5

All measurement to be checked on site prior to any comment

(C) Copyright of Parkers Design (Southern) Limited. Any reproduction of these drawings will require written authority from the copyright owner.

Parkers Design Limited - No.3 - PO9 6AH

PROJECT 63 Southleigh Road
PO9 2QQ

SHEET First Floor - Proposed

CLIENT Longden-Thurgood


Date Issue Date Scale (@ A2) 1 : 50

Drawn by SW DRAWING NUMBER


Checked by SR P 2a

REV

Project Number

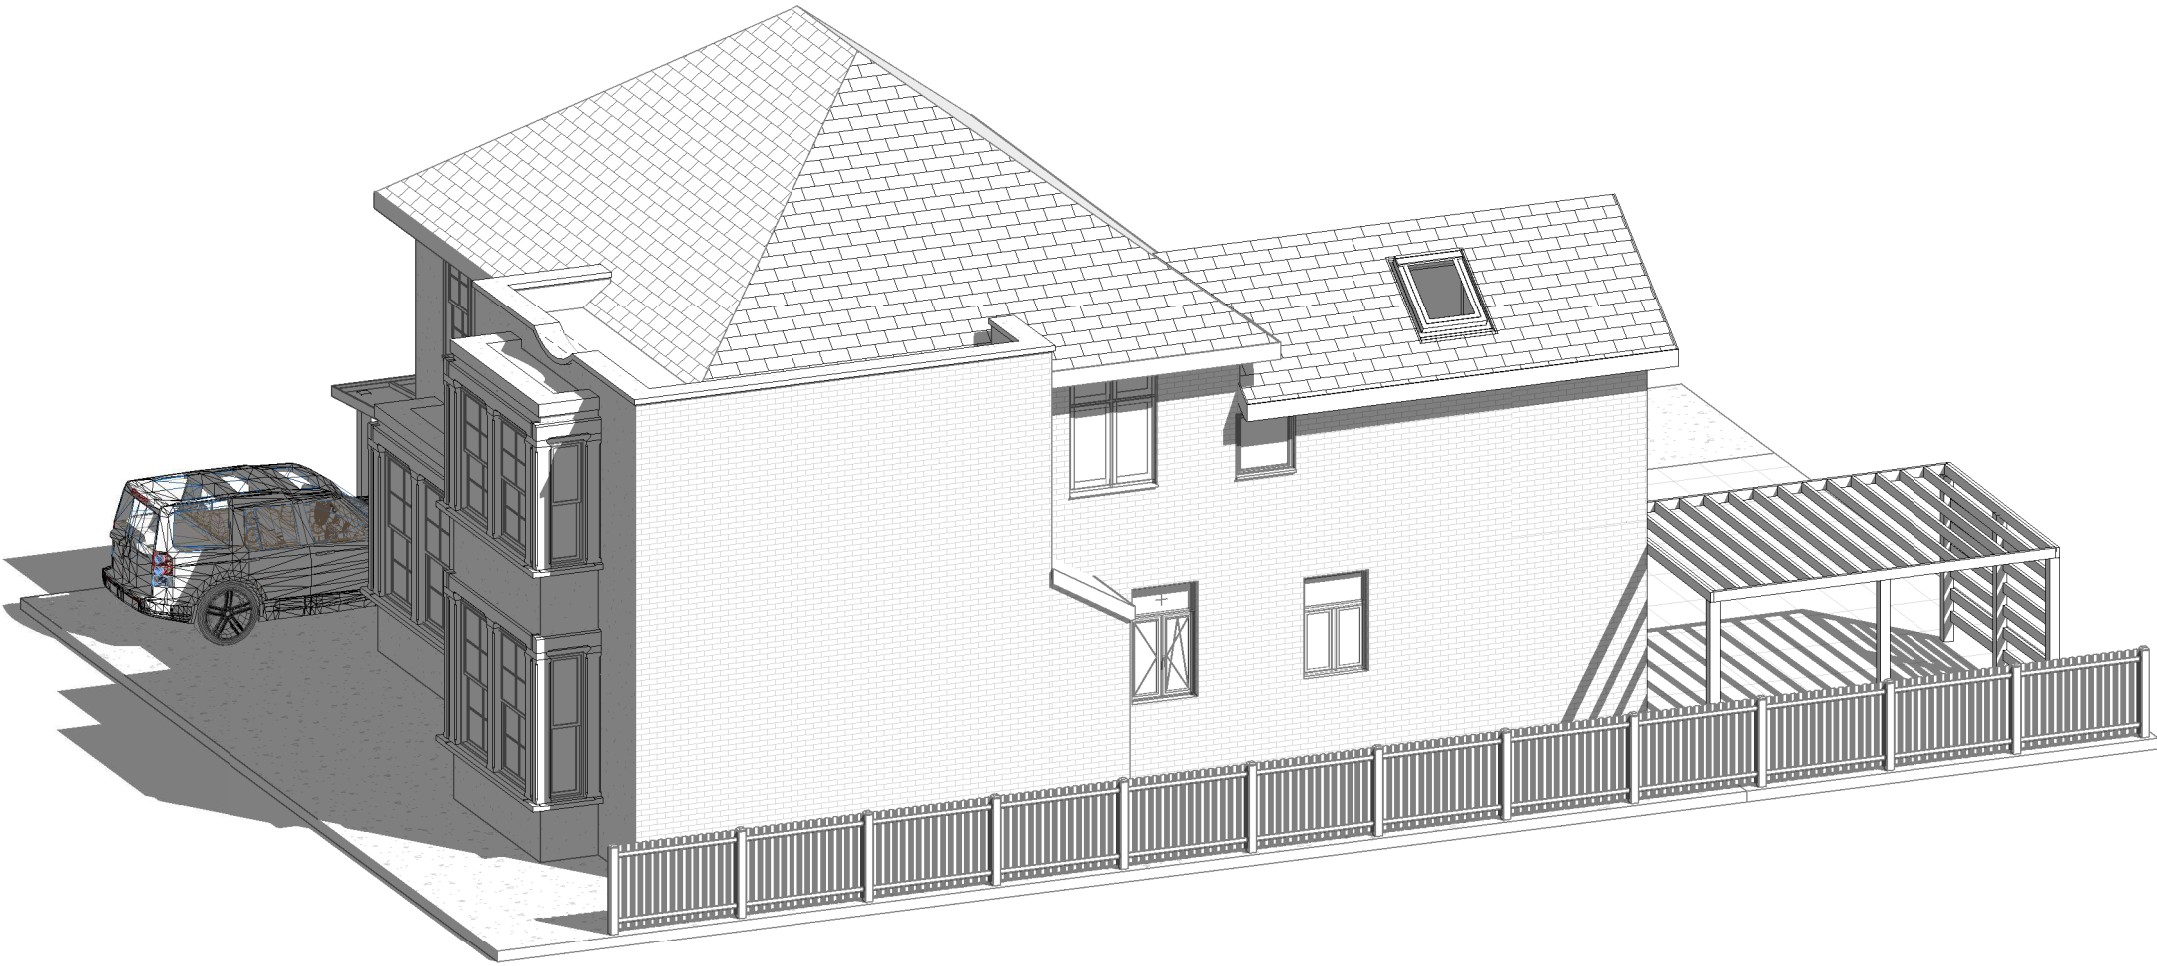

Proposed 3D 1

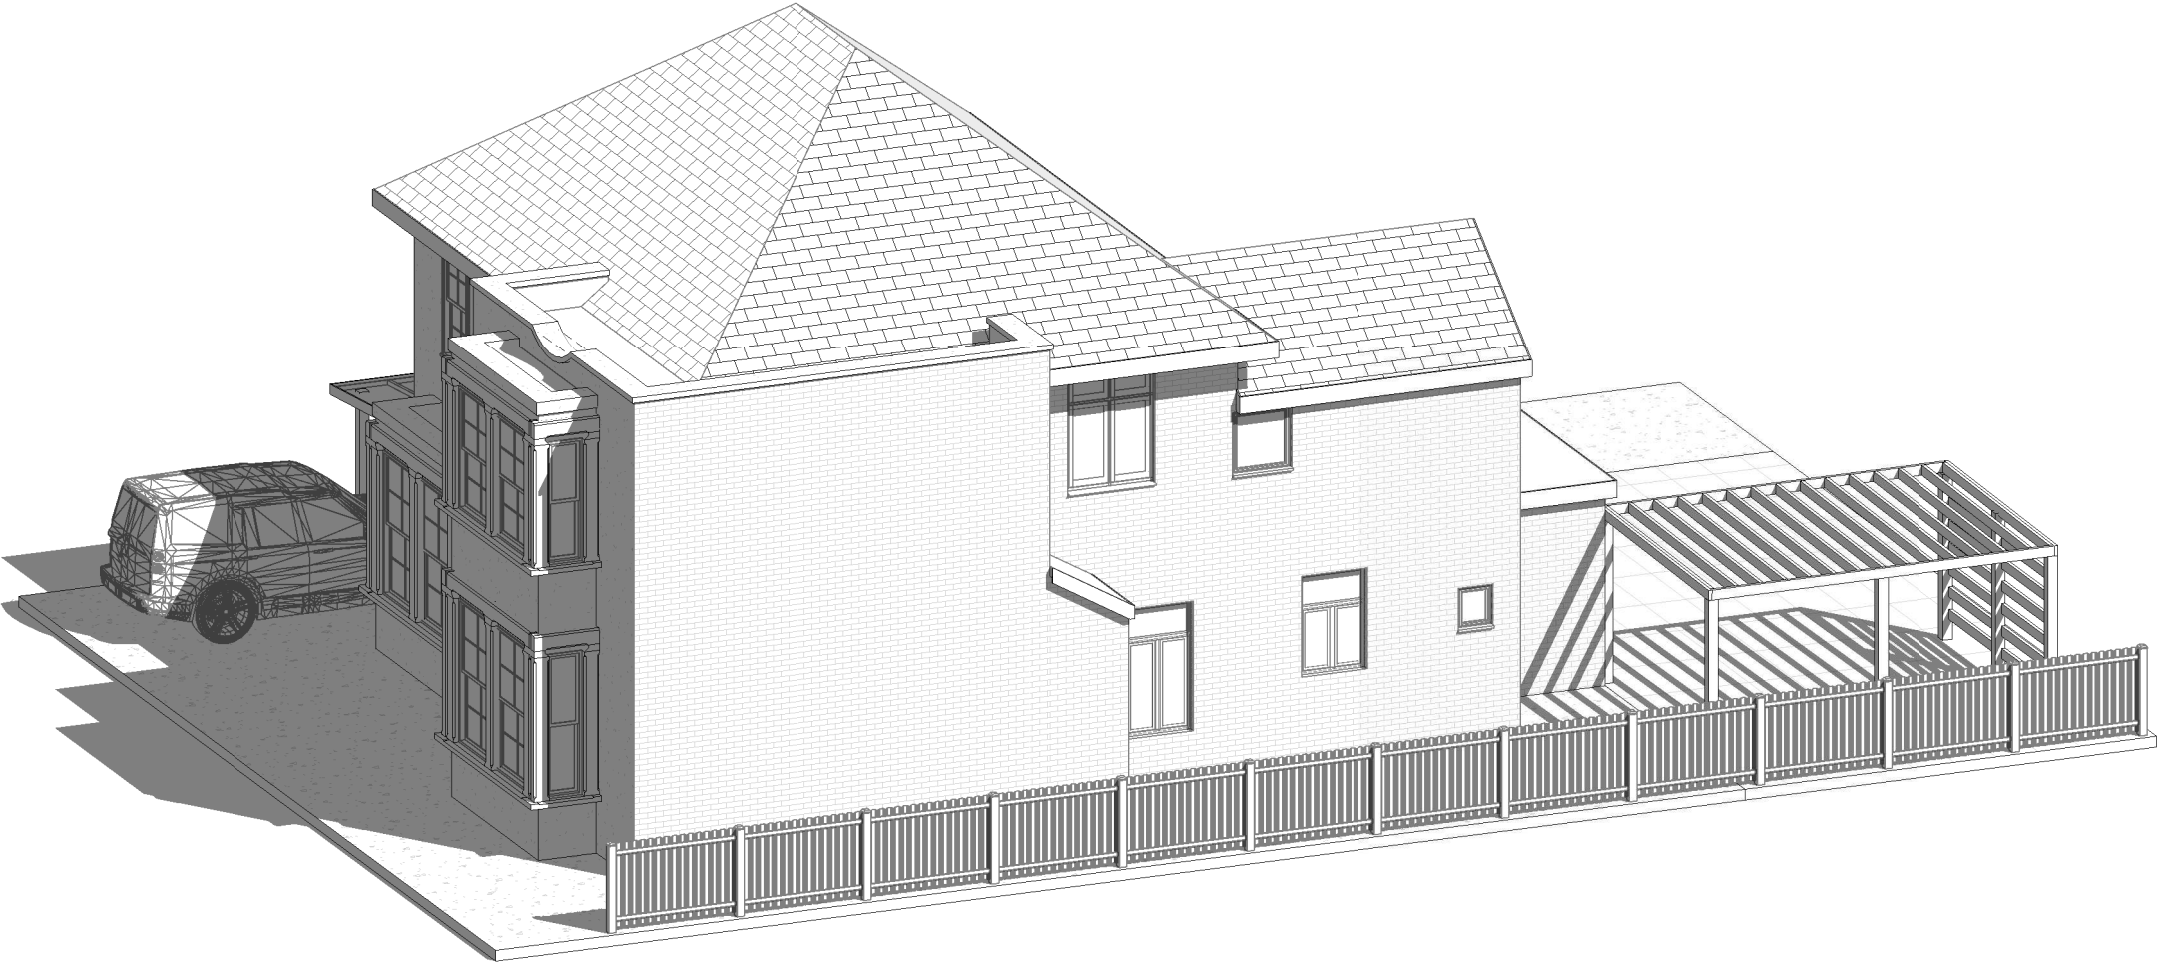

www.parkersdesign.co.uk
info@parkersdesign.co.uk
Tel: 07776 008822

1:500	<div></div>	50
1:200	<div></div>	20
1:100	<div></div>	10
1:50	<div></div>	5

All measurement to be checked on site prior to any comment

(C) Copyright of Parkers Design (Southern) Limited. Any reproduction of these drawings will require written authority from the copyright owner.

Parkers Design Limited - No.3 - PO9 6AH

PROJECT 63 Southleigh Road
PO9 2QQ

SHEET 3D 1


CLIENT Longden-Thurgood

Date Issue Date Scale (@ A2)


Drawn by SW DRAWING NUMBER
Checked by SR P 5

REV

Project Number

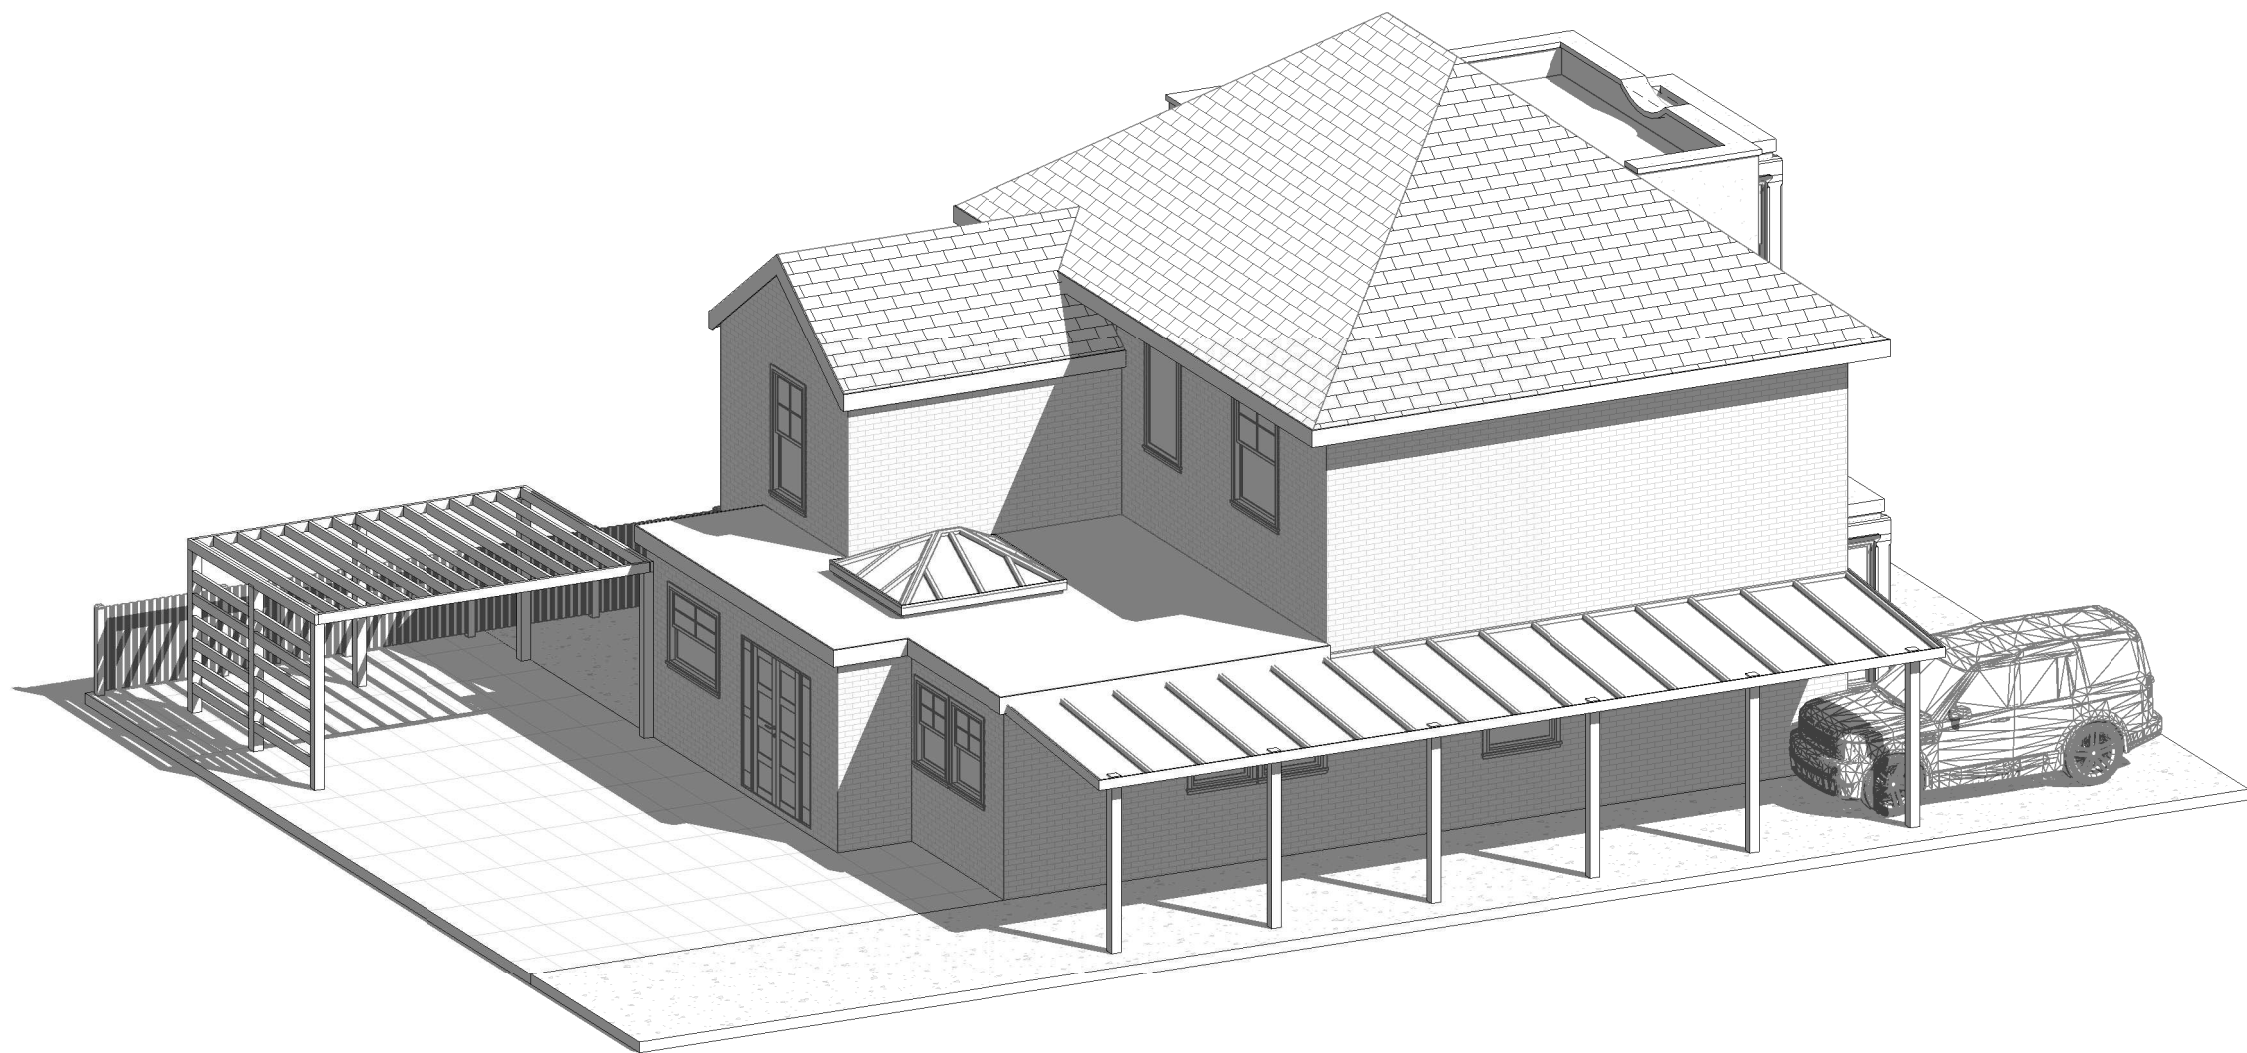

Proposed 3D 3

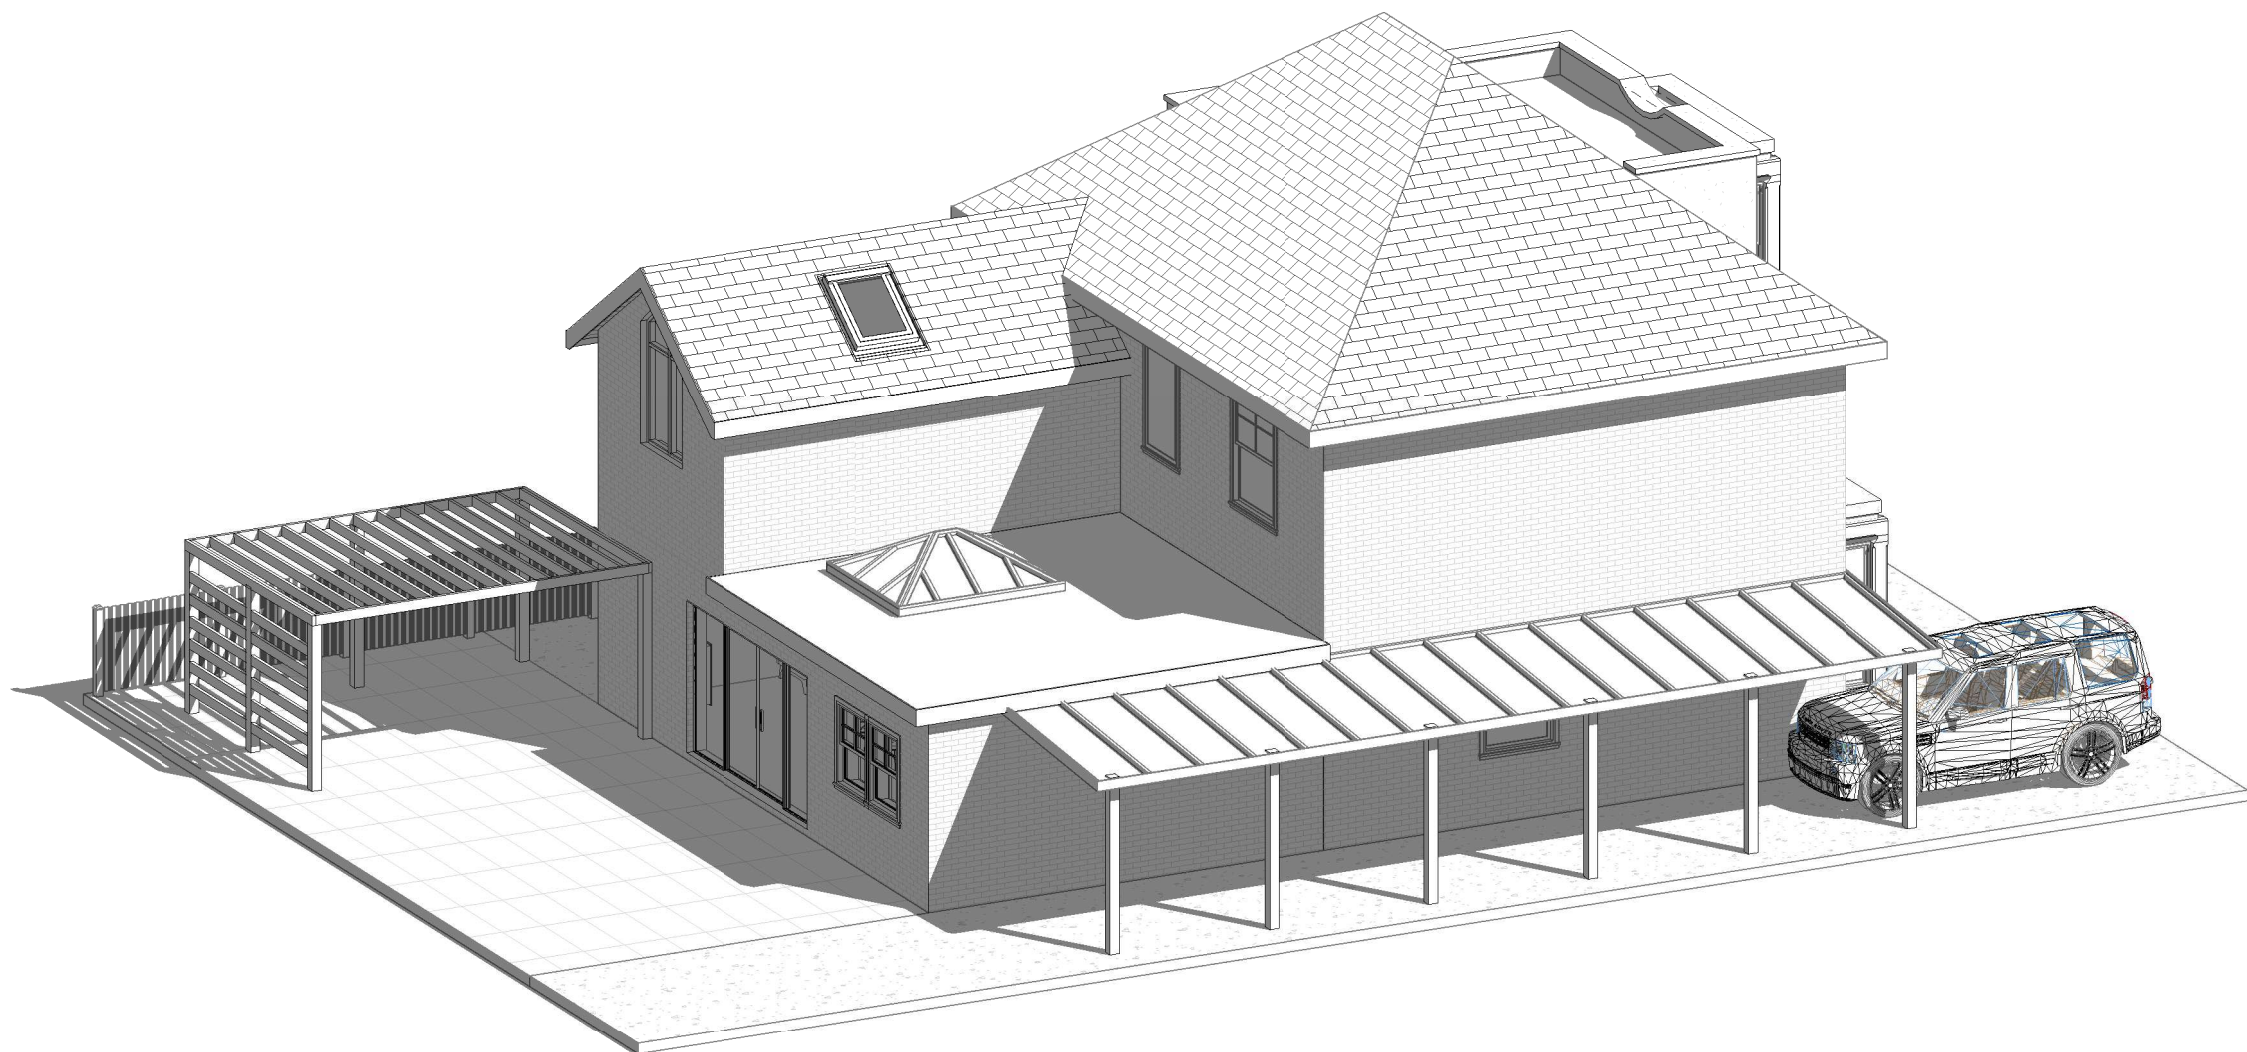

www.parkersdesign.co.uk
info@parkersdesign.co.uk
Tel: 07776 008822

1:500		50
1:200		20
1:100		10
1:50		5

All measurement to be checked on site prior to any commenment

(C) Copyright of Parkers Design (Southern) Limited. Any reproduction of these drawings will require written authority from the copyright owner.

Parkers Design Limited - No.3 - PO9 6AH

PROJECT 63 Southleigh Road
PO9 2QQ

SHEET 3D 3

CLIENT Longden-Thurgood


Date Issue Date Scale (@ A2)

Drawn by SW DRAWING NUMBER


Checked by SR P 7

REV

Project Number

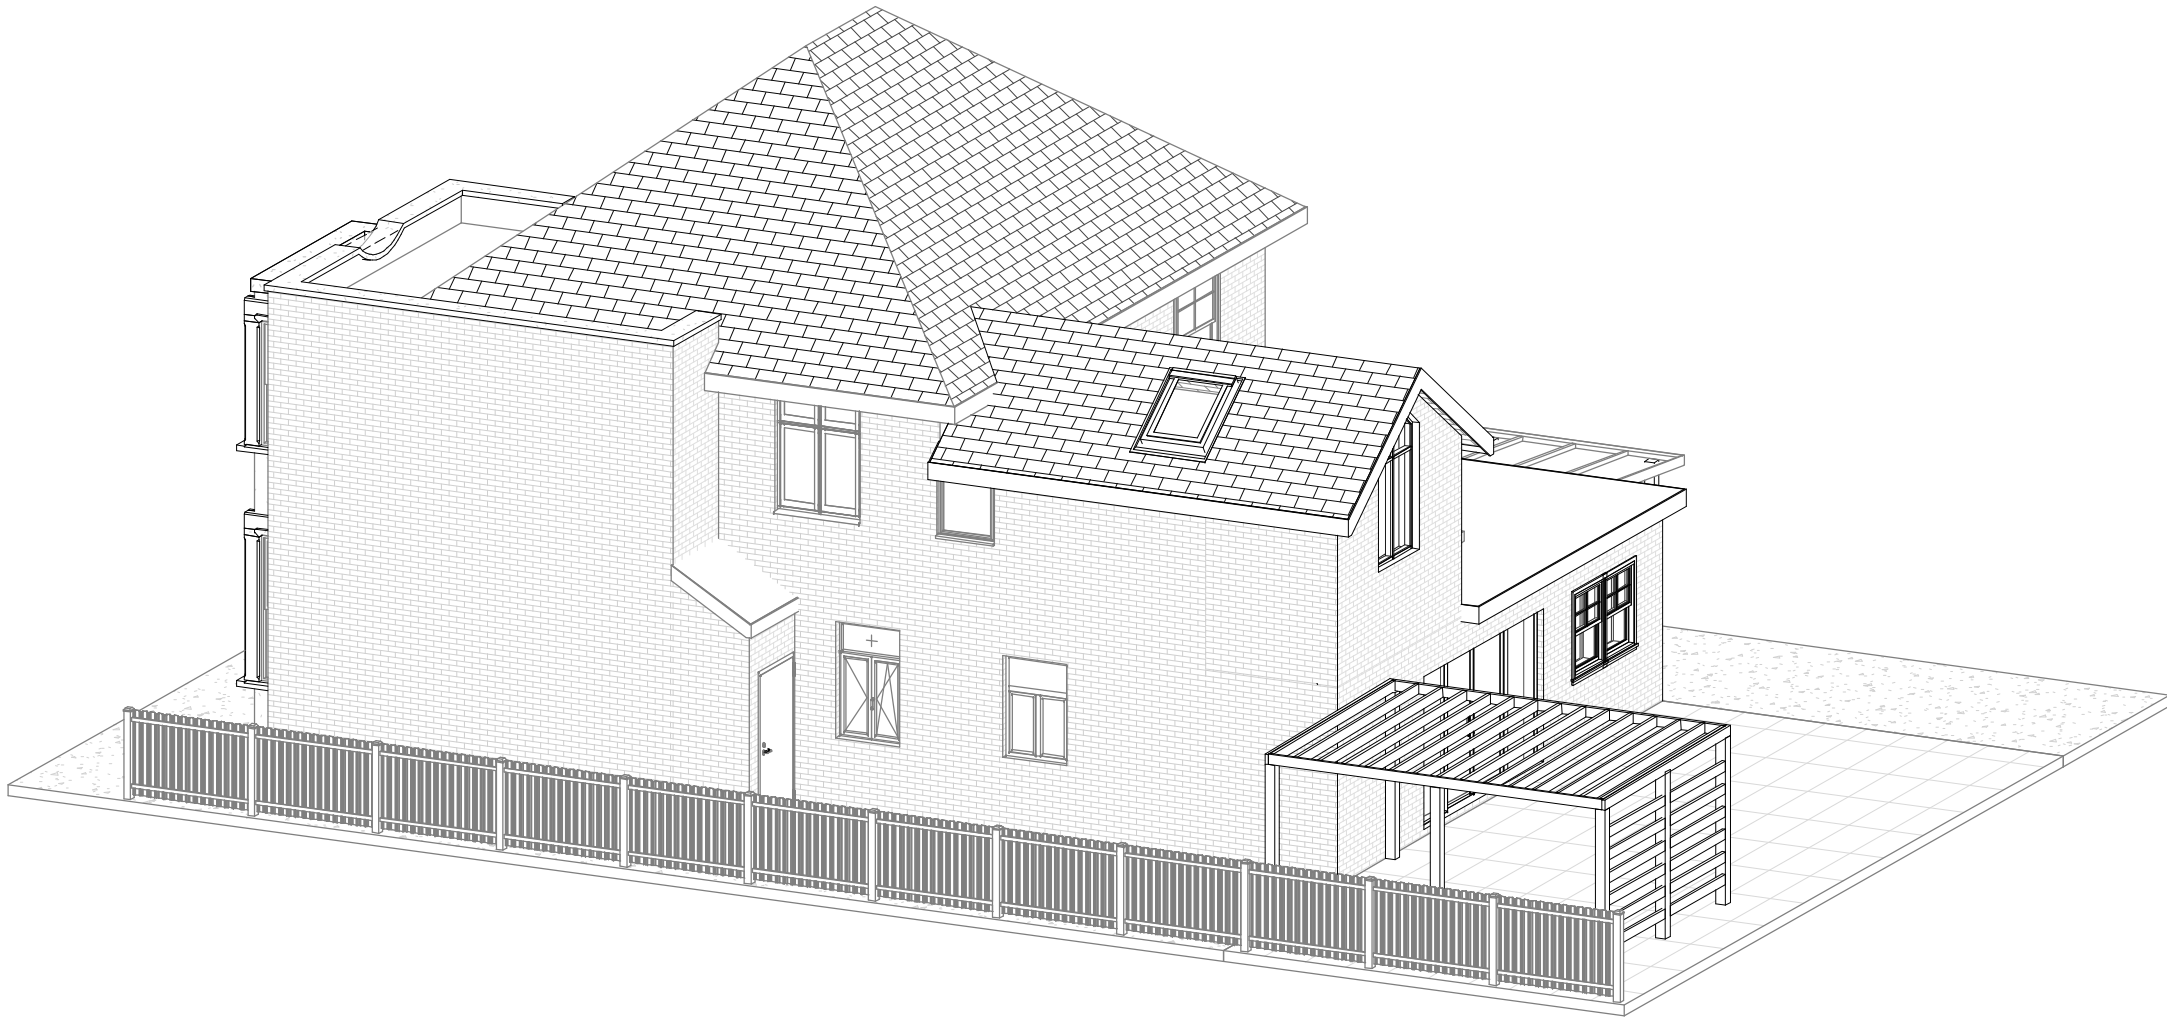

Proposed 3D 4

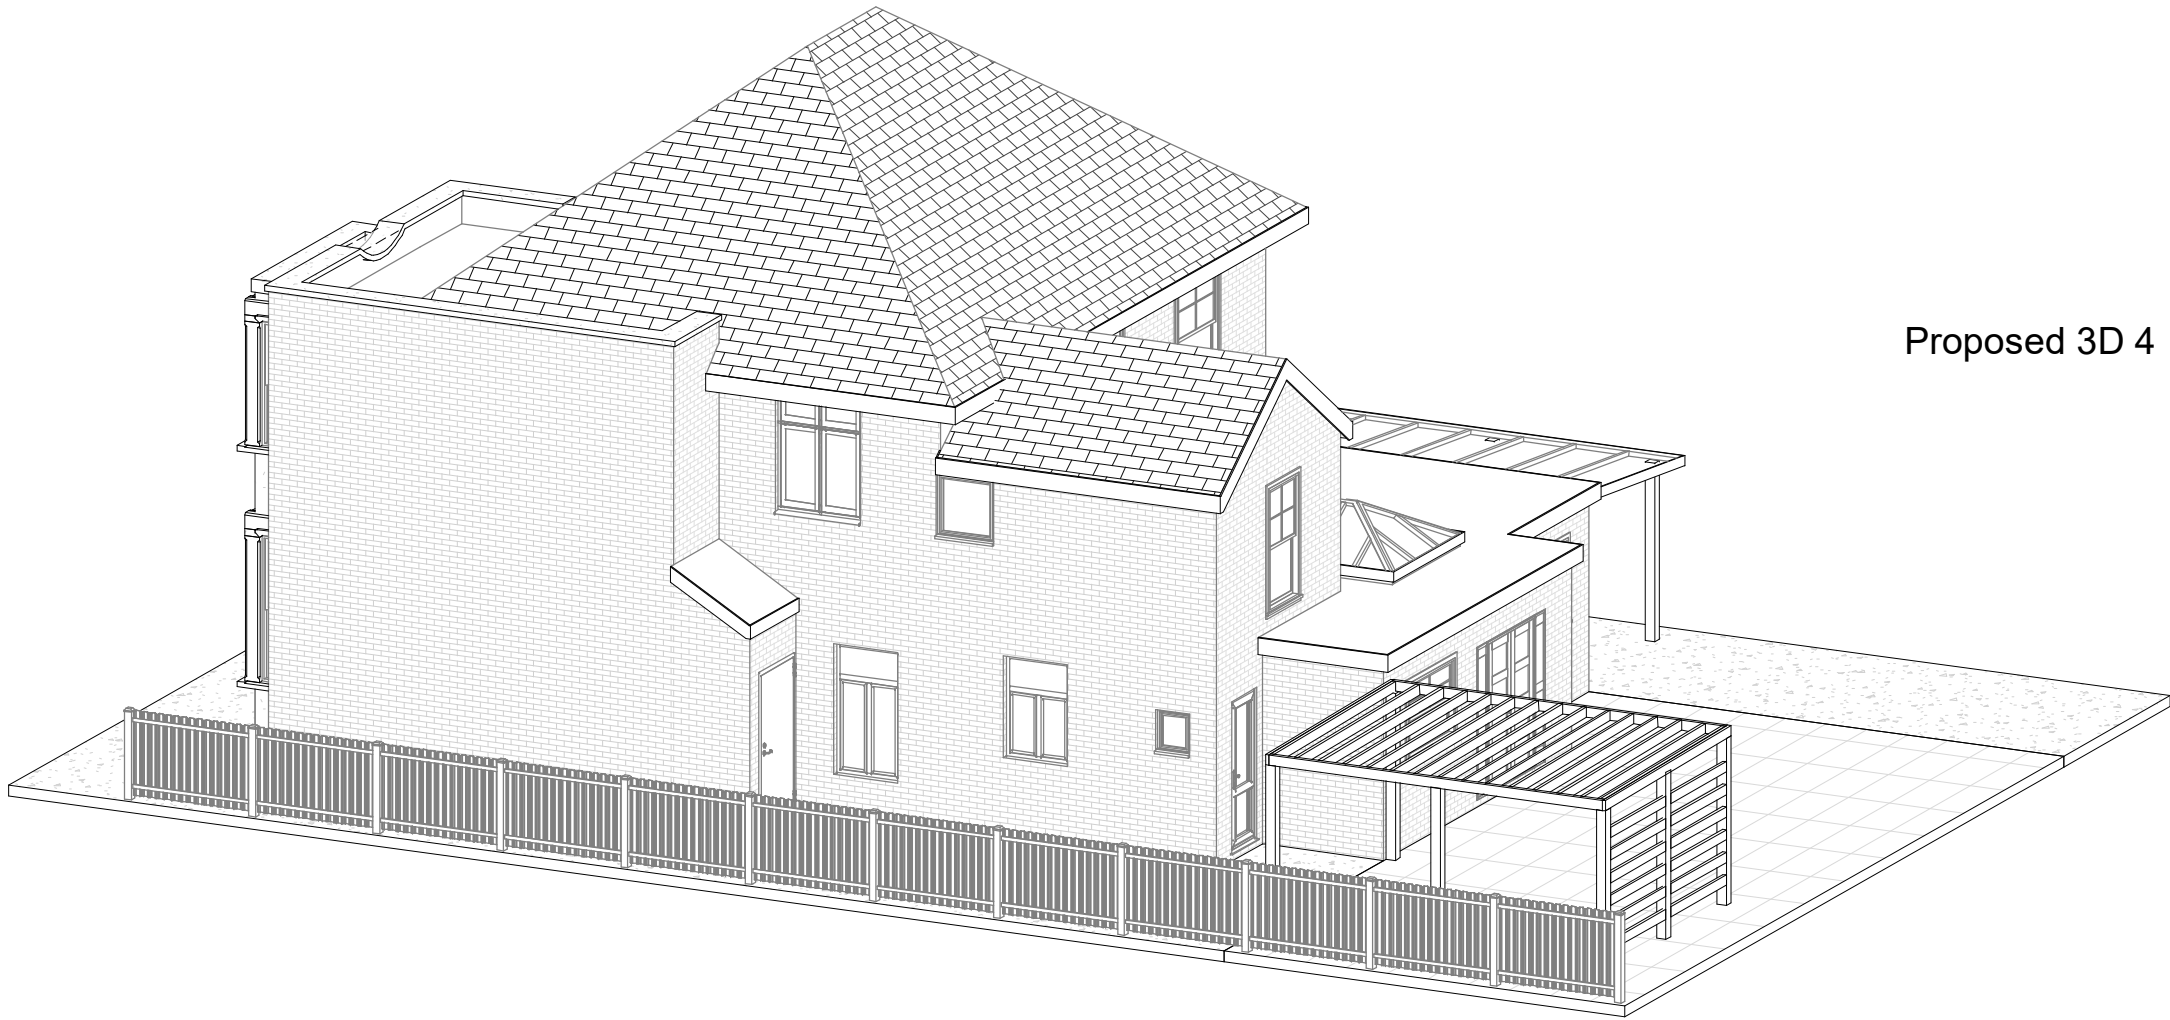

www.parkersdesign.co.uk
info@parkersdesign.co.uk
Tel: 07776 008822

1:500		50
1:200		20
1:100		10
1:50		5

All measurement to be checked on site prior to any comment

(C) Copyright of Parkers Design (Southern) Limited. Any reproduction of these drawings will require written authority from the copyright owner.

Parkers Design Limited - No.3 - PO9 6AH

PROJECT 63 Southleigh Road
PO9 2QQ

SHEET 3D 4

CLIENT Longden-Thurgood

Date Issue Date Scale (@ A2)

Drawn by SW DRAWING NUMBER

Checked by SR P 8

REV

Project Number



Location Plan
1:1250



Block Plan
1:500

ReQuestAPIan
Map number: TQRQM26189152408455
Title: 63 Southleigh Road, PO9 2QQ
Map Produced for: Parkers Design
© Crown copyright and database rights 2020 OS 100042768



www.parkersdesign.co.uk
info@parkersdesign.co.uk
Tel: 07776 008822

1:500		50
1:200		20
1:100		10
1:50		5

All measurement to be checked on site prior to any comment

(C) Copyright of Parkers Design (Southern) Limited. Any reproduction of these drawings will require written authority from the copyright owner.

Parkers Design Limited - No.3 - PO9 6AH

PROJECT	63 Southleigh Road PO9 2QQ
SHEET	Site Plan

CLIENT Longden-Thurgood			
Date	Issue Date	Scale (@ A2) As indicated	
Drawn by	SW	DRAWING NUMBER	REV
Checked by	SR	P 0	

Project Number



Existing Elevation-Front



Proposed Elevation-Front



Existing Elevation-Rear



Proposed Elevation-Rear



www.parkersdesign.co.uk
info@parkersdesign.co.uk
Tel: 07776 008822

1:500		50
1:200		20
1:100		10
1:50		5

All measurement to be checked on site prior to any comment

(C) Copyright of Parkers Design (Southern) Limited. Any reproduction of these drawings will require written authority from the copyright owner.

Parkers Design Limited - No.3 - PO9 6AH

PROJECT 63 Southleigh Road
PO9 2QQ

SHEET Elevations-Front/Rear

CLIENT Longden-Thurgood			
Date	Issue Date	Scale (@ A2) 1 : 100	
Drawn by	SW	DRAWING NUMBER P 3	REV
Checked by	SR		

Project Number




Existing Elevation-Right side



Proposed Elevation-Right side




Existing Elevation-Left side

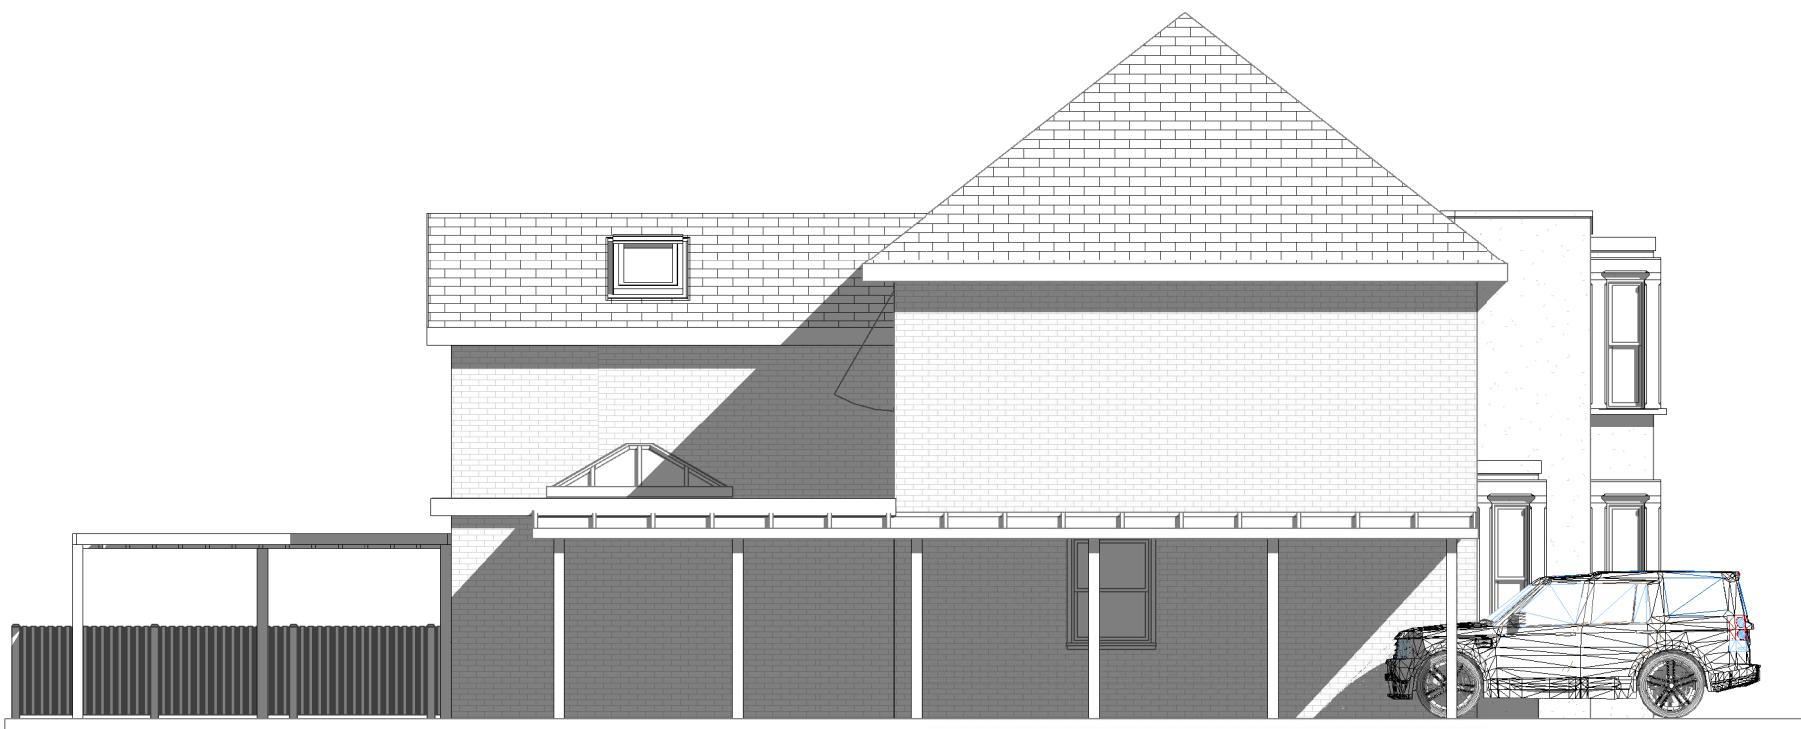


Proposed Elevation-Left side

Existing Roof Plan

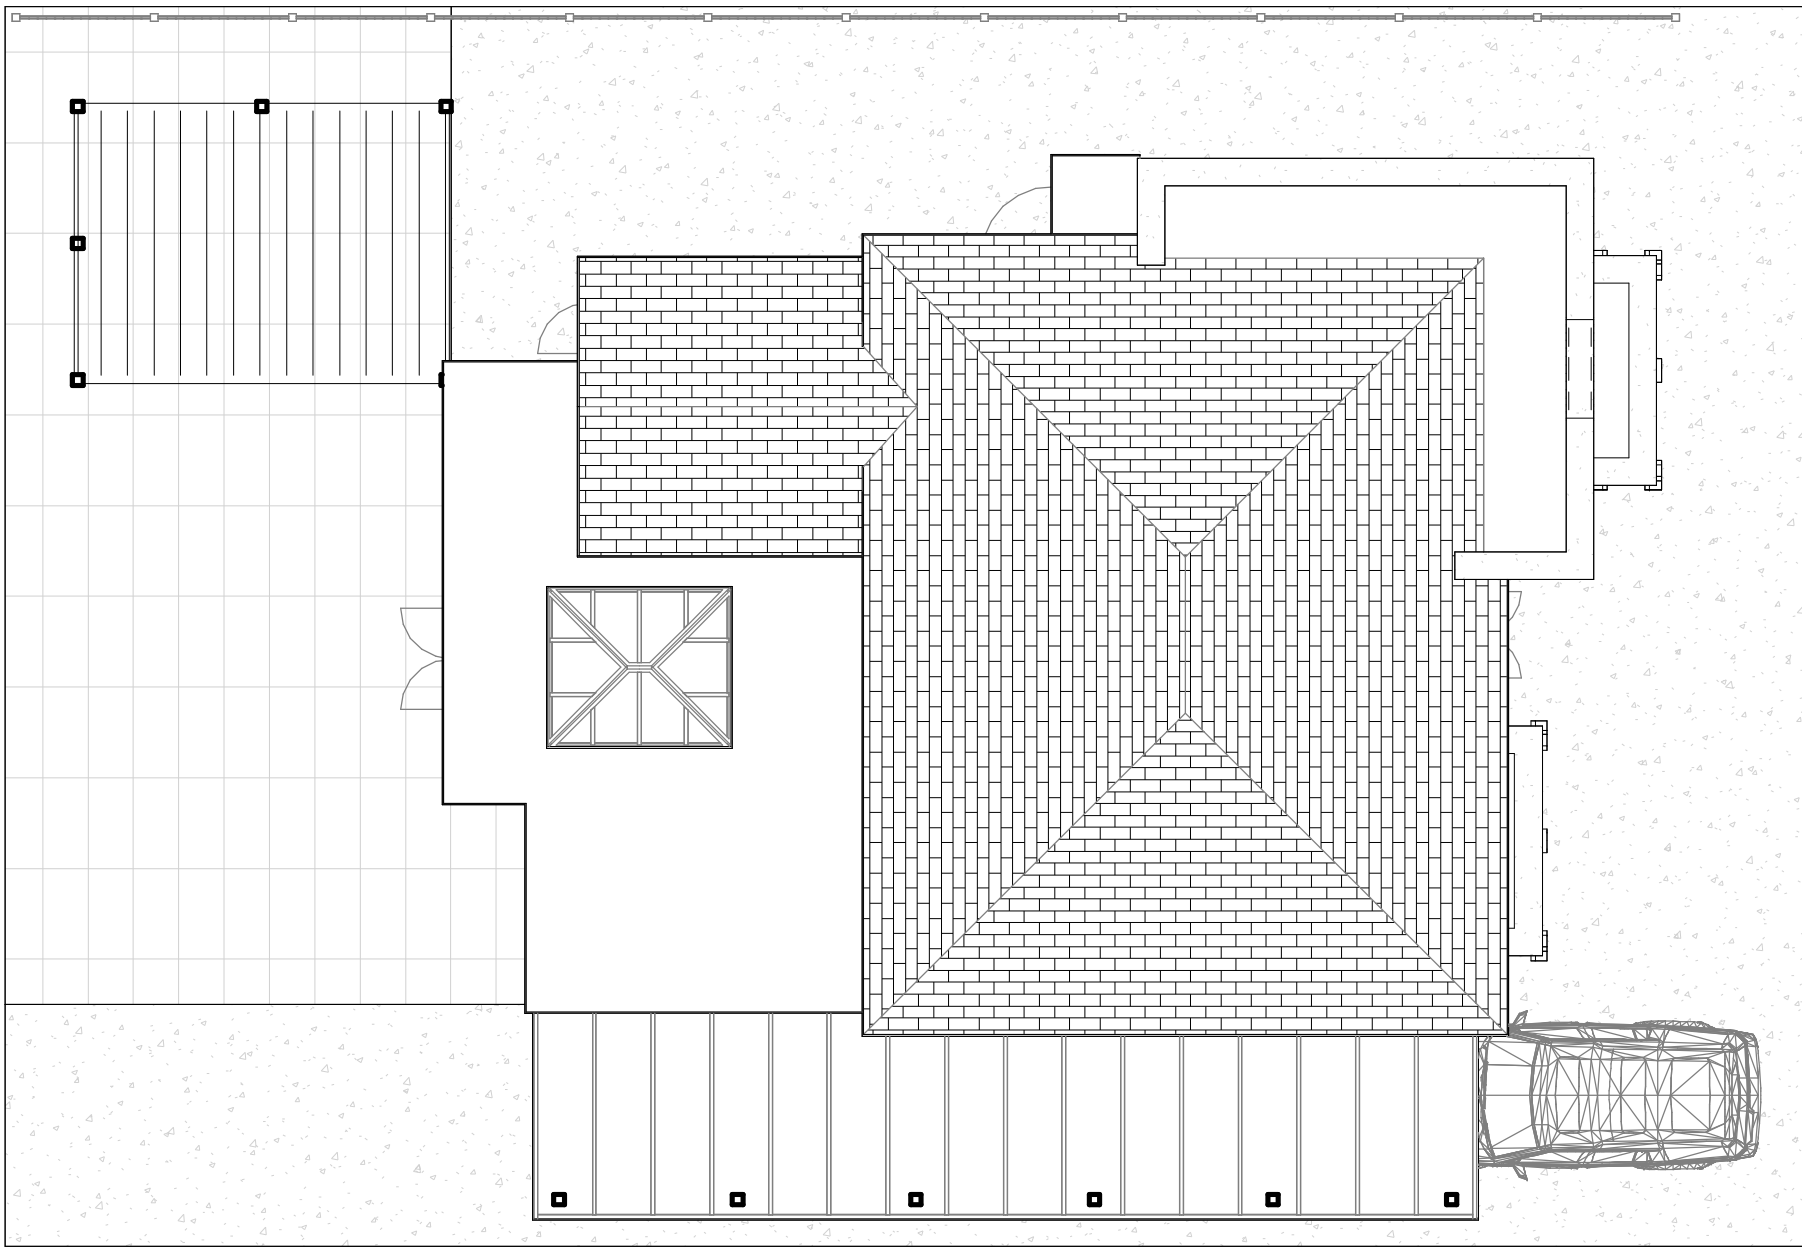

Proposed Roof Plan

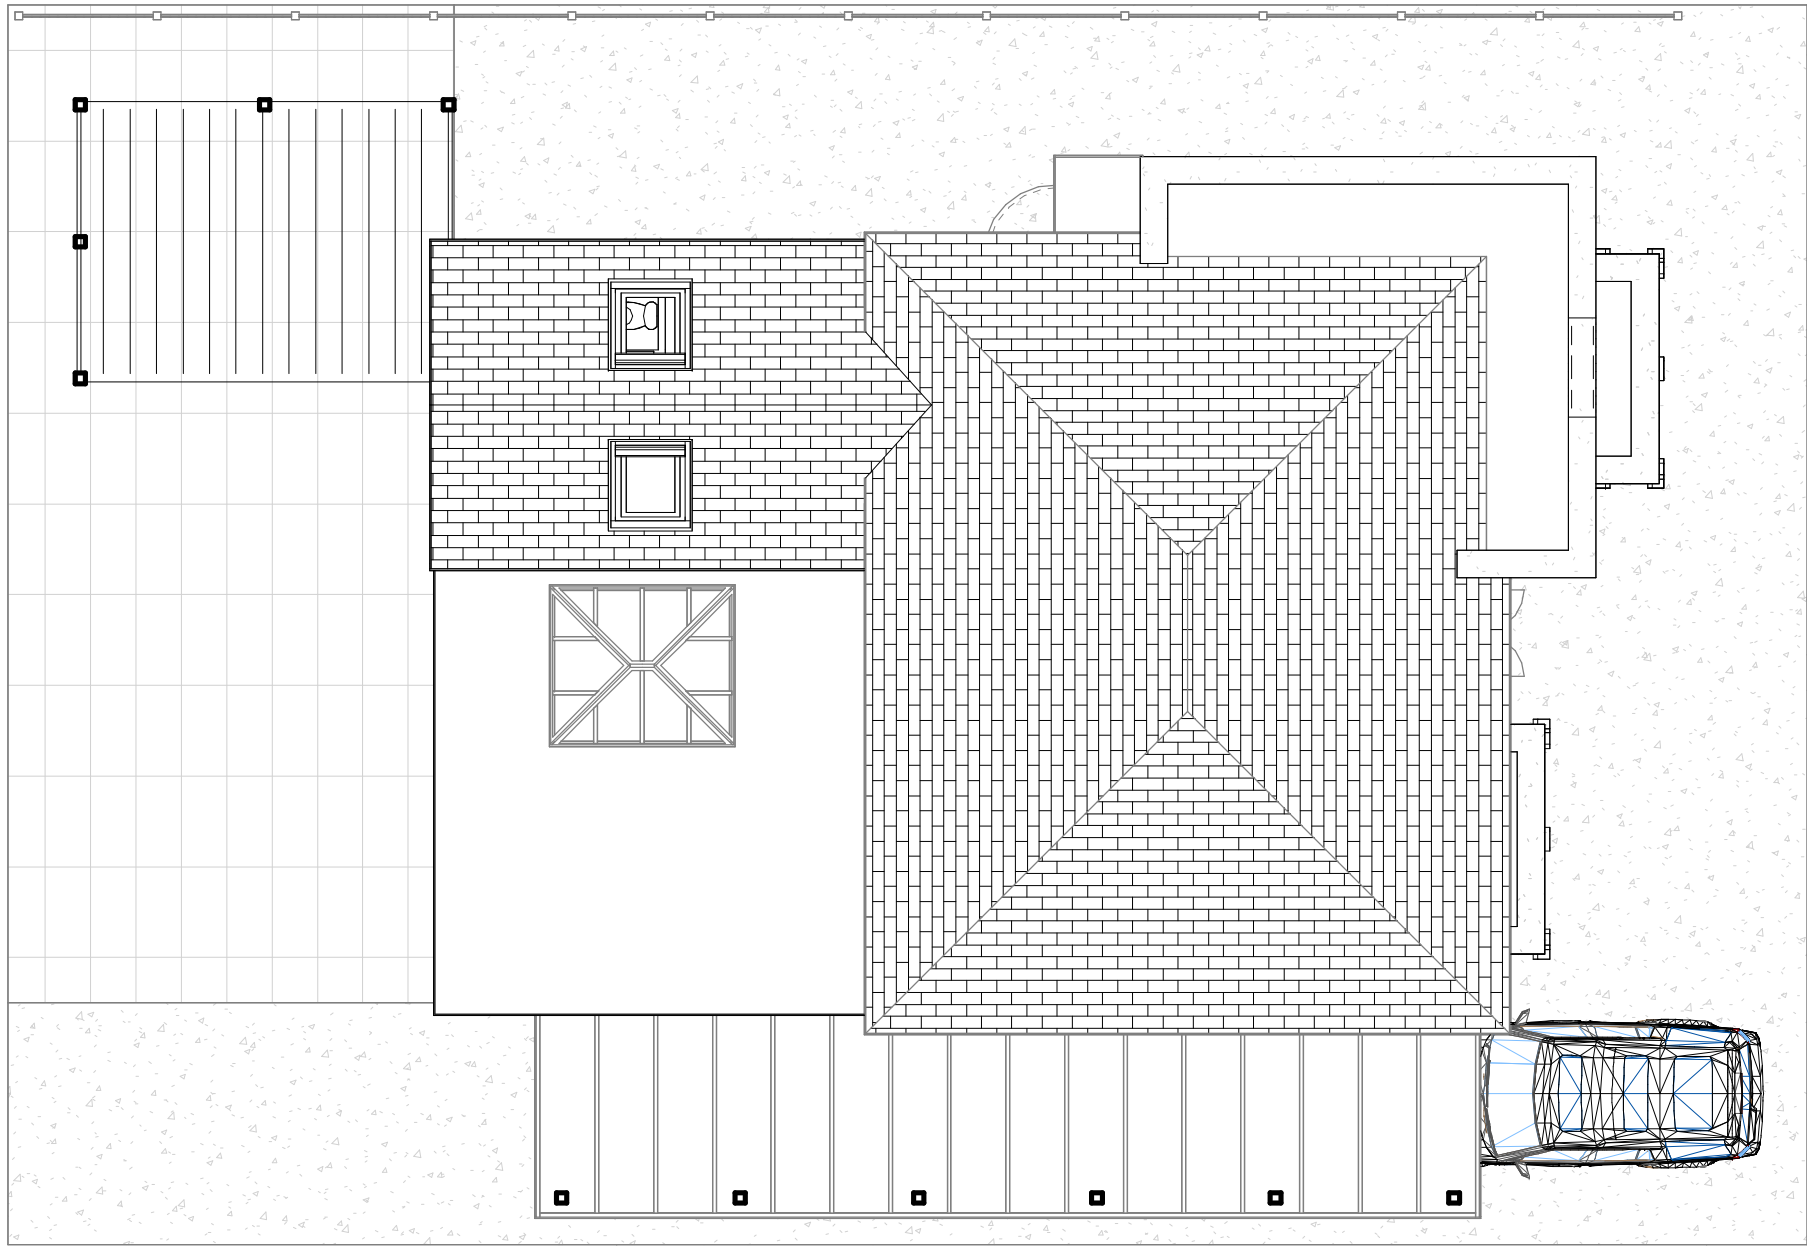

www.parkersdesign.co.uk
info@parkersdesign.co.uk
Tel: 07776 008822

1:500		50
1:200		20
1:100		10
1:50		5

All measurement to be checked on site prior to any comment

(C) Copyright of Parkers Design (Southern) Limited. Any reproduction of these drawings will require written authority from the copyright owner.

Parkers Design Limited - No.3 - PO9 6AH

PROJECT 63 Southleigh Road
PO9 2QQ

SHEET
Roof plan

CLIENT
Longden-Thurgood

Date Issue Date Scale (@ A2) 1 : 100

Drawn by SW DRAWING NUMBER

Checked by SR P 9

REV

Project Number