


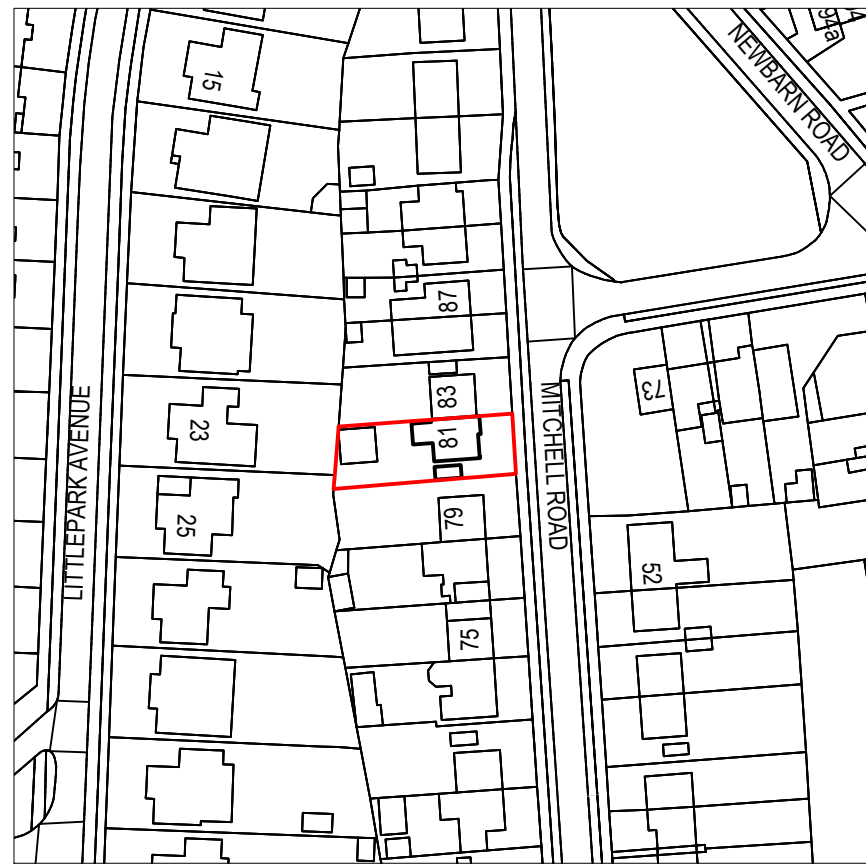
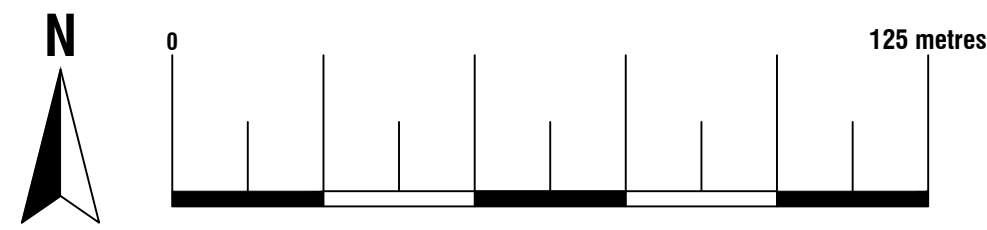


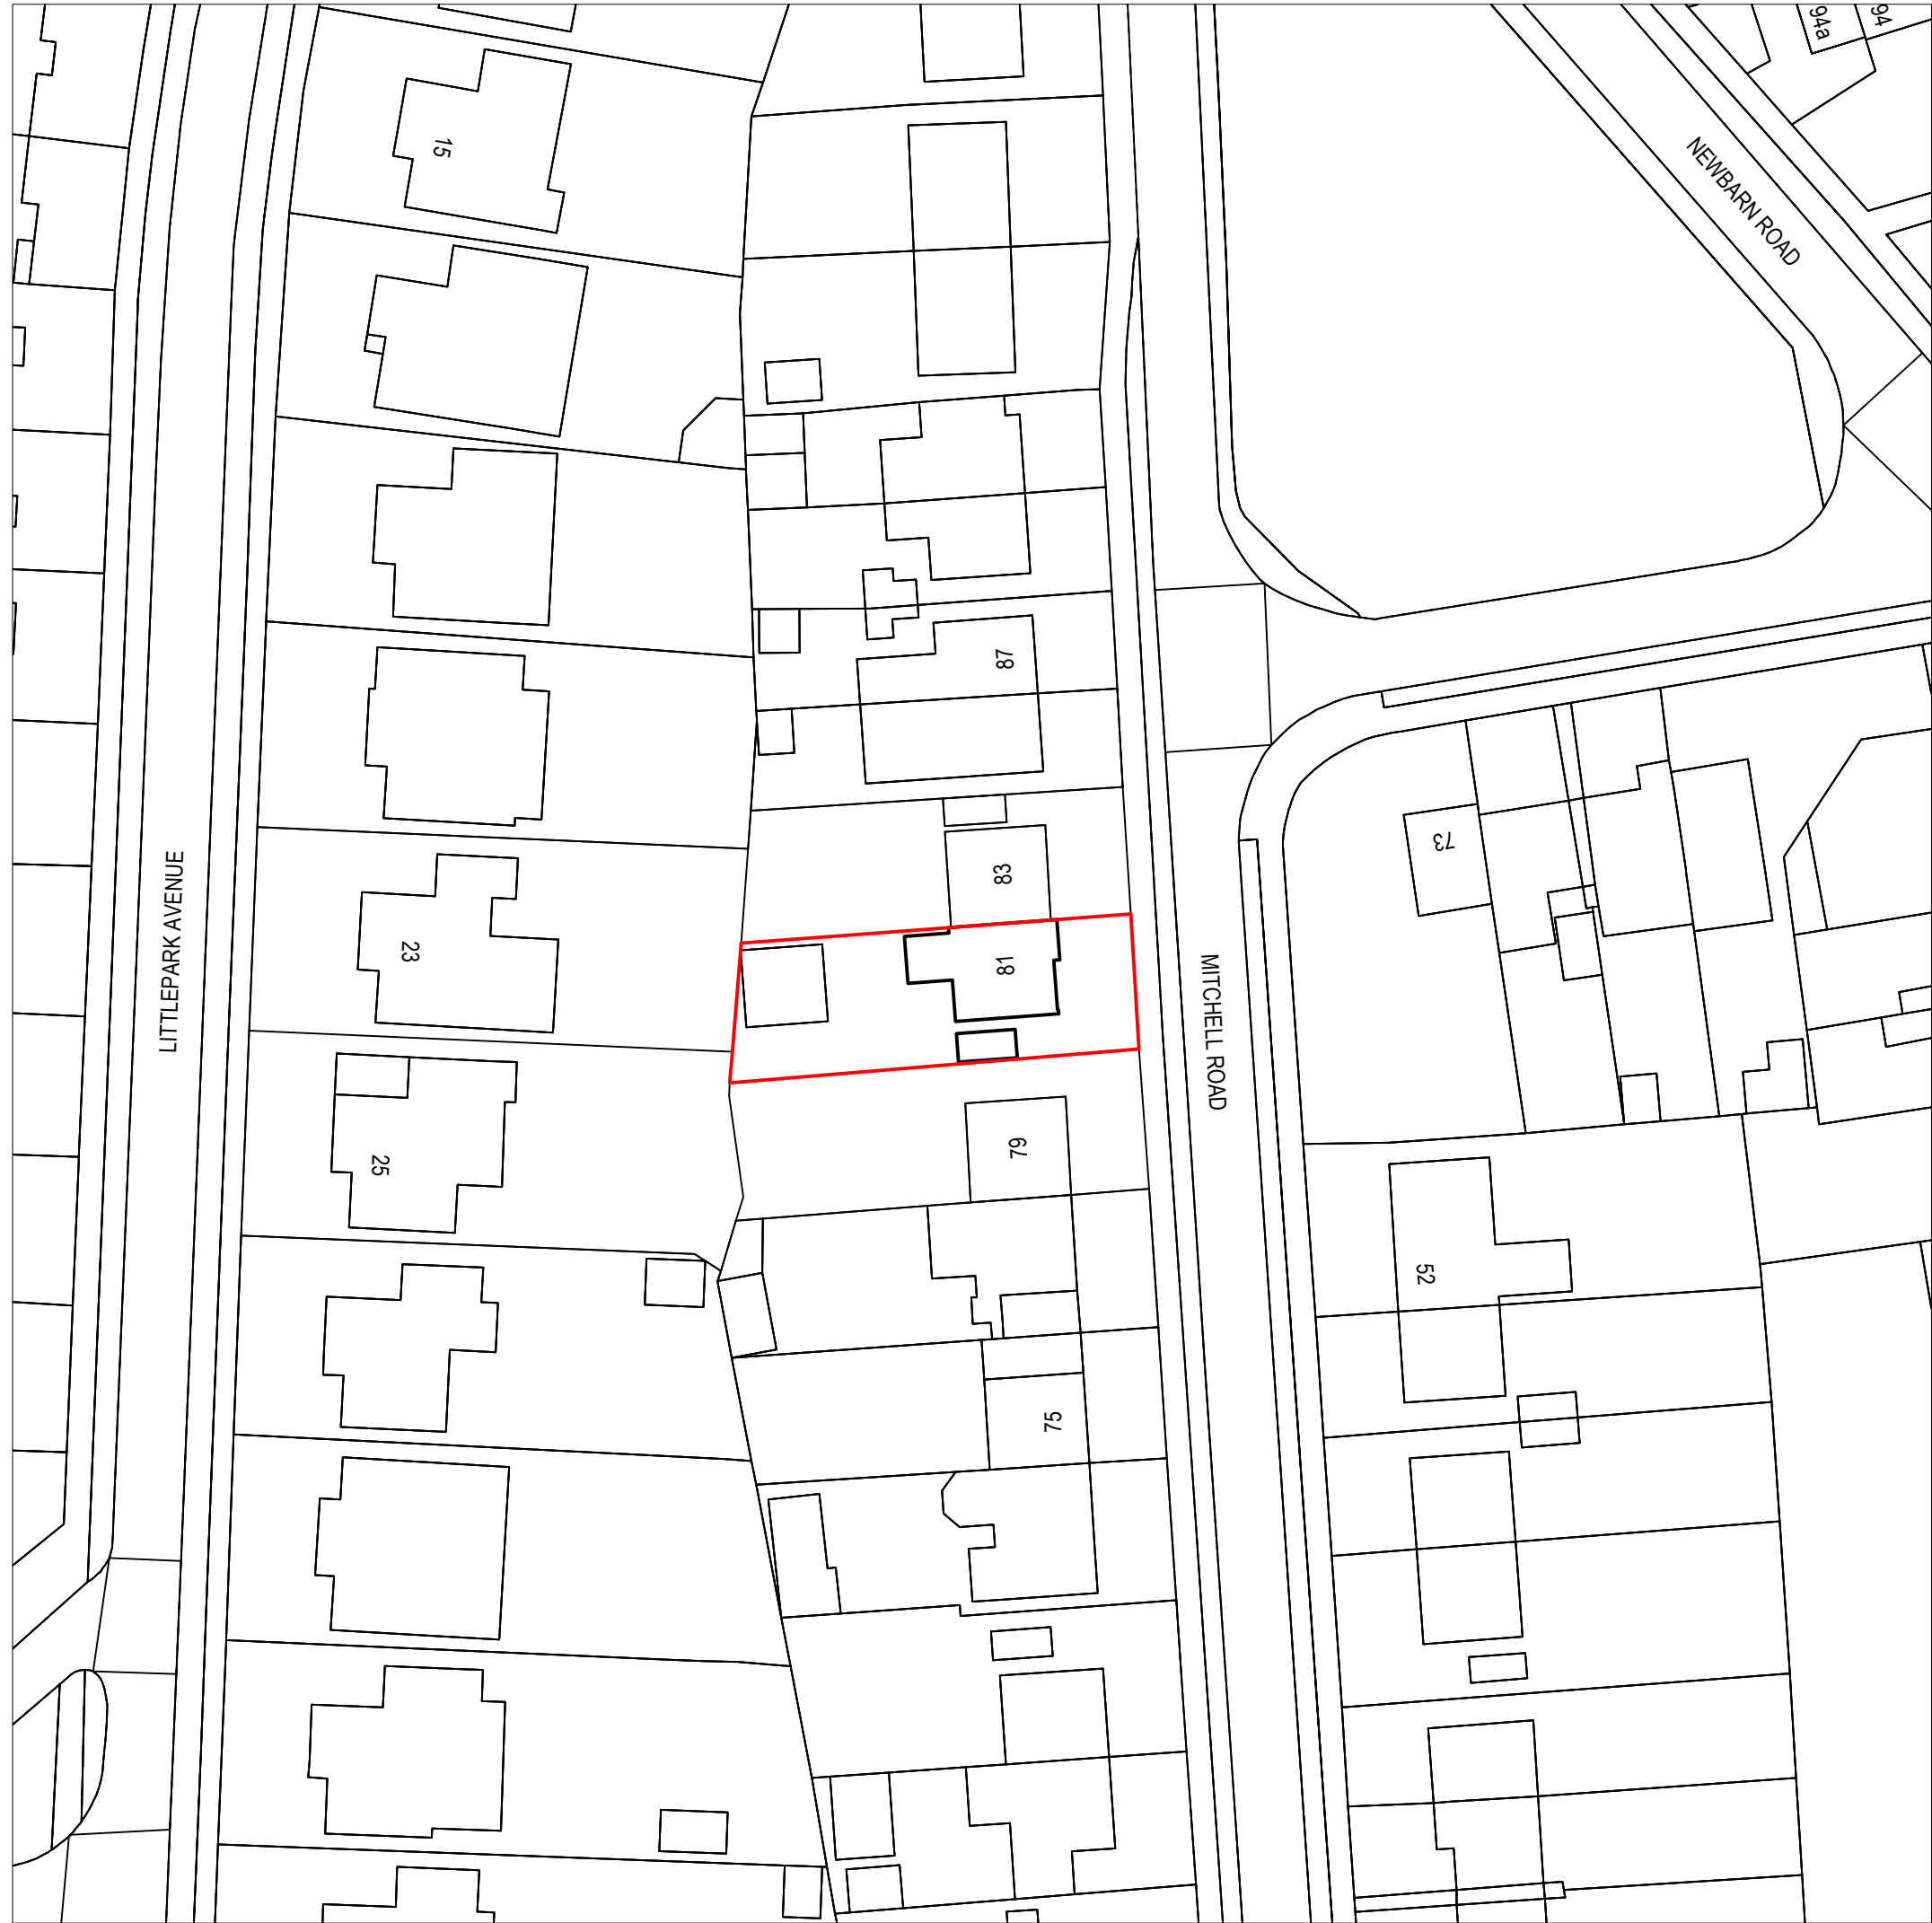


**Location Plan**  
Scale 1:1250  
© Crown Copyright and database rights 2026  
OS AC0000847942

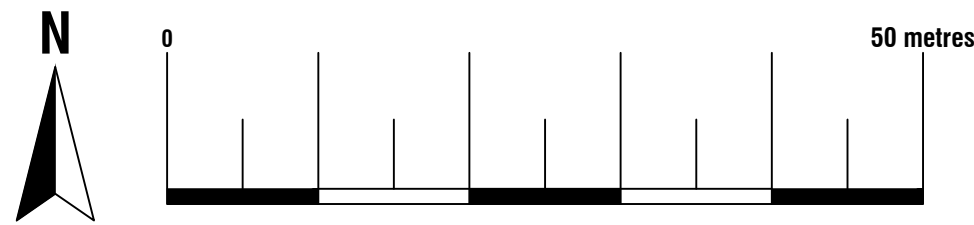

**Existing Block Plan**  
Scale 1:500  
© Crown Copyright and database rights 2026  
OS AC0000847942

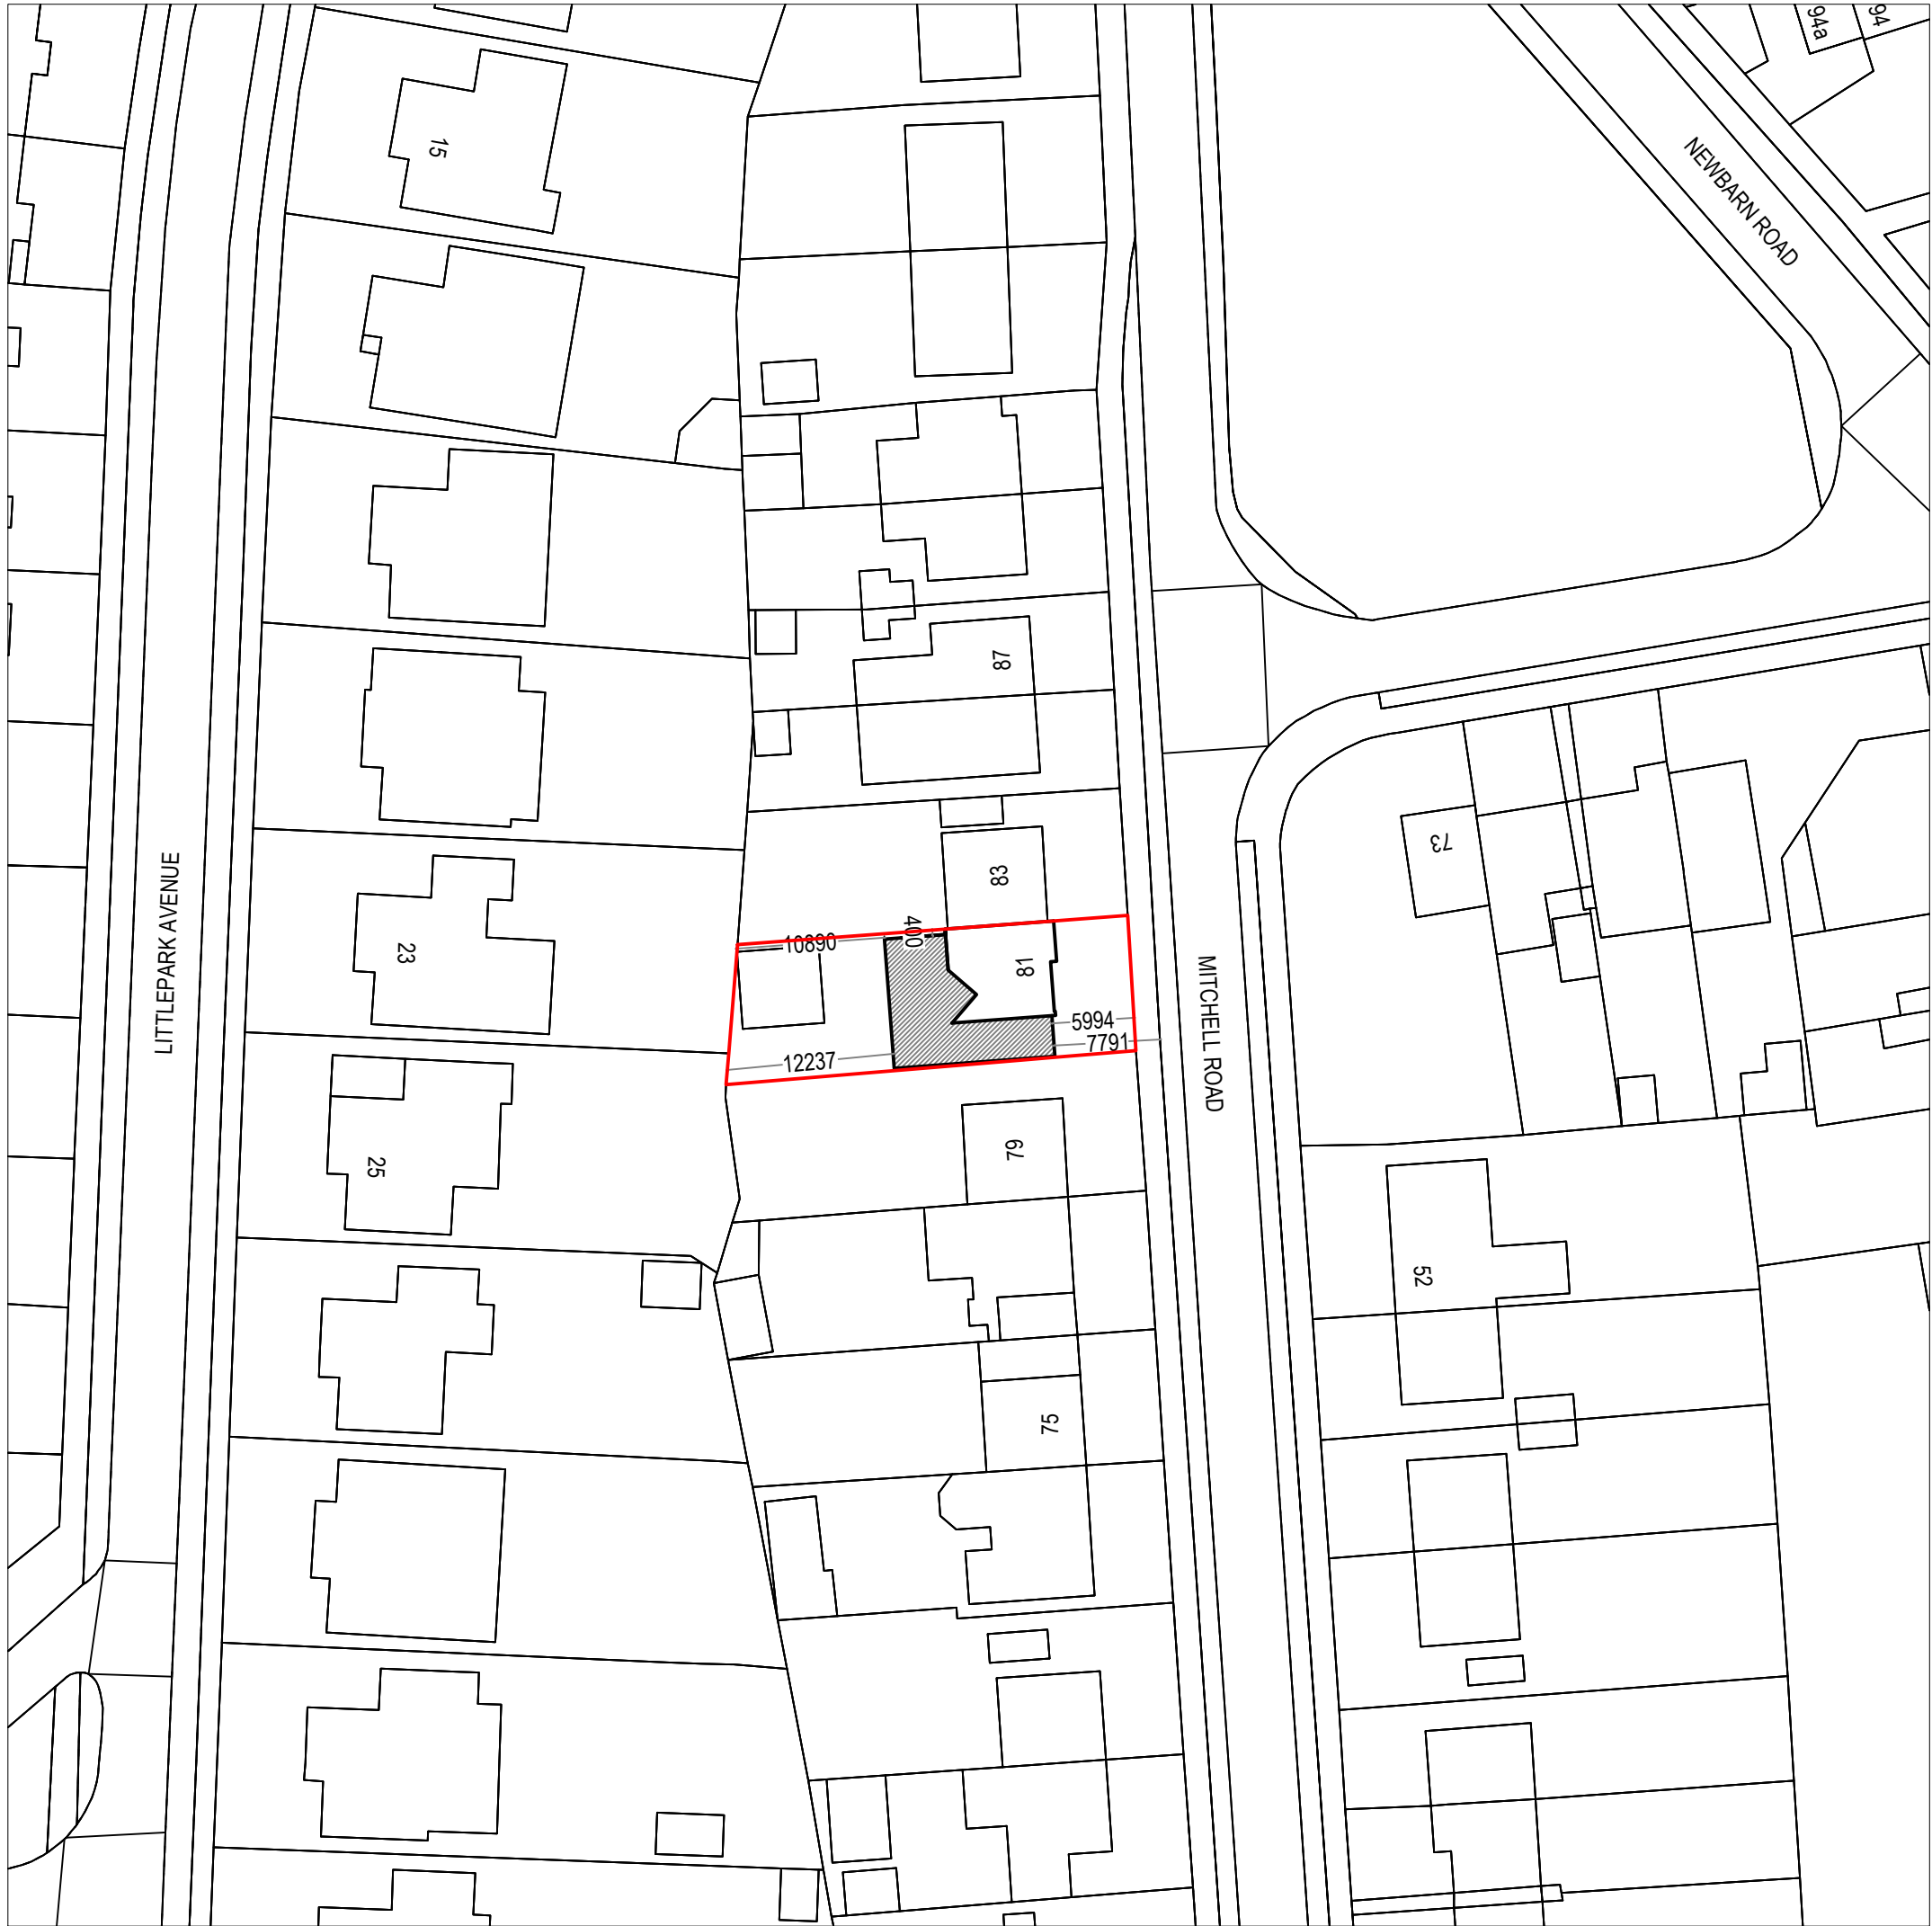


**Proposed Block Plan**  
Scale 1:500  
© Crown Copyright and database rights 2026  
OS AC0000847942

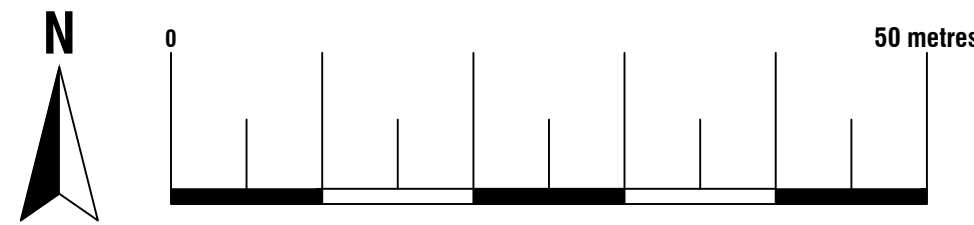

ArkiPlan Architectural Ltd • Enquiries@ArkiPlan.co.uk  
Lytchett House, 13 Freeland Park, Wareham Road, Poole, Dorset, BH16 6FA


|                 |                                     |       |                                       |     |       |
|-----------------|-------------------------------------|-------|---------------------------------------|-----|-------|
| Site            | 81 Mitchell Road,<br>Havant PO9 3QA | Date  | 21.07.2026                            |     |       |
|                 |                                     | Sheet | 26-0809                               | D01 | REV 3 |
|                 |                                     | Job   | New Extension                         |     |       |
|                 |                                     | Scale | 1:500, 1:1250 @A1, 1:1000, 1:2500 @A3 |     |       |
| Title<br>Number | HP236967                            | Title | As Shown                              |     |       |

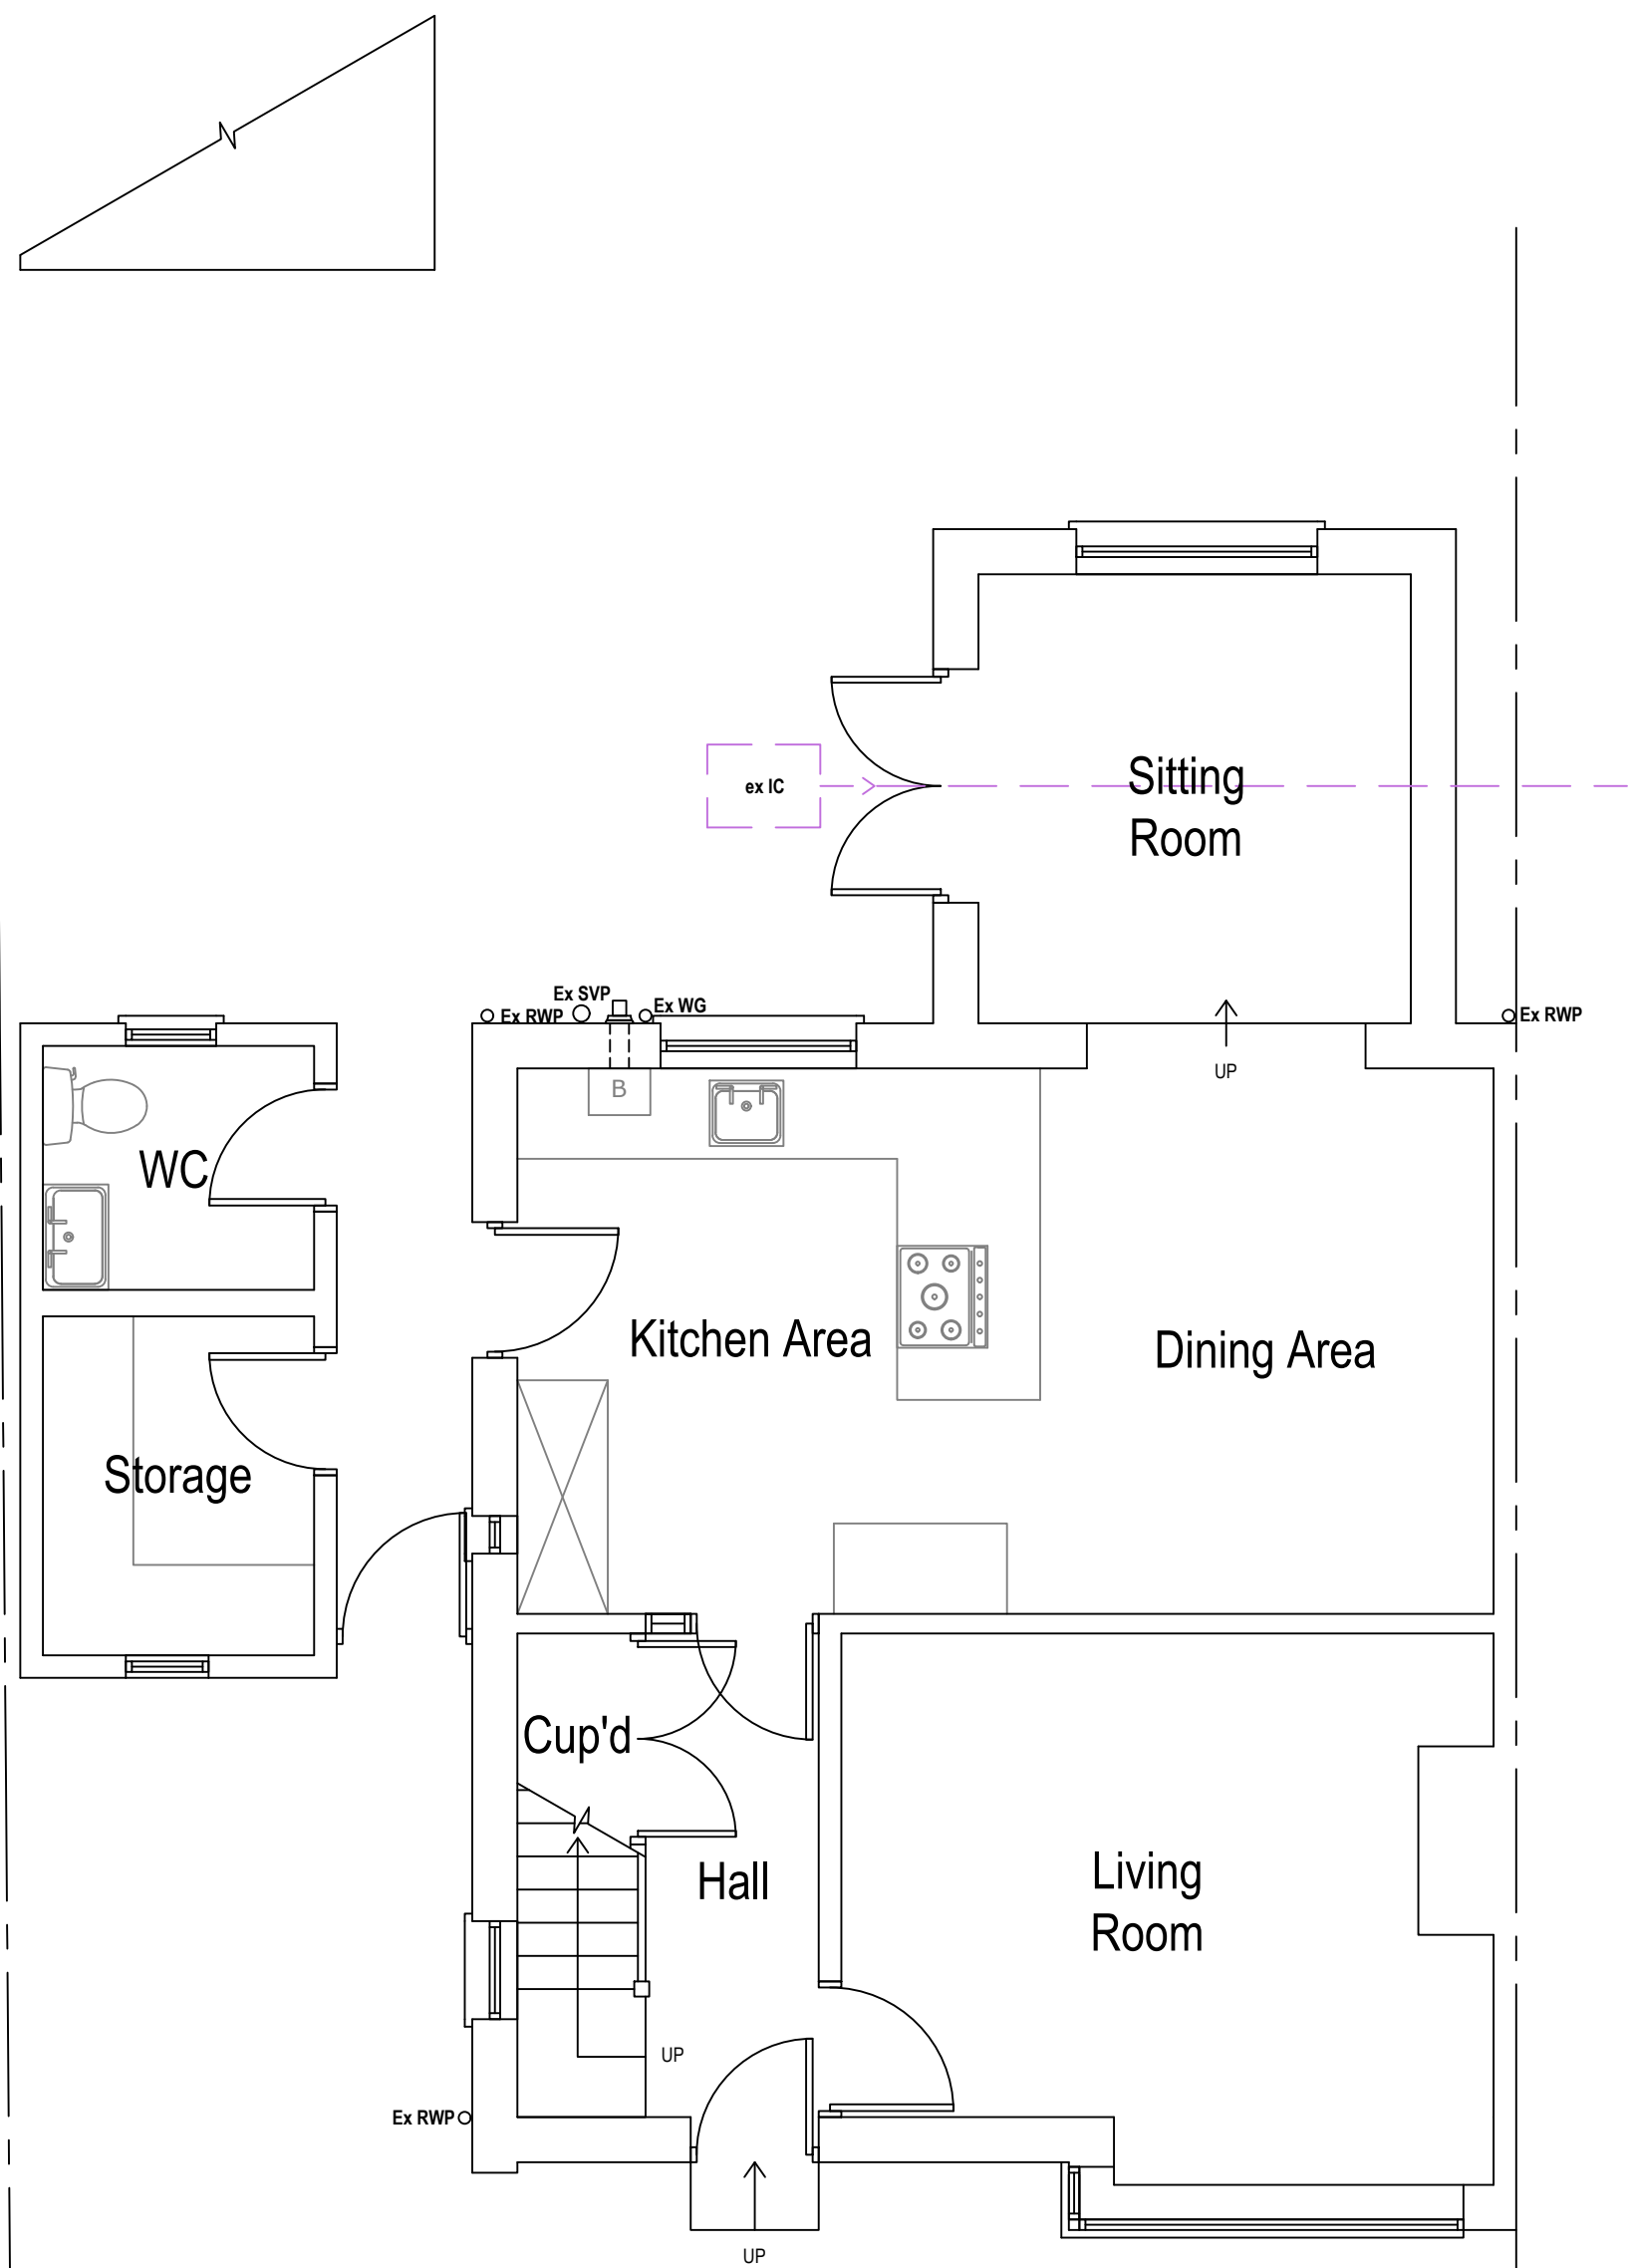

Existing Ground Floor Plan


Area ca. 55.65 m²

Outbuilding Area ca. 7.28 m²


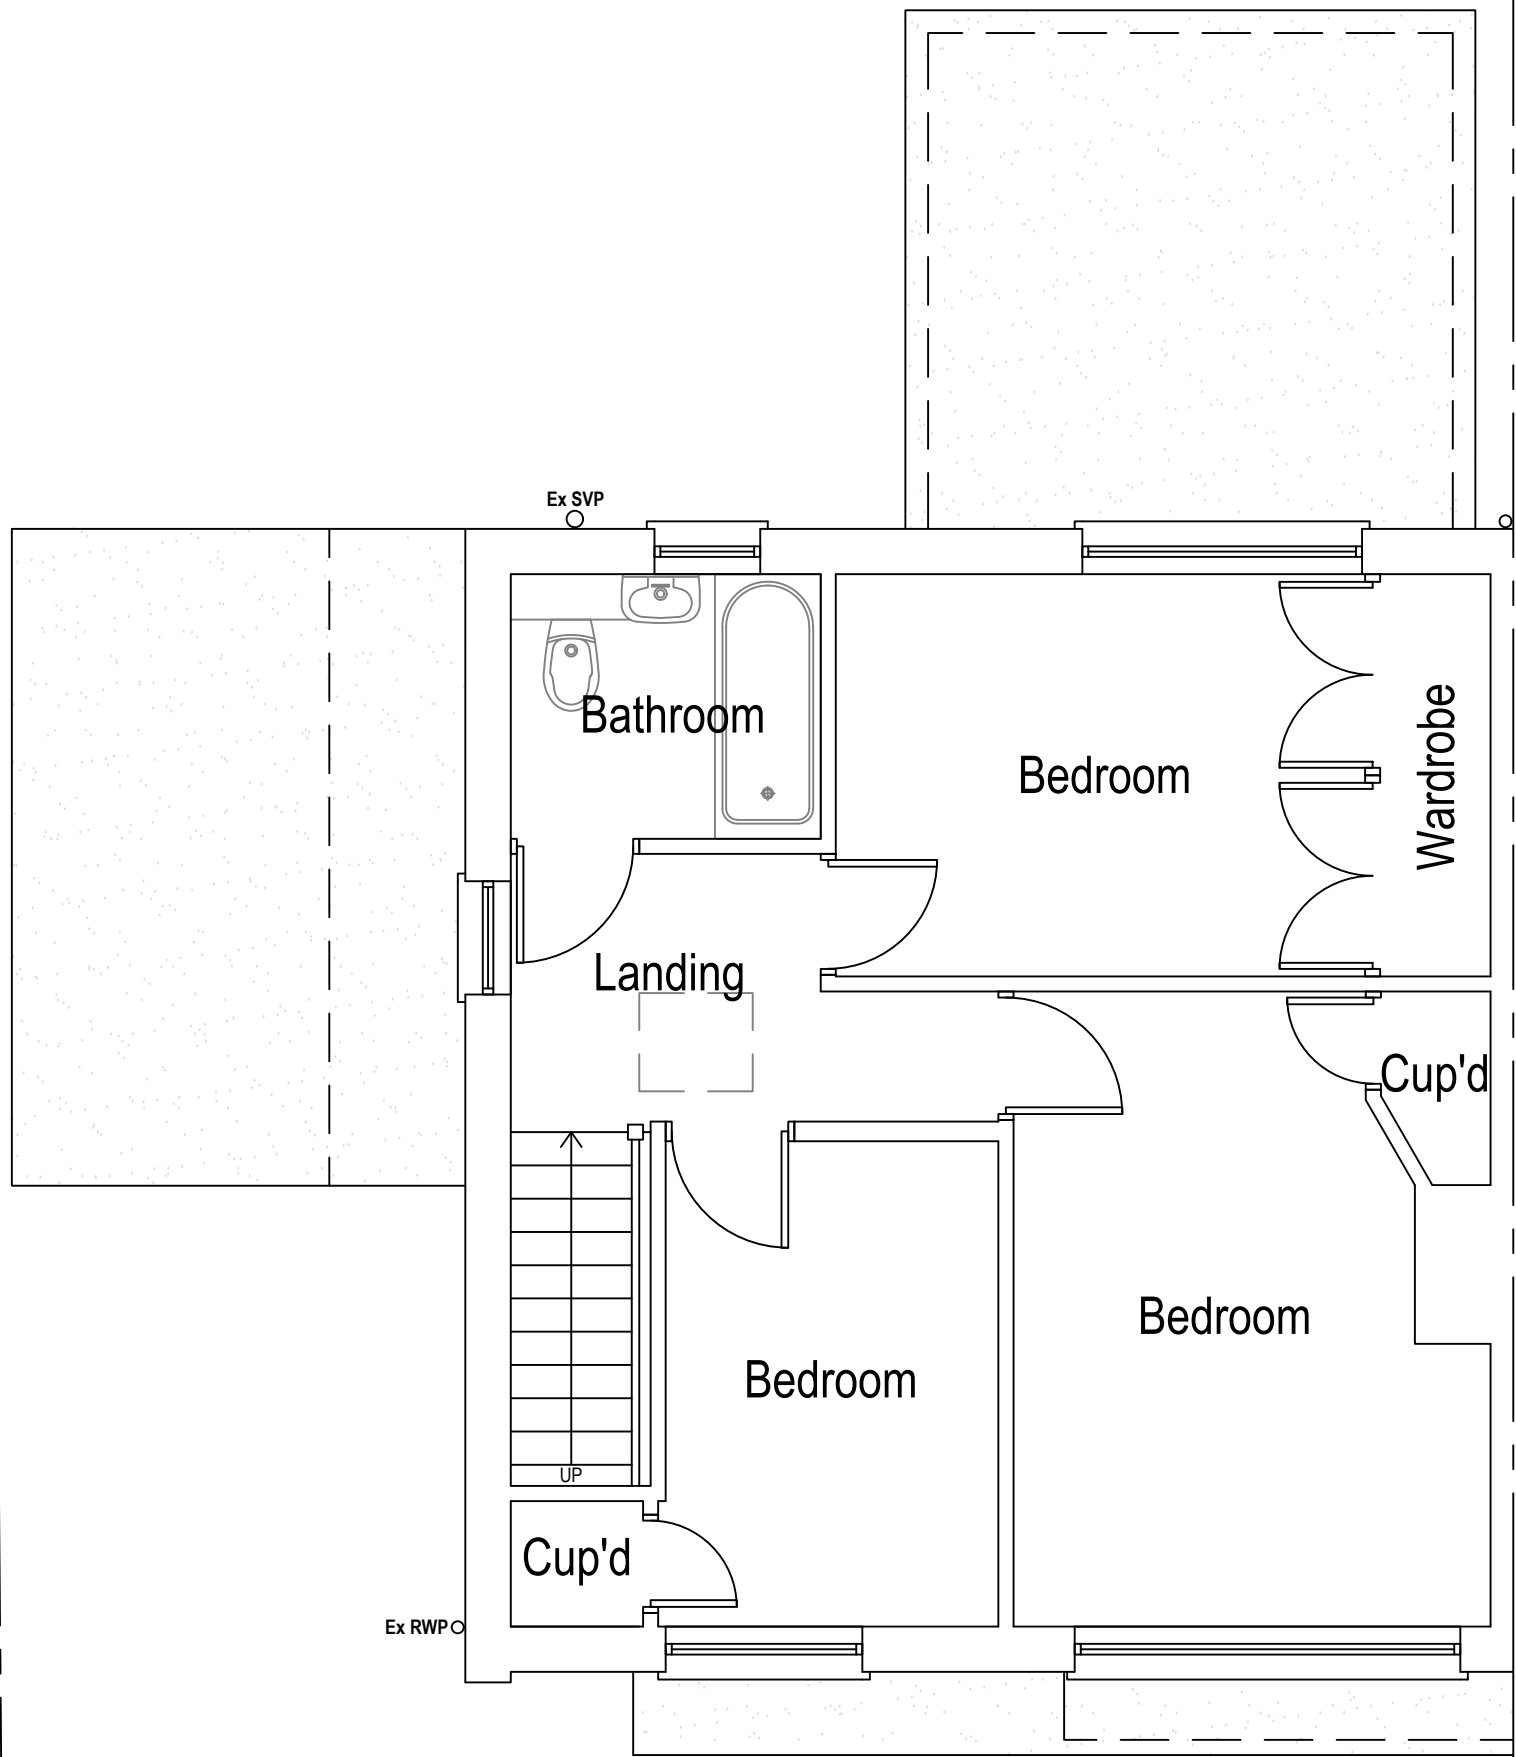


Existing First Floor Plan

Area ca. 45.10 m²

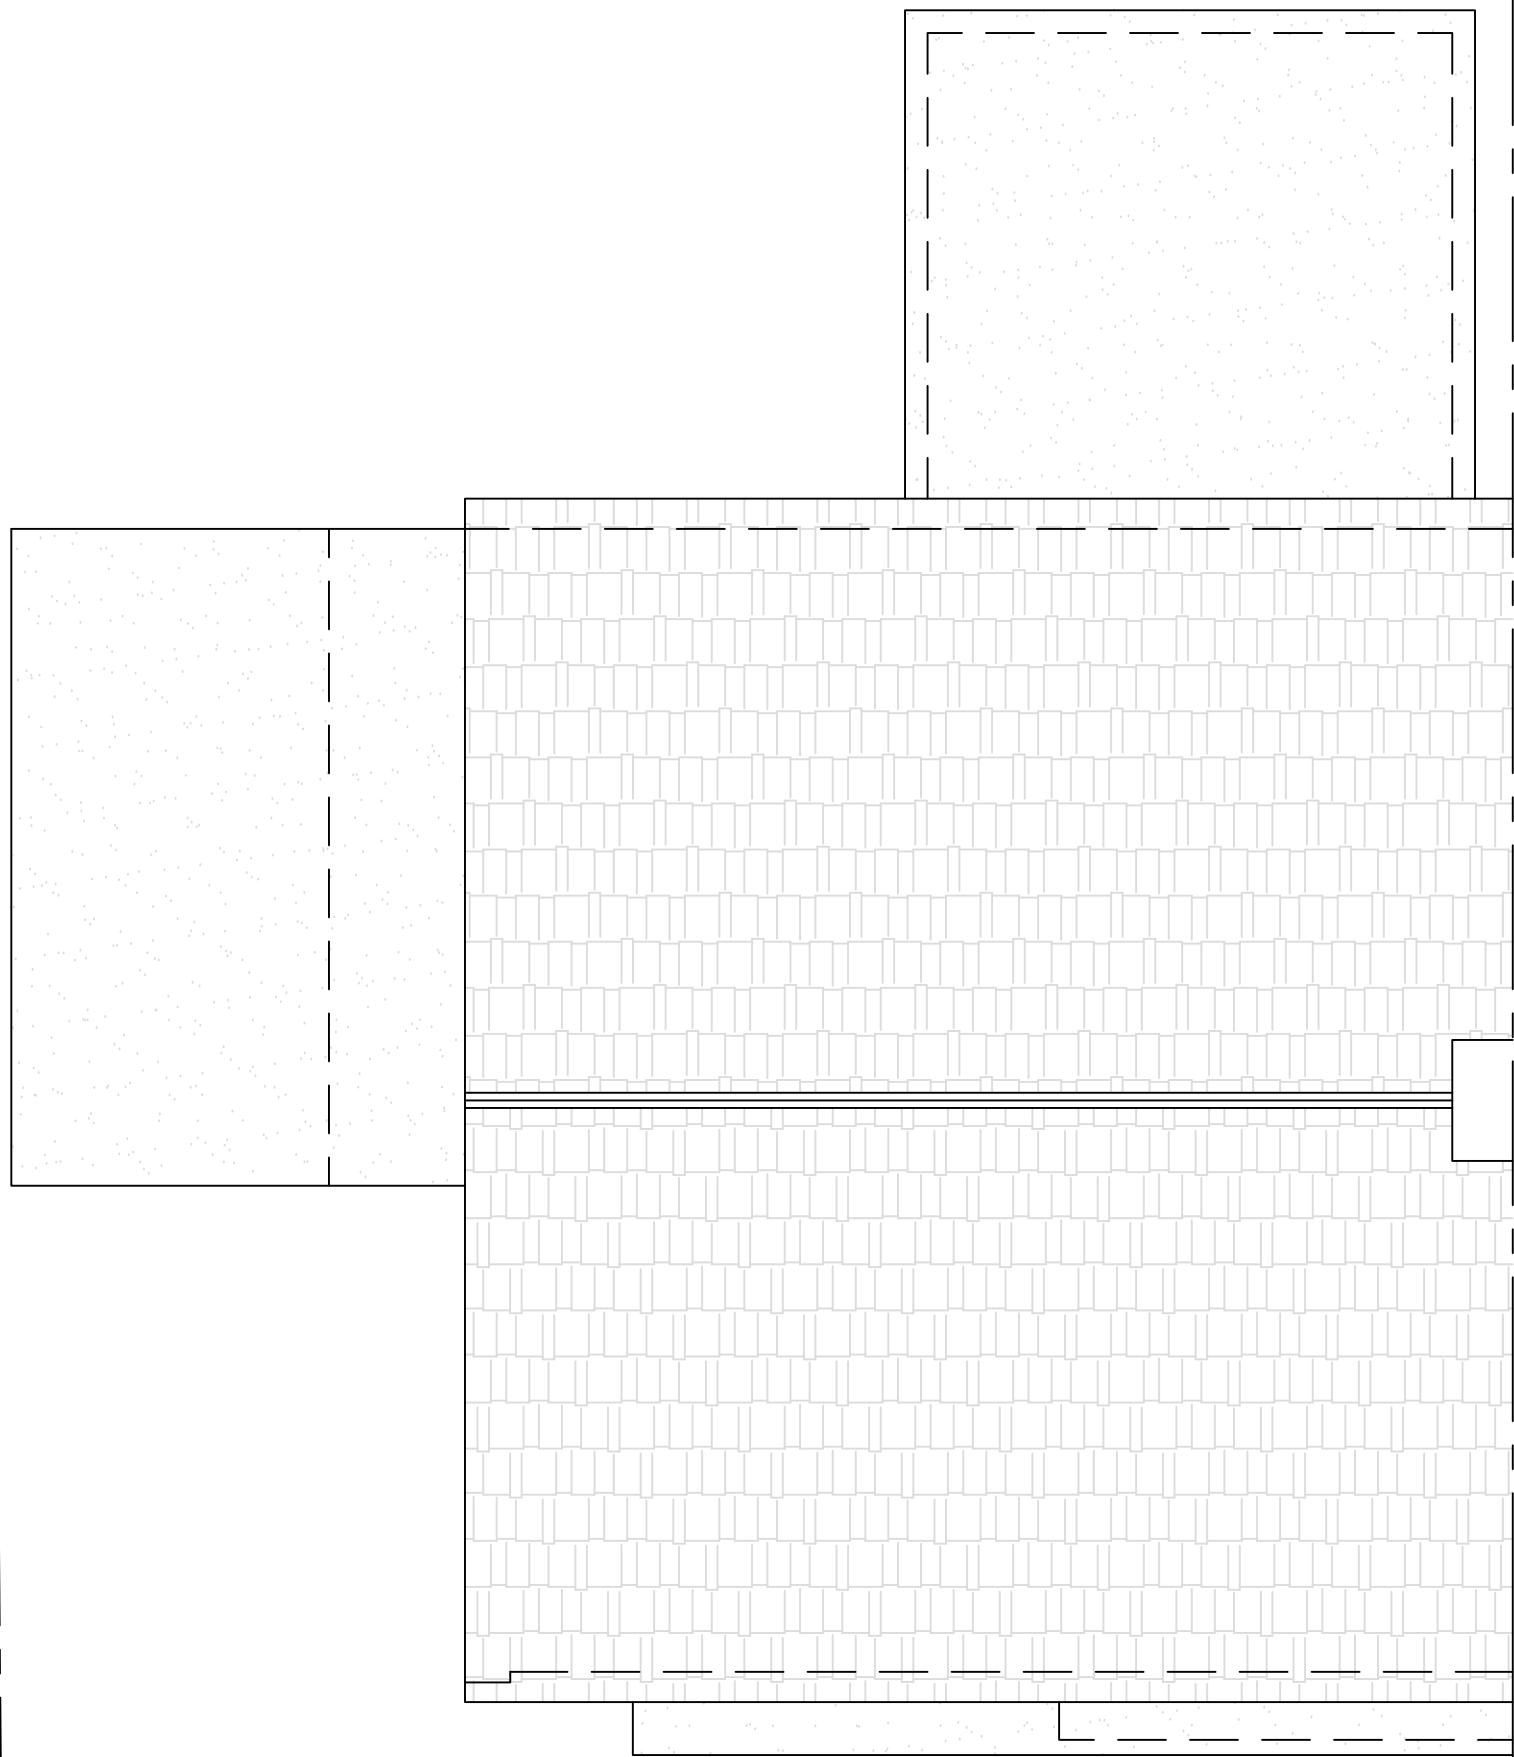

Existing Roof Plan

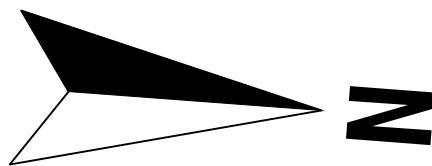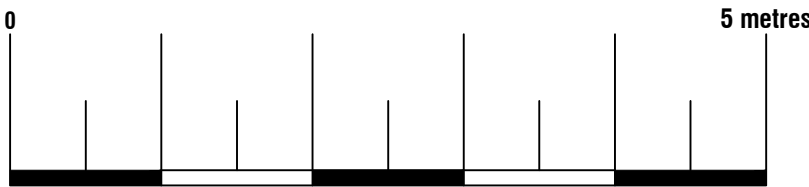

|   |                                     |       |                         |
|---|-------------------------------------|-------|-------------------------|
| <div>Arkiplan</div> <div>ArkiPlan Architectural Ltd • Enquiries@ArkiPlan.co.uk<br/>Lytchett House, 13 Freeland Park, Wareham Road, Poole, Dorset, BH16 6FA</div> |                                     |       |                         |
| Site   | 81 Mitchell Road,<br>Havant PO9 3QA | Date  | 21.07.2026              |
|   |                                     | Sheet | 26-0809    D02    REV 3 |
|   |                                     | Job   | New Extension           |
|   |                                     | Scale | 1:50 @A1, 1:100 @A3     |
| Title<br>Number   | HP236967                            | Title | As Shown                |


- Boundary line
- Demolished
- Details above
- Wall outline below roof
- Rainwater drainage layout
- Waste drainage layout




Area ca. 106.70 m<sup>2</sup>  
Additional Area: 51.05 m<sup>2</sup>



Area ca. 74.91 m<sup>2</sup>  
Additional Area: 29.81 m<sup>2</sup>

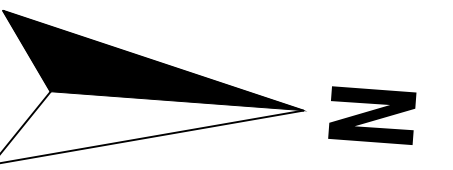

Removal of existing inspection chamber and replacement of half pipe to full pipe: This should be done by removing the cover and frame first, removing the chamber walls and breaking out the benching and channel pipes carefully. The sewer should then be replaced using new pipes of the same material that are connected to the existing sewer in an appropriate manner, with flows managed during this activity.

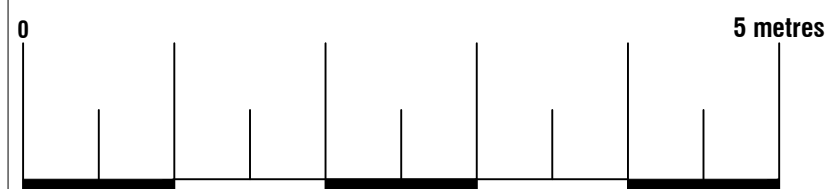


Arkiplan

ArkiPlan Architectural Ltd • Enquiries@ArkiPlan.co.uk  
Lytchett House, 13 Freeland Park, Wareham Road, Poole, Dorset, BH16 6FA

|                     |                                     |              |                           |
|---------------------|-------------------------------------|--------------|---------------------------|
| <b>Site</b>         | 81 Mitchell Road,<br>Havant PO9 3QA | <b>Date</b>  | 21.07.2026                |
|                     |                                     | <b>Sheet</b> | 26-0809      D03    REV 3 |
|                     |                                     | <b>Job</b>   | New Extension             |
|                     |                                     | <b>Scale</b> | 1:50 @A1, 1:100 @A3       |
| <b>Title Number</b> | HP236967                            | <b>Title</b> | As Shown                  |




Existing East Elevation

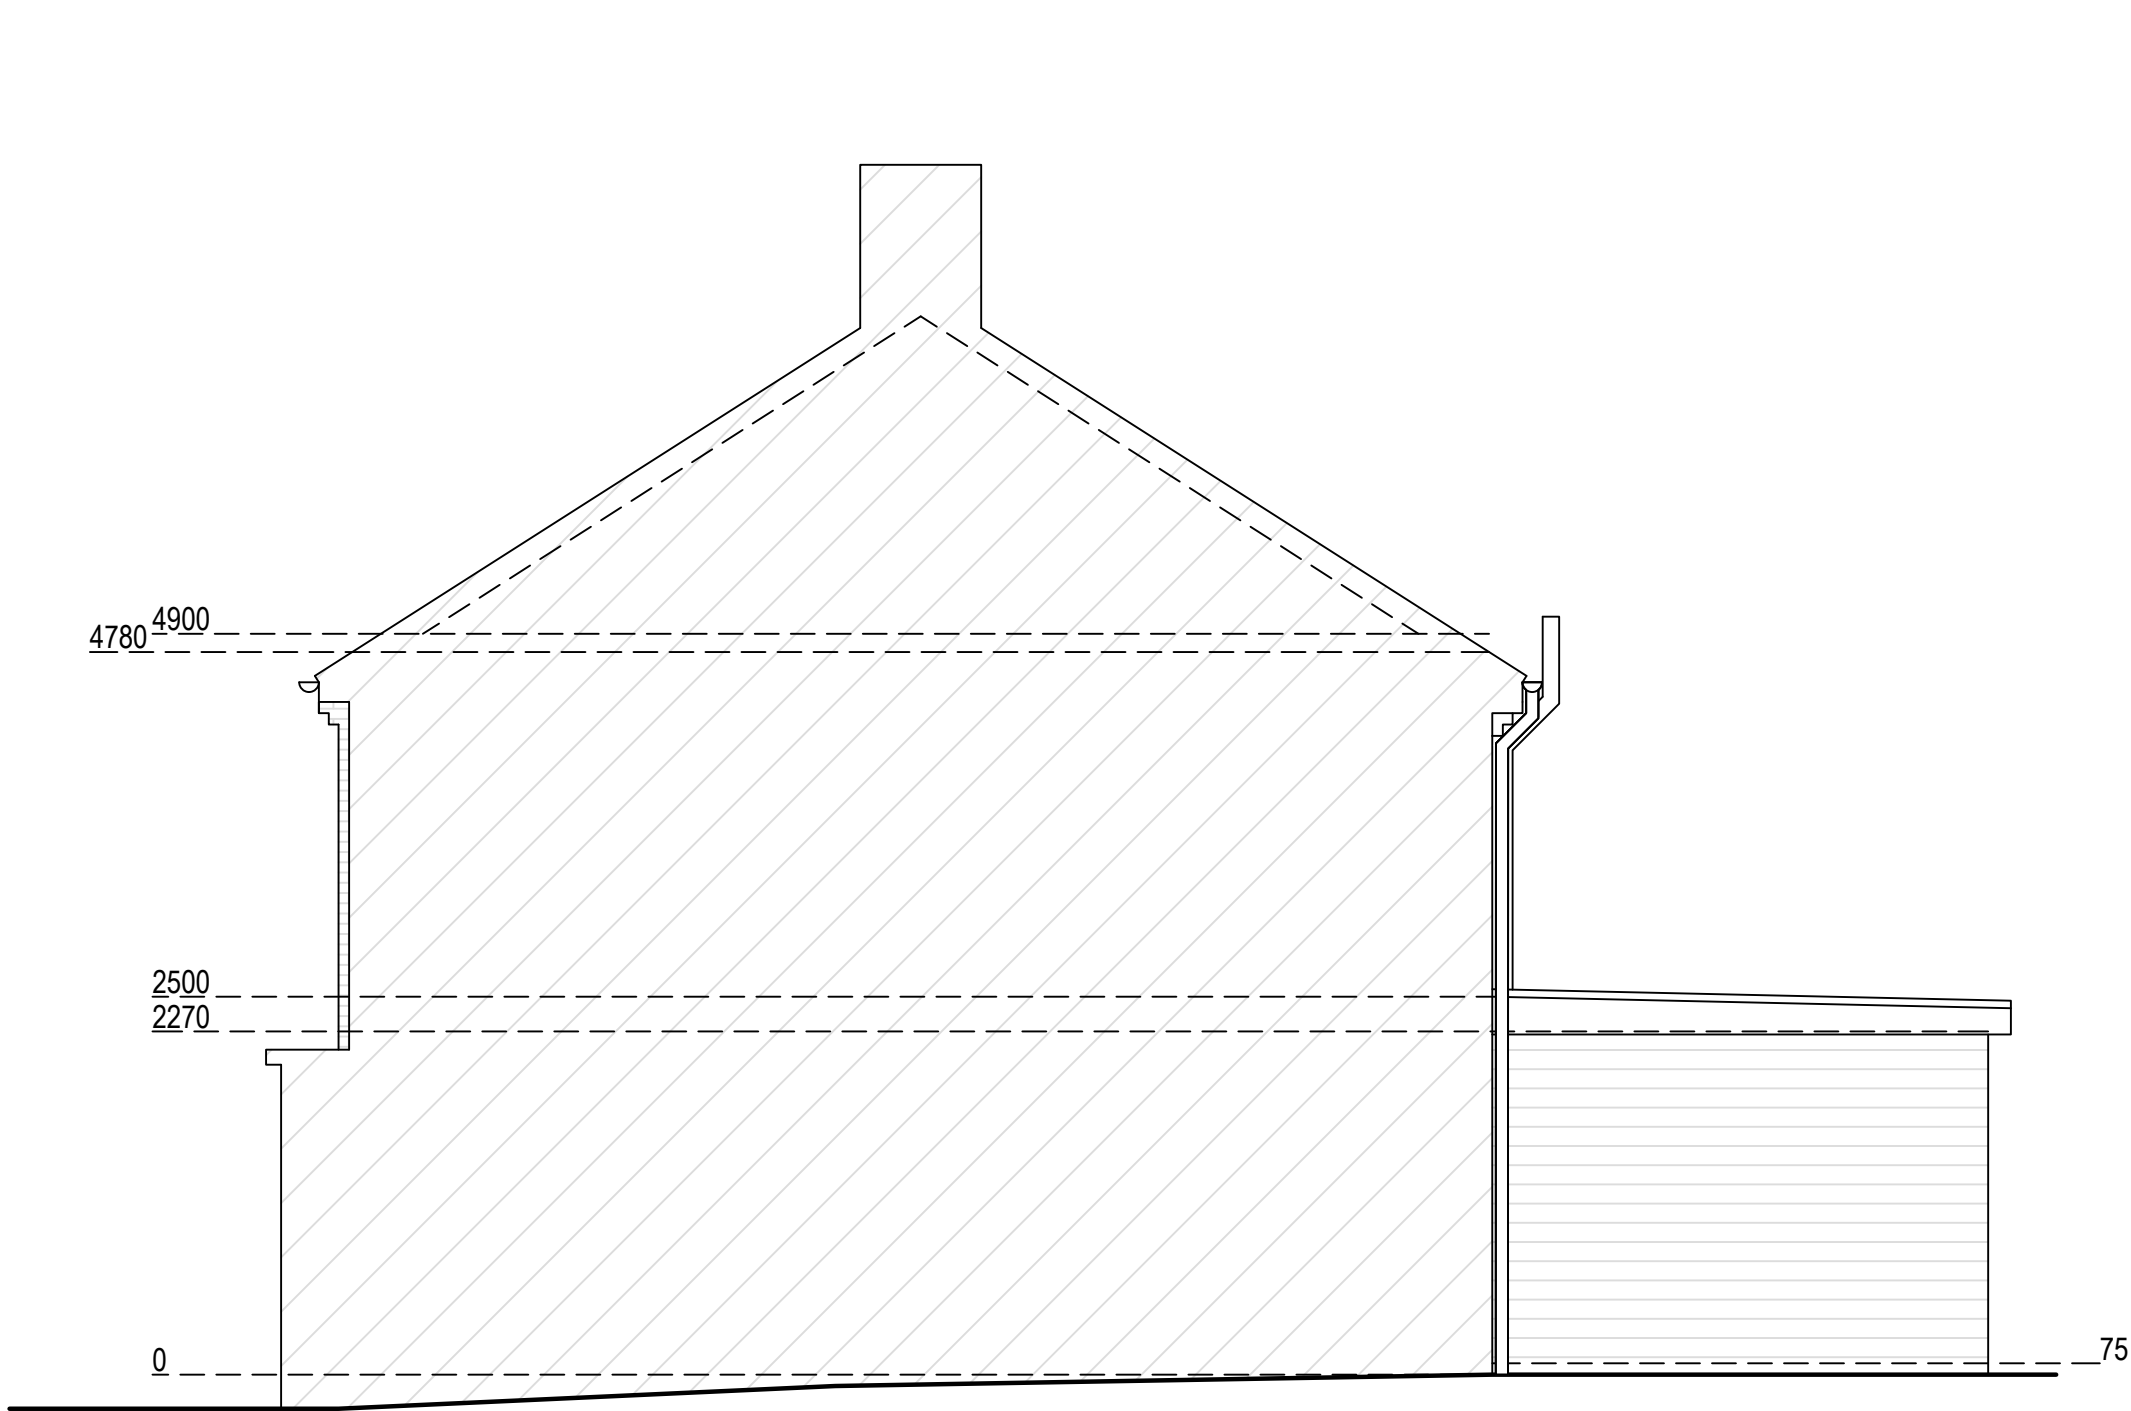


Existing North Elevation



Existing West Elevation

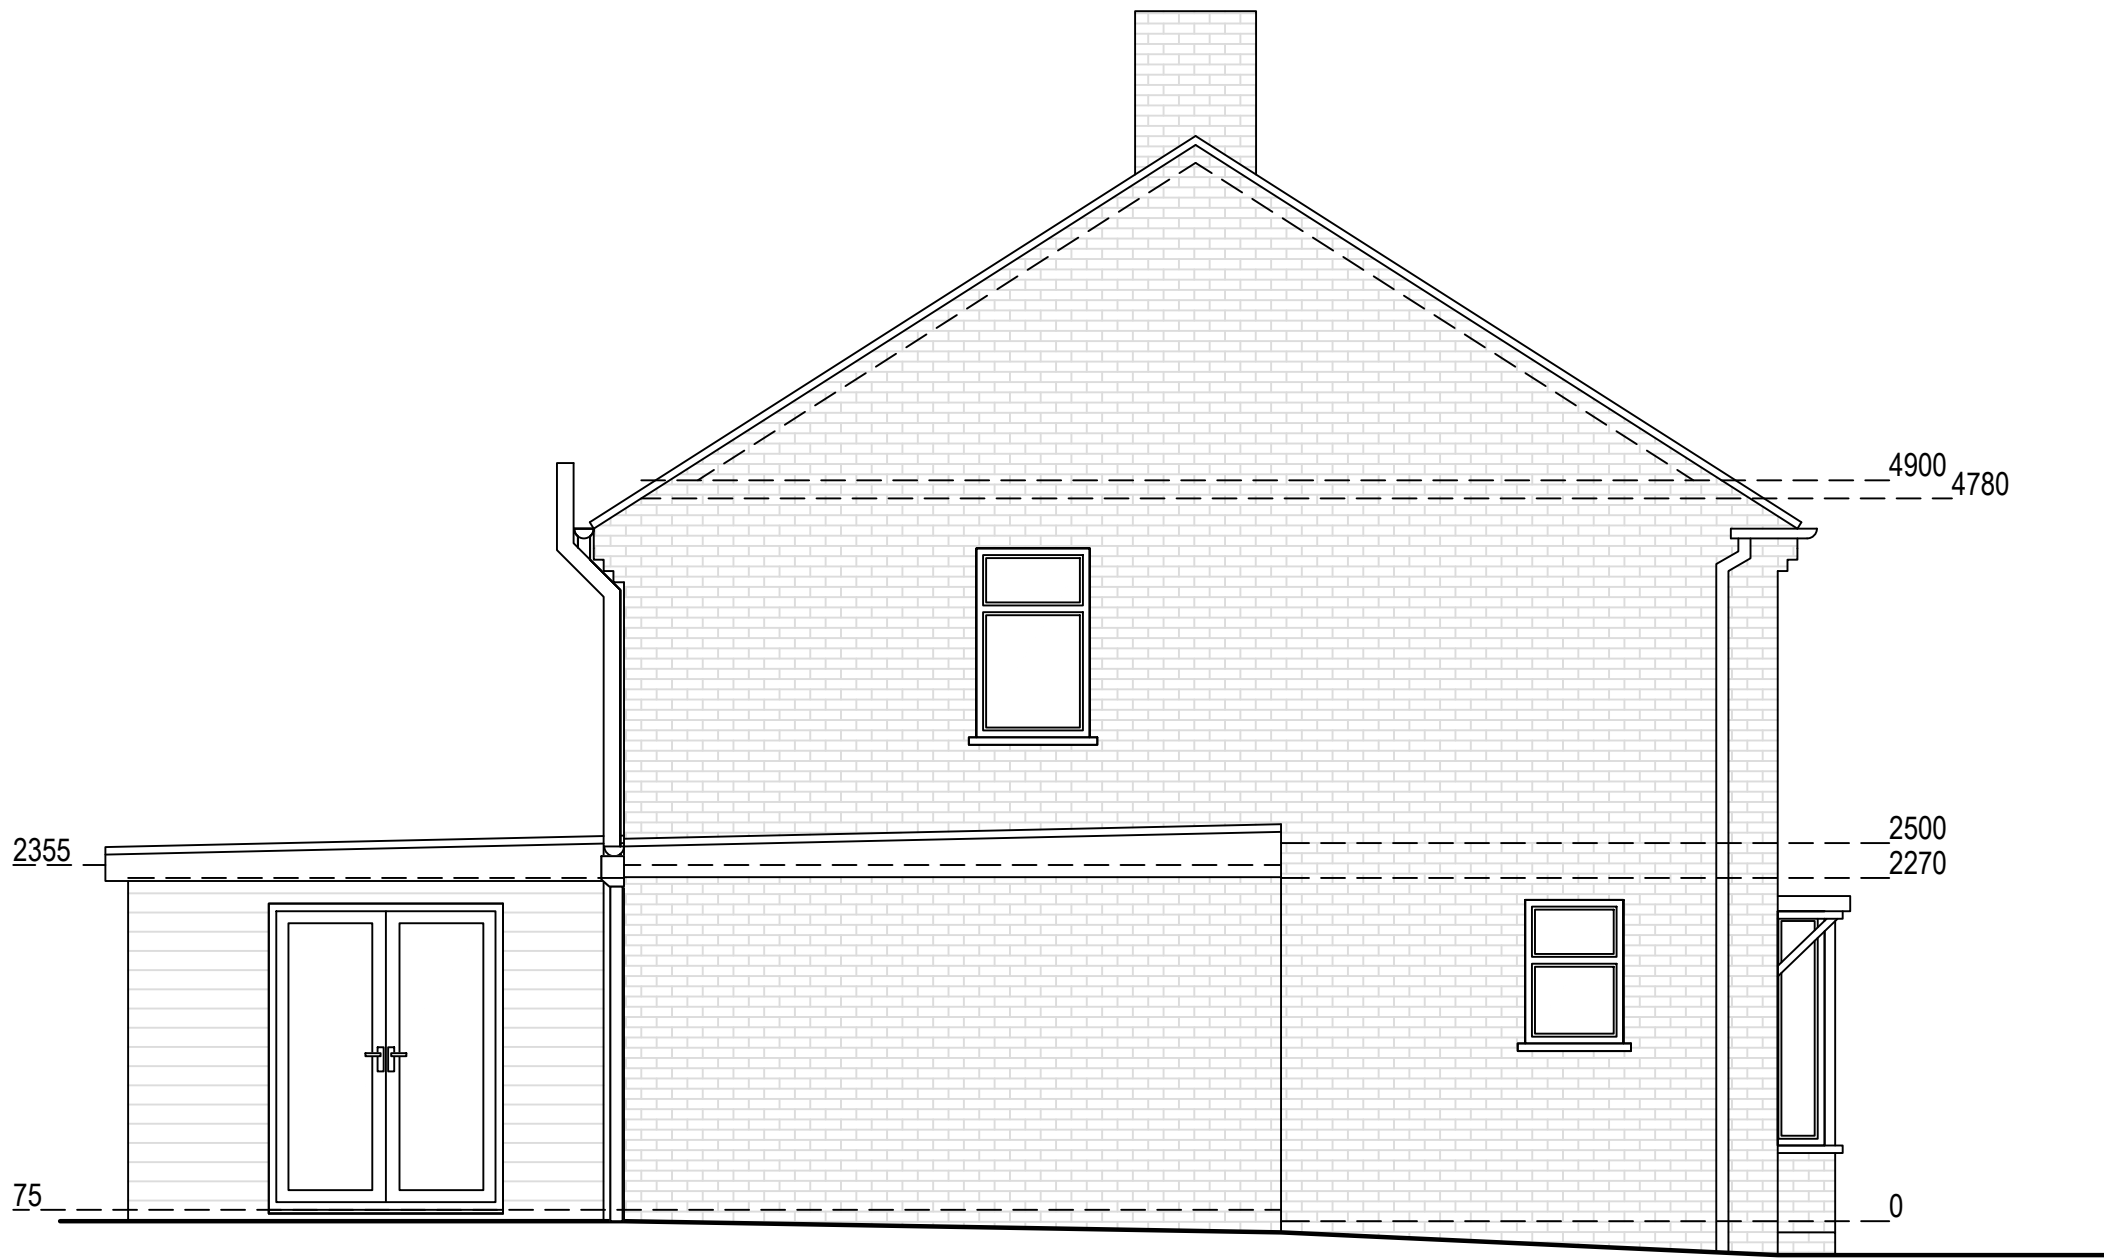

Existing South Elevation

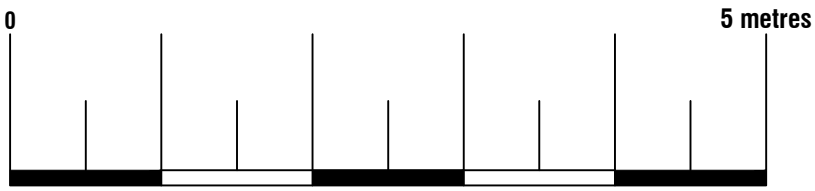

**Existing Materials:**  
Walls: Brick and painted brick  
Pitched roof: Tile  
Windows: White UPVC




ArkiPlan Architectural Ltd • Enquiries@ArkiPlan.co.uk  
Lytchett House, 13 Freeland Park, Wareham Road, Poole, Dorset, BH16 6FA

|                 |                                     |       |                     |     |       |
|-----------------|-------------------------------------|-------|---------------------|-----|-------|
| Site            | 81 Mitchell Road,<br>Havant PO9 3QA | Date  | 21.07.2026          |     |       |
|                 |                                     | Sheet | 26-0809             | D04 | REV 3 |
|                 |                                     | Job   | New Extension       |     |       |
|                 |                                     | Scale | 1:50 @A1, 1:100 @A3 |     |       |
| Title<br>Number | HP236967                            | Title | As Shown            |     |       |



Proposed East Elevation

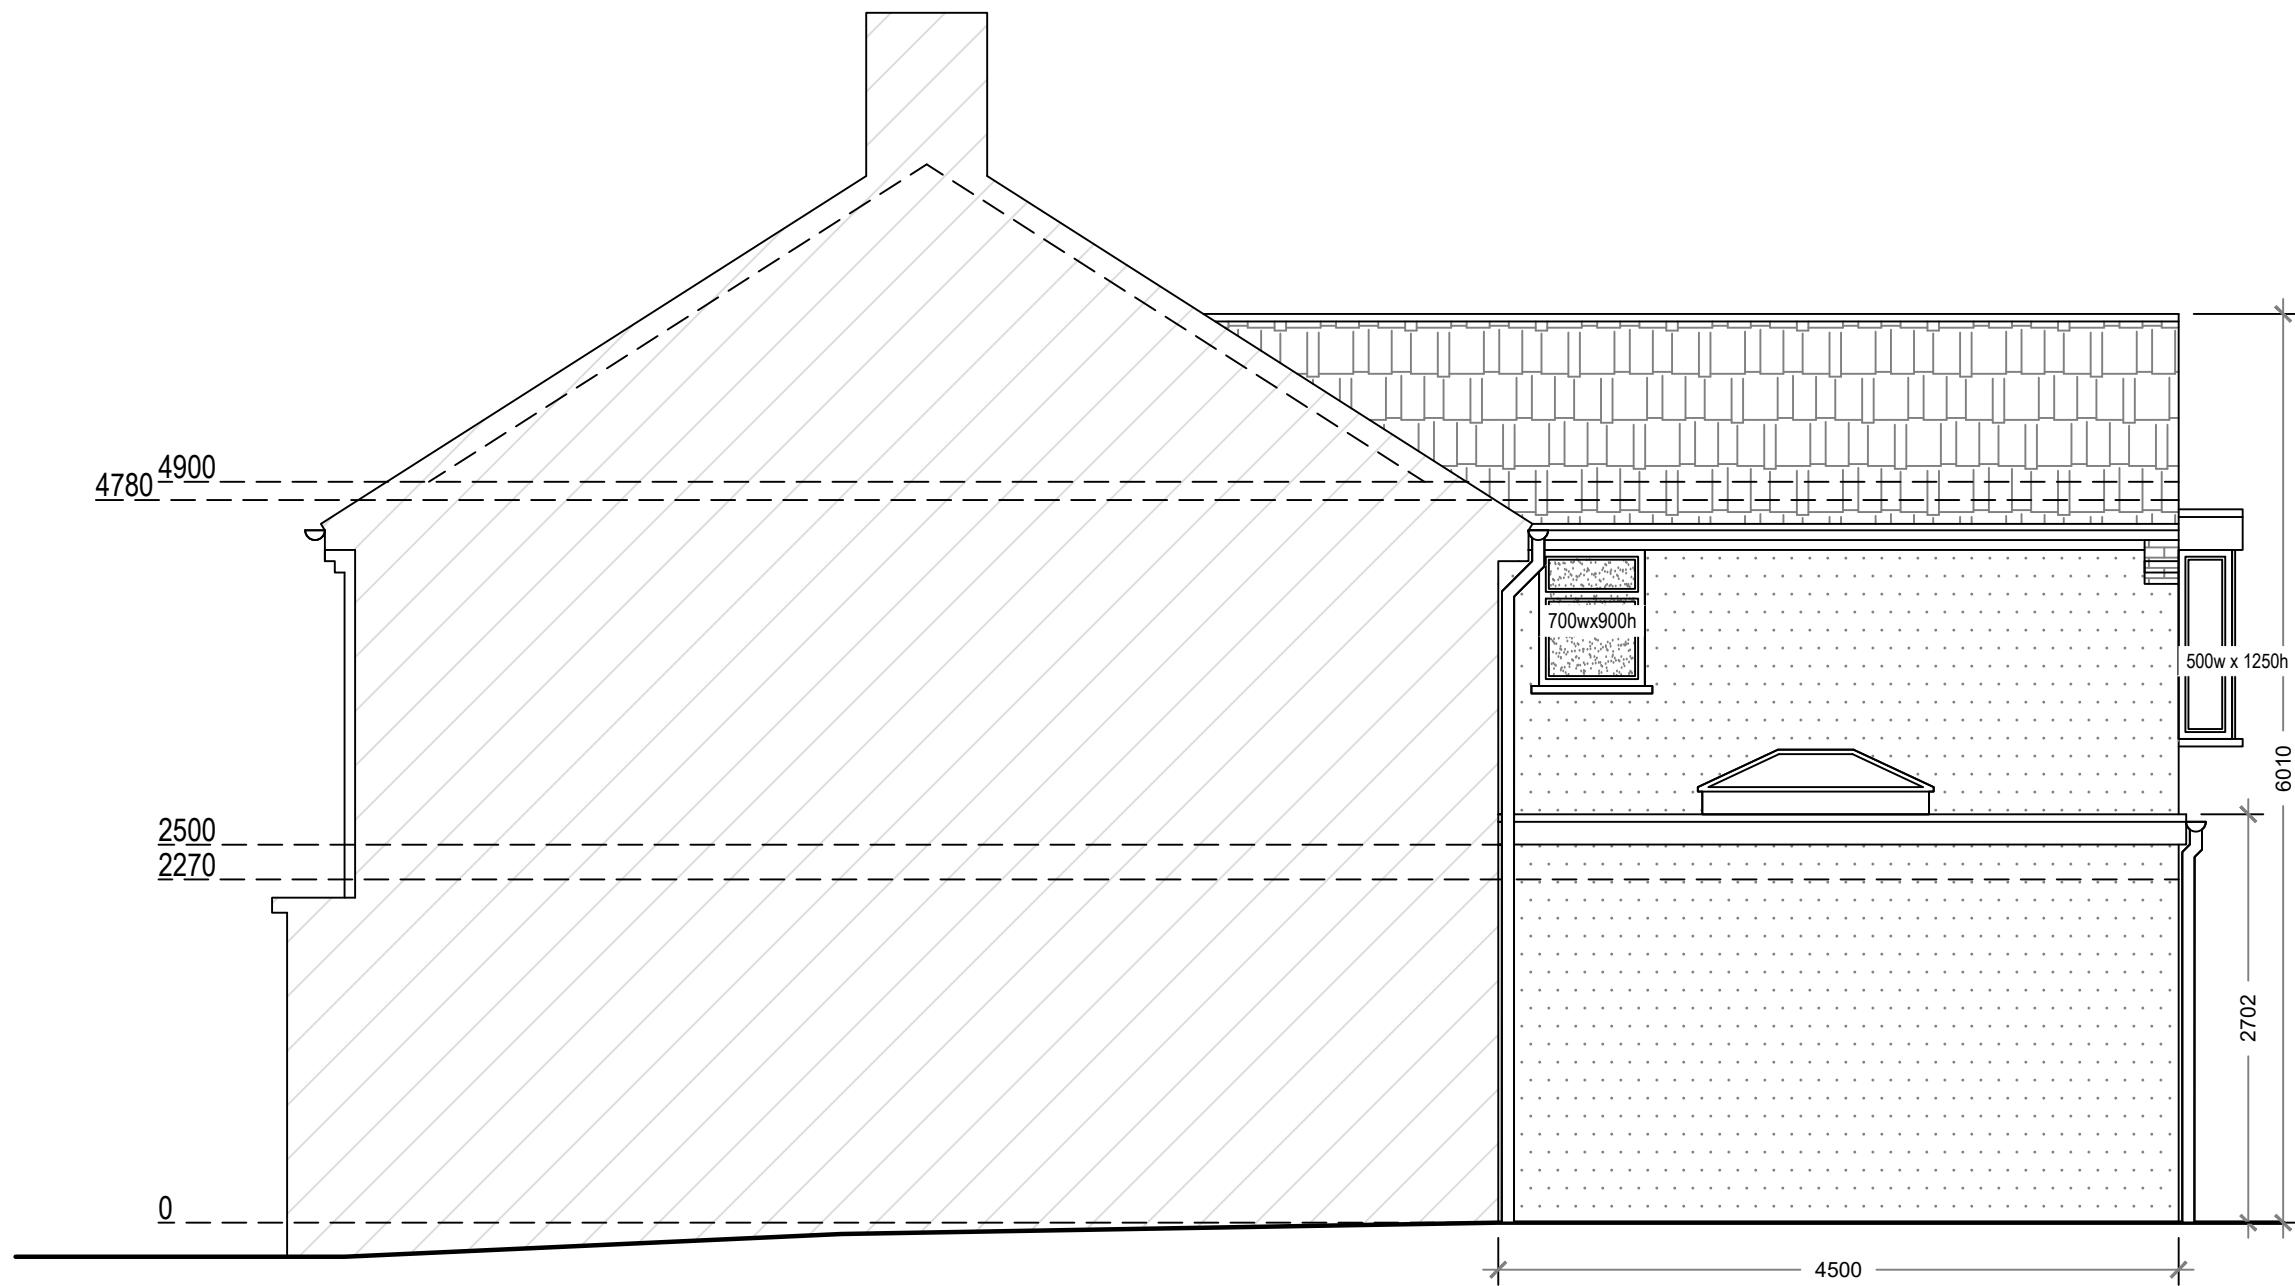


Proposed North Elevation



Proposed West Elevation



Proposed South Elevation

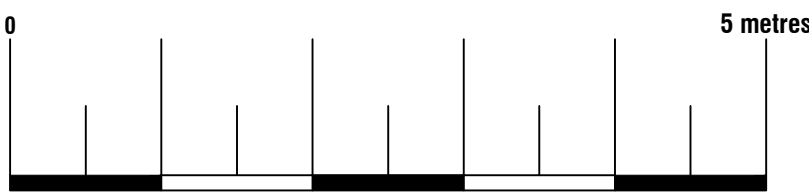


**Proposed Materials:**  
Whole house covered with render  
Ground Floor Walls: Render (cavity)  
1st Floor Walls: Render (timber)  
Loft Gable Walls: Render (timber)  
Pitched roof: Tile to match existing  
Flat roof: Ply membrane  
Windows: Black, double glazed (to match existing)  
Existing window: Black painted  
Skylights: Size as indicated (not protruding more than 150mm above the existing roof plane)


Arkiplan

ArkiPlan Architectural Ltd • Enquiries@ArkiPlan.co.uk  
Lytchett House, 13 Freeland Park, Wareham Road, Poole, Dorset, BH16 6FA

|              |                                     |       |                     |     |       |
|--------------|-------------------------------------|-------|---------------------|-----|-------|
| Site         | 81 Mitchell Road,<br>Havant PO9 3QA | Date  | 21.07.2026          |     |       |
|              |                                     | Sheet | 26-0809             | D05 | REV 3 |
|              |                                     | Job   | New Extension       |     |       |
|              |                                     | Scale | 1:50 @A1, 1:100 @A3 |     |       |
| Title Number | HP236967                            | Title | As Shown            |     |       |

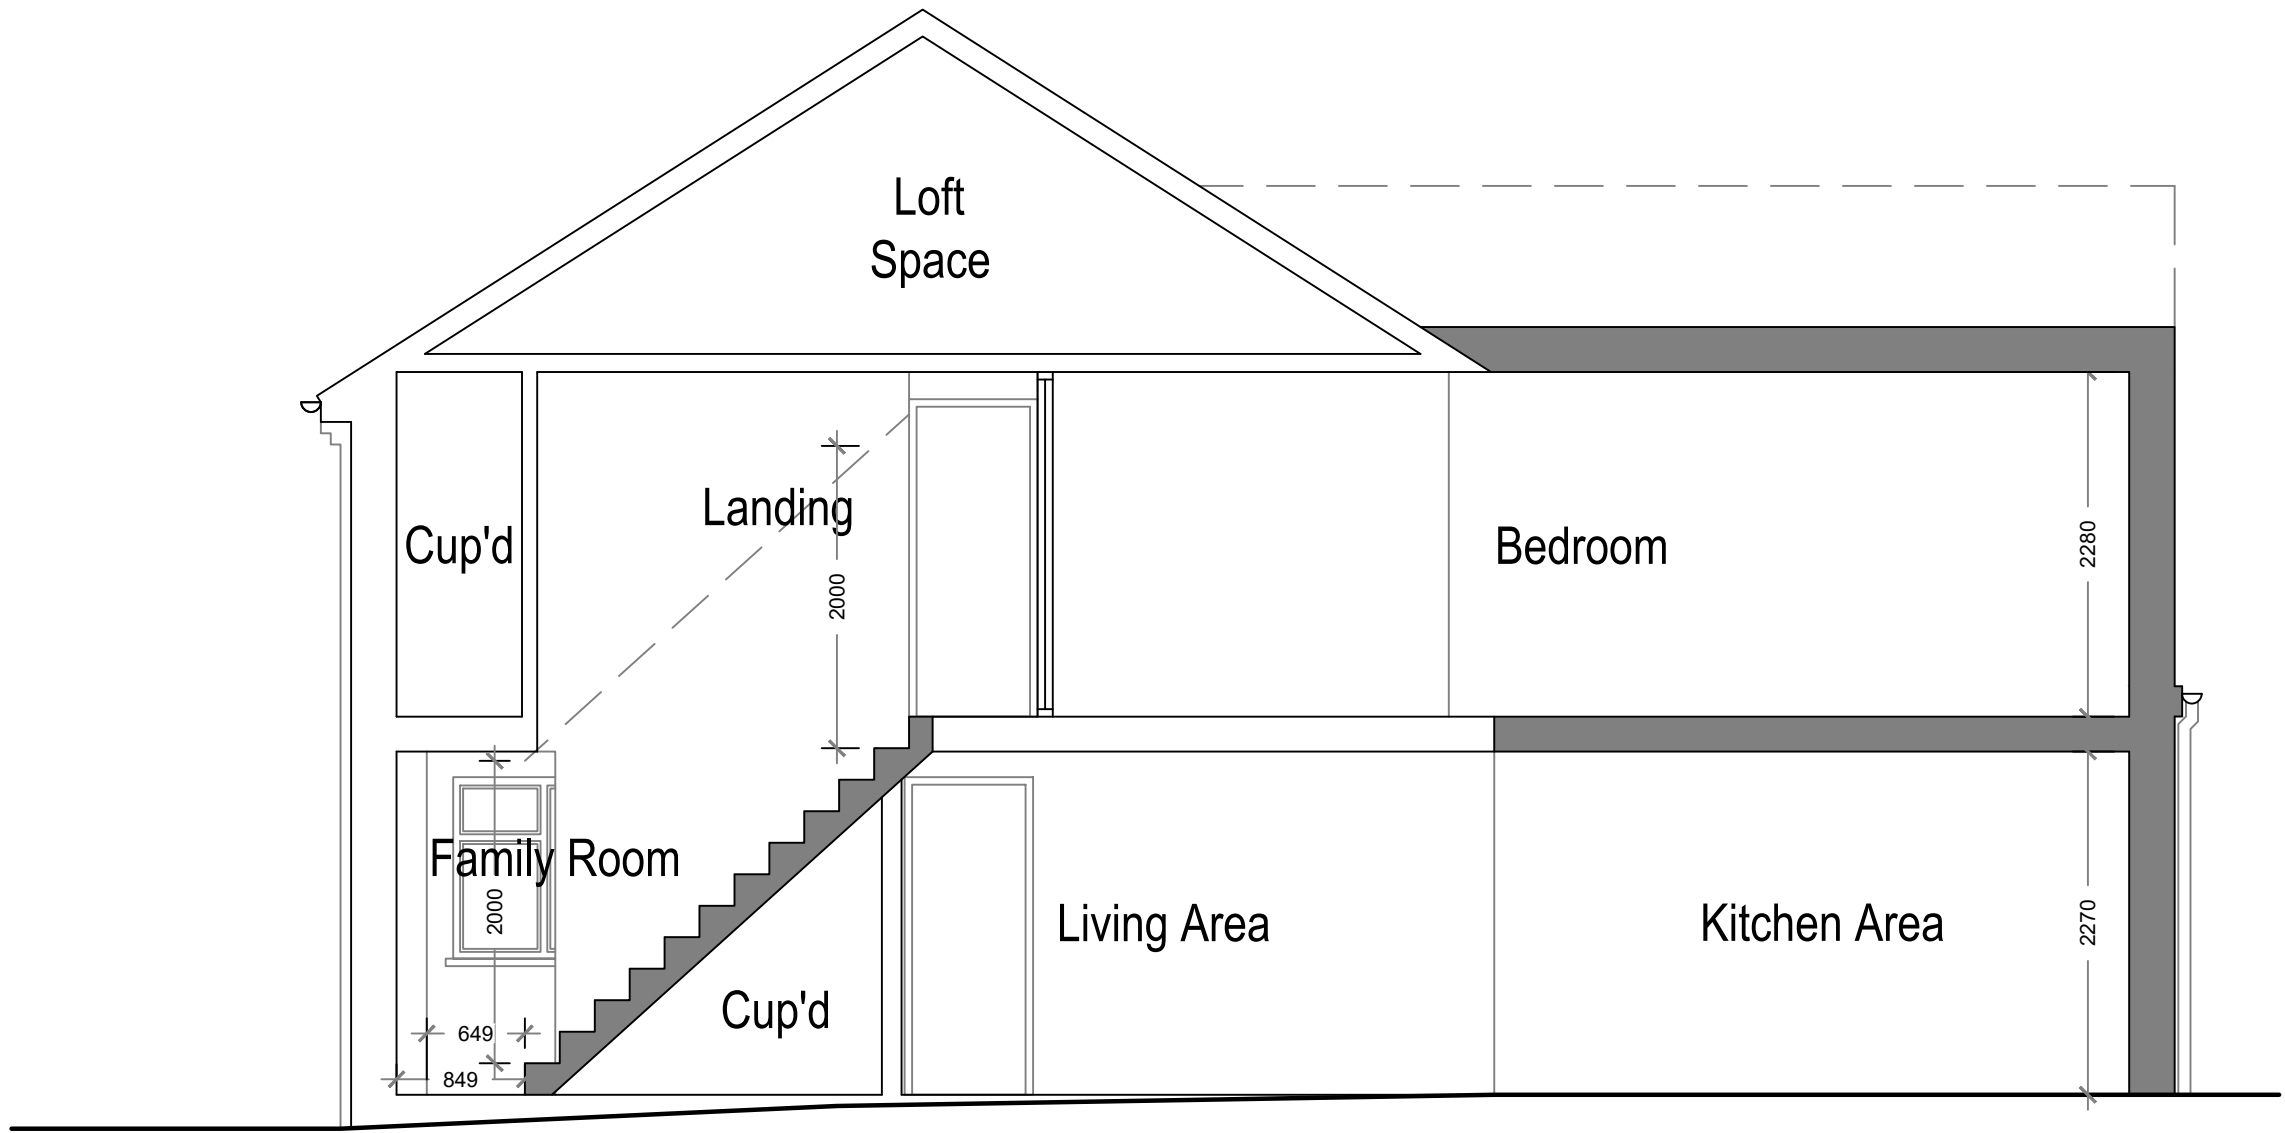

Proposed Section A-A

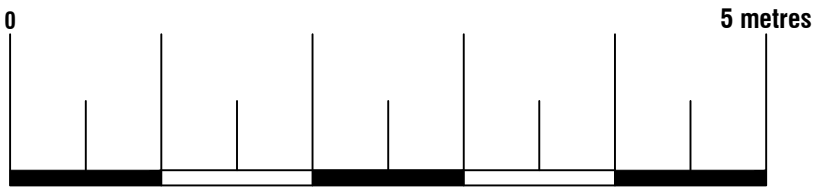

|   |                                     |       |                         |
|---|-------------------------------------|-------|-------------------------|
| <div>Arkiplan</div> <div>ArkiPlan Architectural Ltd • Enquiries@ArkiPlan.co.uk<br/>Lytchett House, 13 Freeland Park, Wareham Road, Poole, Dorset, BH16 6FA</div> |                                     |       |                         |
| Site   | 81 Mitchell Road,<br>Havant PO9 3QA | Date  | 21.07.2026              |
|   |                                     | Sheet | 26-0809    D06    REV 3 |
|   |                                     | Job   | New Extension           |
|   |                                     | Scale | 1:50 @A1, 1:100 @A3     |
| Title<br>Number   | HP236967                            | Title | As Shown                |