


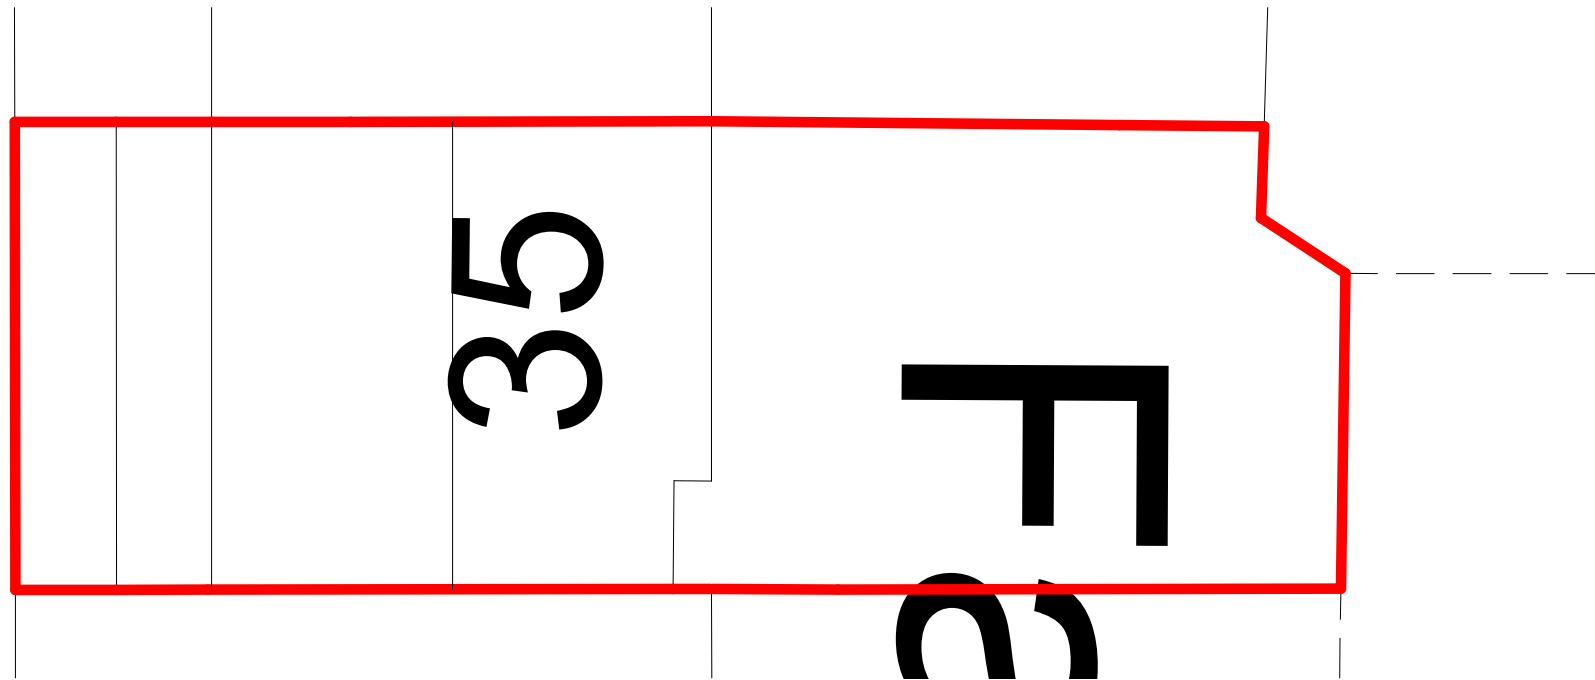


 

2 Main Site Plan
1 : 100

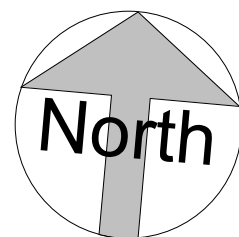


VISUAL SCALE 1:100 @ A3

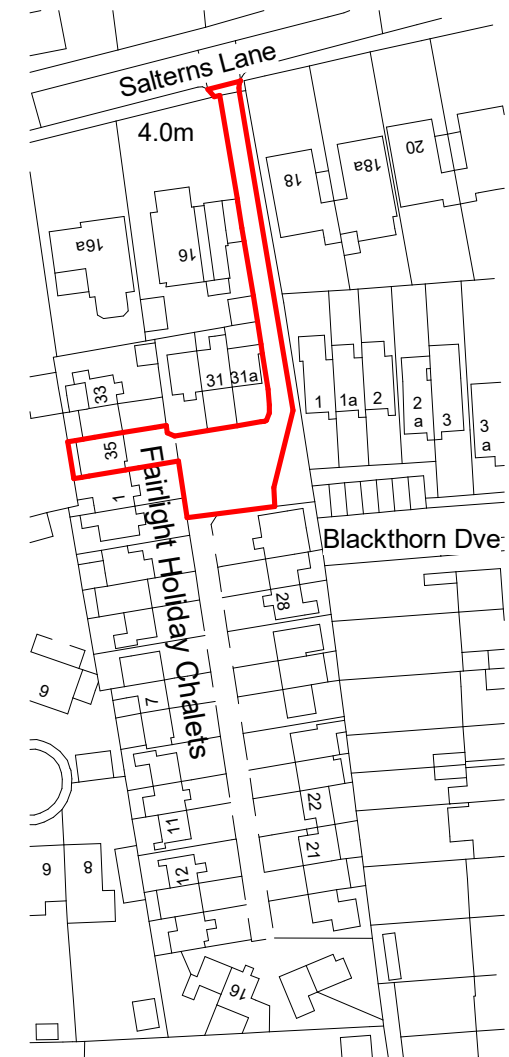

1 Location Plan
1 : 1250



VISUAL SCALE 1:1250 @ A3

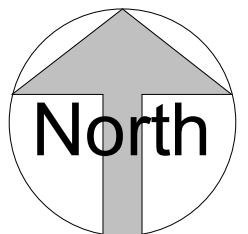

This map was purchased from
emapsite.com and is subject
to the following © Crown copyright and
database rights
Ordnance Survey 0100031673

**IJ Murray
Associates Ltd**
www.ijma.co.uk



I J Murray Associates
Ltd
200 Seafront
Hayling Island
Hampshire
PO11 9HR
Phone 07779 246915
e-mail ian@ijma.co.uk

These drawings are for planning and, if specified, building regulation
purposes only and are not for construction. All dimensions should be
checked on site before work commences

These drawings are the
property of IJ Murray
Associates Ltd and should
not be reproduced or used
in any way without the
permission of a Director of
IJ Murray Associates Ltd

Mr Bromley & Mrs Bond
35 Fairlight chalets
plans

Site and Location Plan

Project number	Project Number	A101
Date	Issue Date	
Drawn by	Author	
Paper size	A3 (Print 100% no borders)	
Scale		As indicated