




Proposed South East Elevation

new doors and roof to create garage

new front balcony over garage entrance

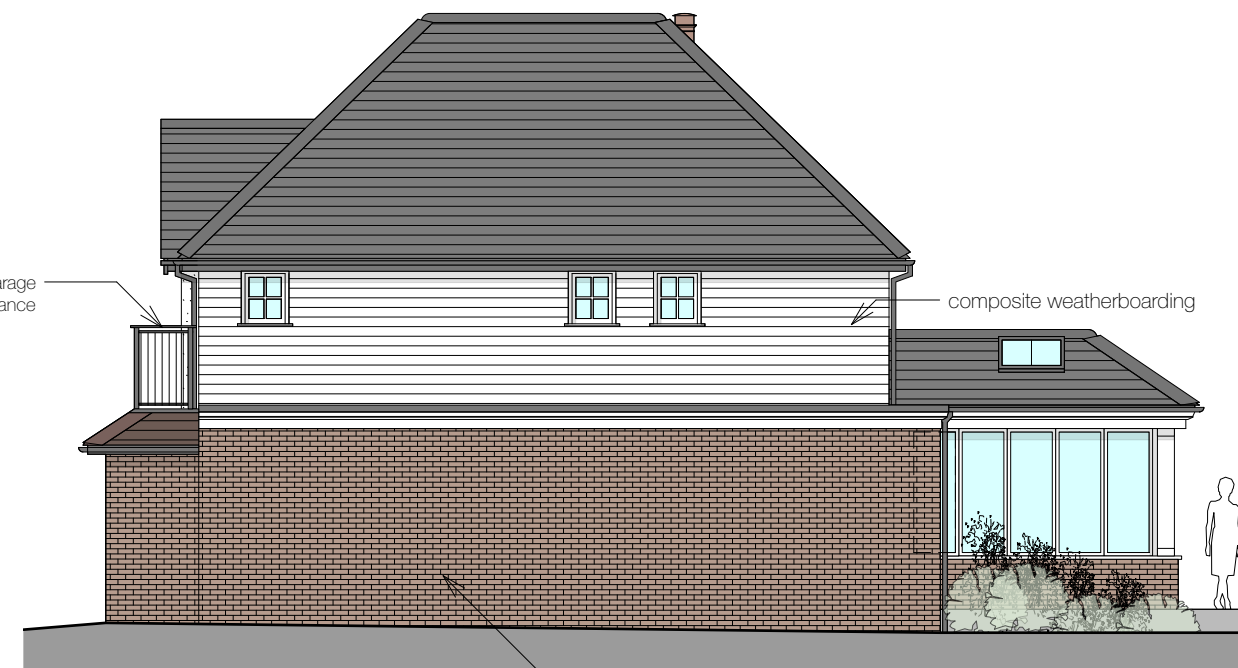

Proposed North East Elevation

wall void bricked in



Proposed North West Elevation




Proposed South West Elevation

Dwg. No. P-004  
 Title: Proposed Elevations  
 Address: 45 Warblington Road, Emsworth, PO10 7HG  
 Client: Mr J Ward  
 Scale: 1:100@A3  
 Stage: PLANNING  
 Drawn: PS  
 Date: August 2026

Rev \*\*

1:100 0 1m 2m 3m 4m 5m 6m

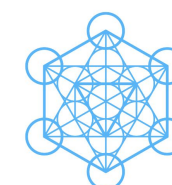

pete sonntag  
 ARCHITECT

www.petesonntag.co.uk

e:pete@petesonntag.co.uk

tel:07879 274409