

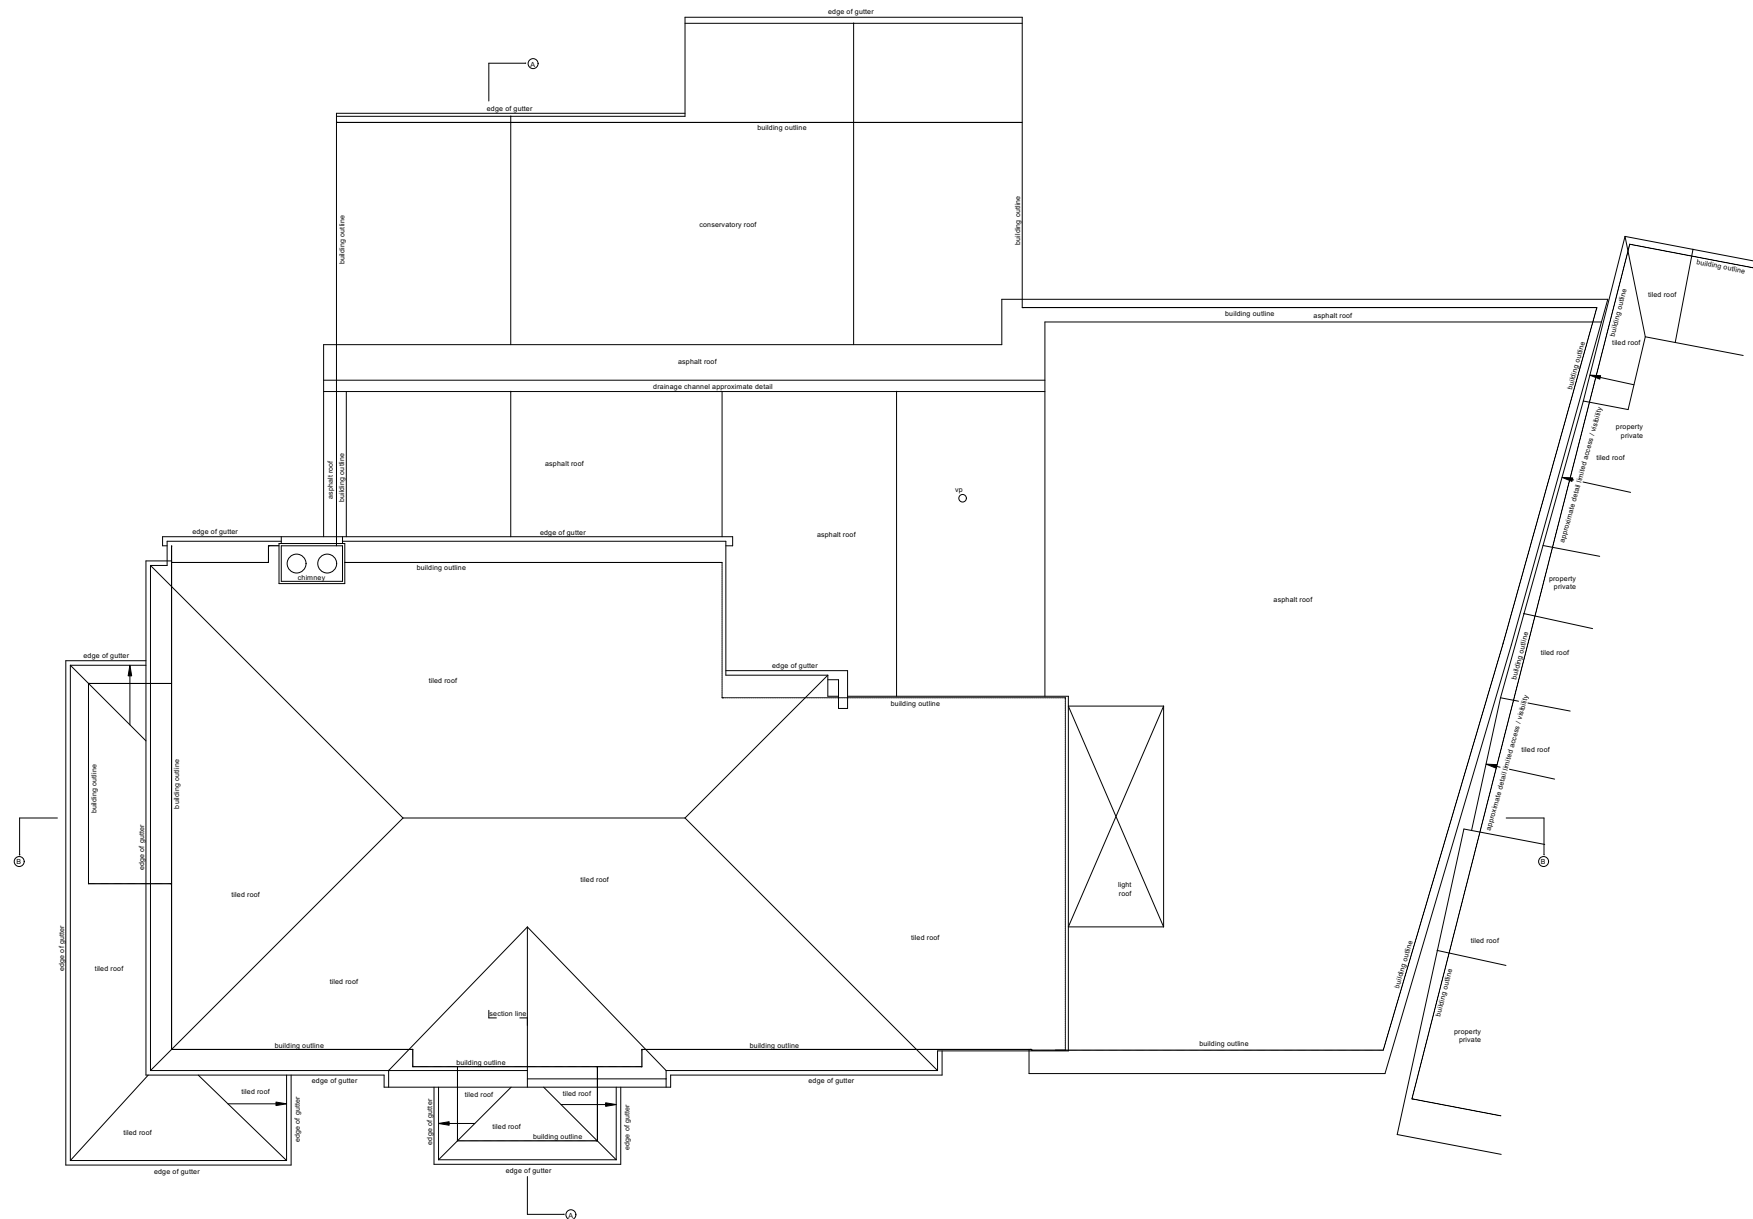


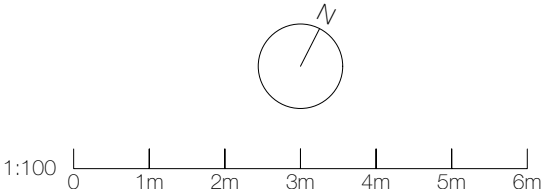

Existing Roof Plan

Dwg. No. E-004
 Title: Existing Roof Plan
 Address: 45 Warblington Road, Emsworth, PO10 7HG
 Client: Mr J Ward
 Scale: 1:100@A3
 Stage: FEASIBILITY
 Drawn: PS
 Date: June 2026

Rev	**

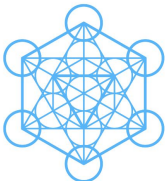

pete sonntag
 ARCHITECT

www.petesonntag.co.uk e:pete@petesonntag.co.uk tel:07879 274409