

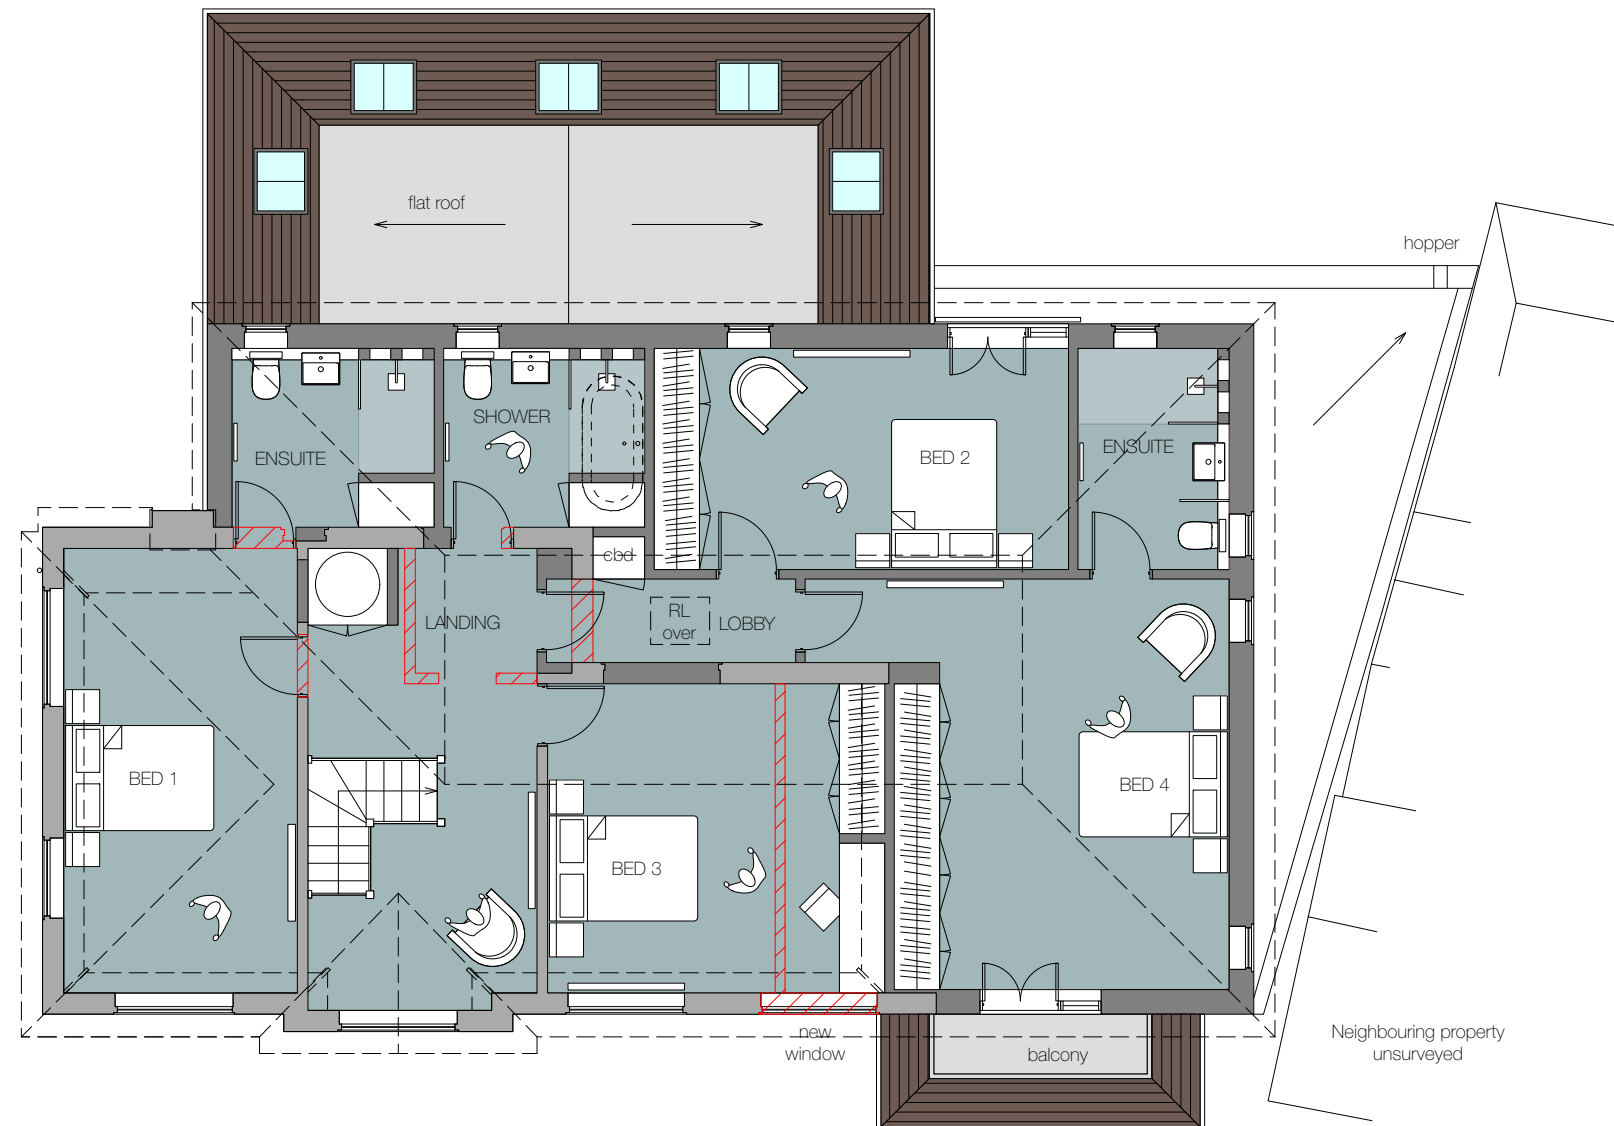


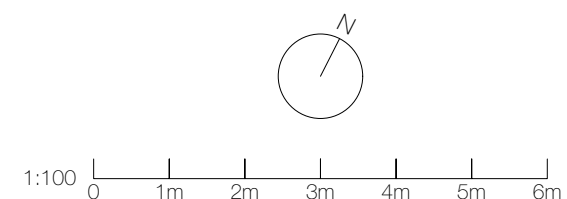

Proposed First Floor Plan

Dwg. No. P-002
 Title: Proposed First Floor Plan
 Address: 45 Warblington Road, Emsworth, PO10 7HG
 Client: Mr J Ward
 Scale: 1:100@A3
 Stage: PLANNING
 Drawn: PS
 Date: August 2026

Rev	**

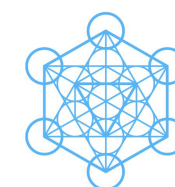

pete sonntag
 ARCHITECT

www.petesonntag.co.uk

e:pete@petesonntag.co.uk

tel:07879 274409