



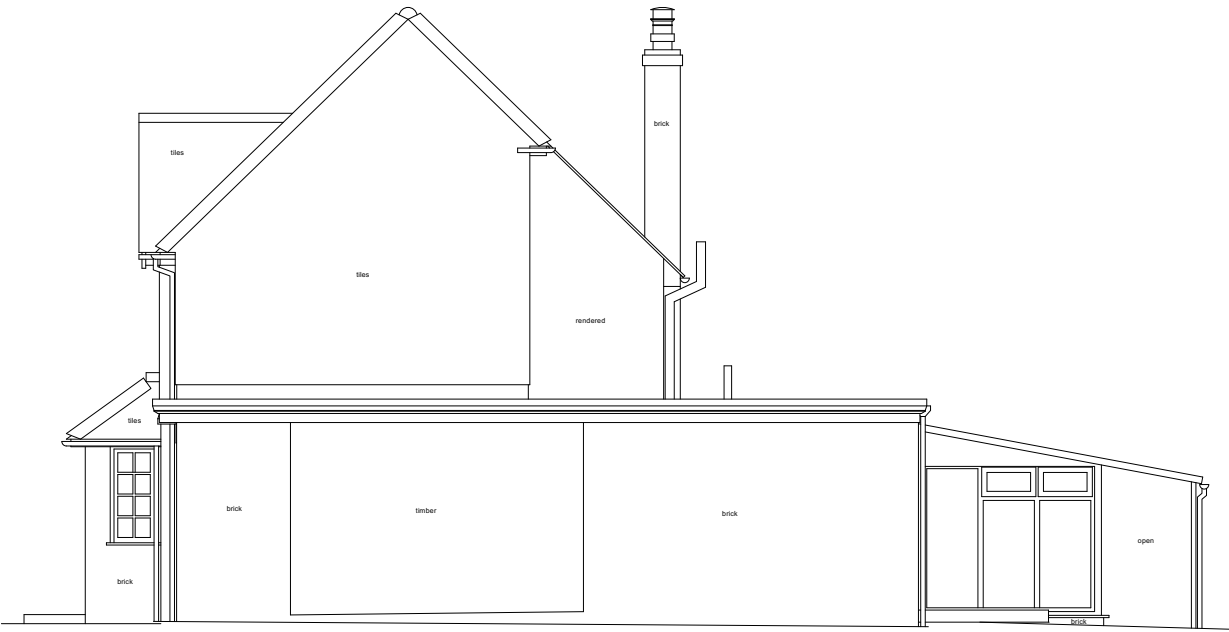


Existing South East Elevation

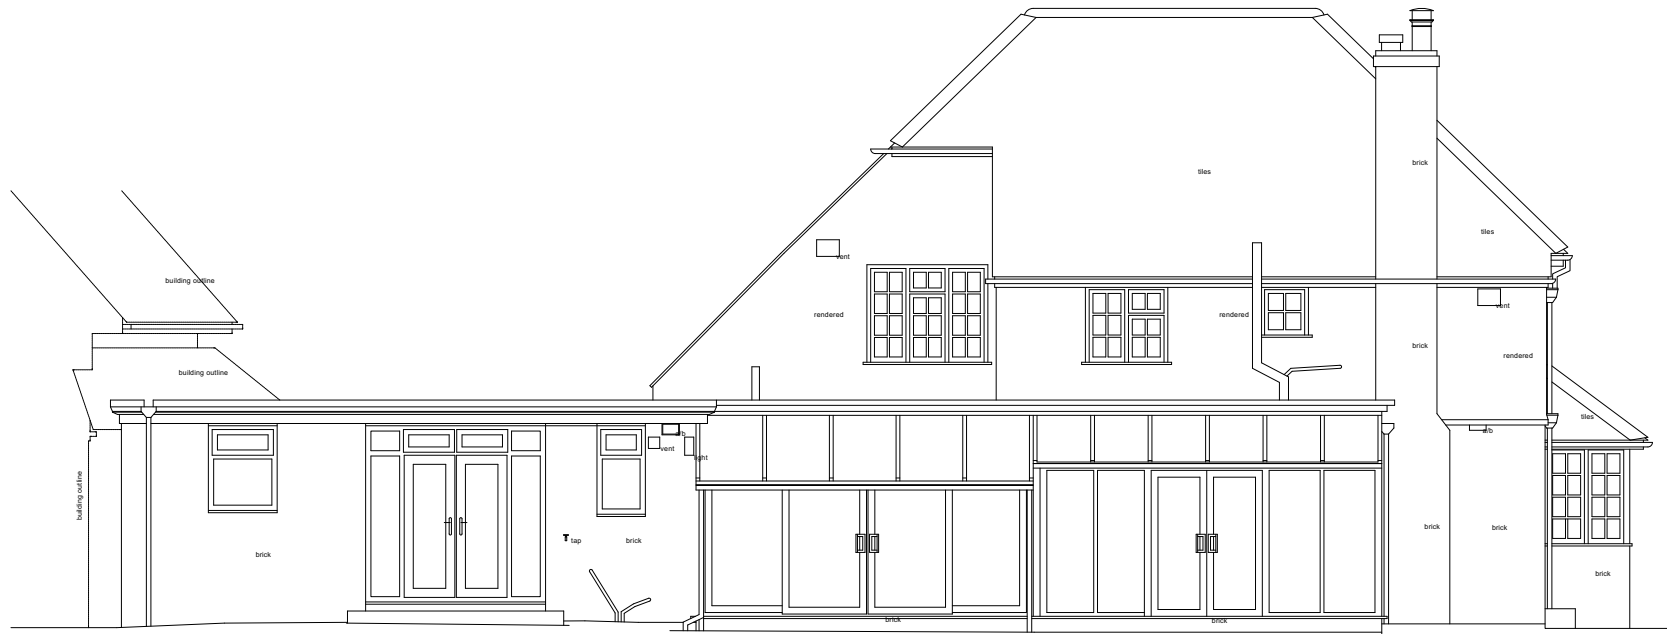

Existing North East Elevation



Existing North West Elevation

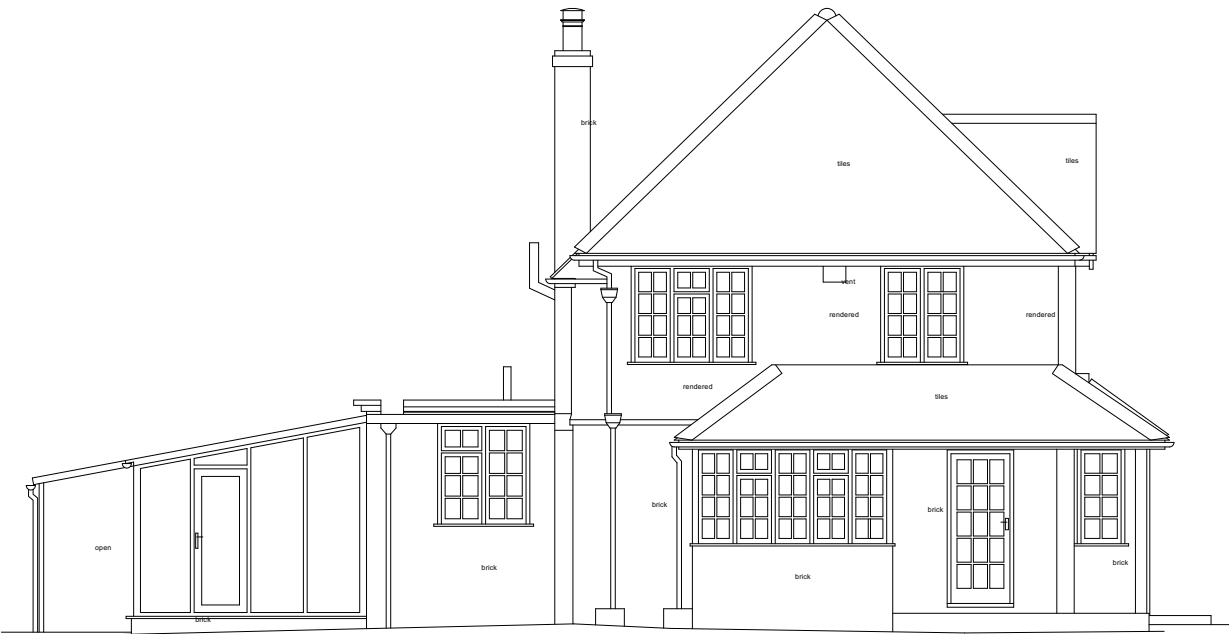


Existing South West Elevation

Dwg. No. E-005
 Title: Existing Elevations
 Address: 45 Warblington Road, Emsworth, PO10 7HG
 Client: Mr J Ward
 Scale: 1:100@A3
 Stage: PLANNING
 Drawn: PS
 Date: August 2026

Rev **

1:100 0 1m 2m 3m 4m 5m 6m

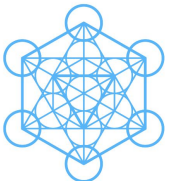

pete sonntag
 ARCHITECT

www.petesonntag.co.uk

e:pete@petesonntag.co.uk

tel:07879 274409