


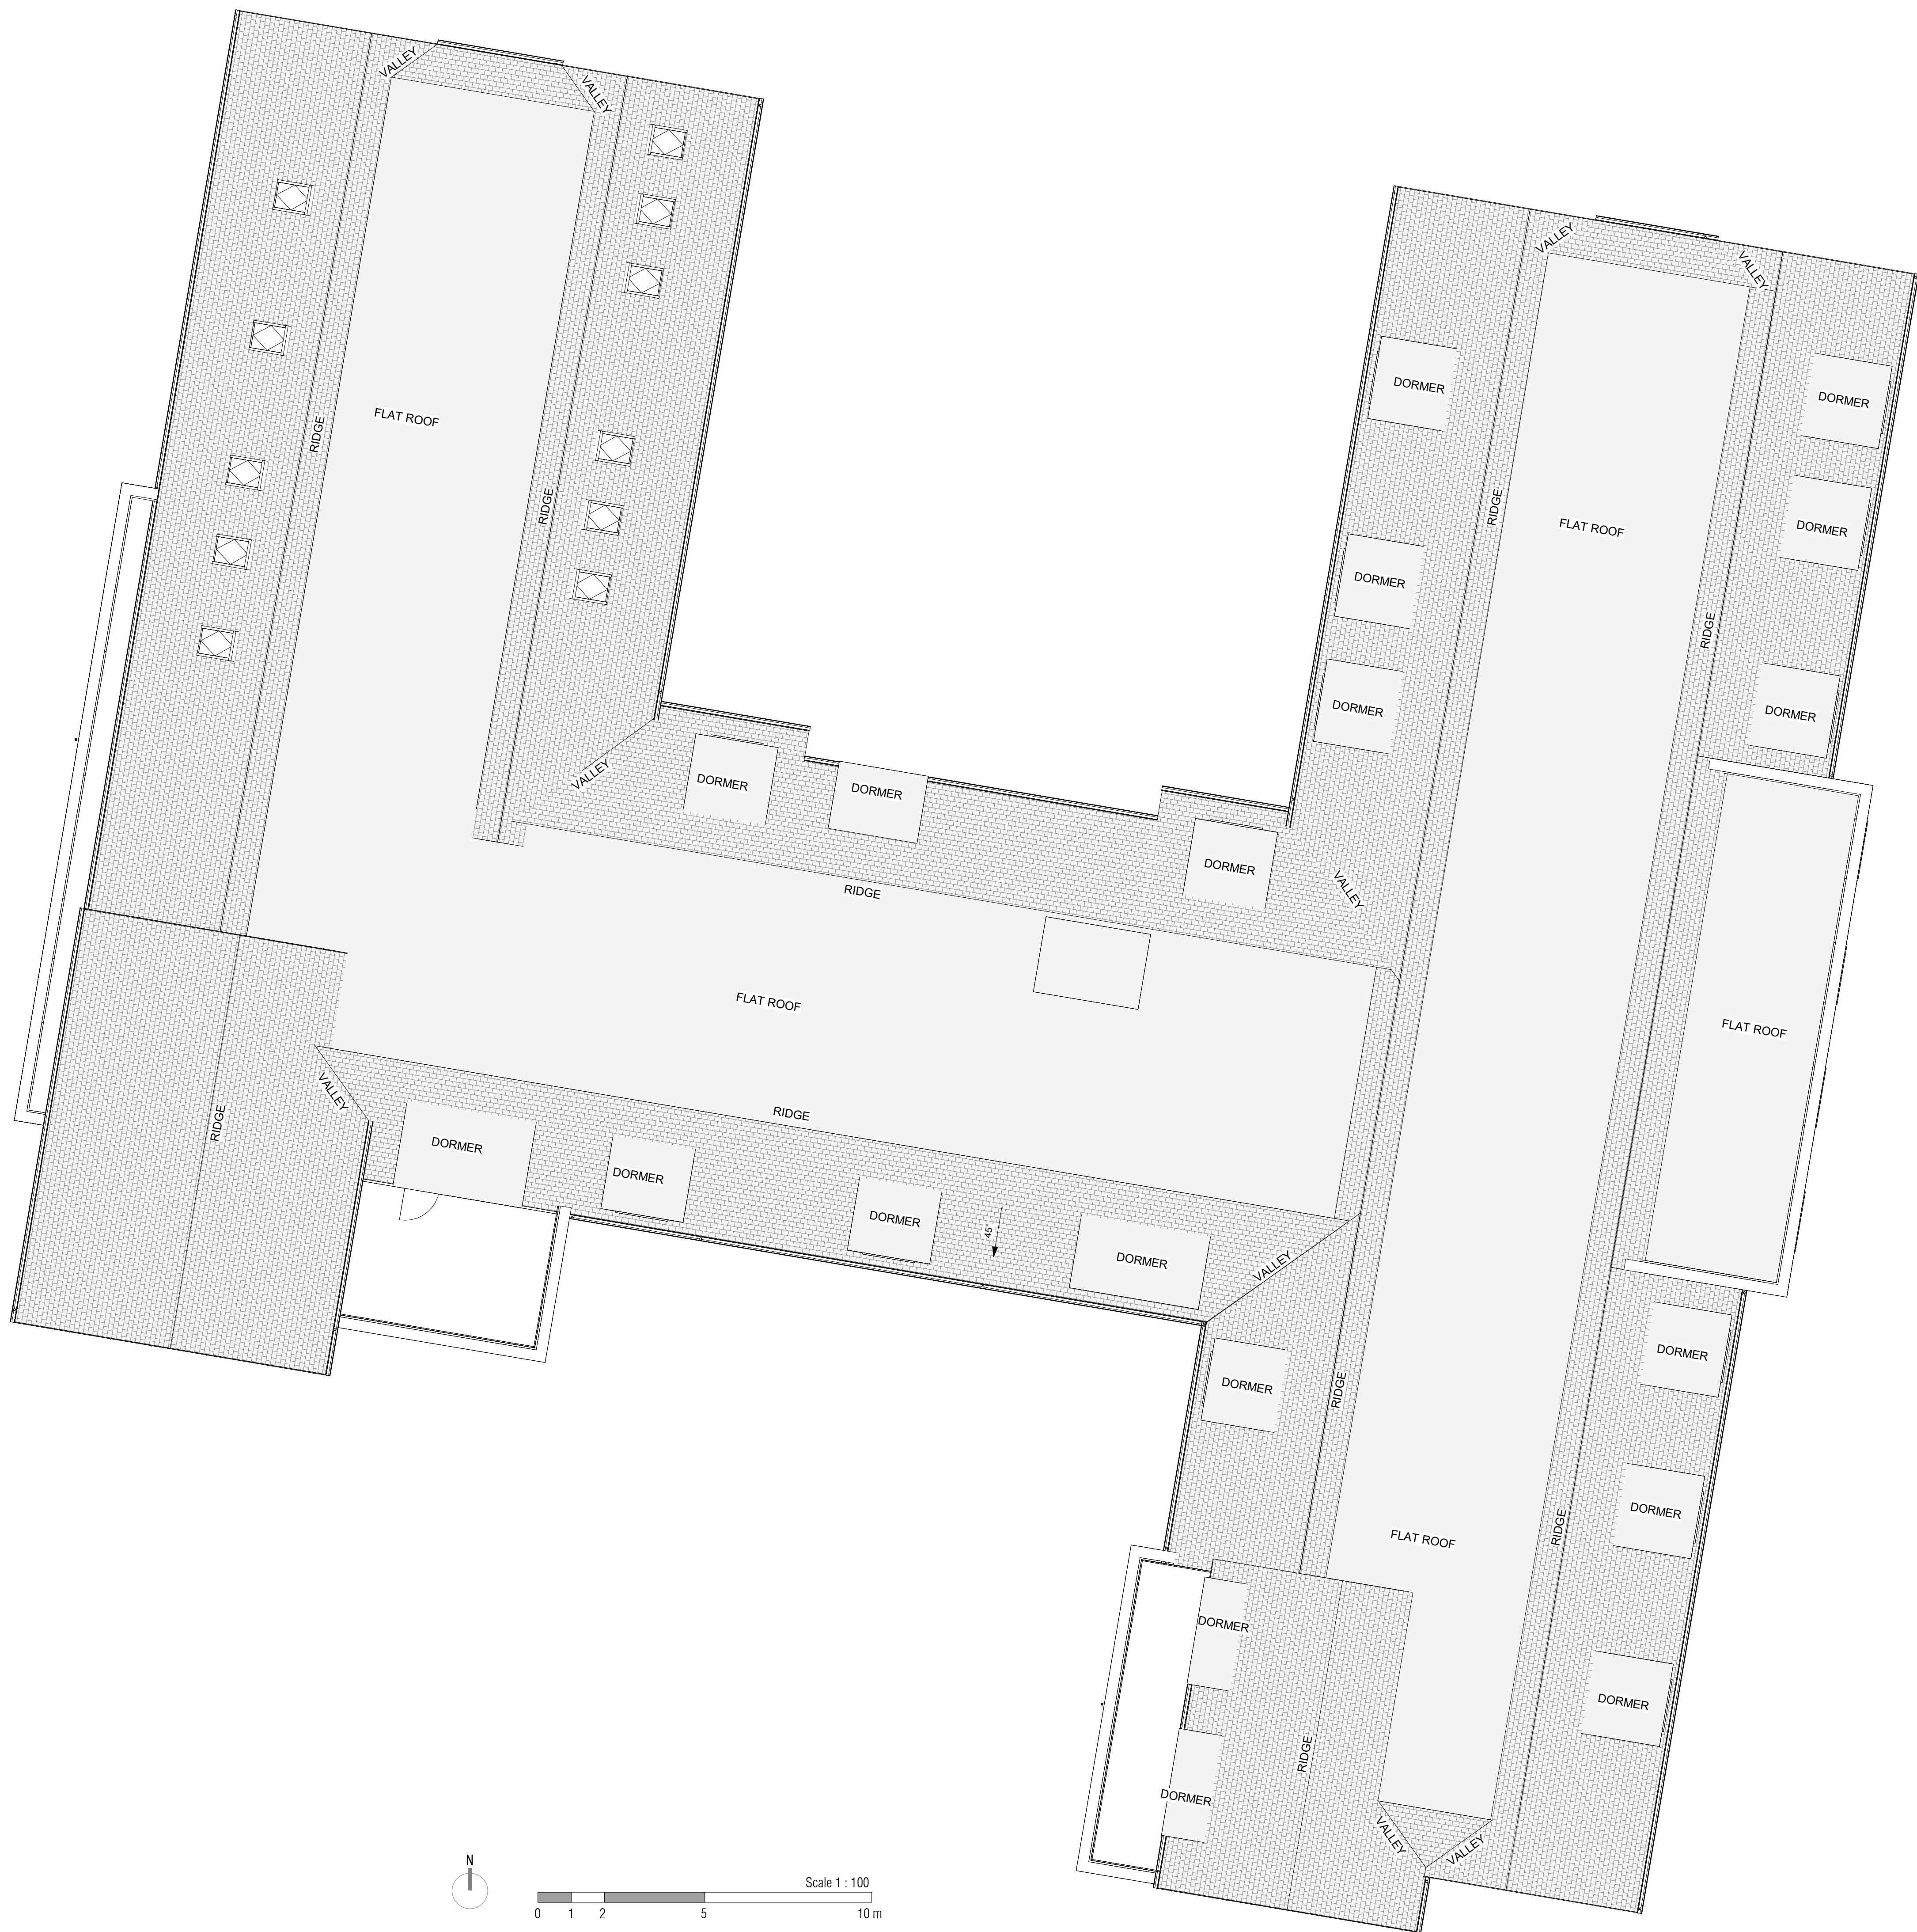

P01	First Issue		
P02	Plans, Elevations - Site Plan revised in line with design development. Significant changes to SF internal layout - external elevations. Massing reduced to room in roof with dormers. Zinc cladding reduced - colour changed	JM	09.07.25
P03	Site Plan revised to include Landscaping information. Planning Issue	JM	30.07.25
REV	AMENDMENTS	DWN	DATE

PLANNING
vestar*
architecture + design

YORK HOUSE, STATION ROAD, TADCASTER, LS24 9JF
hello@vestar.co.uk www.vestar.co.uk

CLIENT



PROJECT
Land at Lavant Drive
Havant, PO9 2AW

DRAWING TITLE
Proposed GA Plan
Roof Plan

SCALE @ A0 1:100	DATE 29.05.26	DRAWN JM	CHECKED MS
---------------------	------------------	-------------	---------------

DRAWING NUMBER 26.112-VST-XX-03-DR-A-0203	REVISION P03	SUITABILITY S3
--	-----------------	-------------------