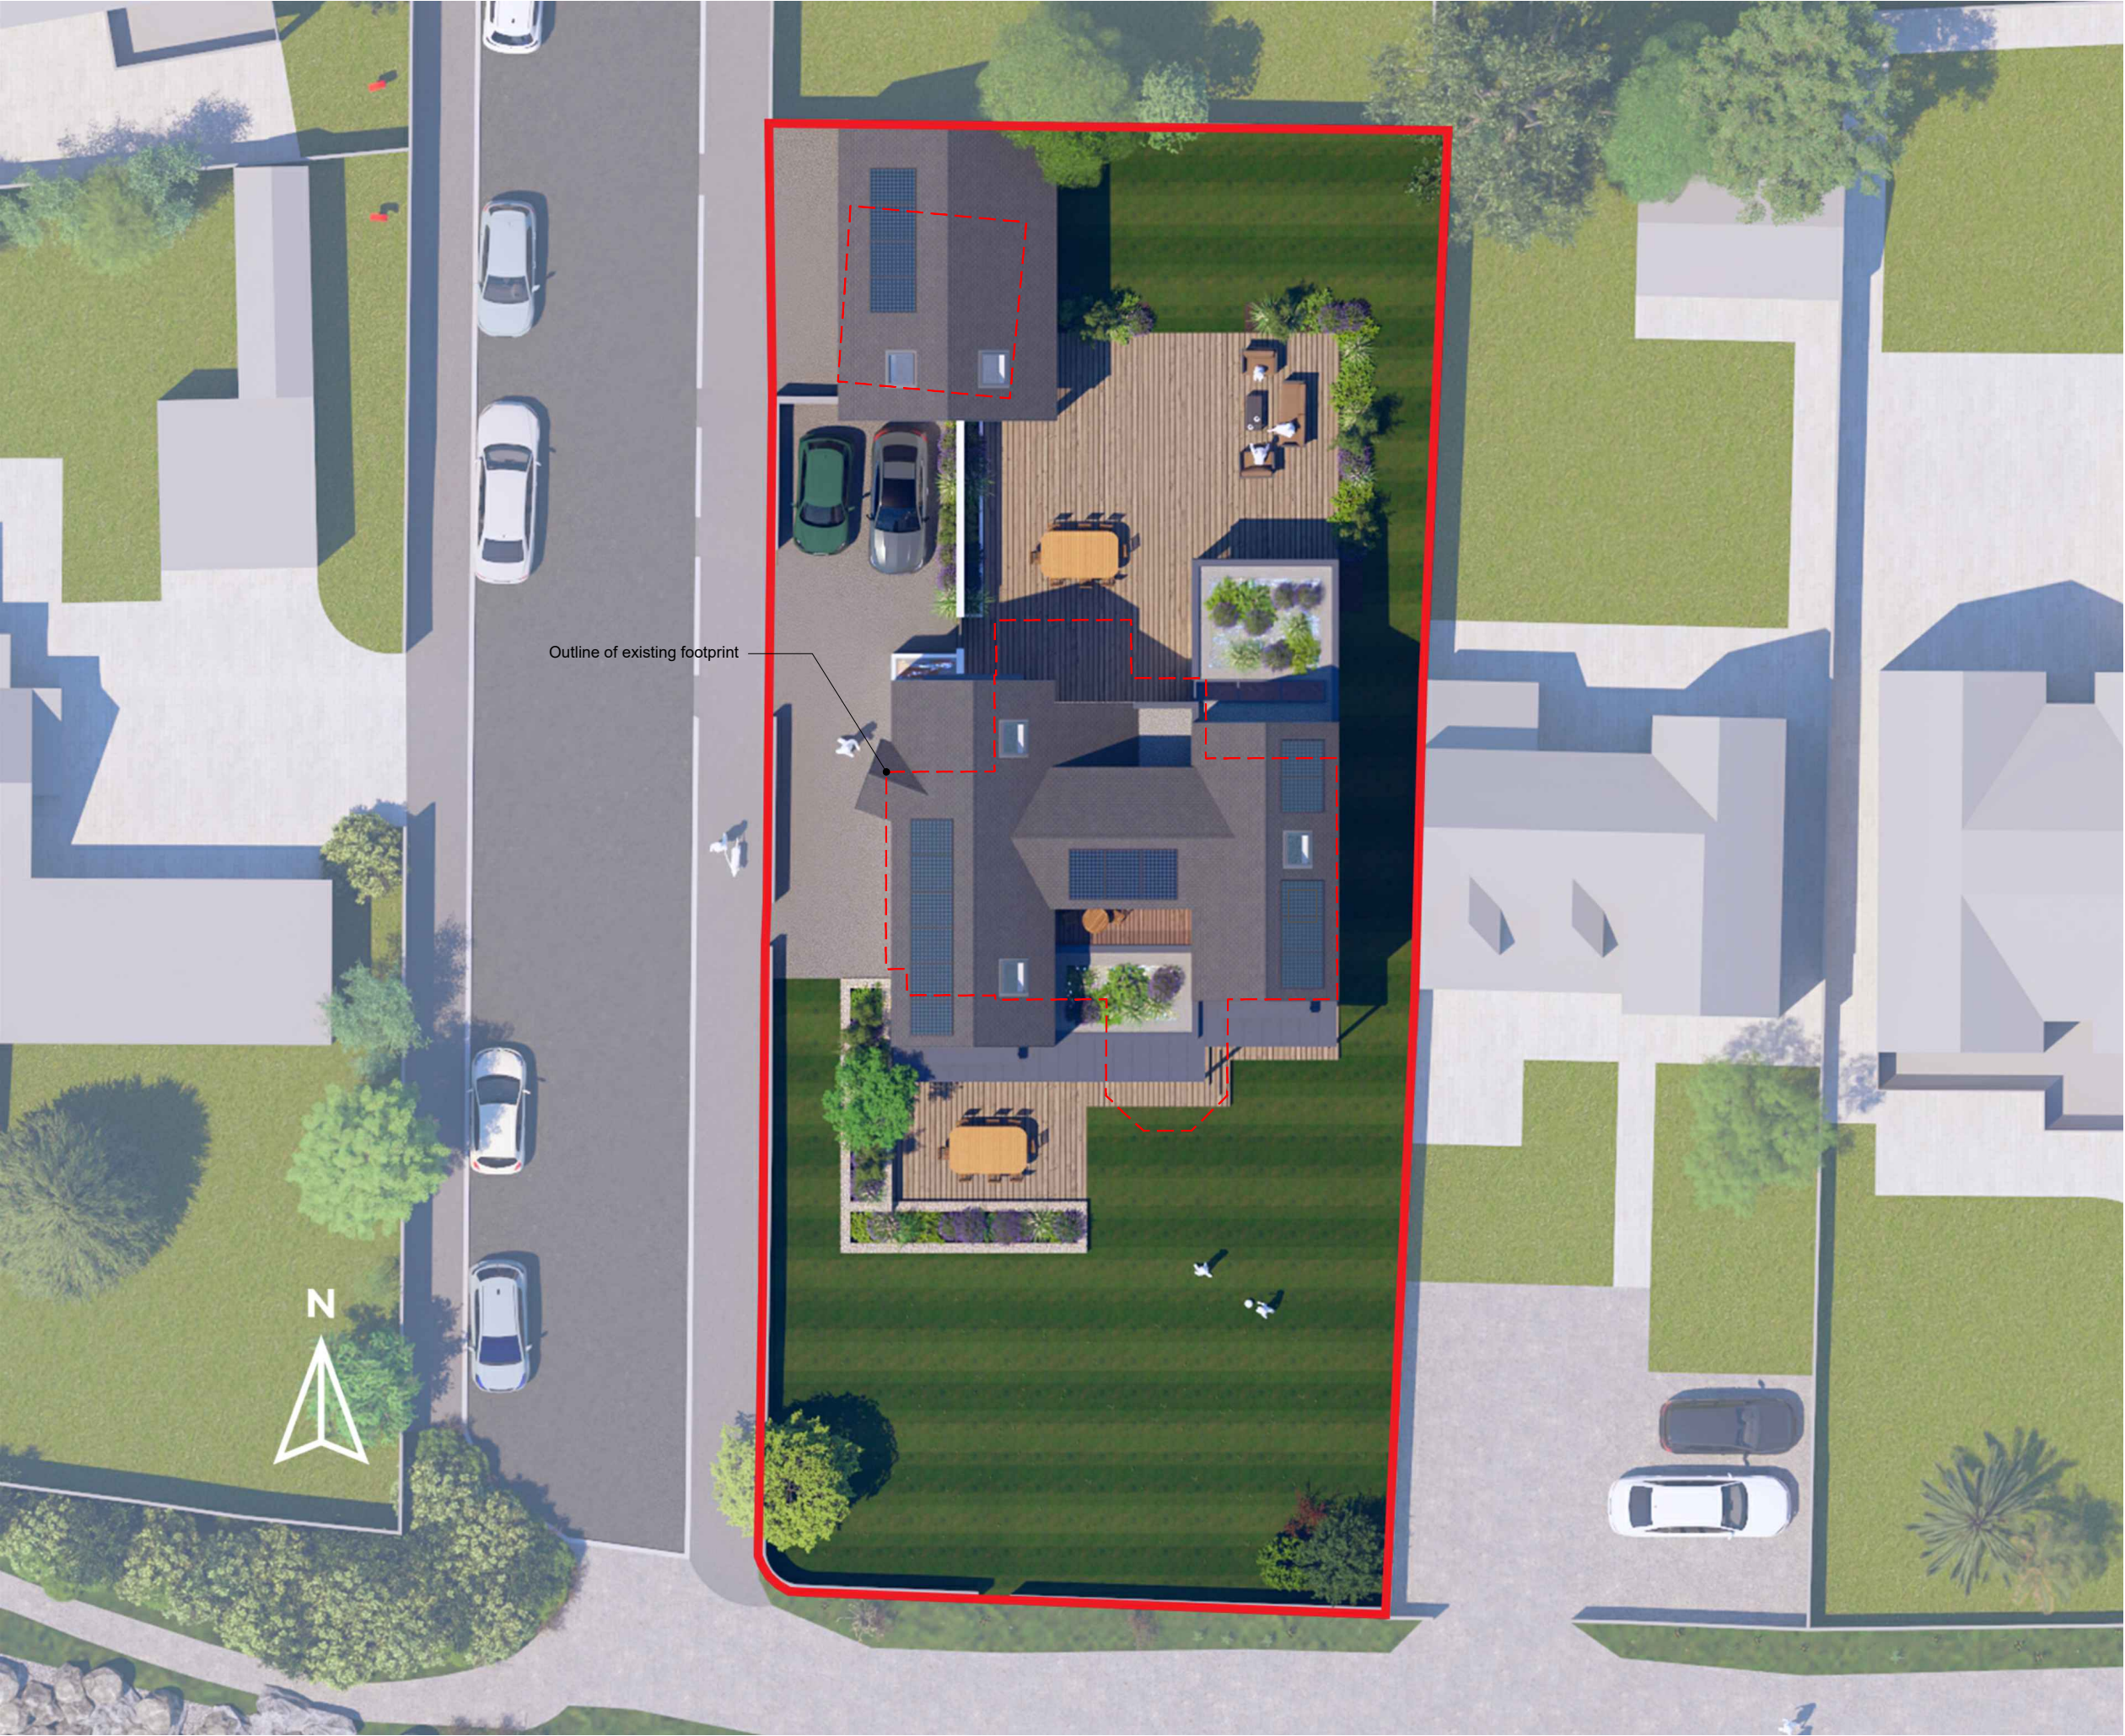


Do not scale this drawing except for planning application purposes
All dimensions must be verified on site prior to construction
This drawing is copyright of Cover Storey Architects LLP

P1	Planning Issue	RPN	DS	30.07.26
B	Amended Proposals	RPN	DS	26.05.26
A	Pre-App Issue	RPN	DS	28.05.25
REV	DESCRIPTION	BY	CHK	DATE

Cover Storey
Architects

Cover Storey Architects LLP The Studio, 18 St Georges Avenue, Havant PO9 2RX
Tel. 02392 006266 info@coverstorey.co.uk www.coverstorey.co.uk

Project name: 50 Beach Road, Emsworth	Drawing name: Proposed Site Plan	Scale @ A3 1:200	Drawn / Checked: RPN / DS	Date: August 2025	Status: PLANNING	Project no: 25007	Drawing no: V02-300	Revision: P1
--	-------------------------------------	---------------------	------------------------------	----------------------	---------------------	----------------------	------------------------	-----------------