

External Materials Key

- A Buff/Yellow Facing Brick - London Stock
- B Feature Brick Detailing
- C Grey Slate Effect Tile
- D Feature Zinc Cladding - VMZinc Pimento Green
- E Zinc Clad Dormers - Dark Grey
- F Curtain Walling
- G Timber Fencing

Windows and doors to be aluminium, bronze/brown.

External balconies to be aluminium clad steelwork, bronze/brown.

Materials to be confirmed via Planning condition.


1.8m protection to Terraces.



1 East Elevation
1 : 100




2 West Elevation
1 : 100

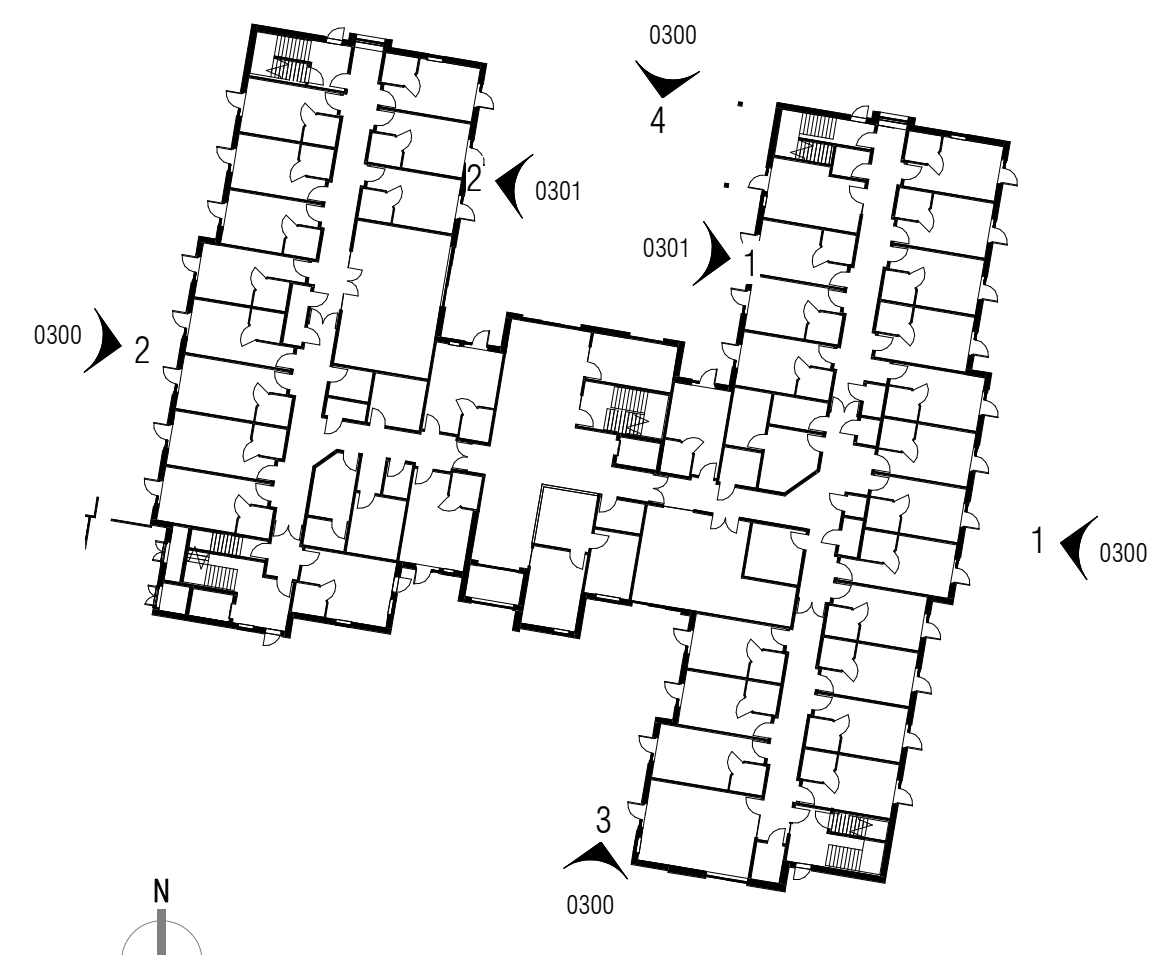

Elevation Reference
1 : 500



3 South Elevation
1 : 100

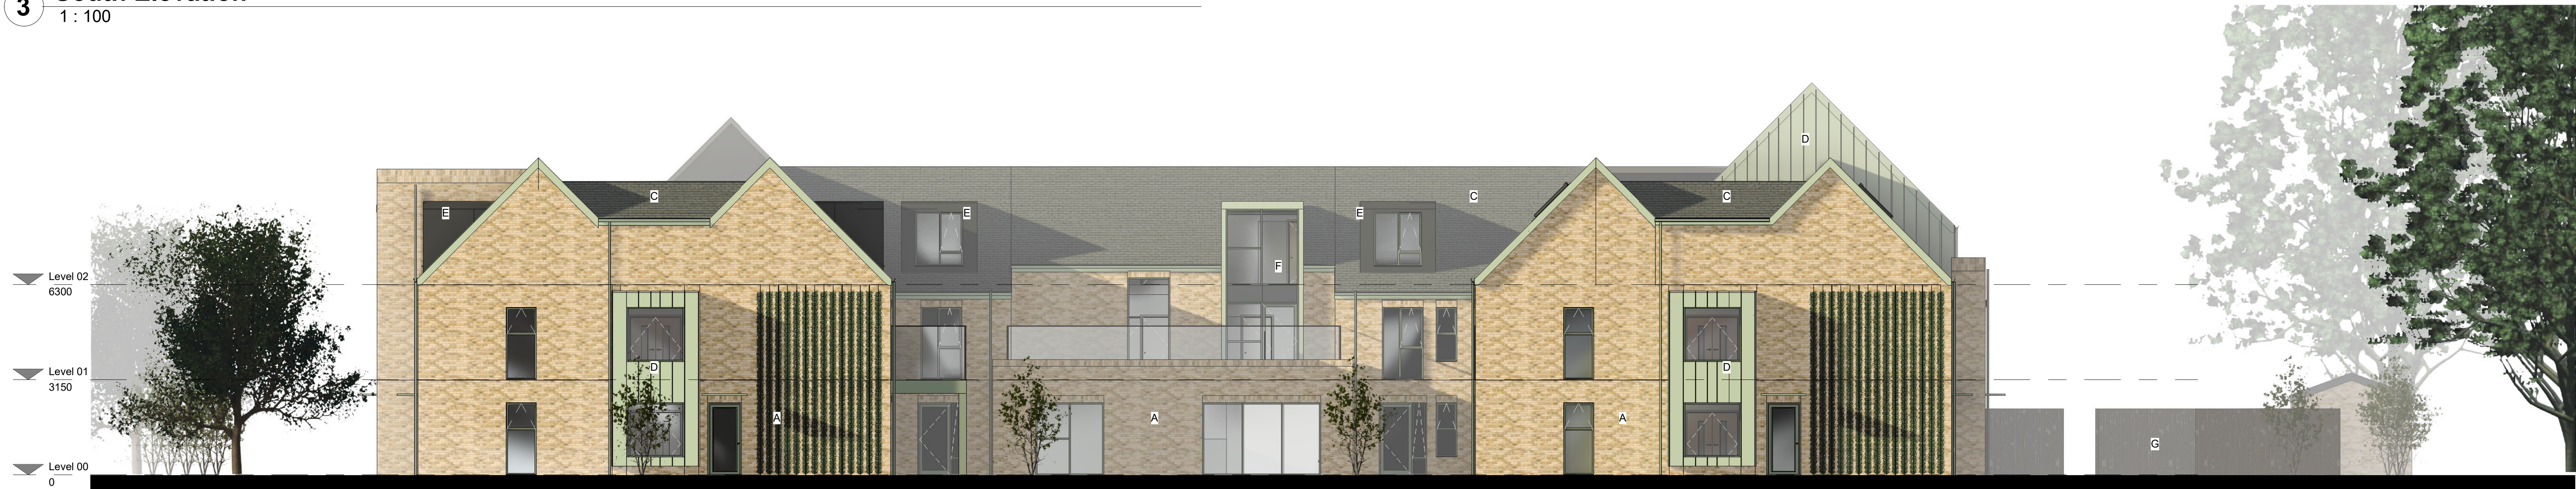

4 North Elevation
1 : 100

Scale 1 : 100
0 1 2 5 10 m

P01	First Issue		
P02	Elevations updated with amended zinc cladding colour. Fenestration redesigned to match.	JM	05.06.25
P03	Plans, Elevations + Site Plan revised in line with design development. Significant changes to SF internal layout + external elevations. Massing reduced to room in roof with dormers. Zinc cladding reduced + colour changed.	JM	09.07.25
P04	North and south elevations amended in plan + elevation.	JM	14.07.25
P05	Site Plan revised to include Landscaping information. Planning Issue	JM	30.07.25
REV	AMENDMENTS	DWN	DATE

PLANNING
vestar*
architecture + design

YORK HOUSE, STATION ROAD, TADCASTER, LS24 9JF
hello@vestar.co.uk www.vestar.co.uk

CLIENT



PROJECT
Land at Lavant Drive
Havant, PO9 2AW

DRAWING TITLE
Proposed GA Elevations
Sheet 1 of 2

SCALE @ A0 As indicated	DATE 29.05.26	DRAWN JM	CHECKED MS
----------------------------	------------------	-------------	---------------

DRAWING NUMBER 26.112-VST-XX-ZZ-DR-A-0300	REVISION P05	SUITABILITY S3
--	-----------------	-------------------