



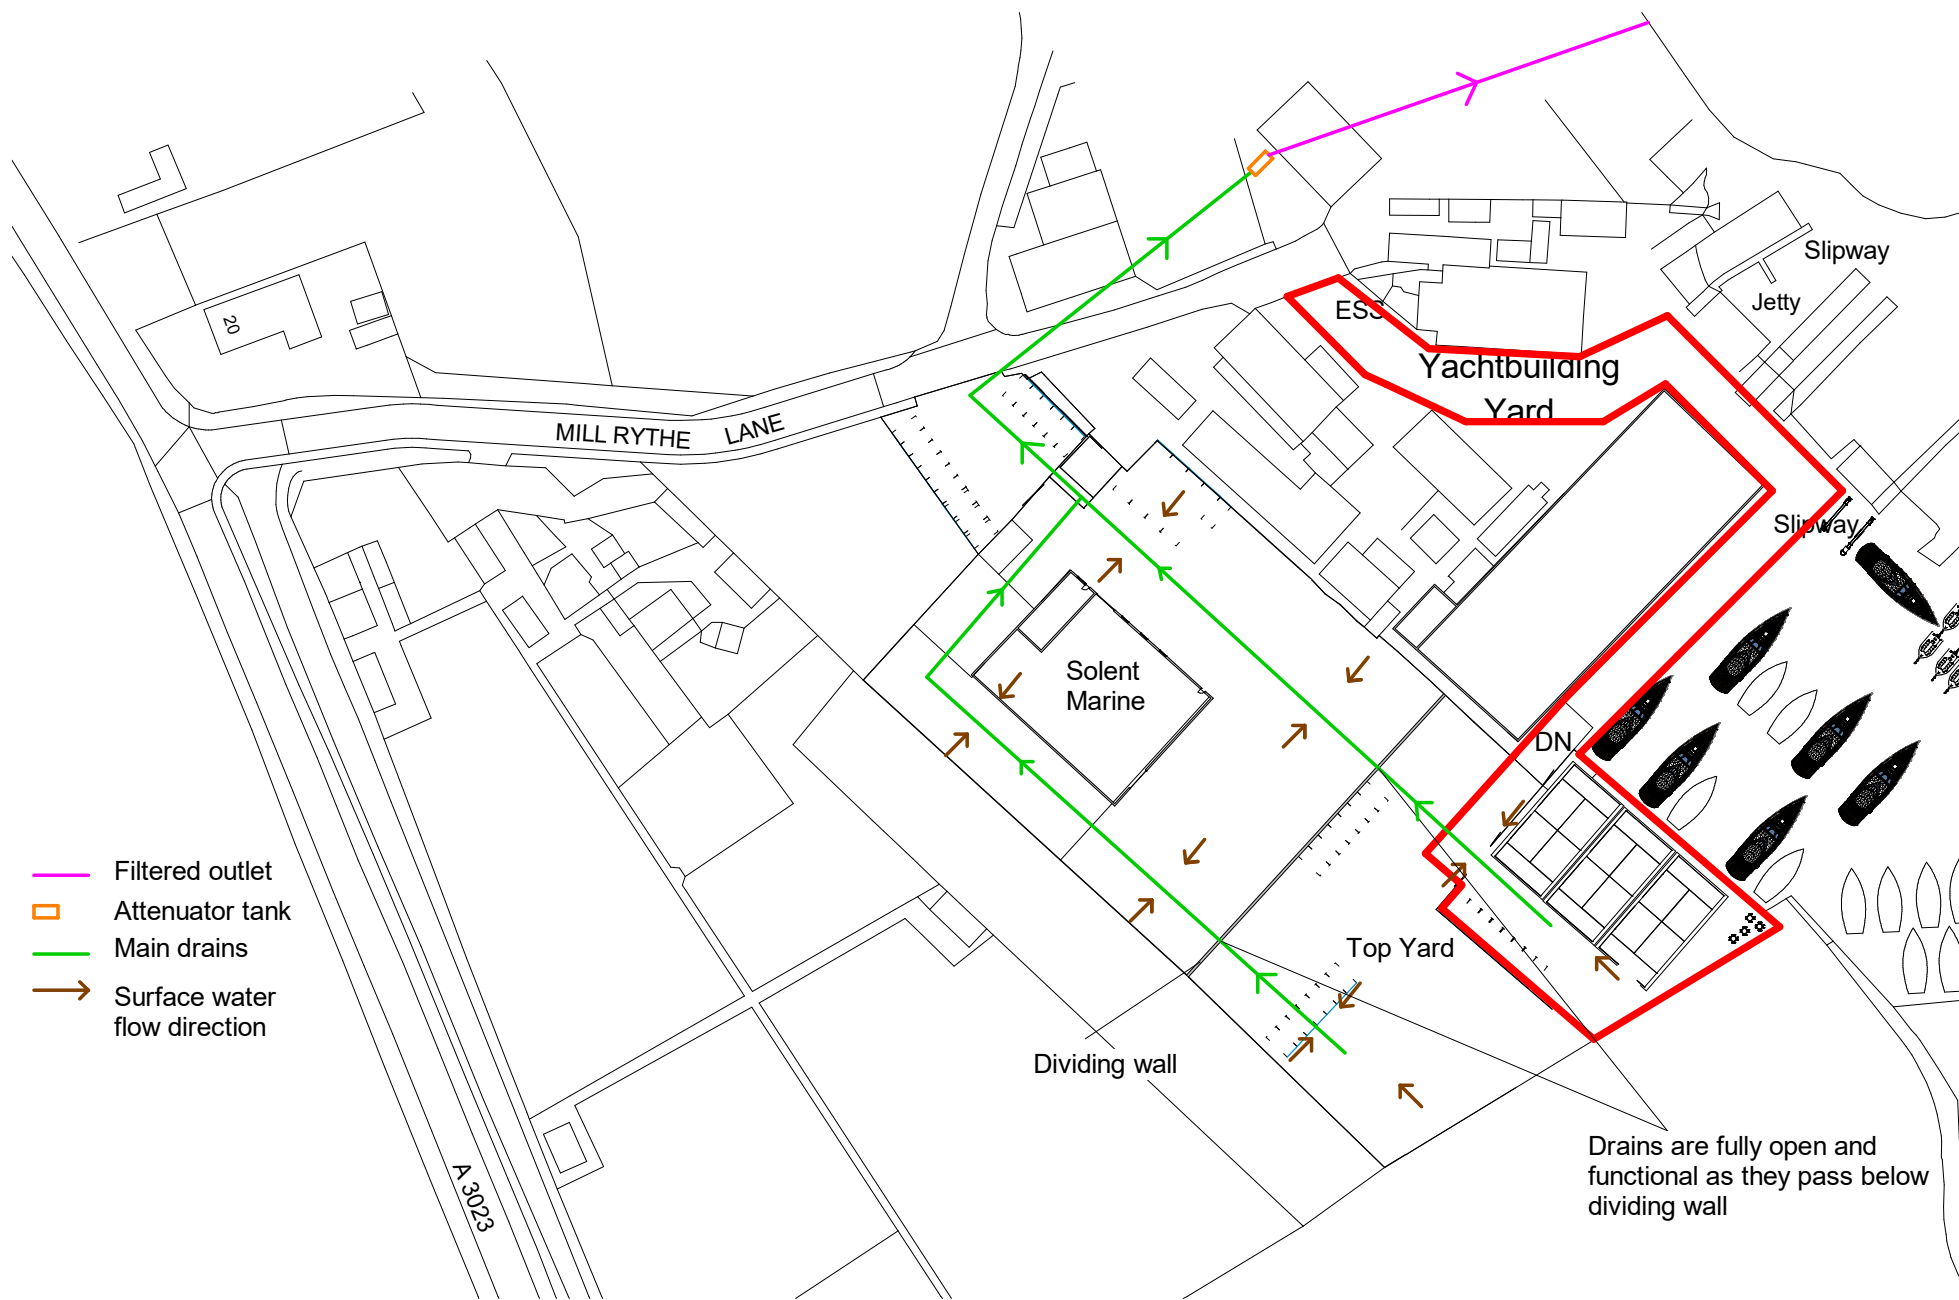


1 Drainage Plan

1 : 1250

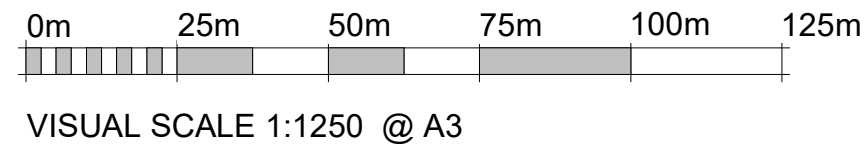

This map was purchased from
emapsite.com and is subject
to the following © Crown copyright and
database rights
Ordnance Survey AC0000808122

Please note
This drainage plan was fully approved in planning application
01/53376/011 approved on 29th April 2004
It was fully installed as per the plan and continues to be fully
operational. All suface water and building roof drainage utilise
the system. The image of the clearwater polcon Ltd attenuator
installed and in use (see below) is taken from the original
approval documentation related to the approved application

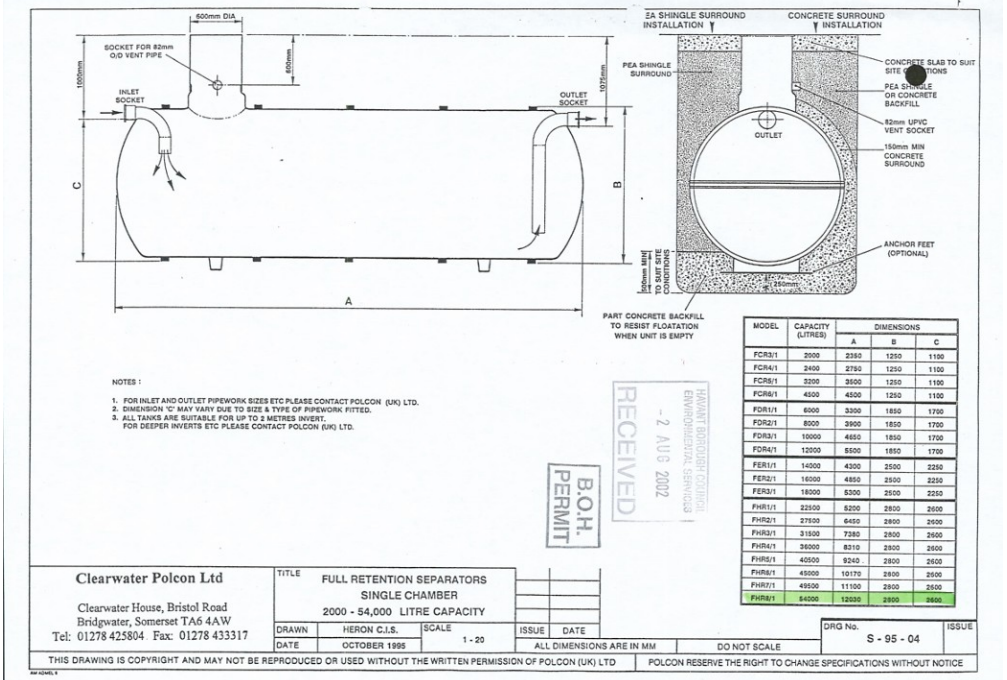

The main drains can be clearly seen in the image below of
the empty site when the Howards buisness had vacated.
The wall dividing the top and bottom yards had not been
installed at this point th drains pass below this wall



IJ Murray
Associates Ltd

www.ijma.co.uk



I J Murray Associates
Ltd
200 Seafront
Hayling Island
Hampshire
PO11 9HR
Phone 07779 246915
e-mail ian@ijma.co.uk

These drawings are for planning and building regulation
purposes only and are not for construction. All dimensions
should be checked on site before work commences

These drawings are the
property of IJ Murray
Associates Ltd and should
not be reproduced or used
in any way without the
permission of a Director of
IJ Murray Associates Ltd

Mill Rythe Lane Padel
Proposed V4
Hayling Padel Ltd

Drainage Plan

Project number IM Padel
Date 19.08.2026
Drawn by IJM
Paper size A3

A116

Scale 1 : 1250