


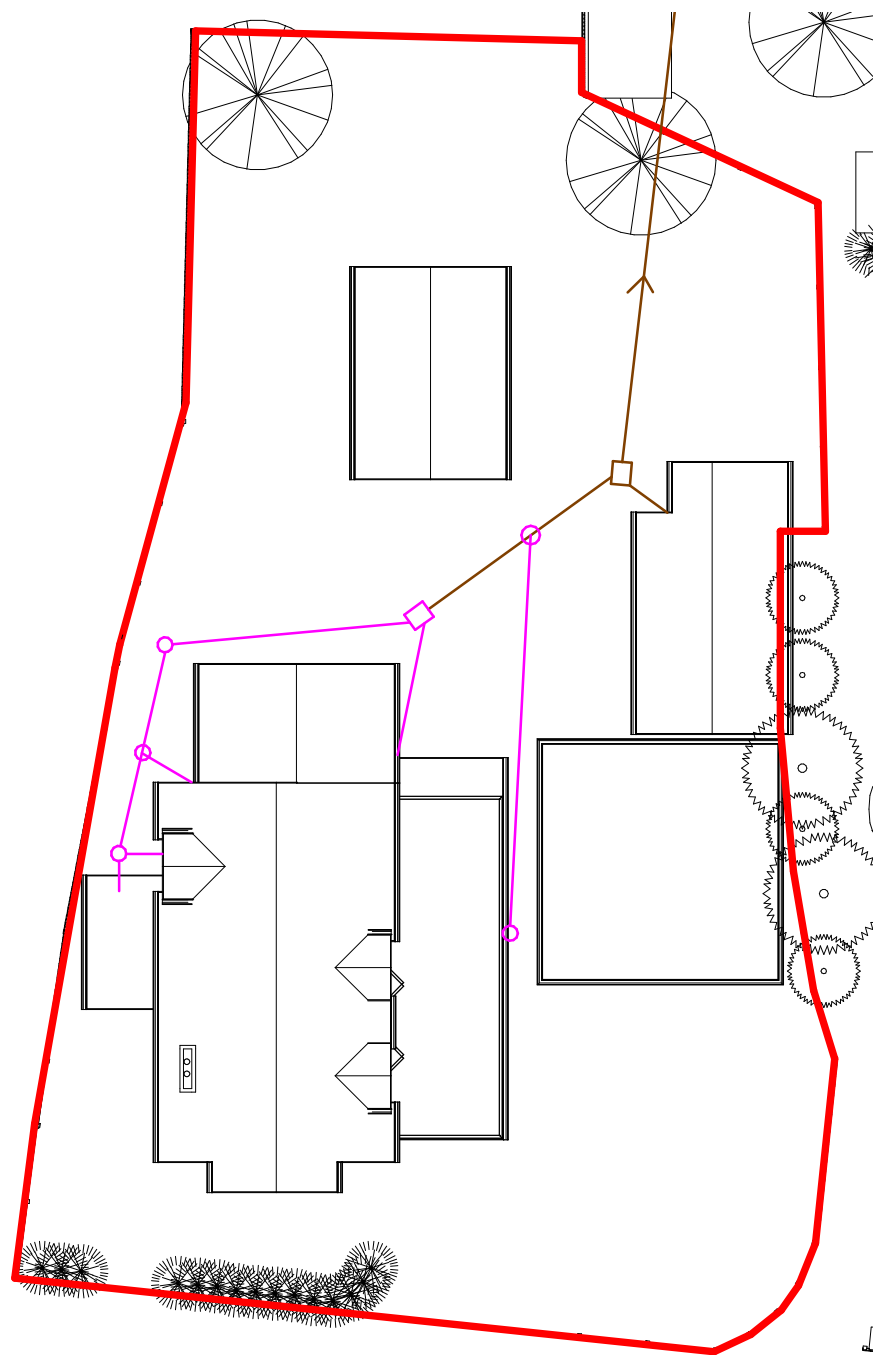

Levels
The site is level hence no level survey has been provided

Flood Risk
This site does not fall in a flood risk area hence no flood risk assessment has been provided

Tree Survey
This proposal has trees on site so a tree statement has been provided


Parking Provision
This site retains 5 external parking spaces plus garage no increased occupancy is proposed

Boundary Treatment
The boundaries are defined by 1.8m timber fences


— Existing Foul Sewers
— Proposed Foul Sewers



1 Location plan
1 : 1250

 

VISUAL SCALE 1:1250 @ A3

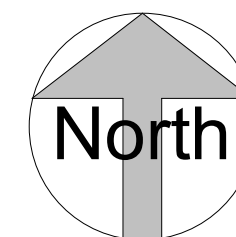

This map was purchased from
emapsite.com and is subject
to the following © Crown copyright and
database rights
Ordnance Survey 0100031673

2 Site Plan
1 : 200



VISUAL SCALE 1:200 @ A3

**IJ Murray
Associates Ltd**

www.ijma.co.uk



IJ Murray Associates
Ltd
200 Seafront
Hayling Island
Hampshire
PO11 9HR
Phone 07779 246915
e-mail ian@ijma.co.uk

These drawings are for planning and building regulation
purposes only and are not for construction. All dimensions
should be checked on site before work commences

These drawings are the
property of IJ Murray
Associates Ltd and should
not be reproduced or used
in any way without the
permission of a Director of
IJ Murray Associates Ltd

Mr & Mrs Baigent
192 Sea Front
Proposed 08/2026

Location & Site Plan

Project number	Project Number	A111
Date	Issue Date	
Drawn by	Author	
Paper size	Checker	Scale
		As indicated