

notes

this drawing is the copyright of the MIURA ARCHITECTURE LTD and must not be reproduced in whole or part or used for the execution of works without their permission.

all dimensions to be checked on site prior to commencement of construction works and the architect notified of any discrepancy.

figured dimensions are to be used in preference to scaled dimensions.

no deviation from this drawing will be permitted without prior consent of the architect.

all drawings are prepared subject to a full measured and structural survey of the buildings and site.

all structural work is subject to the appointment of a structural engineer to confirm and agree the structural proposals.

os promap licence no. 100020449.

scale width 100mm @ a1 - 50mm @ a3


client

revision	notes	date	drawn	check


MIURA
Architecture

Miura Architecture Ltd
Unit 4, Hedge End Business Centre,
Botley Road, Hedge End SO30 2AU
email: info@miuraarchitecture.co.uk
website: miuraarchitecture.co.uk

project	
46 Orchard Road	
PO9 1AU	
detail	
Proposed Plans & Elevations	
drawn	checked
MMH - MSC	
date	status
August 26	
a1 scale	a3 scale
1:50	1:100
9248 02	rev

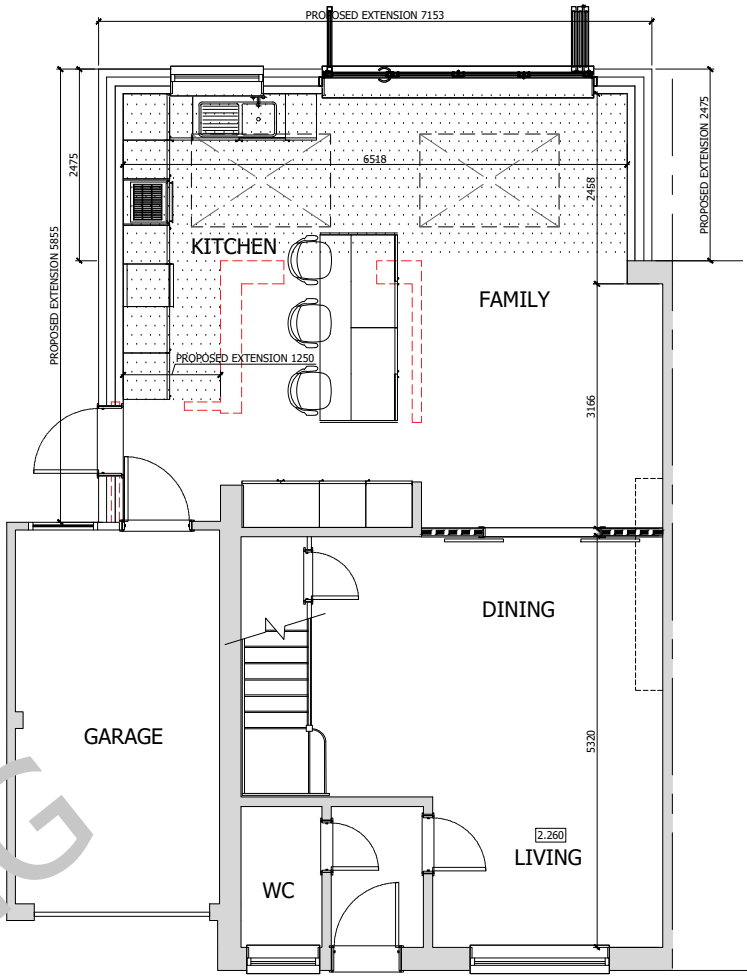

Proposed Ground Floor Plan
scale: 1:50 at A1, and 1:100 at A3

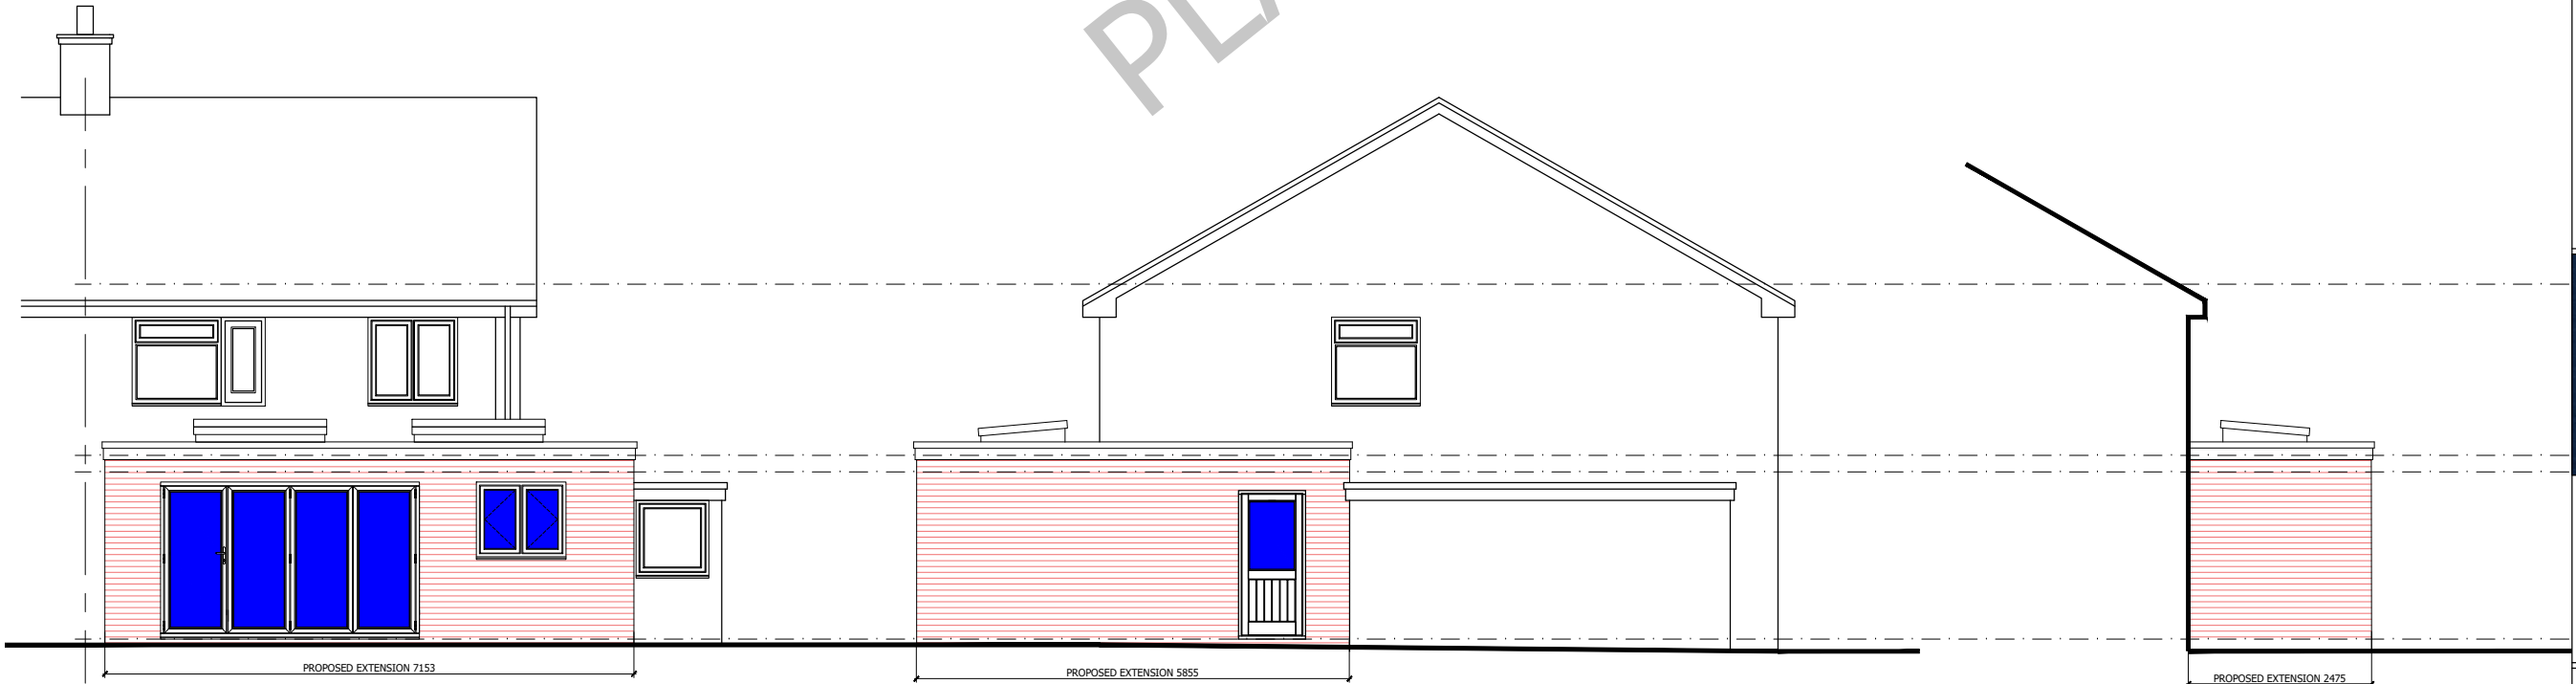

Proposed Rear Elevation
scale: 1:50 at A1, and 1:100 at A3

Proposed Side Elevation
scale: 1:50 at A1, and 1:100 at A3

Proposed Side Elevation
scale: 1:50 at A1, and 1:100 at A3

