




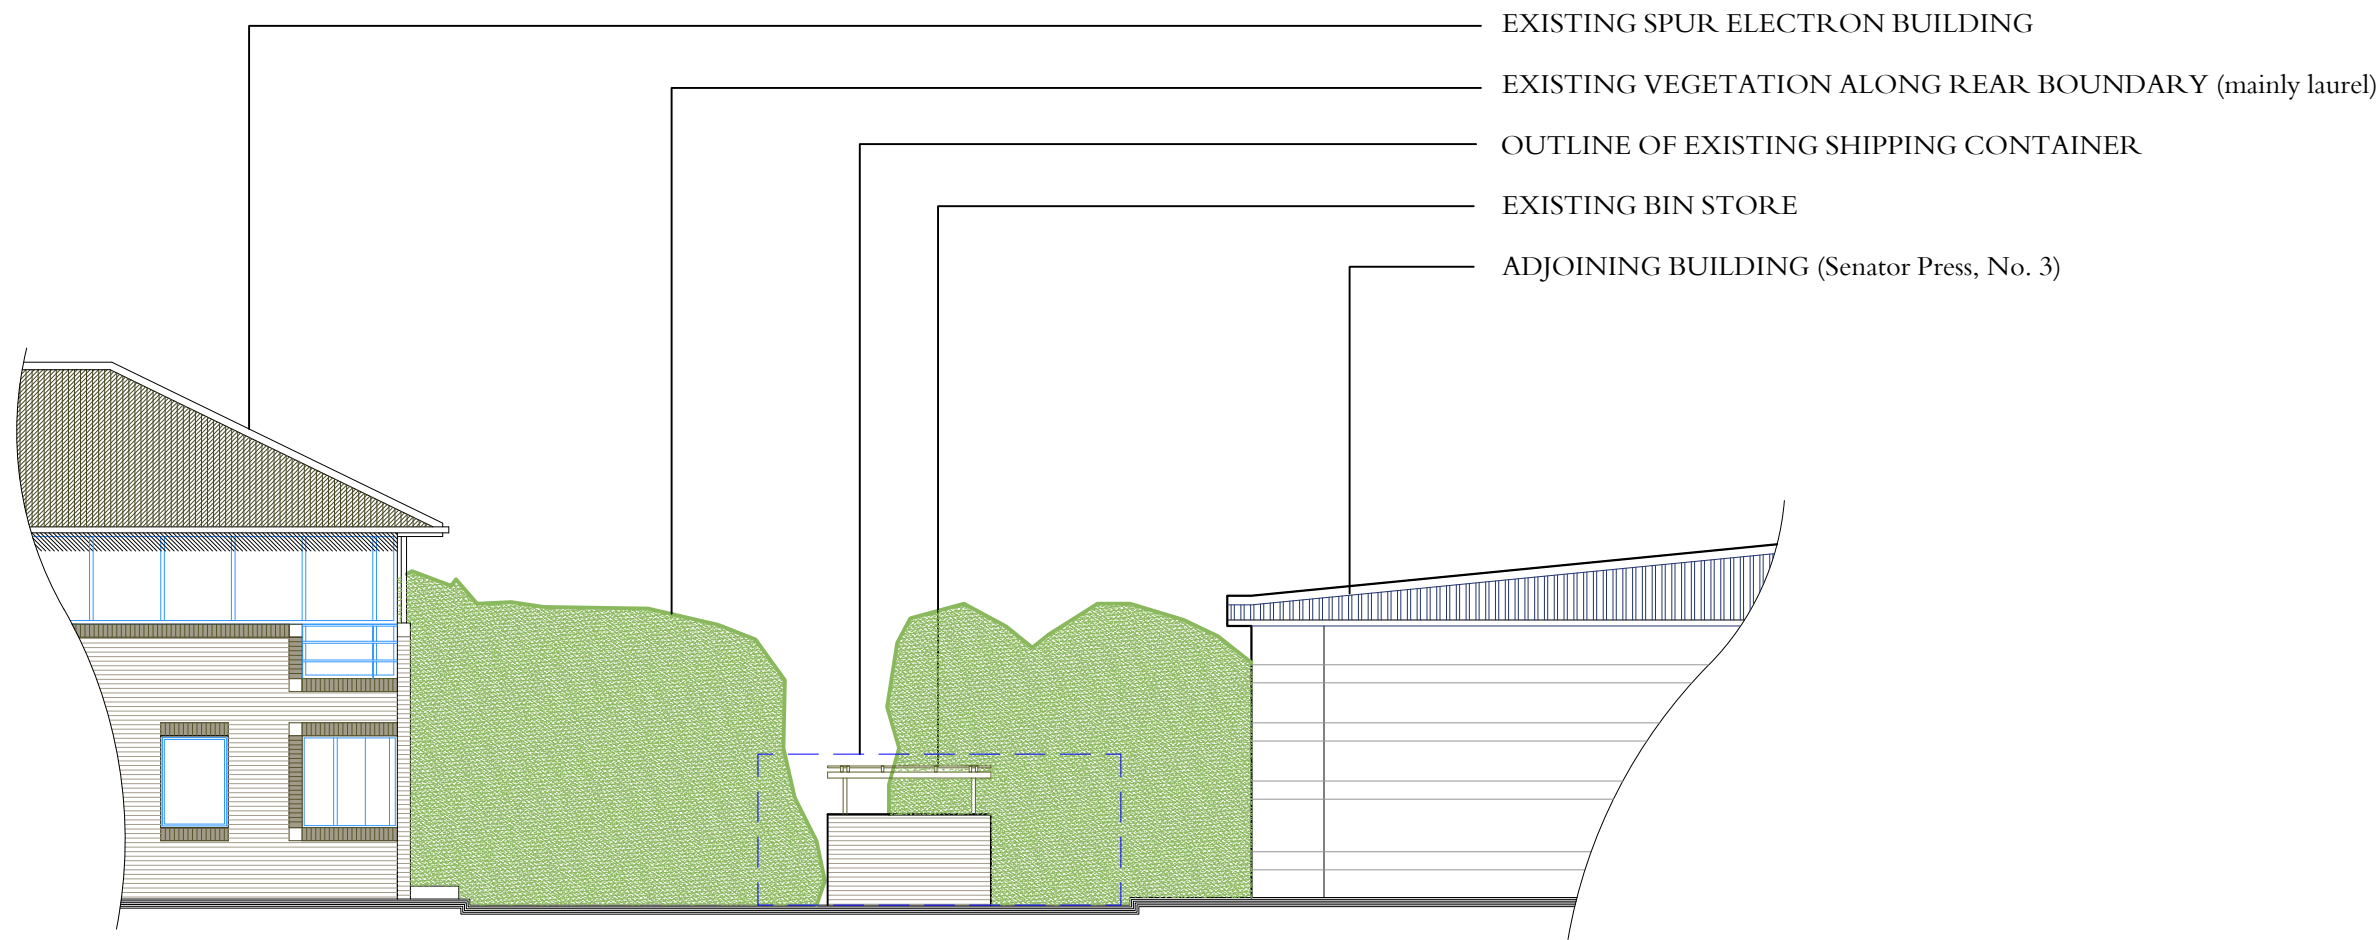


EXISTING SOUTH ELEVATION

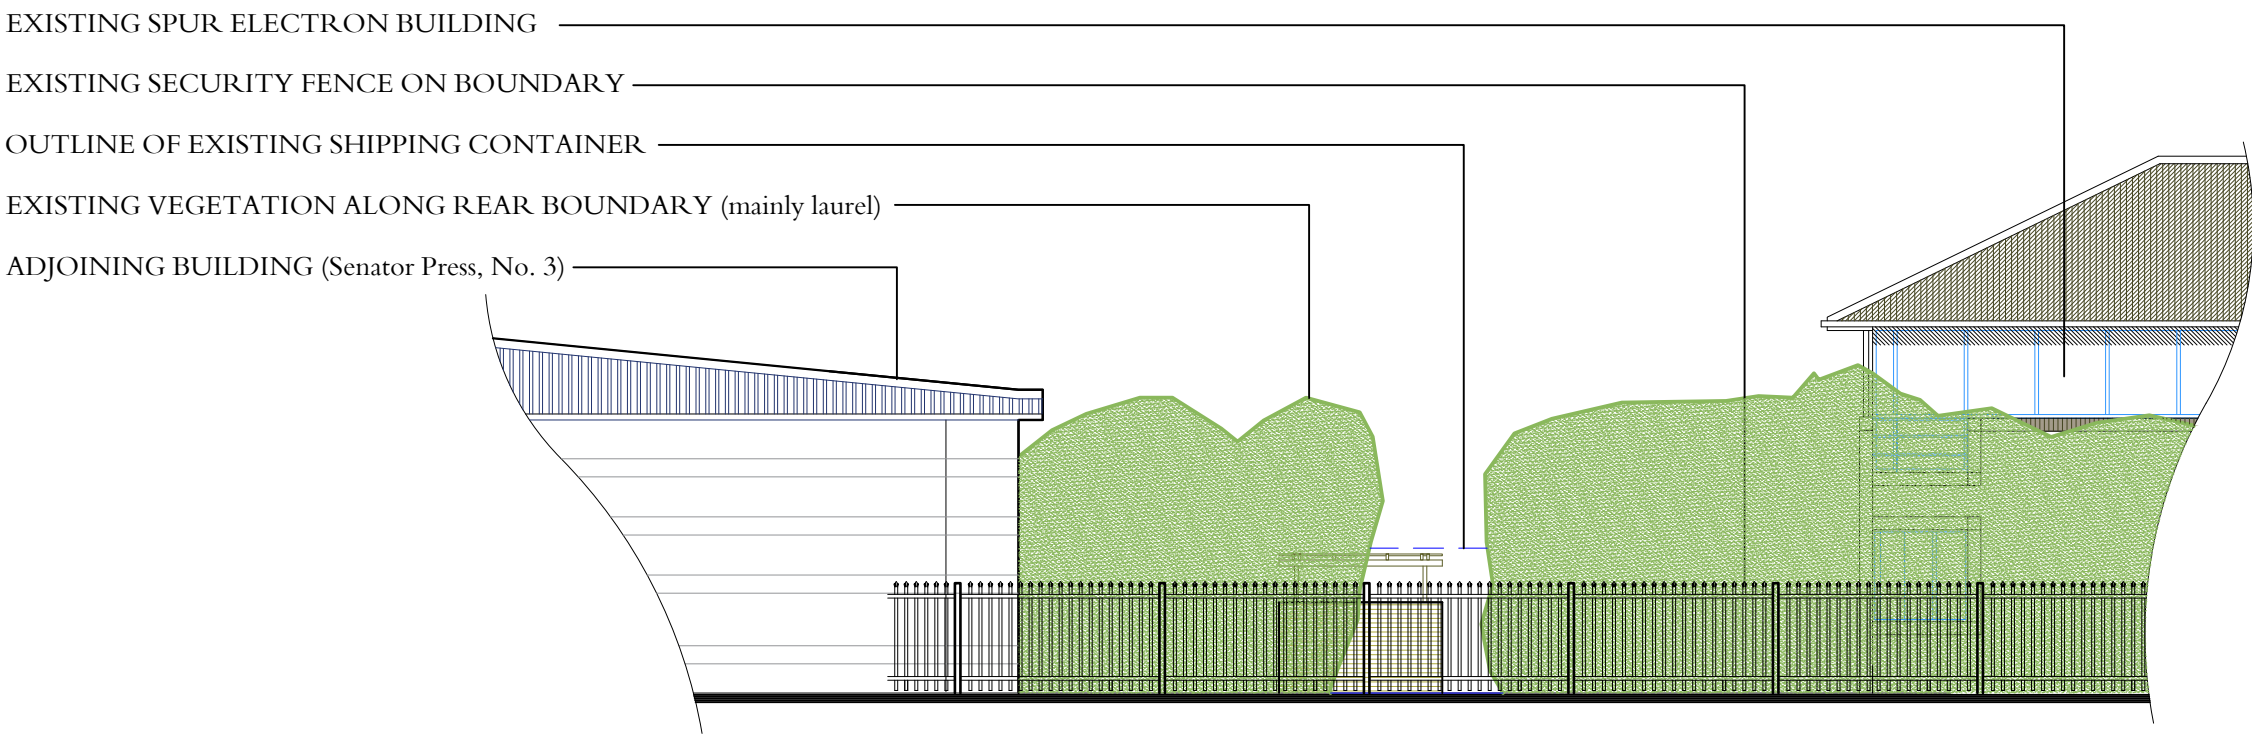

EXISTING NORTH ELEVATION

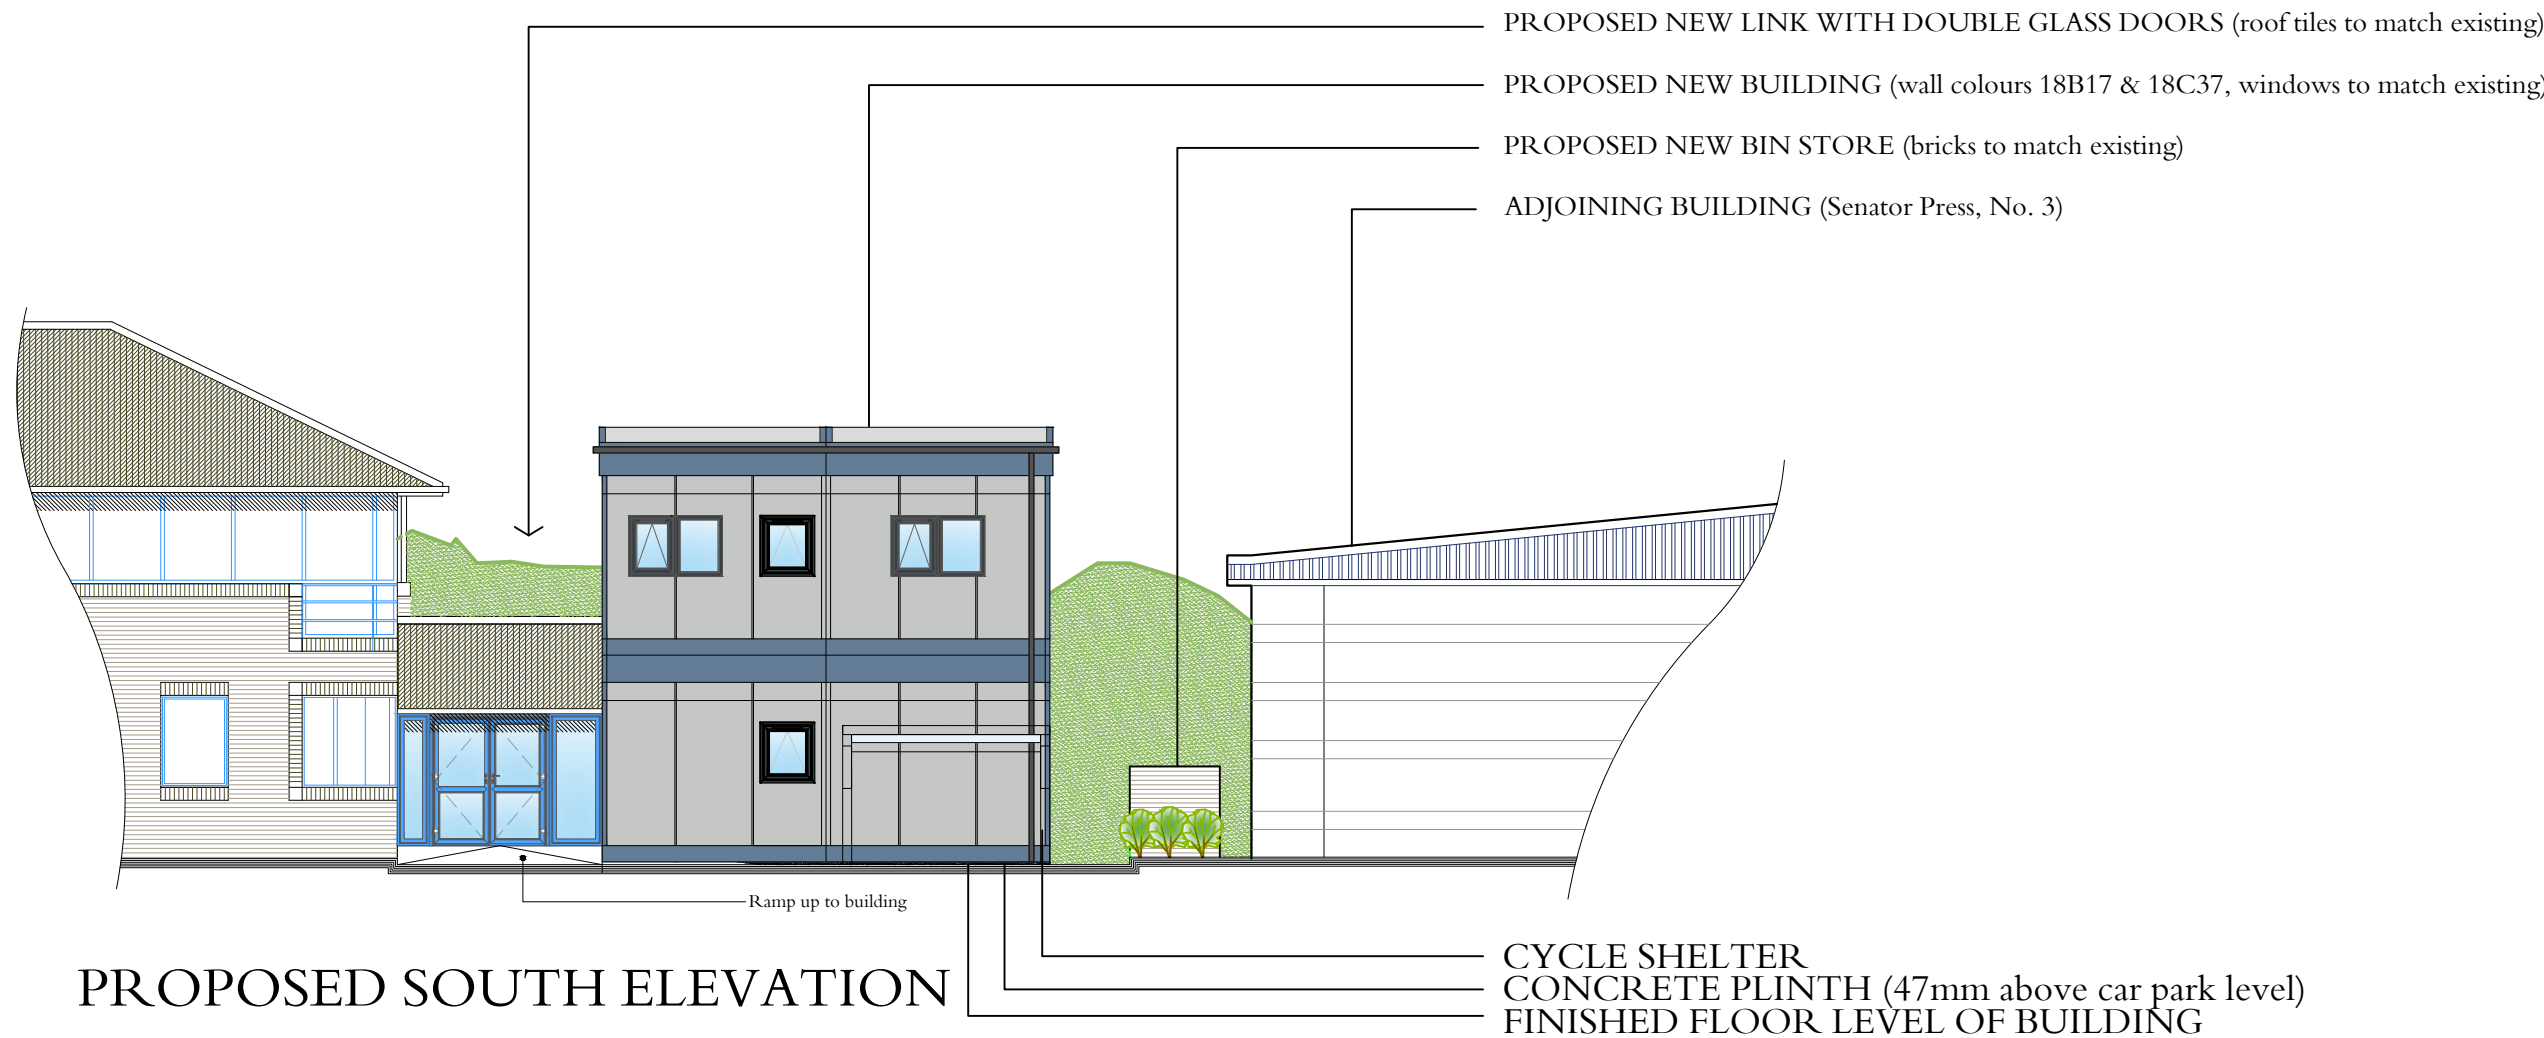

PROPOSED SOUTH ELEVATION

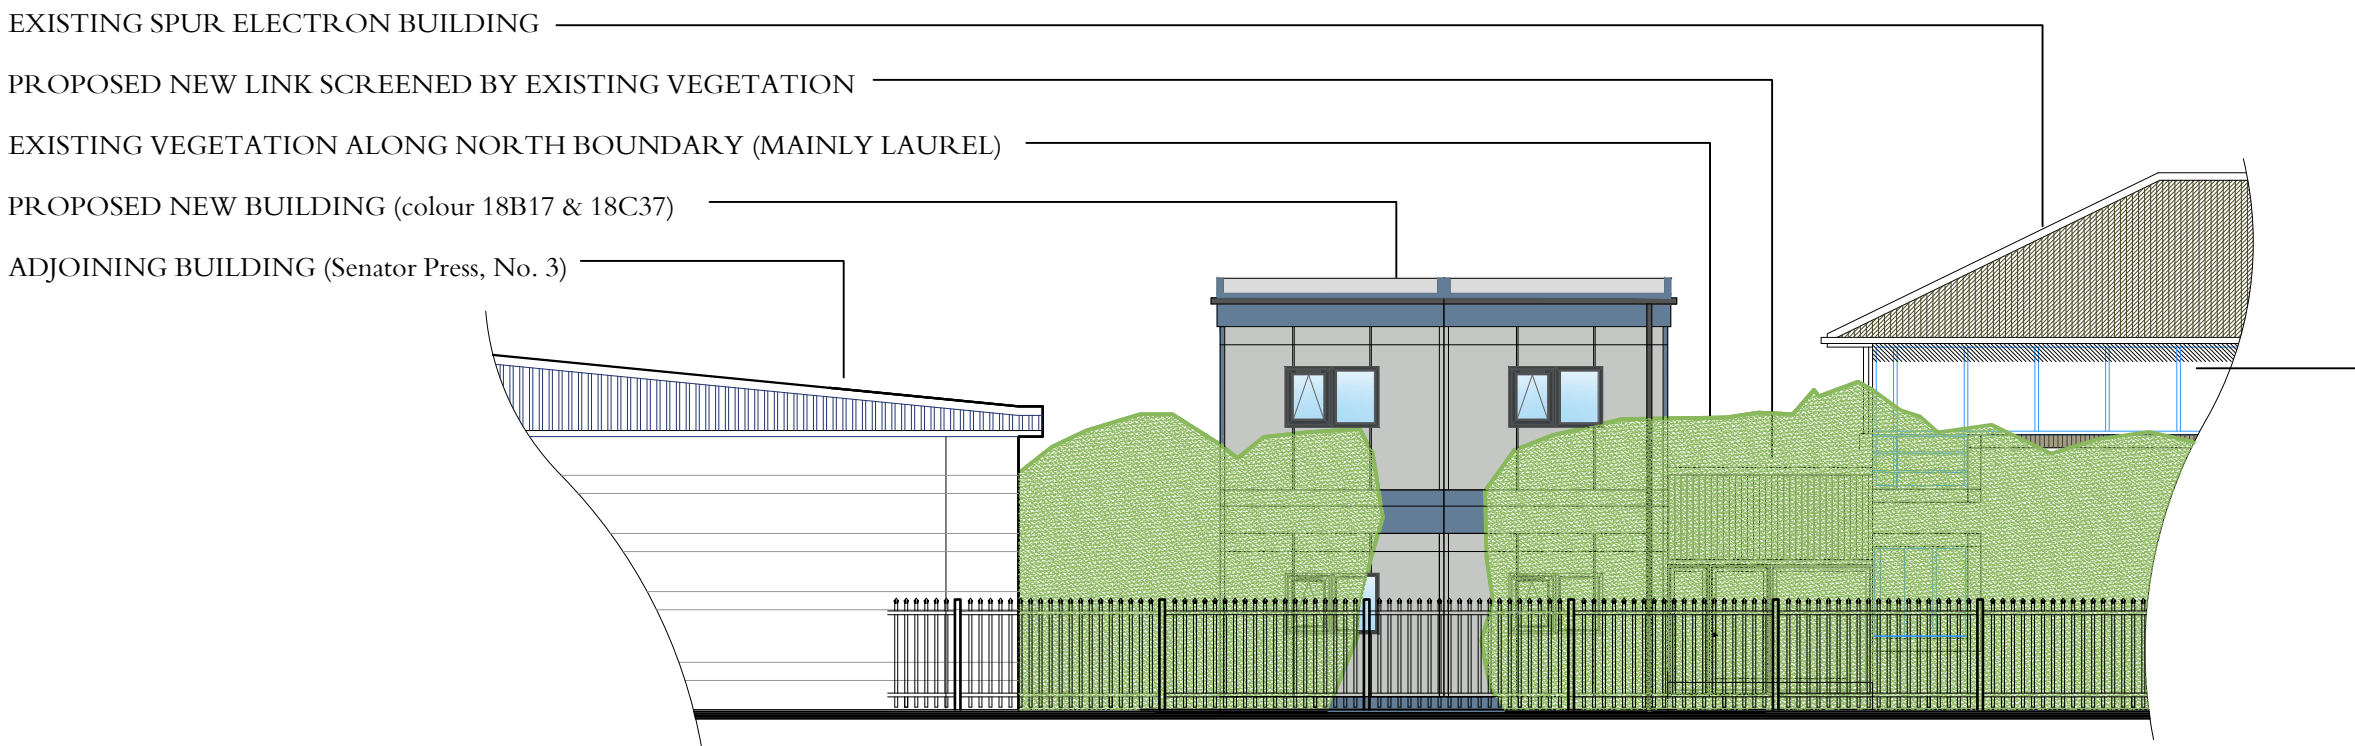


PROPOSED NORTH ELEVATION




Floor Plan

Elevations


PROPOSED BIN STORE

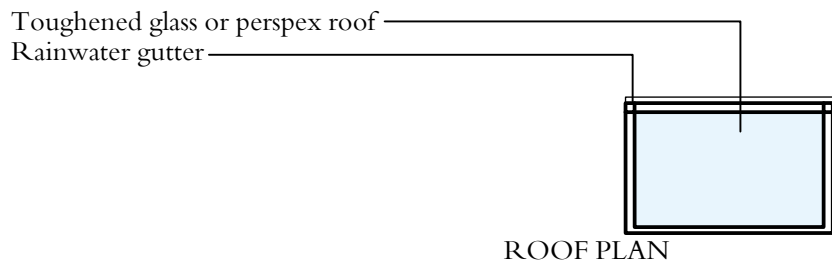

ROOF PLAN

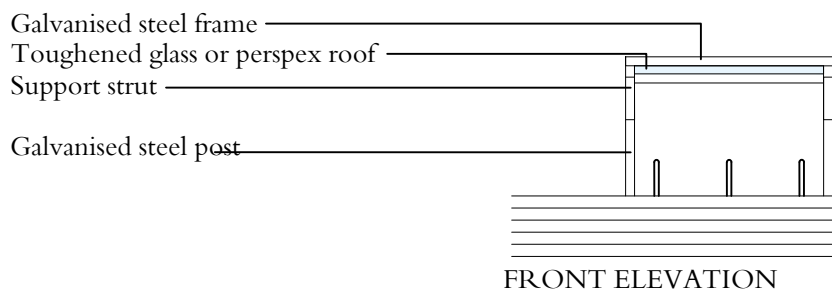

FRONT ELEVATION

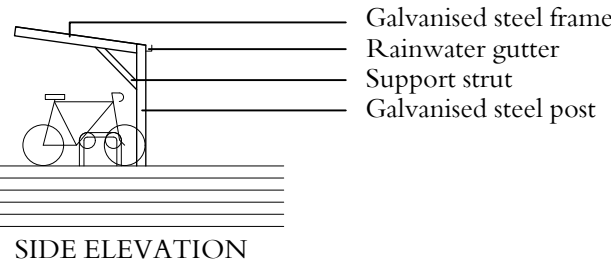

SIDE ELEVATION

CYCLE SHELTER



H	20 Aug 26	JP	Cycle shelter altered
G	19 Aug 26	JP	Cycle shelter altered
F	17 Aug 26	JP	Cycle shelter added
E	20 May 26	JP	Building name added
D	19 May 26	JP	Drawing scale altered
B	29 Apr 26	JP	Latest building elevations shown
A	13 Apr 26	JP	Plinth note added
Rev	Date	By	Notes
Client			
SPUR ELECTRON			
Project			
PROPOSED EXTENSION, SPUR ELECTRON HAYWARD HOUSE, HAYWARD BUSINESS CENTRE, HAVANT			
Drawing Title			
EXISTING & PROPOSED ELEVATIONS			
Drawing Status			
Planning			
Scale			
1/100 @ A1	1 April 2026	JP	
Drawing No.			
2423/8H			



PARTRIDGE ASSOCIATES
Landscape Consultancy
2 Shiretta Court, New Street, Lynnhington, Hampshire, SO41 9BQ
Tel: 01590 674699, E-mail: info@partridgeassociates.org.uk