


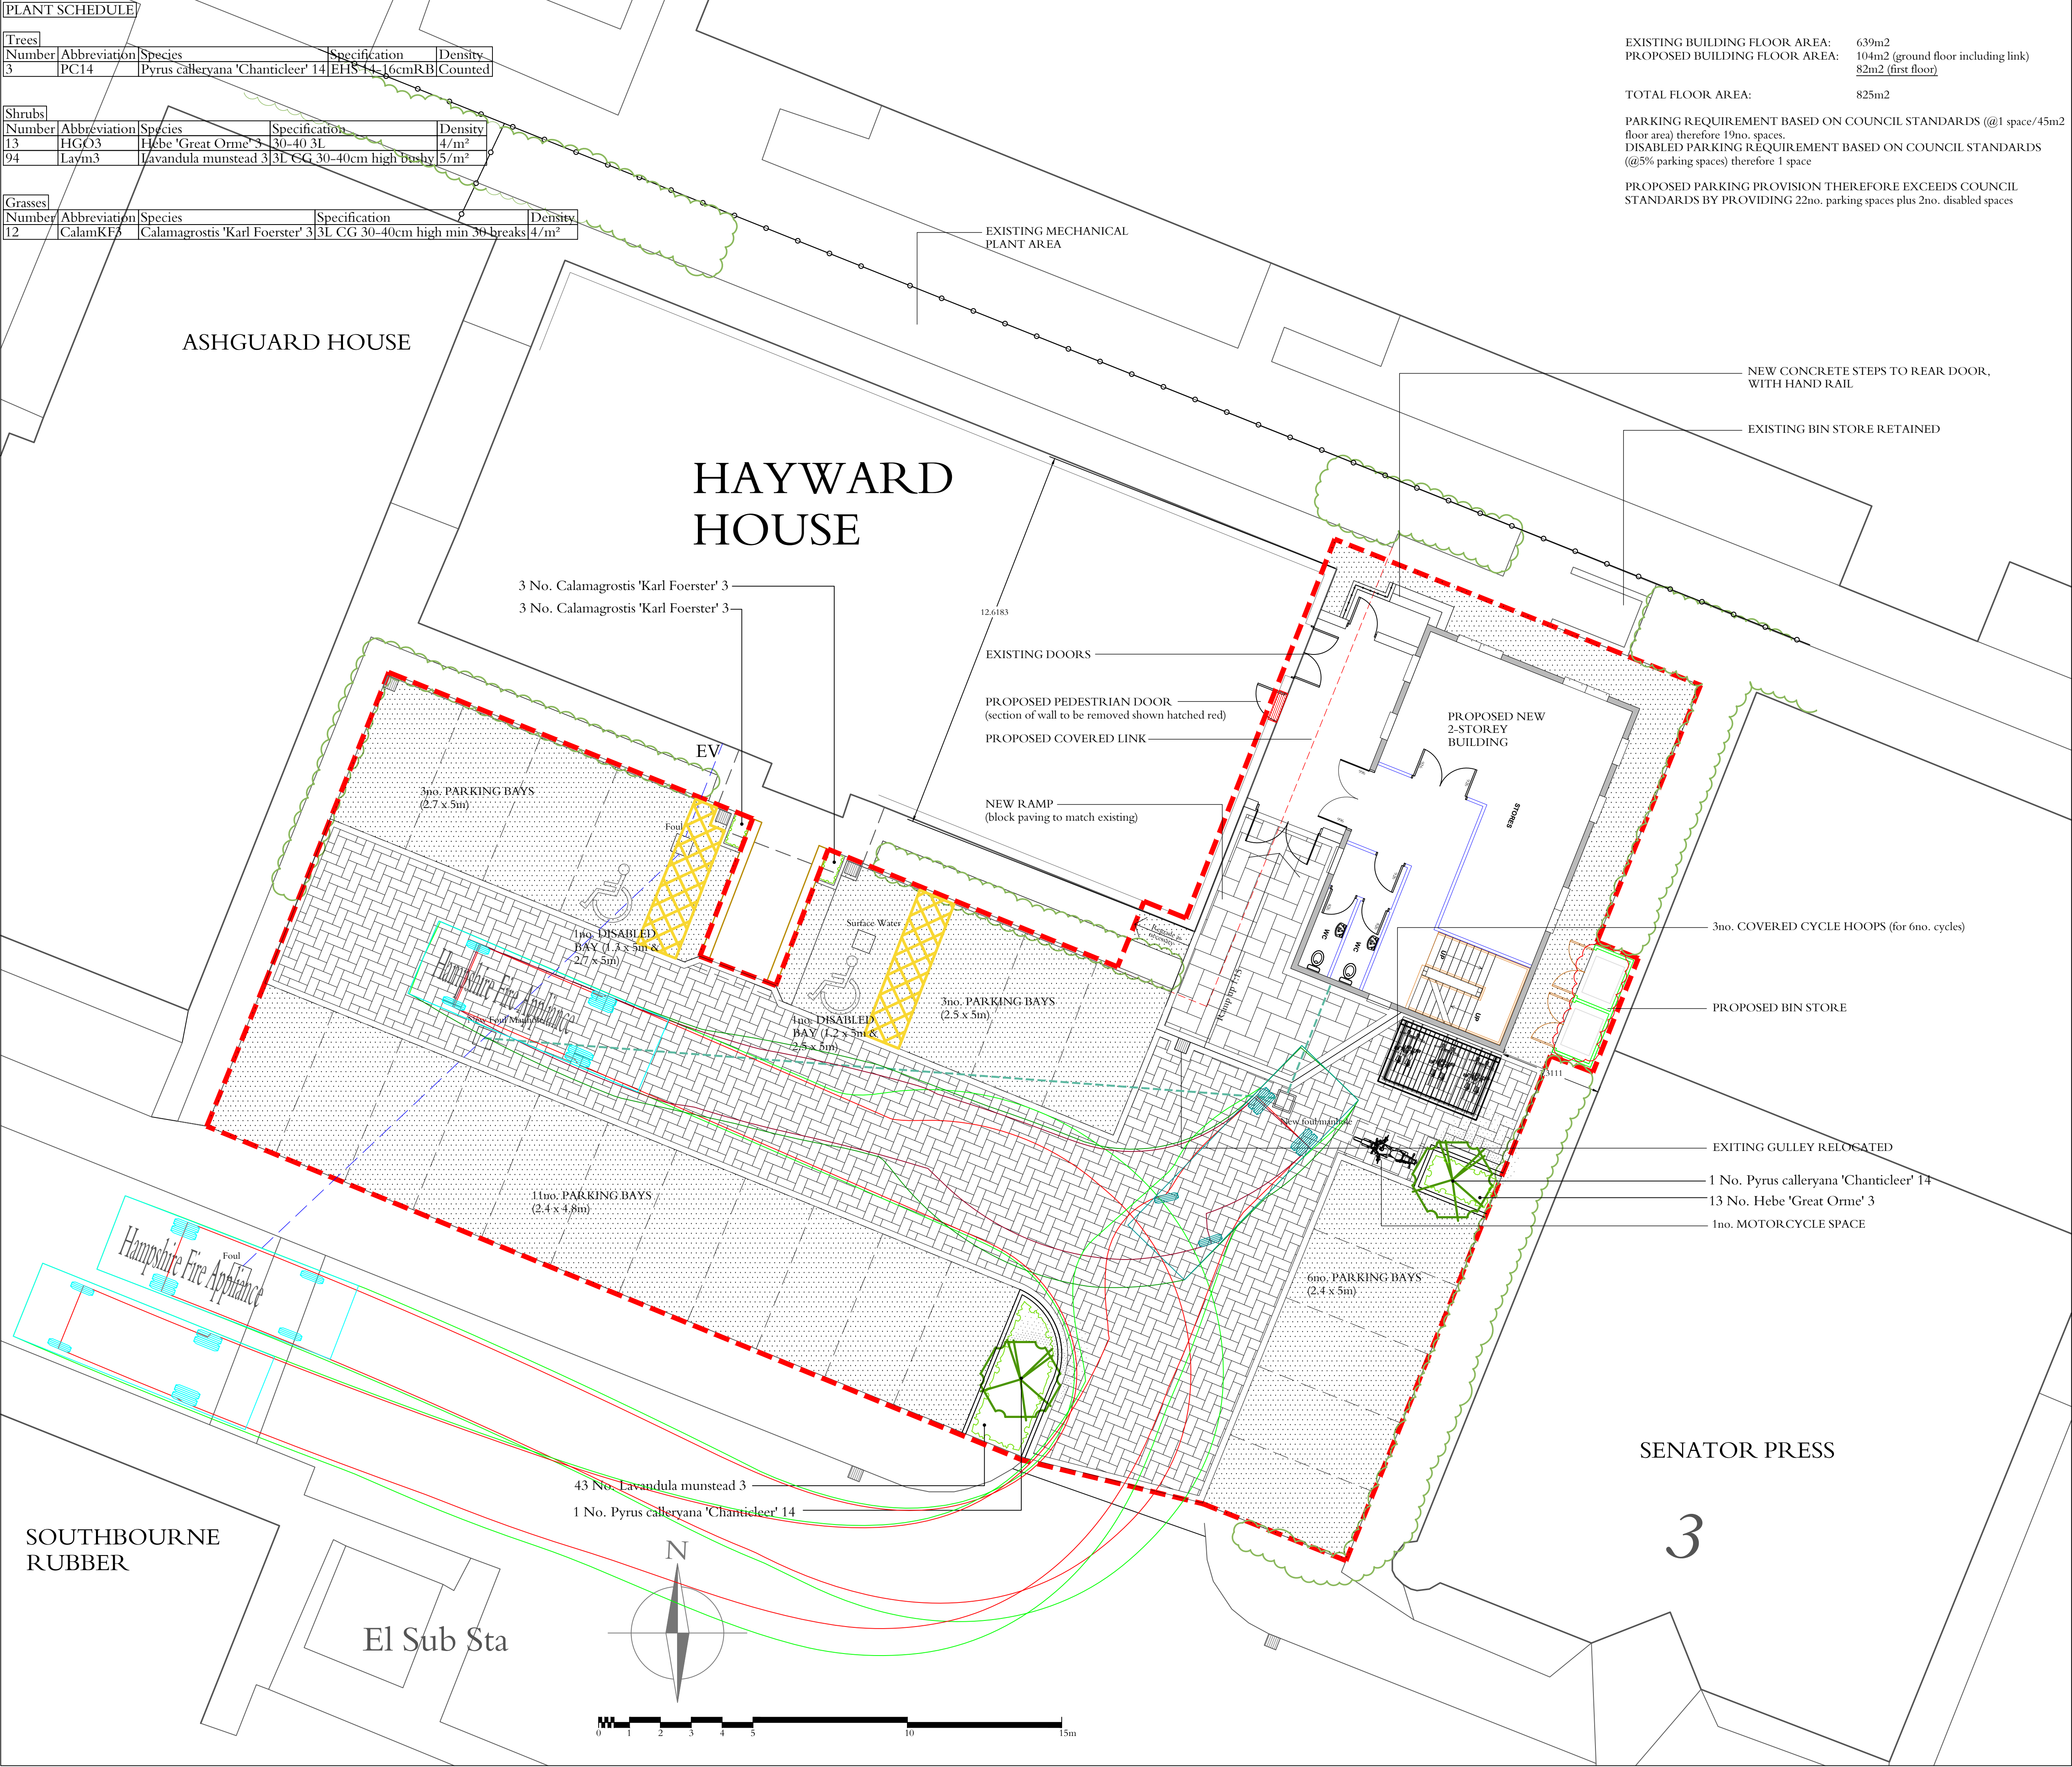

LEGEND

EXISTING FEATURES

- VEGETATION TO BE RETAINED
- ORNAMENTAL SHRUBS TO BE REMOVED
- BRICK WALL
- METAL SECURITY FENCE
- SURFACE WATER GULLY
- MANHOLE
- EXISTING CONCRETE BLOCK SURFACE
- EXISTING TARMAC SURFACE
- ELECTRIC VEHICLE CHARGING POINT
- SITE BOUNDARY

PROPOSED FEATURES

- DECIDUOUS TREE
- ORNAMENTAL SHRUBS
- CONCRETE BLOCK TO MATCH EXISTING
- NEW FOUL SEWER CONNECTION TO EXISTING
- CONCRETE KERB (to match existing)

NOTES:

1.0 All planting & landscape operations to comply with Landscape Specification, BS4482(1989) 'Recommendations for General Landscape Operations' and BS3936 Pt 1 (1992) 'Specification for Nursery Stock Trees and Shrubs'. All container sizes shown are minimums acceptable - all plants to be supplied to sizes indicated.

2.0 All ornamental shrubs to be planted at regular spacings in rows set diagonally to the edge of the bed.

3.0 All ornamental shrub beds to be provided with coarse grade bark mulch minimum 50mm deep.

4.0 PLANTS NOT SUPPLIED TO THE HEIGHTS INDICATED WILL BE REJECTED - CONTAINER SIZES ARE A GUIDE ONLY AND SHOULD NOT BE USED AS THE BASIS FOR ORDERING STOCK FROM SUPPLIERS. THE CONTRACTOR IS TO ENSURE THAT ALL PLANTS ARE TO THE HEIGHTS SPECIFIED

5.0 Topsoil to be 450mm deep in all shrub areas. Tree pits to be 750 x 750 x 500mm filled with topsoil.

6.0 Parking bays to be defined with white lining

7.0 PROGRAMME SCHEME TO BE IMPLEMENTED PRIOR TO THE OCCUPATION OF THE BUILDING.

8.0 BOUNDARY TREATMENTS: All boundaries to remain as is.

P	21 Aug 26	JP	Motorcycle parking clarified
N	21 Aug 26	JP	Parking calculation updated
M	20 Aug 26	JP	Car bay omitted, m/c parking moved, tree added
L	19 Aug 26	JP	Sweep radii added
K	17 Aug 26	JP	Cycle shelter altered
J	11 Aug 26	JP	Revised to LPA request
H	20 May 26	JP	Building name added, title altered
G	19 May 26	JP	Building names added, title altered
F	18 May 26	JP	Drawing scale altered
E	28 Apr 26	JP	Updated to latest floor plan
D	13 Apr 26	JP	Updated to latest floor plan
B	2 Apr 26	JP	Hard surfaces added
A	1 Apr 26	JP	Minor revisions
Rev	Date	By	Notes

© This drawing is the copyright of Partridge Associates. All dimensions to be checked not scaled. No liability is accepted for any expense, loss or damage of whatsoever nature and however arising from any variation made to this drawing or in the execution of the work to which it relates which has not been referred to them and their approval obtained.

Client
SPUR ELECTRON

Project
**PROPOSED EXTENSION, SPUR ELECTRON
HAYWARD HOUSE, HAYWARD BUSINESS CENTRE, HAVANT**

Drawing Title
PROPOSED DEVELOPMENT & SITE LAYOUT

Drawing Status Planning	Date 1 April 2026	Drawn By JP
----------------------------	----------------------	----------------

Drawing No.
2423/7P

PARTRIDGE ASSOCIATES
Landscape Consultancy
2 Silberts Court, New Street, Lymington, Hampshire SO41 9BQ
Tel: 01590 674699 E-mail: info@partridgeassociates.org.uk

All dimensions based on OS and are to be confirmed on site