




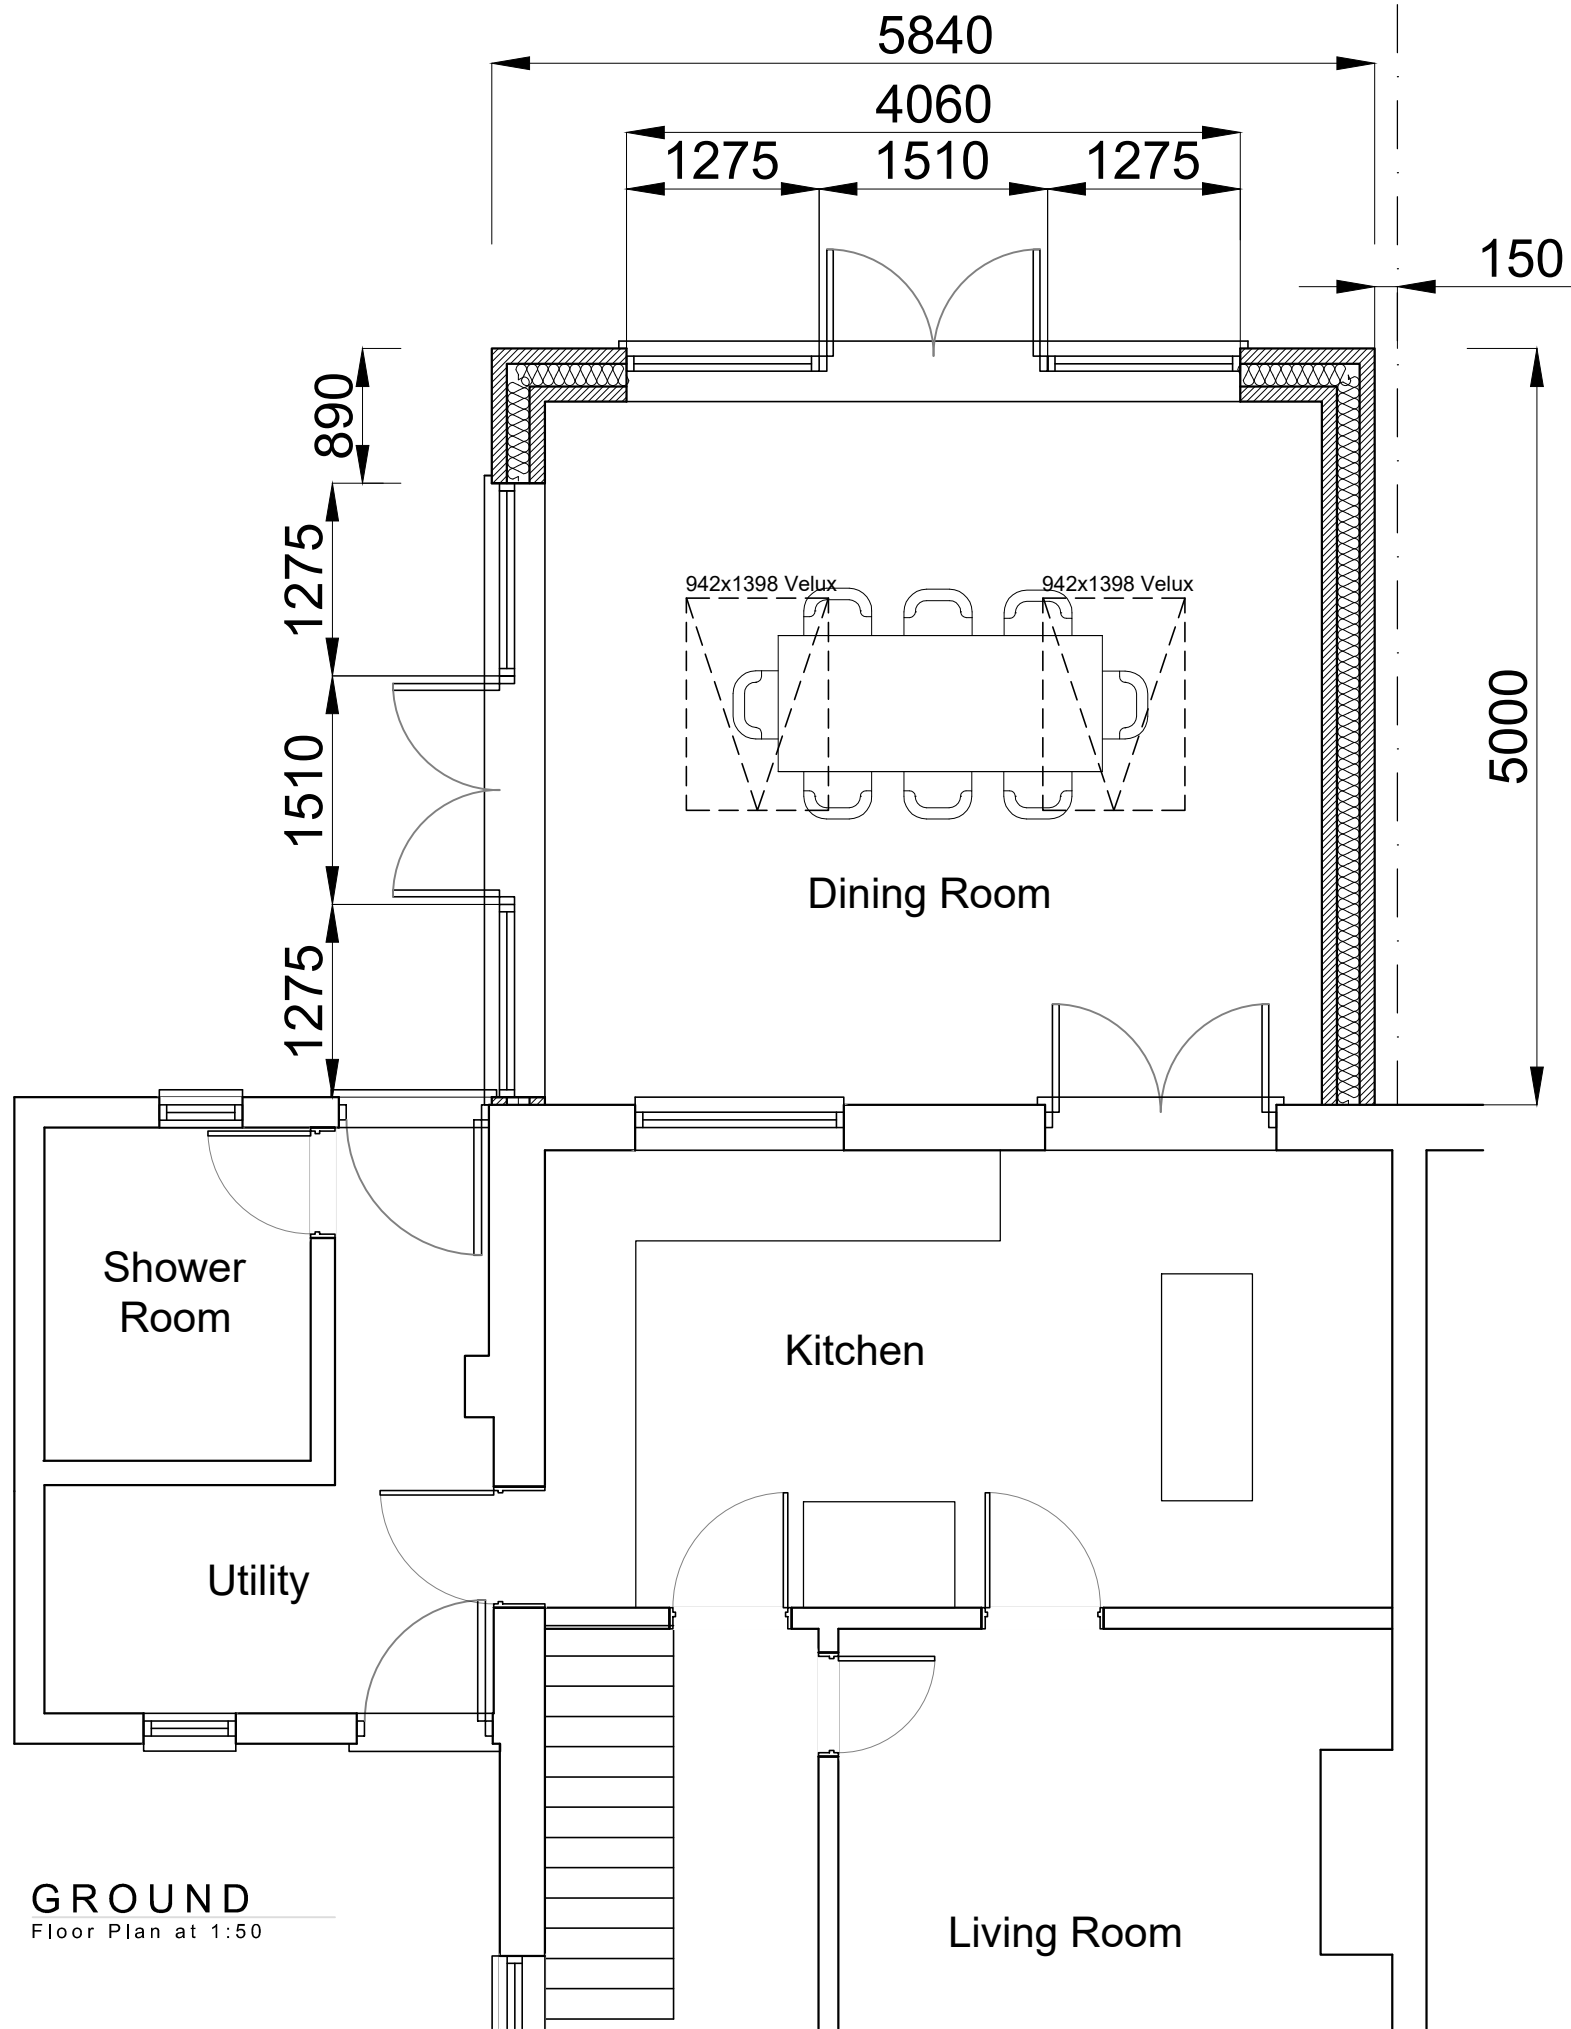


GROUND
Floor Plan at 1:50

SCALE BAR 1:50

 


SCALE BAR 1:100

 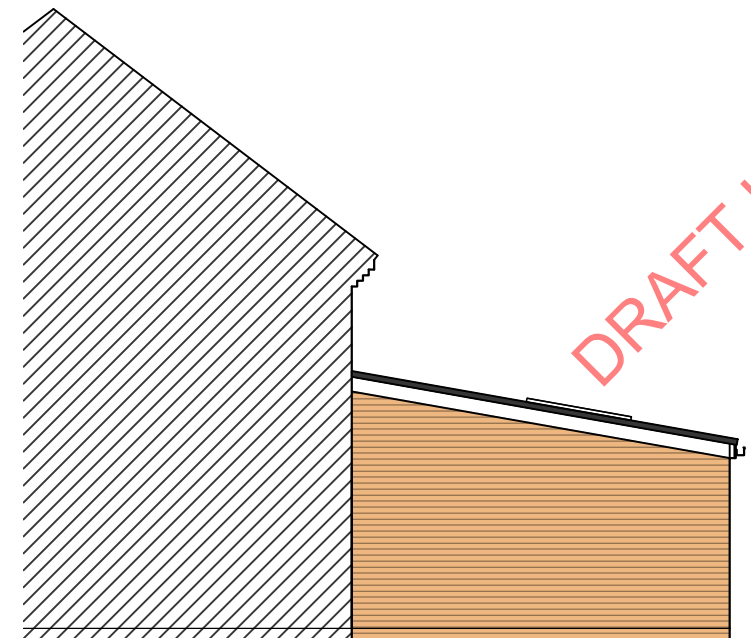

WEST
Elevation at 1:100



SOUTH
Elevation at 1:100

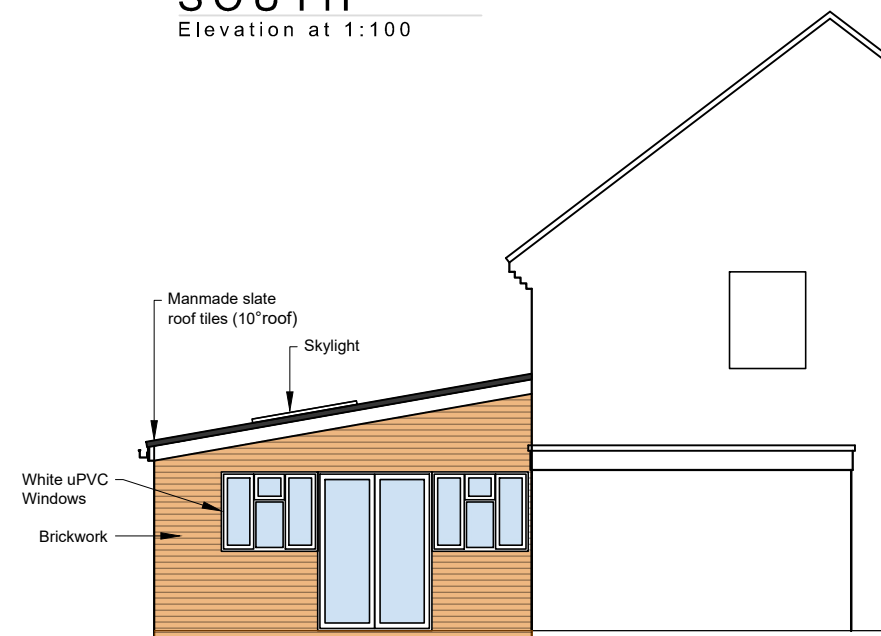

EAST
Elevation at 1:100

NOTES

- The details shown are for design intent purposes only and are subject to further design development with suppliers and sub-contractors.
- Proposals subject to consultation and approval from Local Authority Planning Department and Building Control (or an Approved Inspector).
- This drawing can only be scaled for planning purposes. Any errors as a result of scaling will not be accepted.
- All setting out dimensions should be checked on site prior to construction and any discrepancies and/or omissions should be reported to the Architect immediately.
- This drawing is to be read in conjunction with all other plans, structural calculations and specifications.

CAD

Critchley Architecture And Design Ltd.

Contact: 02392 474 919 | info@caad.online

The Old Bakery, 34 North Street, Havant, PO9 1PT

DEVELOPED DESIGN

Revisions

- P1 - Issued for information - JF (16.07.2026)
P2 - Client revisions. - JF (03.08.2026)
P3 - Window revisions. - JF (04.08.2026)
P4 - Window revisions. - JF (05.08.2026)
P5 - Issued for information - KM (17.08.2026)

Project Address

37 Battens Way,
Havant
PO9 2DY

PROPOSED DRAWINGS

Scale A3 = As Shown
Drawn By JF/Th.J
Date 16.07.2026

Project No. Sheet No. Rev.

26023 401 P5