



- NOTES
- The details shown are for design intent purposes only and are subject to further design development with suppliers and sub-contractors.
 - Proposals subject to consultation and approval from Local Authority Planning Department and Building Control (or an Approved Inspector).
 - This drawing can only be scaled for planning purposes. Any errors as a result of scaling will not be accepted.
 - All setting out dimensions should be checked on site prior to construction and any discrepancies and/or omissions should be reported to the Architect immediately.
 - This drawing is to be read in conjunction with all other plans, structural calculations and specifications.



Critchley Architecture And Design Ltd.
Contact: 02392 474 919 | info@caad.online

The Old Bakery, 34 North Street, Havant, PO9 1PT

PLANNING

- Revisions
- P1 - issue to client - SR (14.10.25)
 - P2 - issue to client - SR (01.02.26)
 - P3 - issue to client - KM (12.06.26)
 - P4 - issued to client- KM (23.06.26)
 - P5 - Minor revisions - JF (06.07.2026)

Project Address


Blossom House,
1-3 Beech Grove,
Hayling Island
PO11 9DP

PROPOSED FLOOR PLANS

Scale A3 = As Shown
Drawn By SR
Date 14.10.2025

Project No. Sheet No. Rev.



1618 467 P5

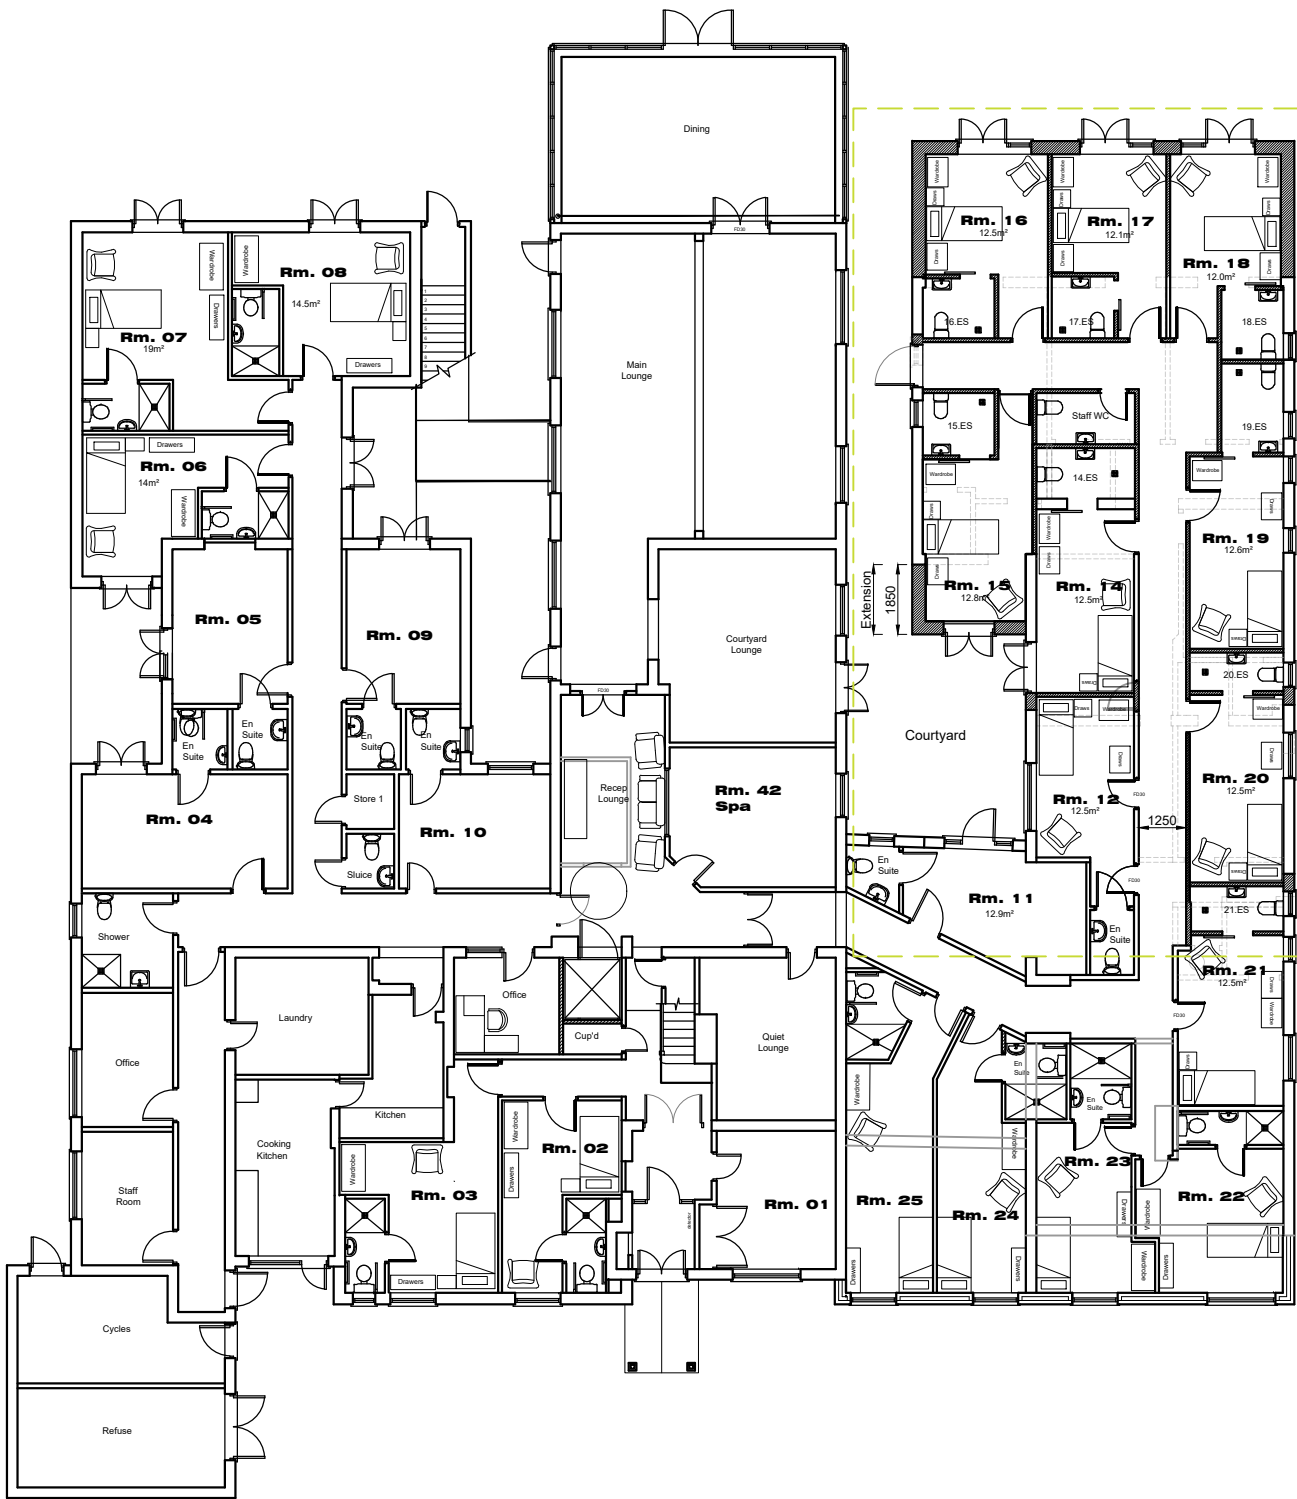

GROUND

Floor Plan @ 1:200

SCALE BAR 1:200

 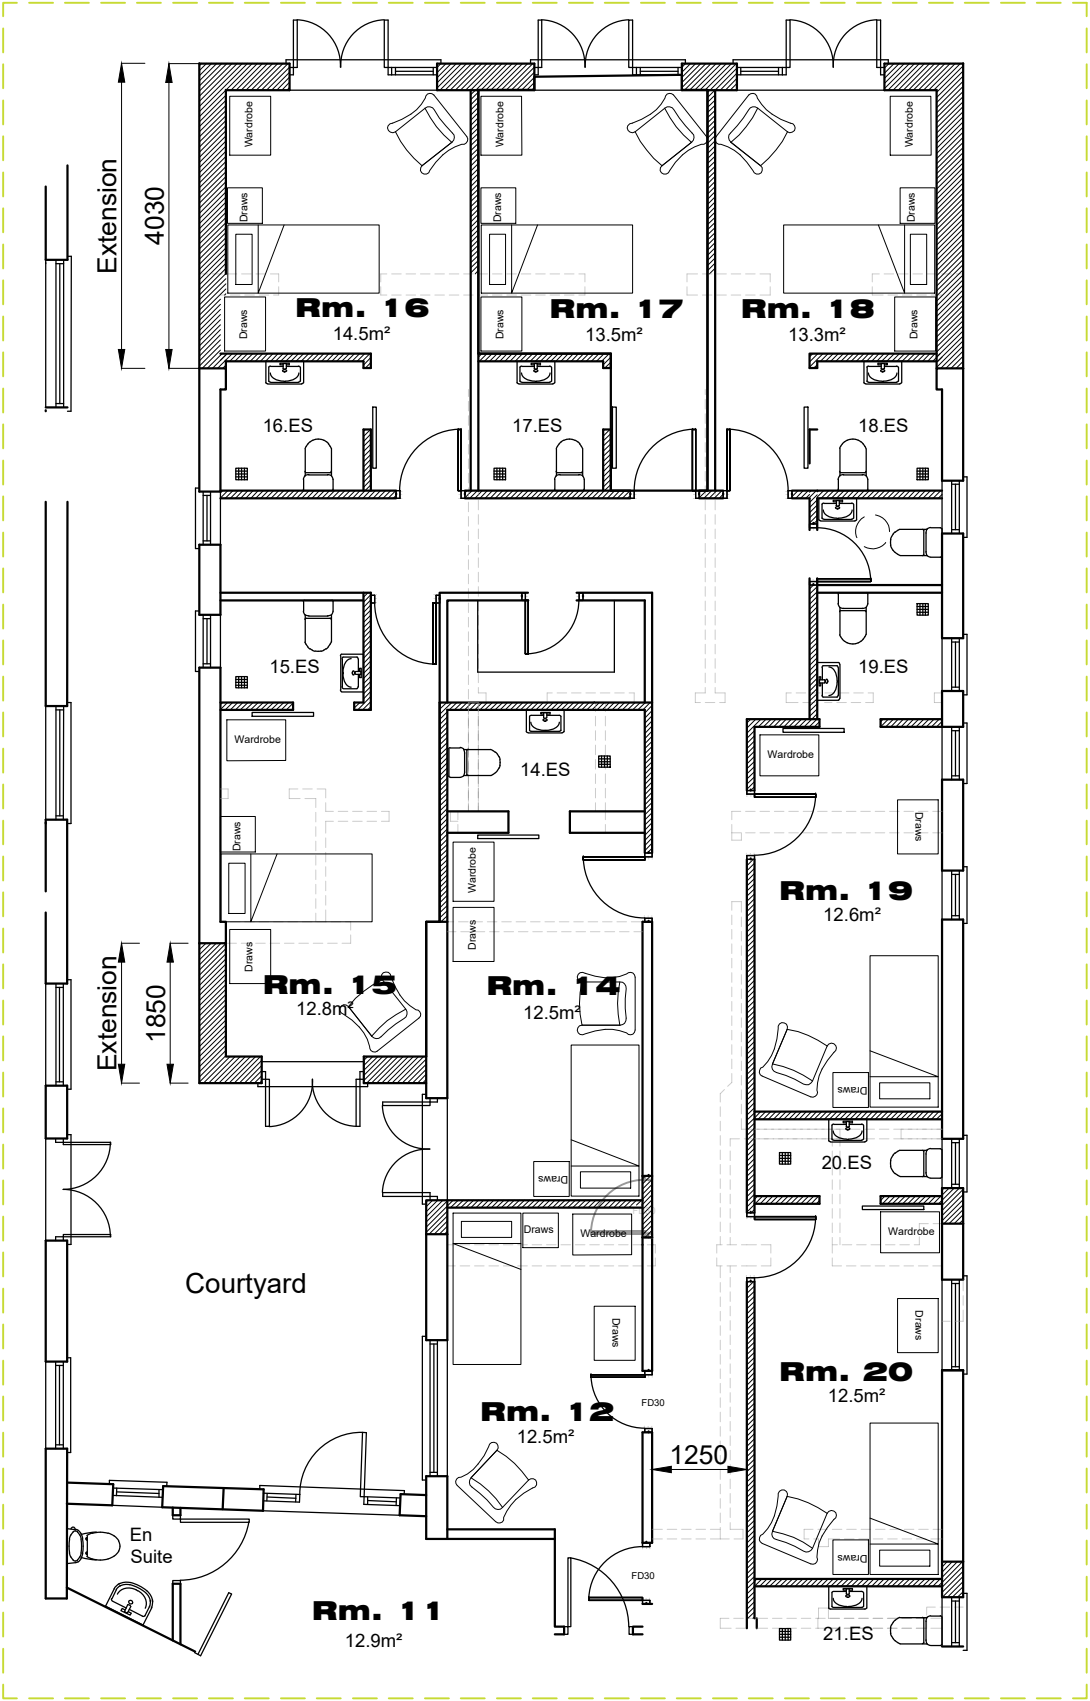

GROUND

Floor Extract @ 1:100

SCALE BAR 1:100

