




View A

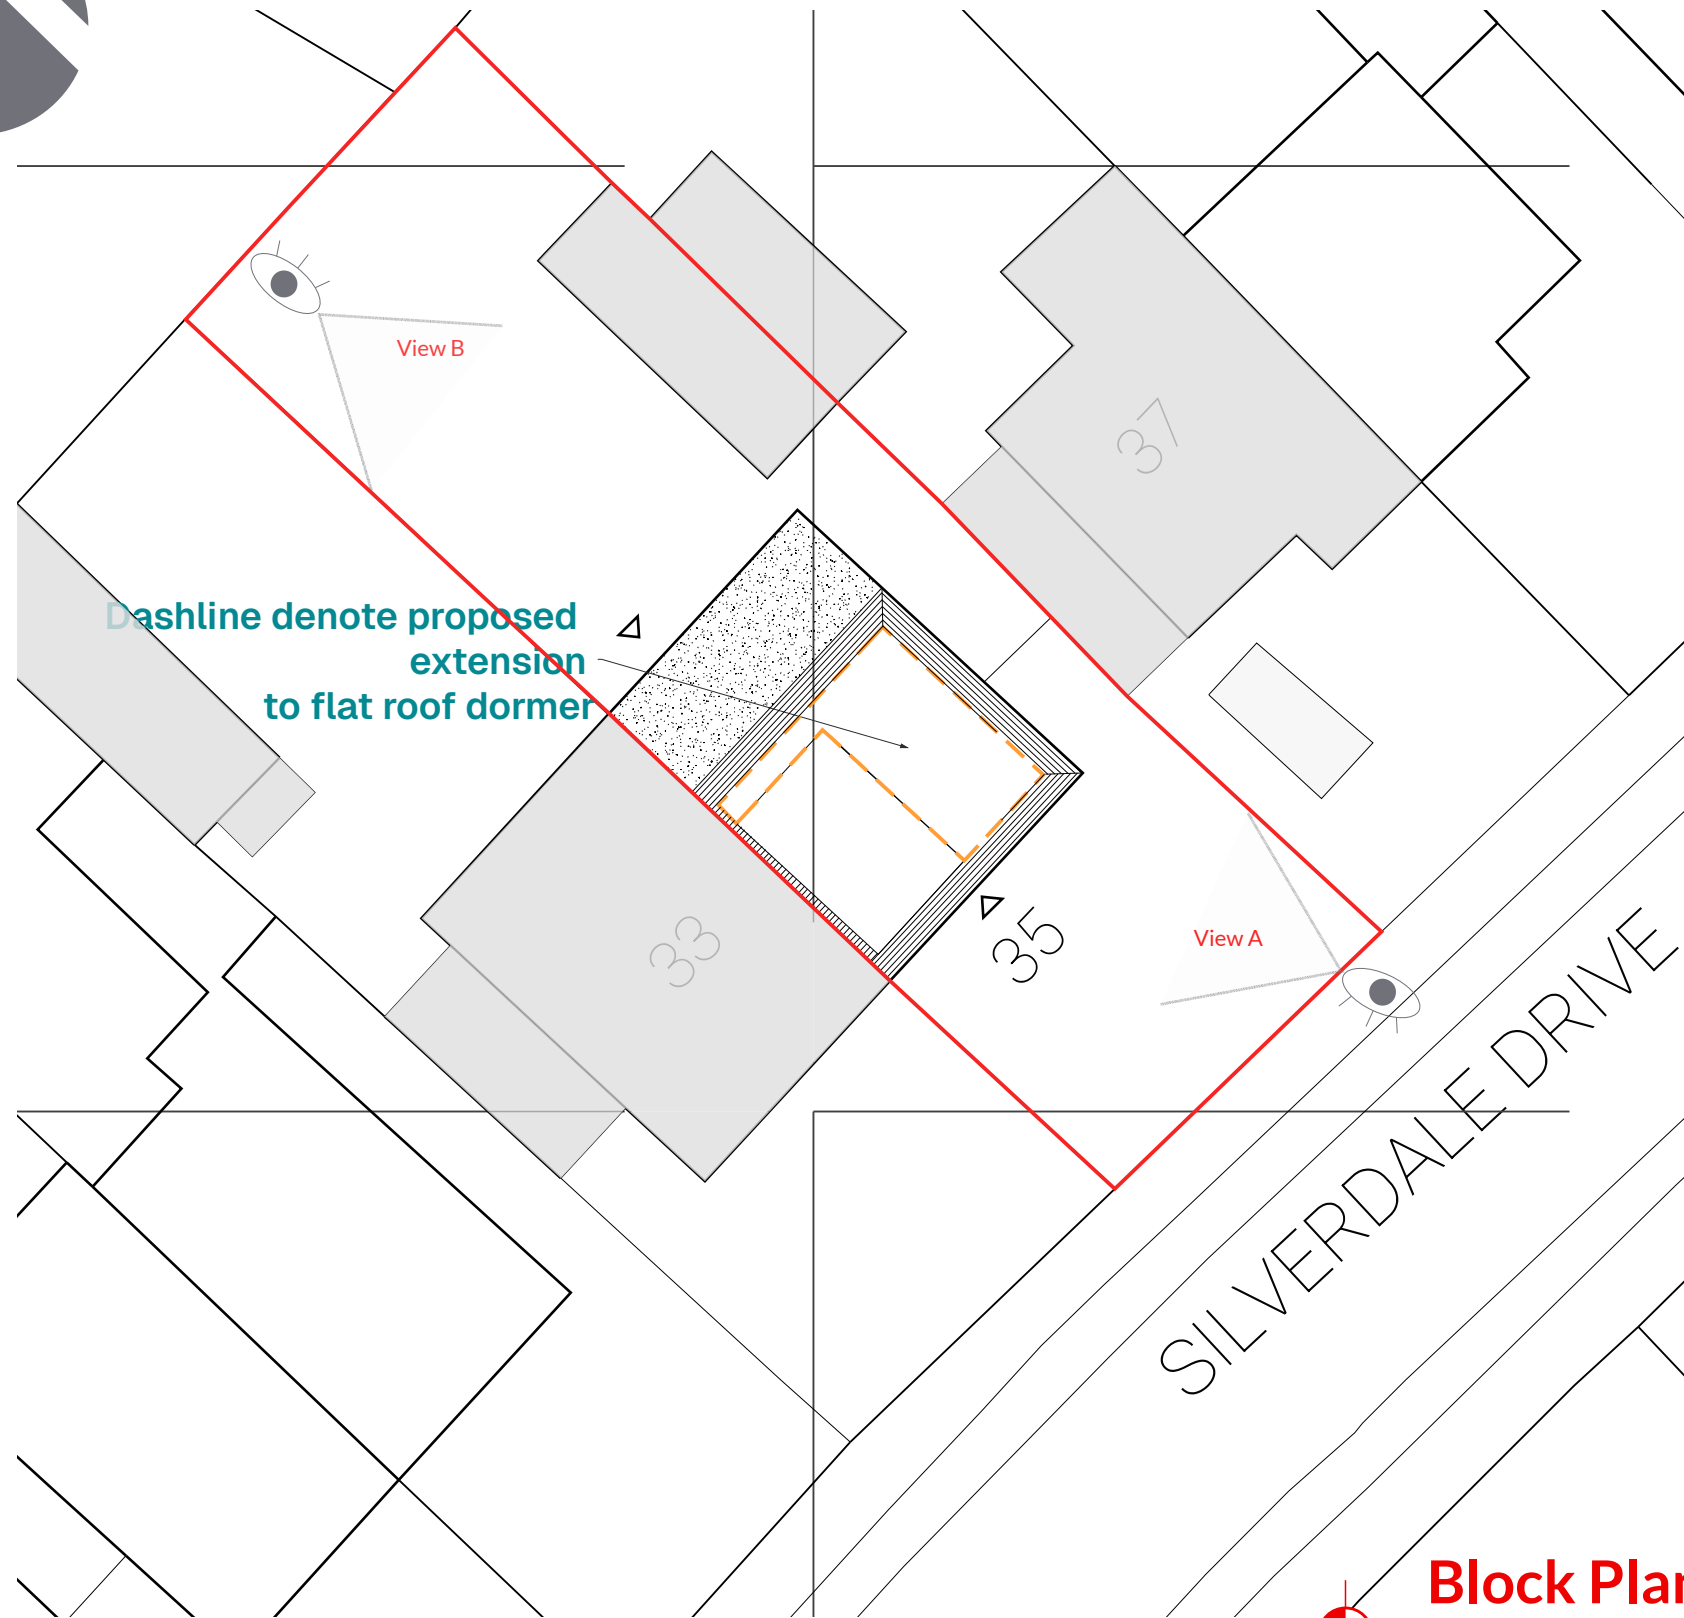

View B

NB:
1) 1 Figured dimensions must be taken into preference to scale dimensions, and site dimensions are to be checked before work is put in hand.
2) This drawing is the copyright of MC Architectural Designs Limited and must not be reproduced or used without their written permission.
3) It is the sole responsibility of the building owner to draw up all legal agreements with adjoining property owners to cover overhangs from any fascias, gutters, foundations, or any part of the building. MC architecture designs cannot be held responsible in any way whatsoever for any legal cost or other costs incurred through any neighbouring dispute or part of all agreements.
4) It is the sole responsibility of the building owner to comply with the Party Wall Act 1996 MC architectural designs cannot be held responsible in any way if non-compliance is adopted.
5) For all projects, MC Architectural Designs will be referred to as the designer under CDM regulations 2015 and building regulations 2023, unless appointed directly to act as the principal designer to plan, manage, and monitor the project.



Block Plan & Roof Plan

1:200

01
DT --

REV: A DIScription: Planning DATE: 06-08-26 CHECKED:

Loft Dormer Extension
CLIENT: Alison Singh-landa
PROJECT ADDRESS: 35, Silverdale Drive, Waterloooville. PO76DN

Block Plan
MADE BY: MCA PROJECT NO: 2279 REV: B
DATE: 06-08-26 SCALE: 1:200 DRAWING NO: 02.01 @A3

PLANNING DRAWING

- Chichester Metro House, Northgate, Chichester, PO19 1BJ
- Hove Creative Hub, Hove, Hove Business Centre, Fonhill Rd, Hove BN3 6HA
- Guildford Parallel House, 32 London Rd, Guildford, GU1 2AB
- Waterloooville Sapphire Ridge Hampshire, PO7 8NY
- Southampton (HQ) Freedom Works Mount Pleasant Road, Southampton, SO14 0QB



MICIA Design
Consulting - Design - Build
Portsmouth - Southampton - Chichester - Hove - Guildford

02392 98 47 88
designers@mcadesign.uk
www.mcadesign.uk