


Metres

© Crown copyright and database rights 2026 OS AC0000806982
Site Plan - scale 1:1250

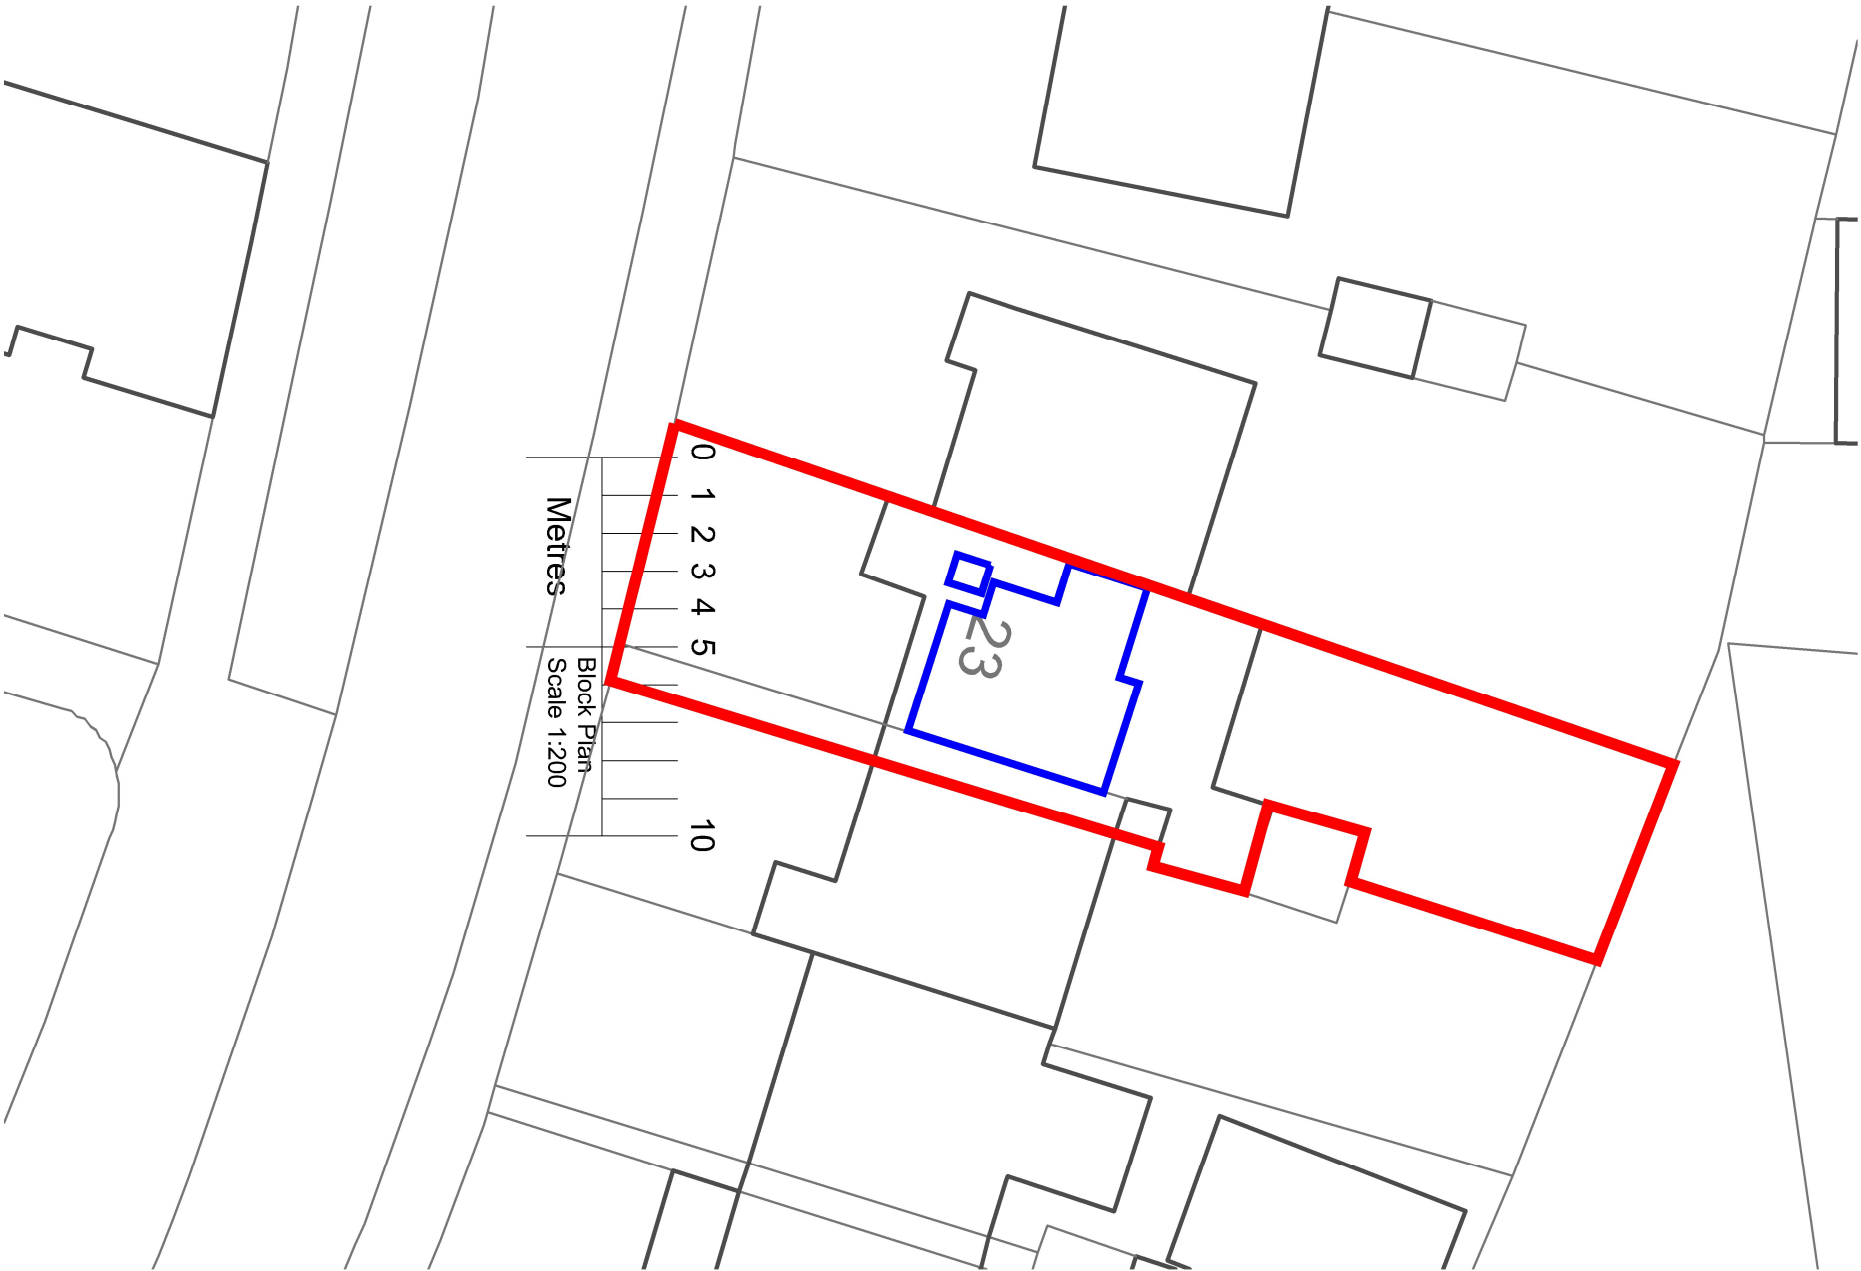

Metres

Block Plan
Scale 1:200



Client:	Mr & Mrs Bowbanks				
Project:	23 Horsebridge Road Havant PO9 2LH Roof Conversion				
Title:	Site and Block Plans				
Drawing No.	1575 - E.01.01		Rev:	A	
Scale:	As Scaled: @ A3	Date:	09.07.26		
Drawn By:	TC	Checked By:	LBC		
Issue:	Planning				