

THIS DRAWING IS PROTECTED BY COPYRIGHT AND MUST NOT BE COPIED OR REMOVED WITHOUT THE WRITTEN CONSENT OF ARCTIC ASSOCIATES LTD © NO DIMENSIONS ARE TO BE SCALED FROM THIS DRAWING. ALL DIMENSIONS AND SIZES TO BE CHECKED ON SITE.

Key

- 1 Chimney breast to be removed.
- 2 New Steel to Structural Engineer's designs and calculations.
- 3 Existing openings to be widened and prepared for new aluminium or UPVC bi-folding doors. Colour to match existing. Steel to Structural Engineer's designs and calculations.
- 4 New door to form new WC and utility room.
- 5 New double glazed aluminium or UPVC windows to replace existing timber windows. Colour to match existing.
- 6 Area of walls to be filled in to match existing.
- 7 Chimney Breast removed with stack support to Structural Engineer's designs and calculations.
- 8 WC unit re-located to bathroom and room made good to form new storage room.
- 9 WC relocated to bathroom. External pipework and drainage altered to suit new layout.

Rev A 01/09/26
Information on key amended.
Proposed material for bi-folding doors included.

Job

15 London Road,
Waterlooville,
PO7 7AL


Drawing Title

Proposed Plans


Date	Scale@A3	Rev
July 2026	1: 100	A
Drawing No.	Drawn by	Checked
4750_PL_03	DA	RCT

ARCTIC


ARCTIC ASSOCIATES LTD
33 Queen Street
Morley
Leeds, LS27 8EE
T: 0113 253 7040
design@arctic-associates.co.uk
www.arctic-associates.co.uk
intervention conservation regeneration

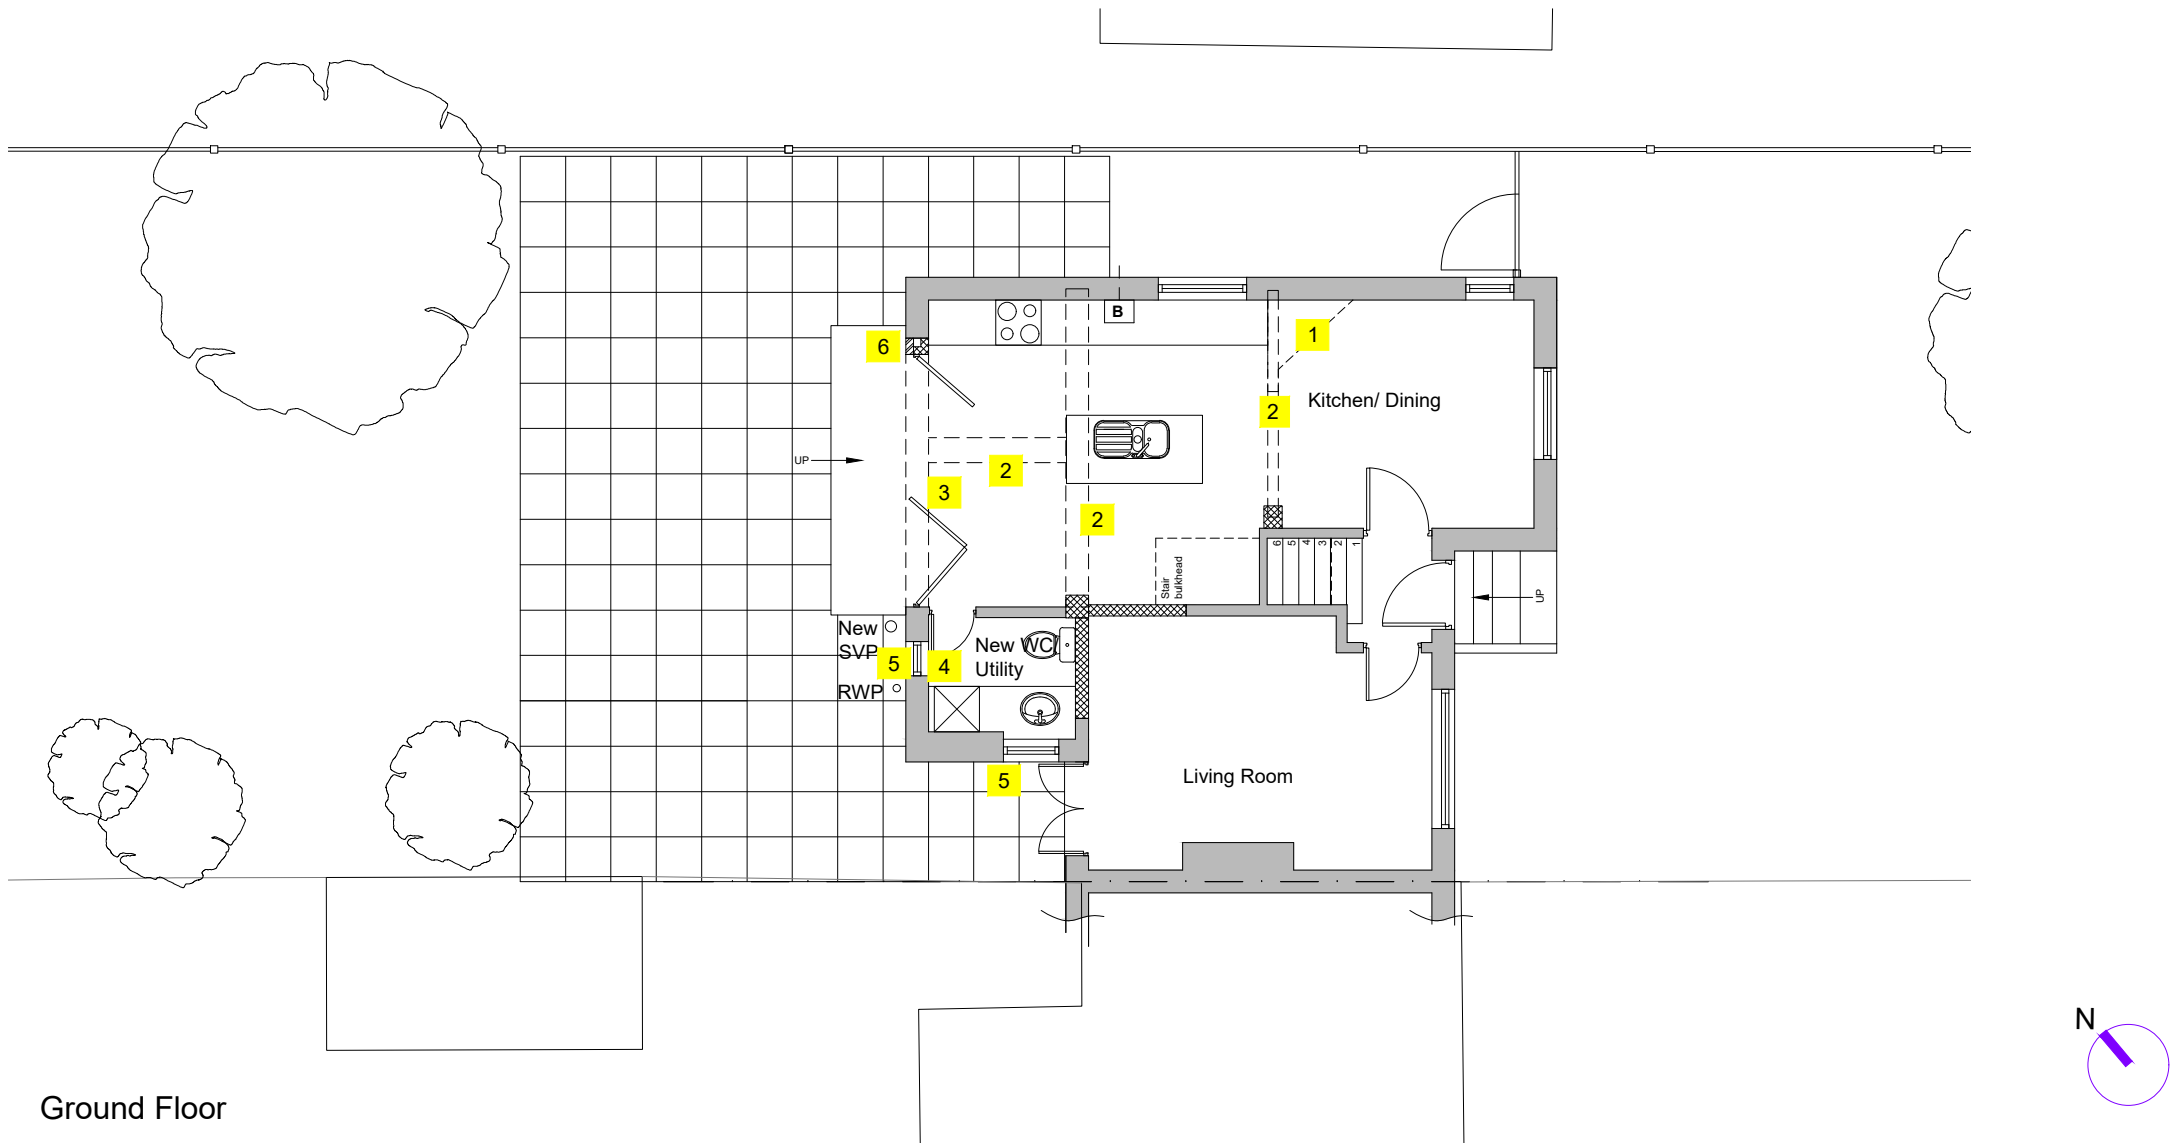

Ground Floor

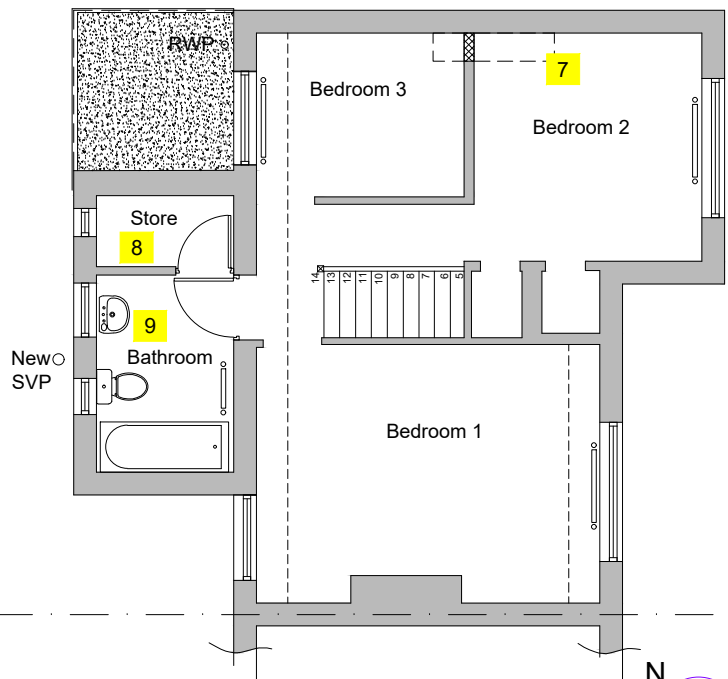

First Floor

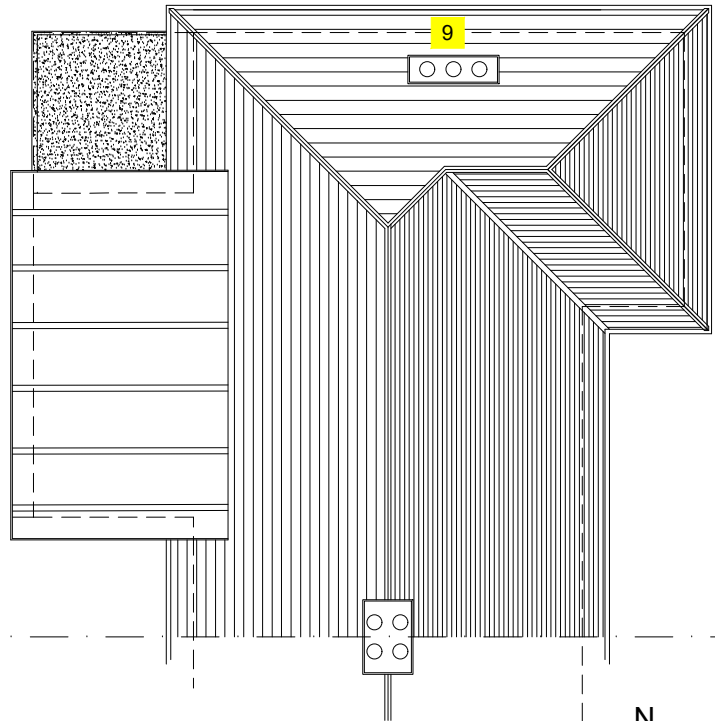

Roof Plan