

Key

- 1 Rain water pipes amended to suit new layout and removal of lean-to.
- 2 WC relocated to bathroom. External pipework and drainage altered to suit new layout.
- 3 New double glazed aluminium or UPVC windows to replace existing timber windows. Colour to match existing.
- 4 Brick infill to match existing.
- 5 Existing openings to be widened and prepared for new aluminium or UPVC bio folding doors. Colour to match existing. Steel to Structural Engineer's designs and calculations.
- 6 Paint to be removed form external wall to match remaining house.

Rev A 01/09/26
Information on key amended.
Proposed material for bi-folding doors included.

Job

15 London Road,
Waterlooville,
PO7 7AL

Drawing Title


Proposed
Elevations

Date	Scale@A3	Rev
July 2026	1: 100 & 200	A
Drawing No.	Drawn by	Checked
4750_PL_04	DA	RCT


ARCTIC

ARCTIC ASSOCIATES LTD
33 Queen Street
Morley
Leeds, LS27 8EE
T: 0113 253 7040
design@arctic-associates.co.uk
www.arctic-associates.co.uk


intervention conservation regeneration

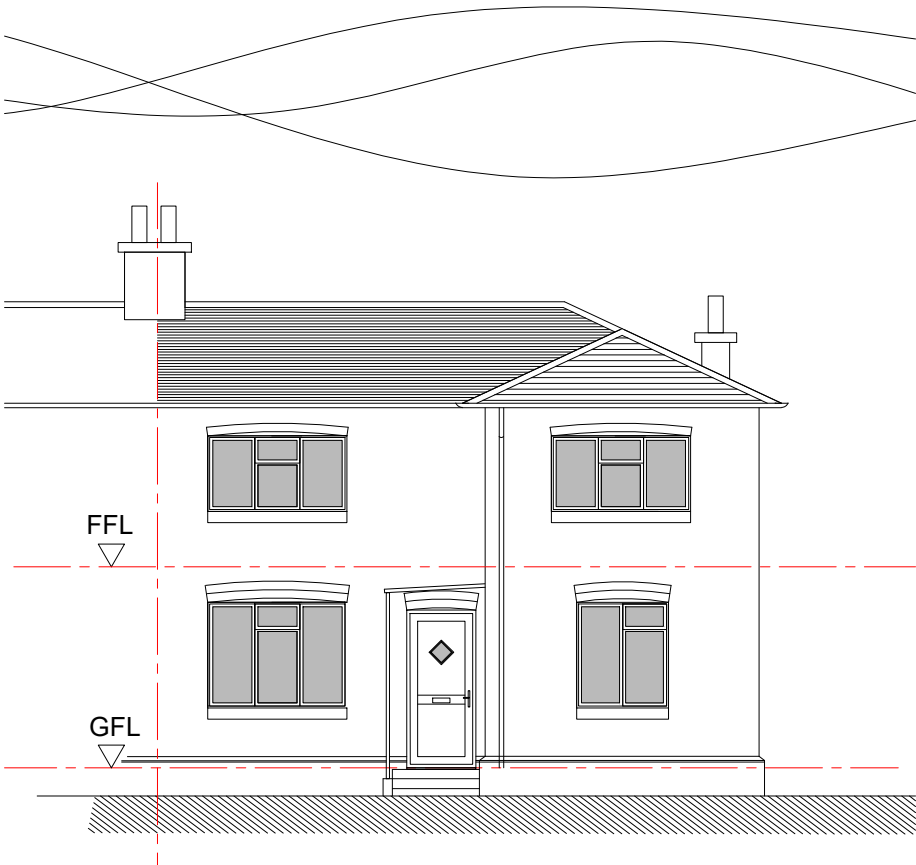


East Elevation

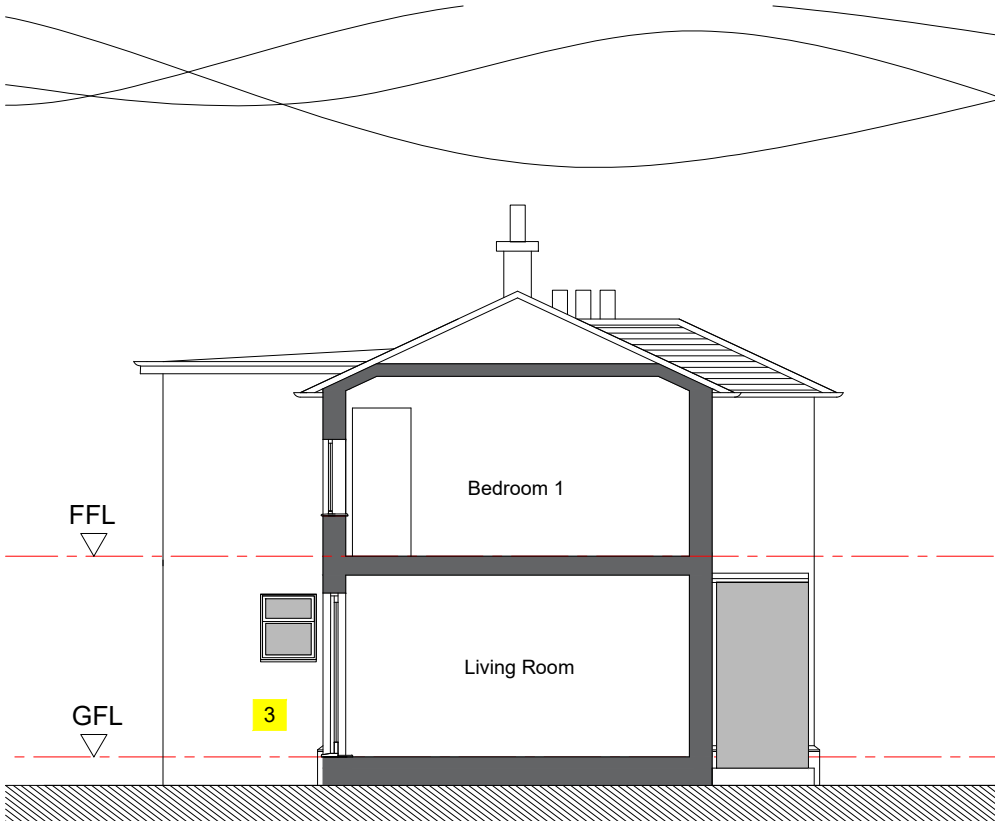

South Elevation Scale1:200

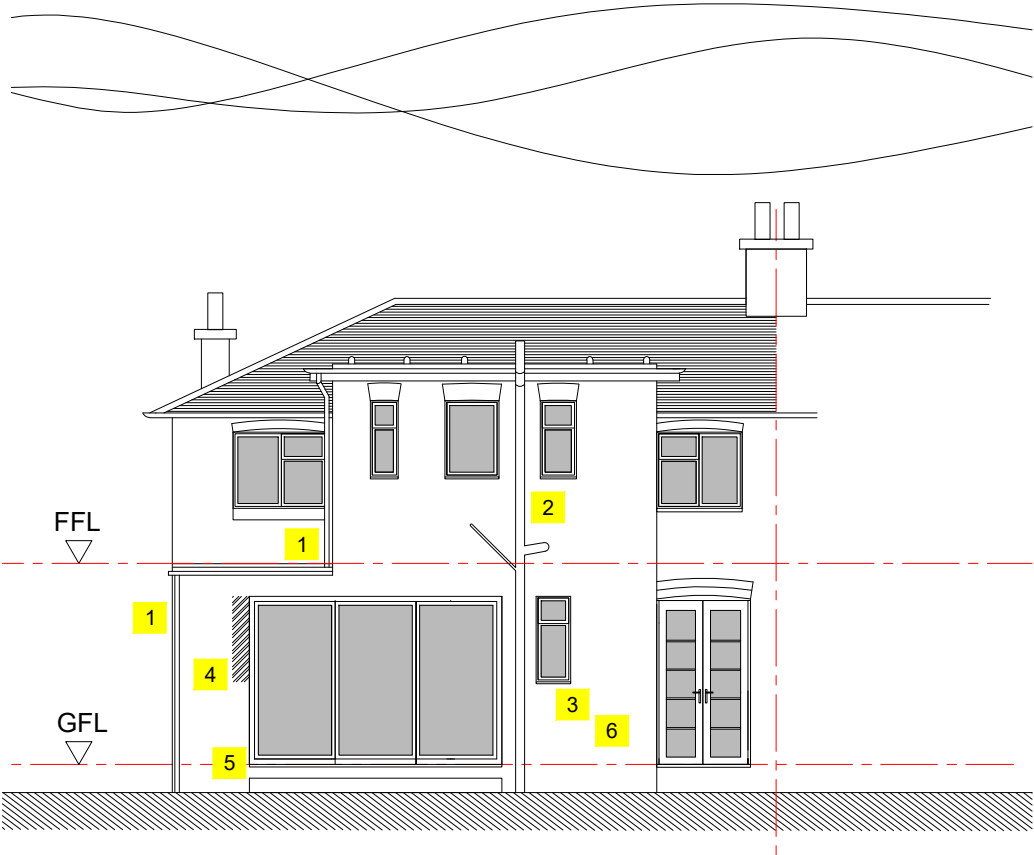

West Elevation

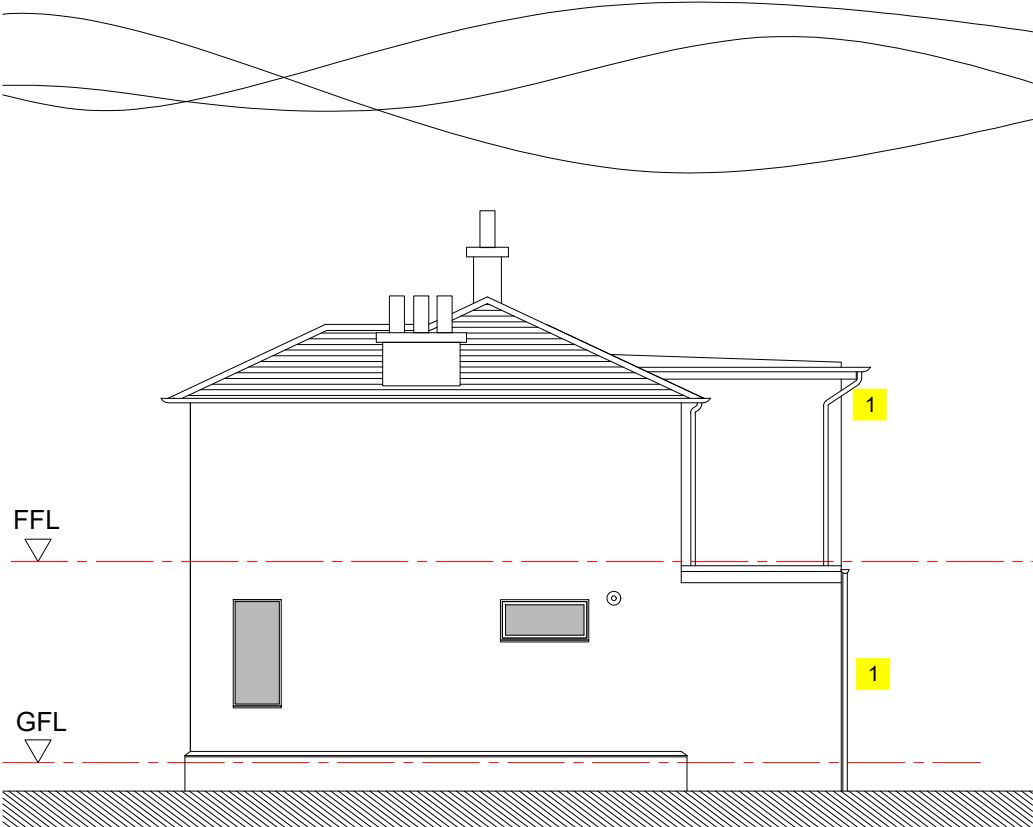

North Elevation