

Watergall


Duty of care: The design, so far as is reasonably practicable, has been created so that the construction is carried out and managed without risks to the health or safety of those who build, use and maintain them.

This drawing is copyright and is not to be reproduced. The contractor will be held responsible for the accuracy of works involving the setting out and checking of all dimensions on the drawing and on site. Dimensions must not be scaled from this drawing.

Unless for planning purposes




Site Location plan 1:1250

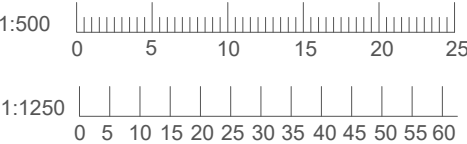

Rev -

Client: Mr and Mrs Campbell		Planning	
Project: Watergall Cottage, 8 Wade Court Road, Havant, Hampshire, PO9 2SU		Drawing No: 0560-02-001	Revision:
Title: Existing Site Plan	Drawn: sb	Scale: 1:500 & 1:1250@A3	First Issue: April 2026
	Check: NB		

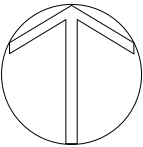

bircharchitects

Lambourne, Grove Lane, Redlynch, Salisbury, Wilts, SP5 2NR
T: +44 (0)1725 510407
e: info@bircharchitects.co.uk


Existing Site plan 1:500

Watergall


Duty of care: The design, so far as is reasonably practicable, has been created so that the construction is carried out and managed without risks to the health or safety of those who build, use and maintain them.

This drawing is copyright and is not to be reproduced. The contractor will be held responsible for the accuracy of works involving the setting out and checking of all dimensions on the drawing and on site. Dimensions must not be scaled from this drawing.

Unless for planning purposes

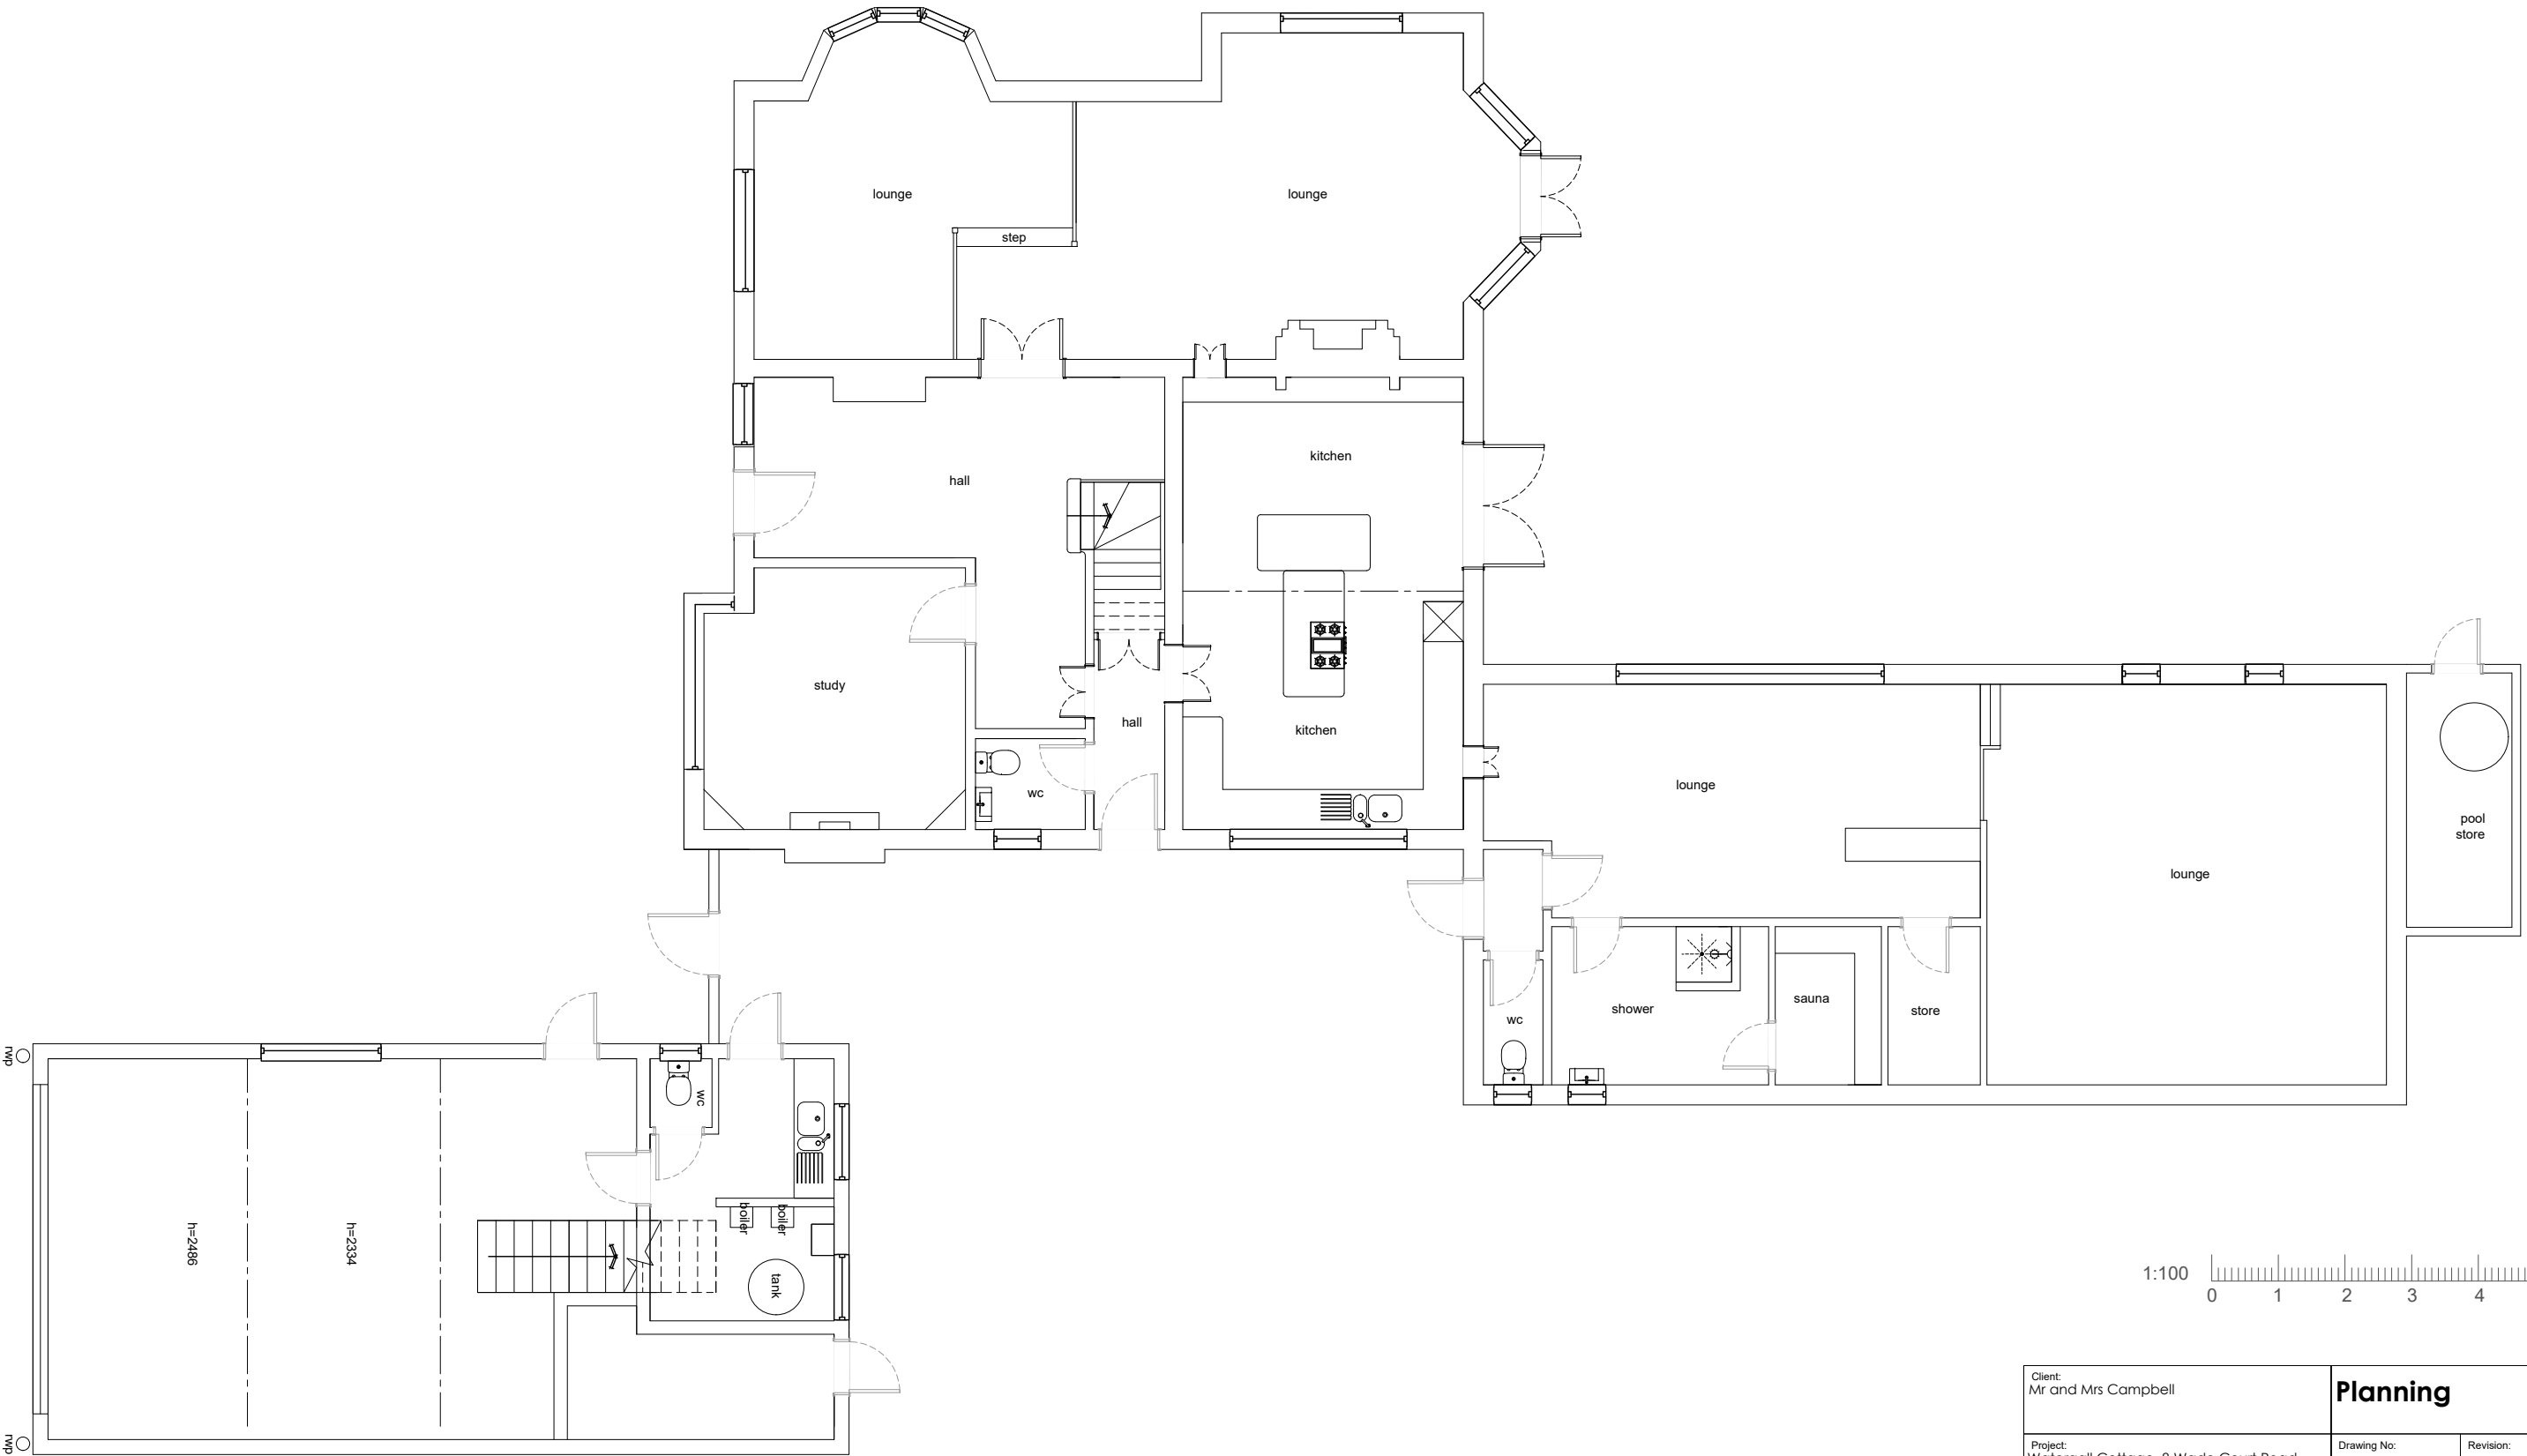

Existing Ground Floor Plan 1:100

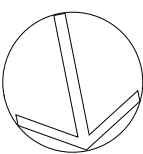

Client: Mr and Mrs Campbell		Planning	
Project: Watergall Cottage, 8 Wade Court Road, Havant, Hampshire, PO9 2SU		Drawing No: 0560-02-002	Revision:
Title: Existing Ground Floor Plan	Drawn: sb Check: NB	Scale: 1:100 @a3	First Issue: Feb. 2026


bircharchitects
Lambourne, Grove Lane, Redlynch, Salisbury, Wilts, SP5 2NR
T: +44 (0)1725 510407
e: info@bircharchitects.co.uk

Watergall

Duty of care: The design, so far as is reasonably practicable, has been created so that the construction is carried out and managed without risks to the health or safety of those who build, use and maintain them.


This drawing is copyright and is not to be reproduced. The contractor will be held responsible for the accuracy of works involving the setting out and checking of all dimensions on the drawing and on site. Dimensions must not be scaled from this drawing.

Unless for planning purposes

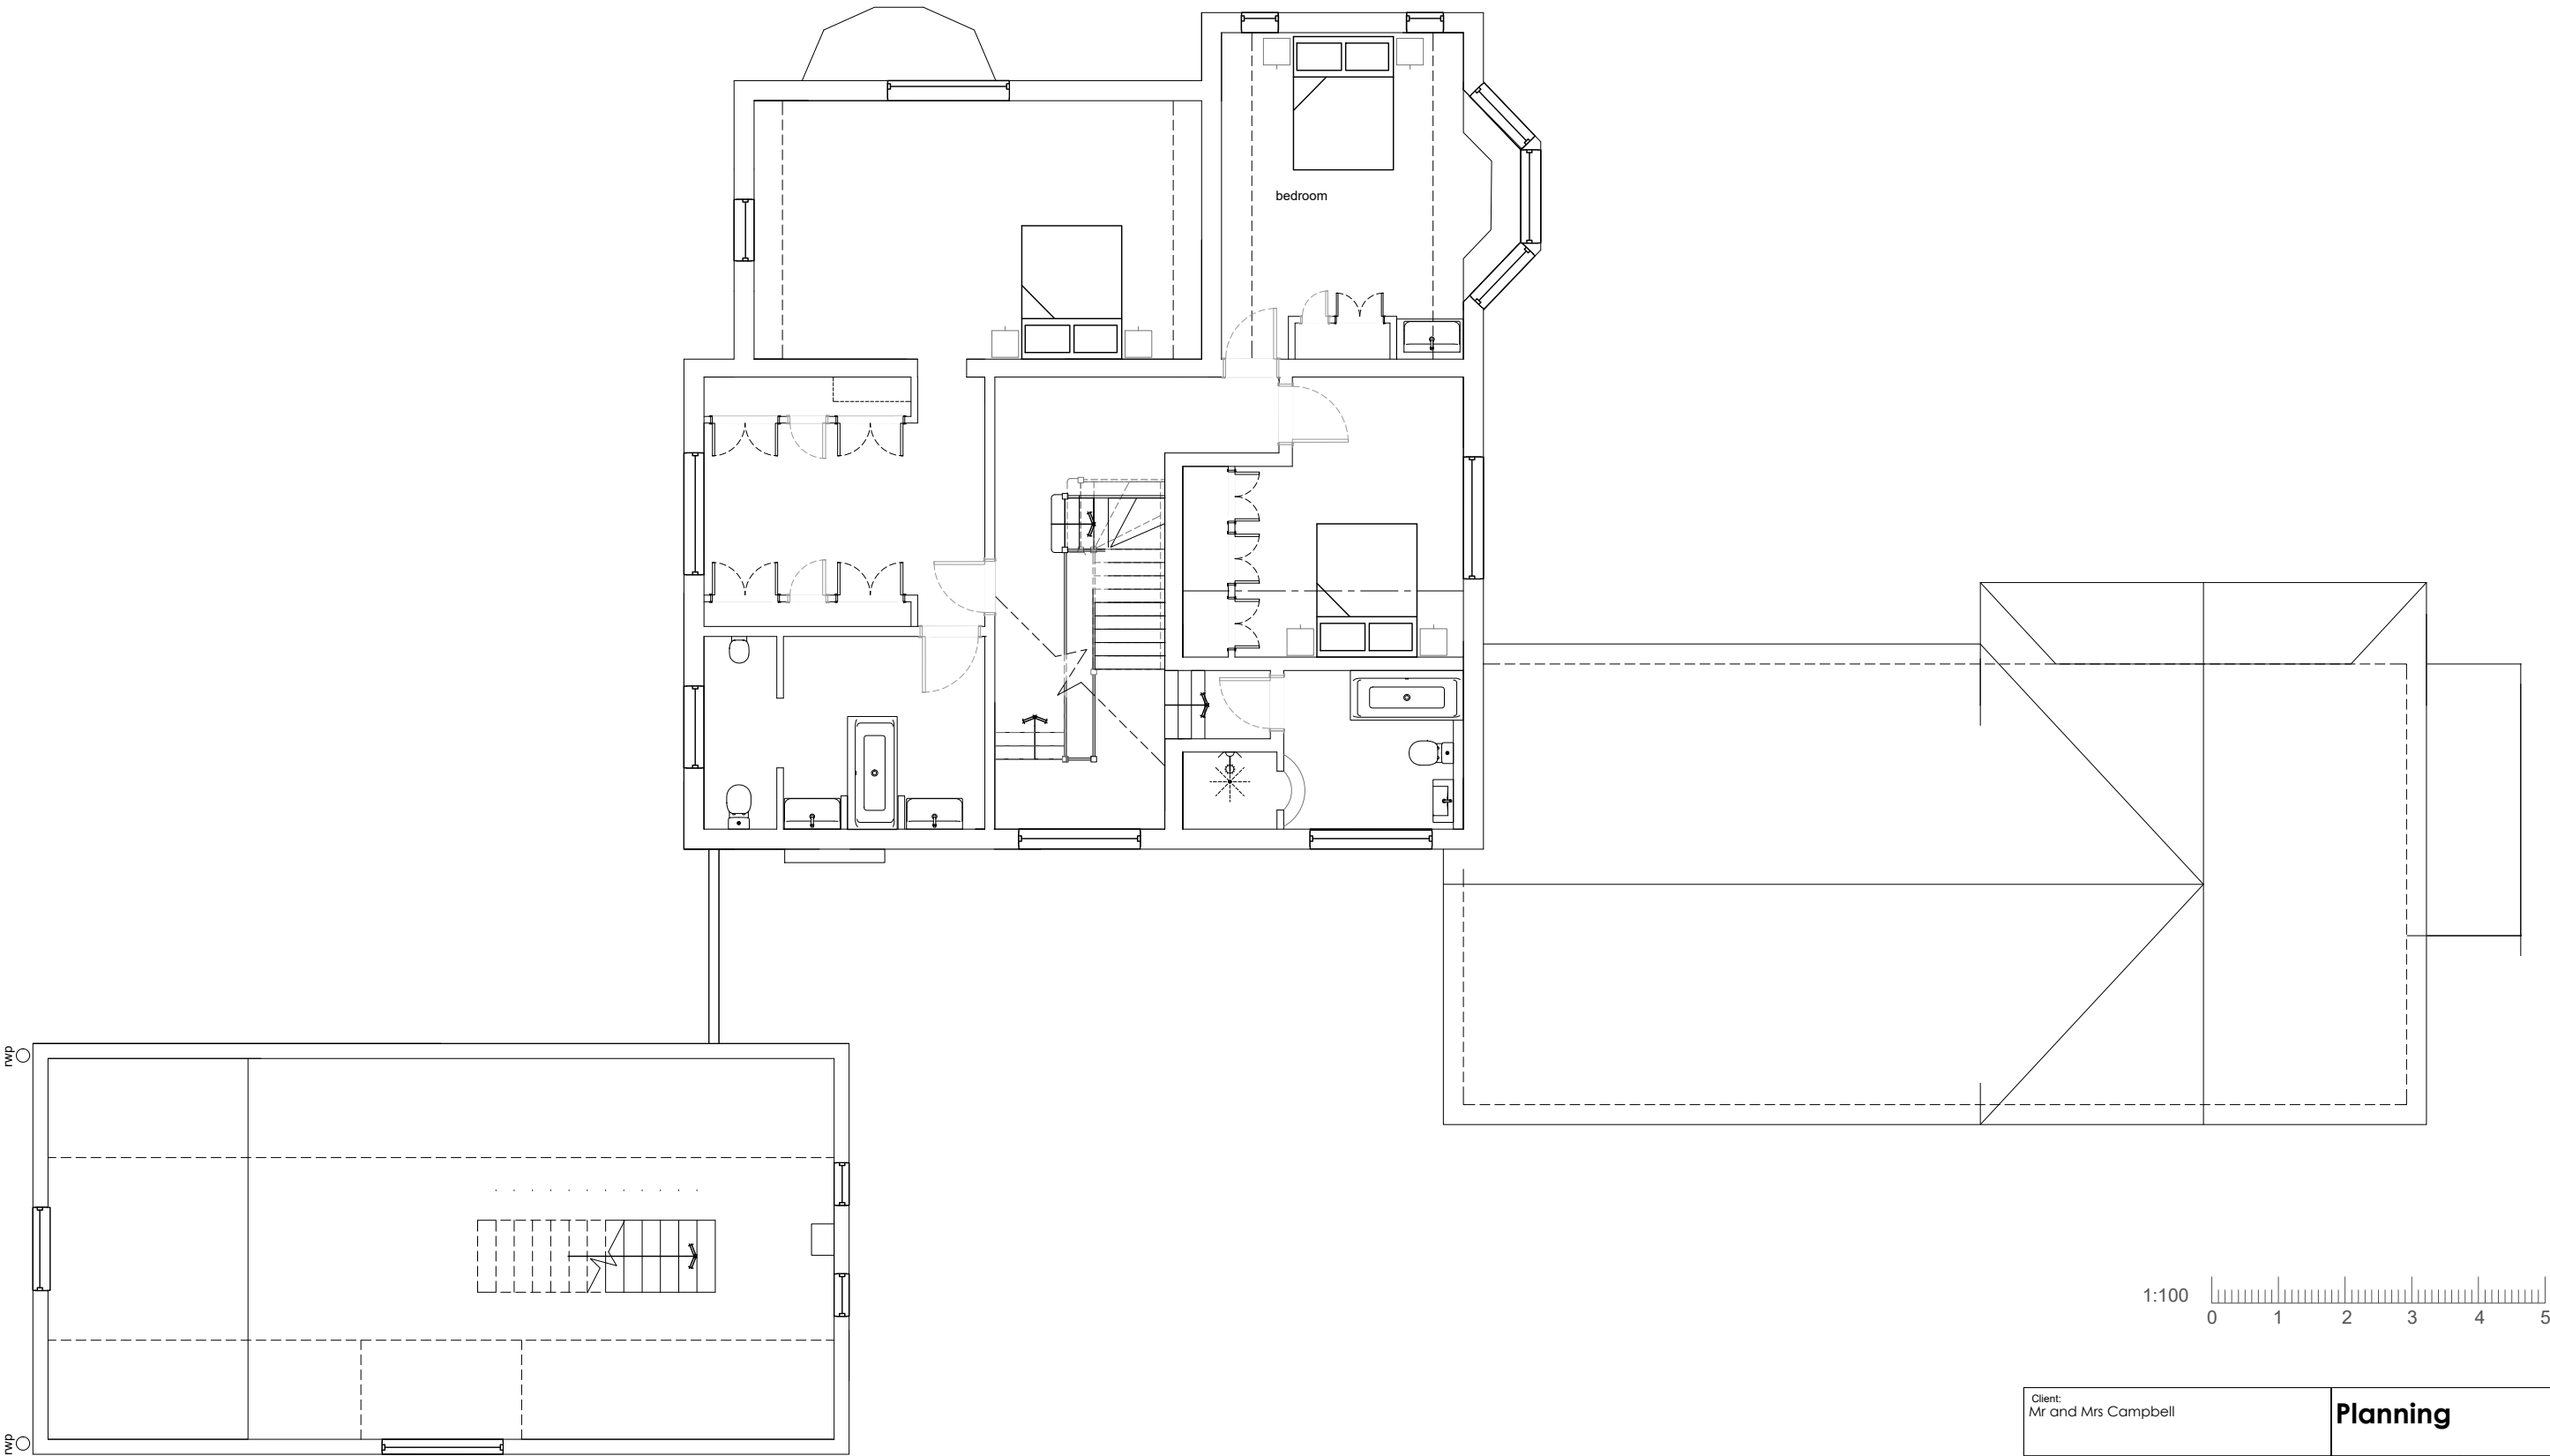

Existing First Floor Plan 1:100

Client: Mr and Mrs Campbell		Planning	
Project: Watergall Cottage, 8 Wade Court Road, Havant, Hampshire, PO9 2SU		Drawing No: 0560-02-003	Revision:
Title: Existing First Floor Plan	Drawn: sb Check: NB	Scale: 1:100 @a3	First Issue: Feb. 2026

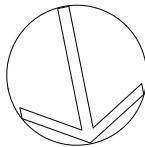


bircharchitects
Lambourne, Grove Lane, Redlynch, Salisbury, Wilts, SP5 2NR
T: +44 (0)1725 510407
e: info@bircharchitects.co.uk

Watergall

Duty of care: The design, so far as is reasonably practicable, has been created so that the construction is carried out and managed without risks to the health or safety of those who build, use and maintain them.


This drawing is copyright and is not to be reproduced. The contractor will be held responsible for the accuracy of works involving the setting out and checking of all dimensions on the drawing and on site. Dimensions must not be scaled from this drawing.

Unless for planning purposes

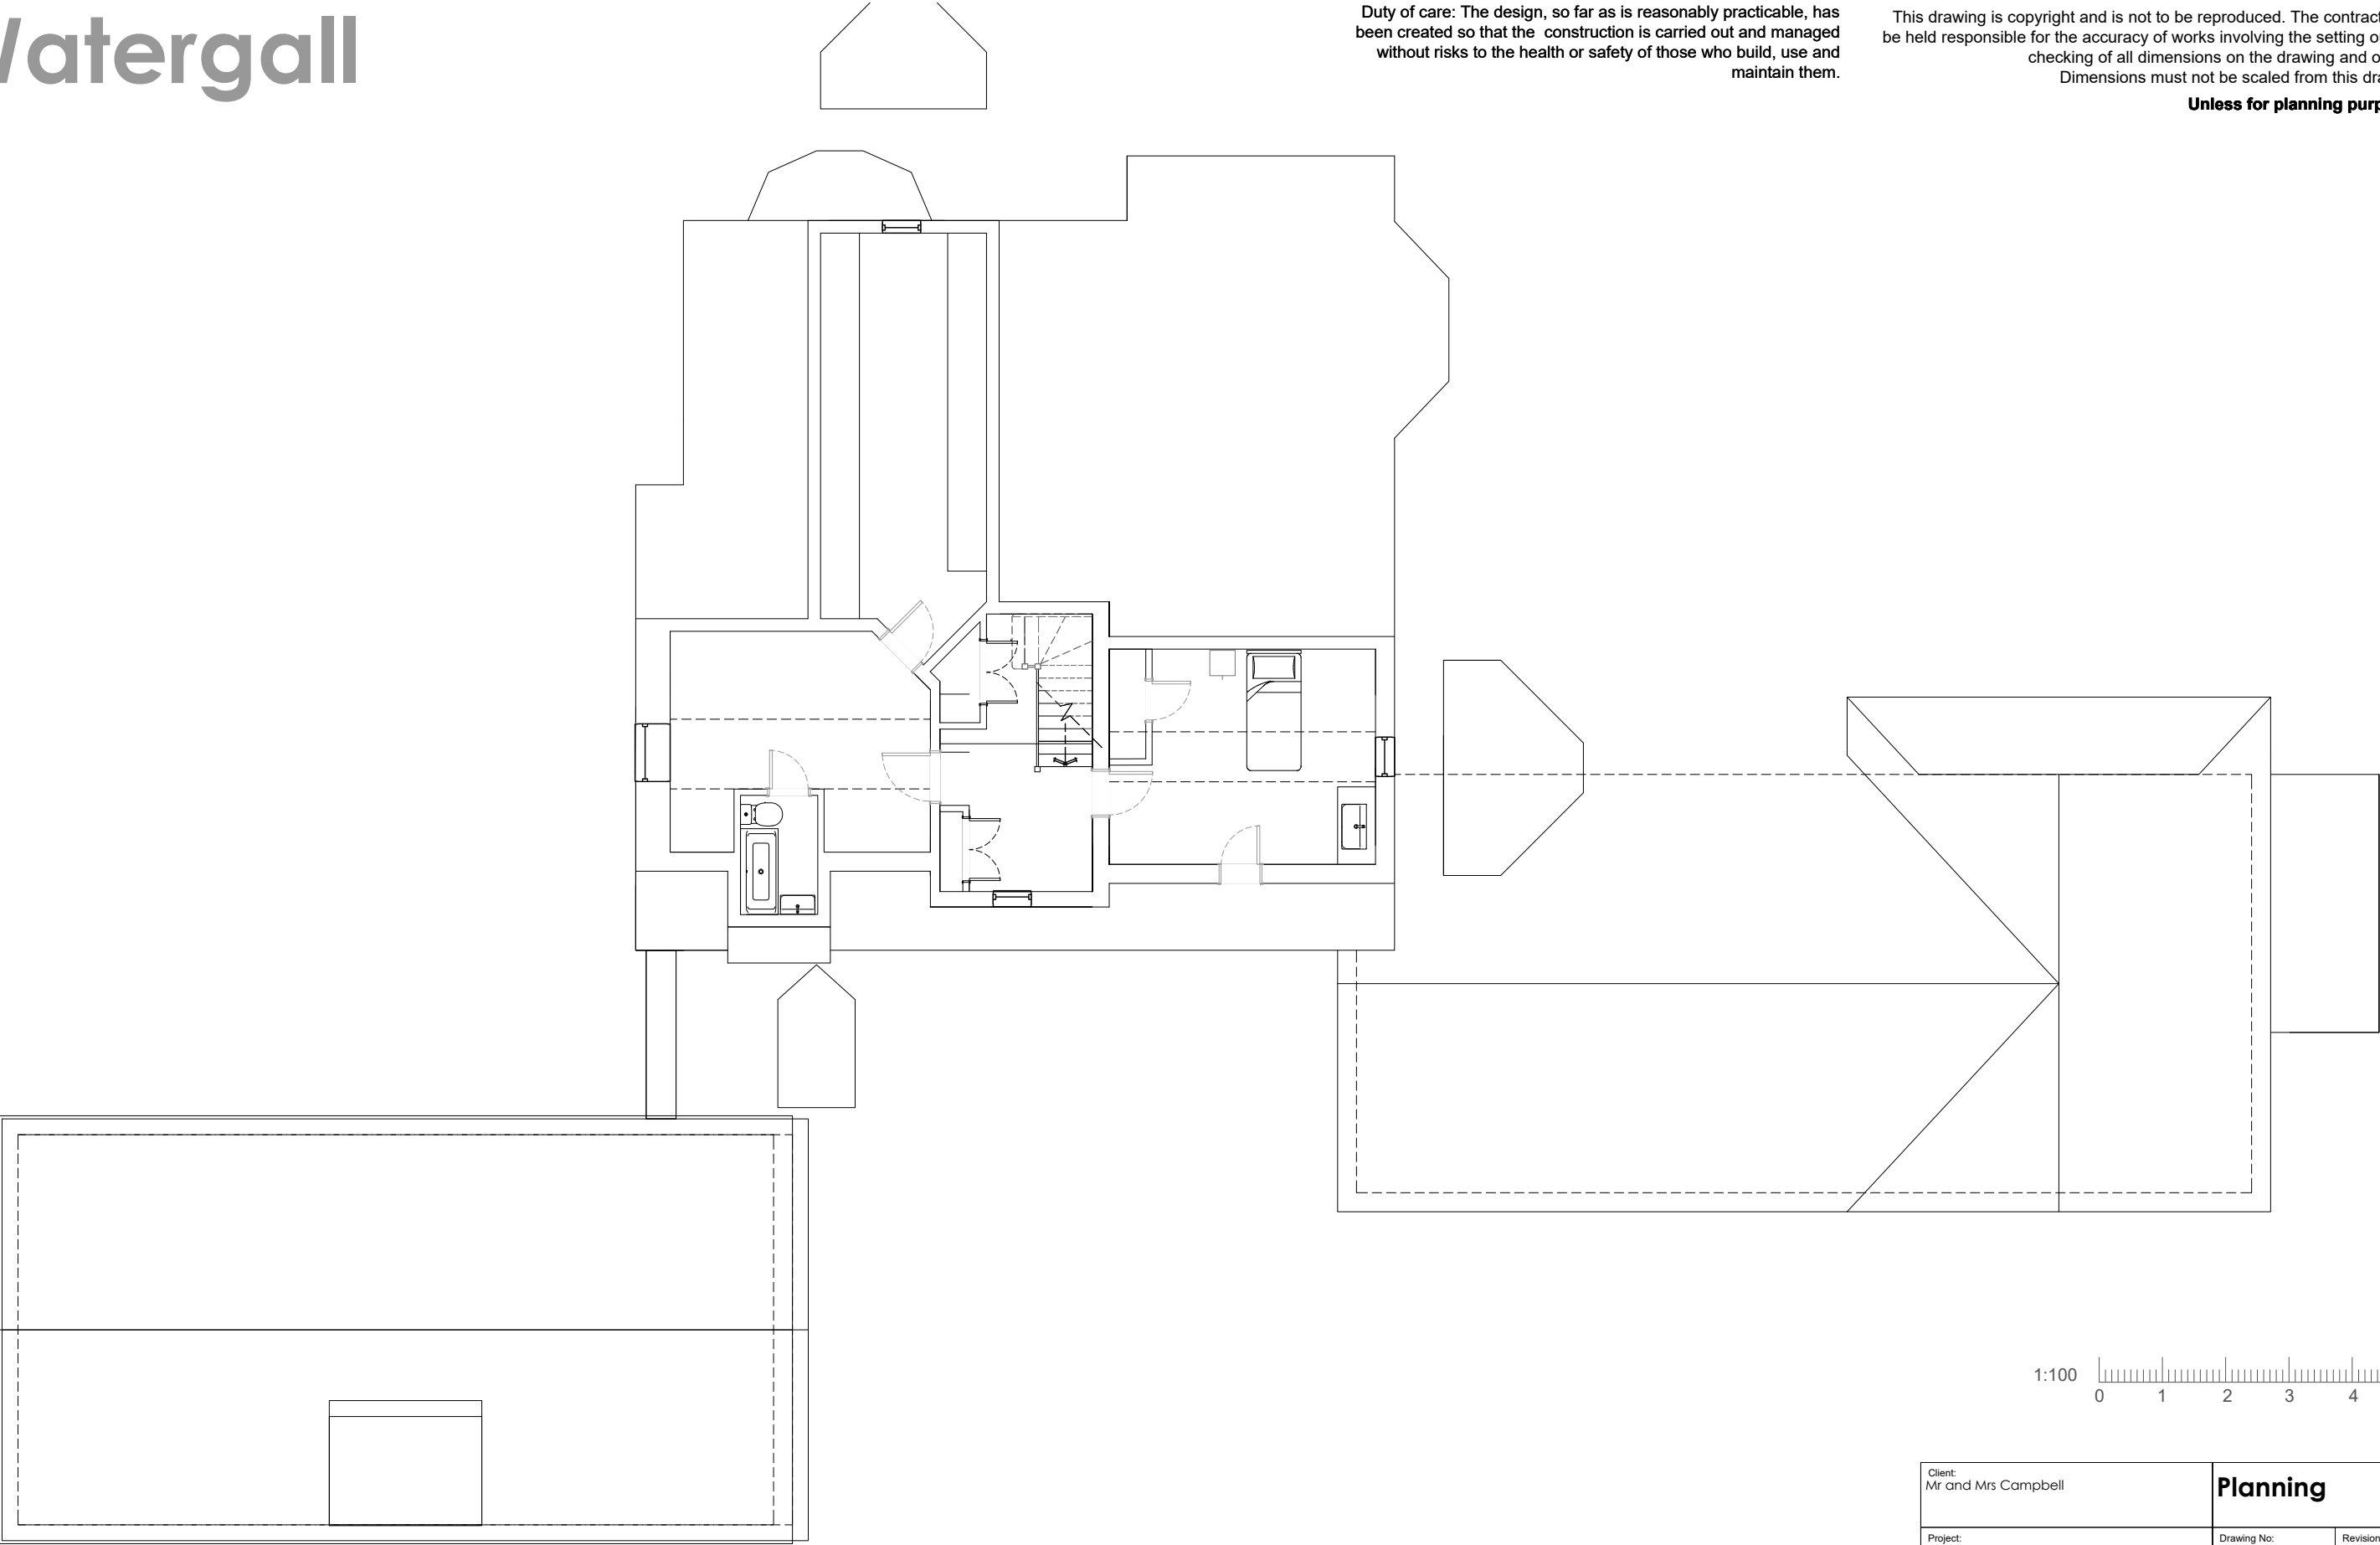

Existing Second Floor Plan 1:100

Client: Mr and Mrs Campbell		Planning	
Project: Watergall Cottage, 8 Wade Court Road, Havant, Hampshire, PO9 2SU		Drawing No: 0560-02-004	Revision:
Title: Existing Second Floor Plan	Drawn: sb	Scale: 1:100 @a3	First Issue: Feb. 2026
	Check: NB		

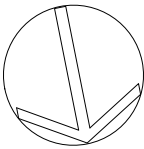


bircharchitects
Lambourne, Grove Lane, Redlynch, Salisbury, Wilts, SP5 2NR
T: +44 (0)1725 510407
e: info@bircharchitects.co.uk

Watergall


Duty of care: The design, so far as is reasonably practicable, has been created so that the construction is carried out and managed without risks to the health or safety of those who build, use and maintain them.

This drawing is copyright and is not to be reproduced. The contractor will be held responsible for the accuracy of works involving the setting out and checking of all dimensions on the drawing and on site. Dimensions must not be scaled from this drawing.

Unless for planning purposes

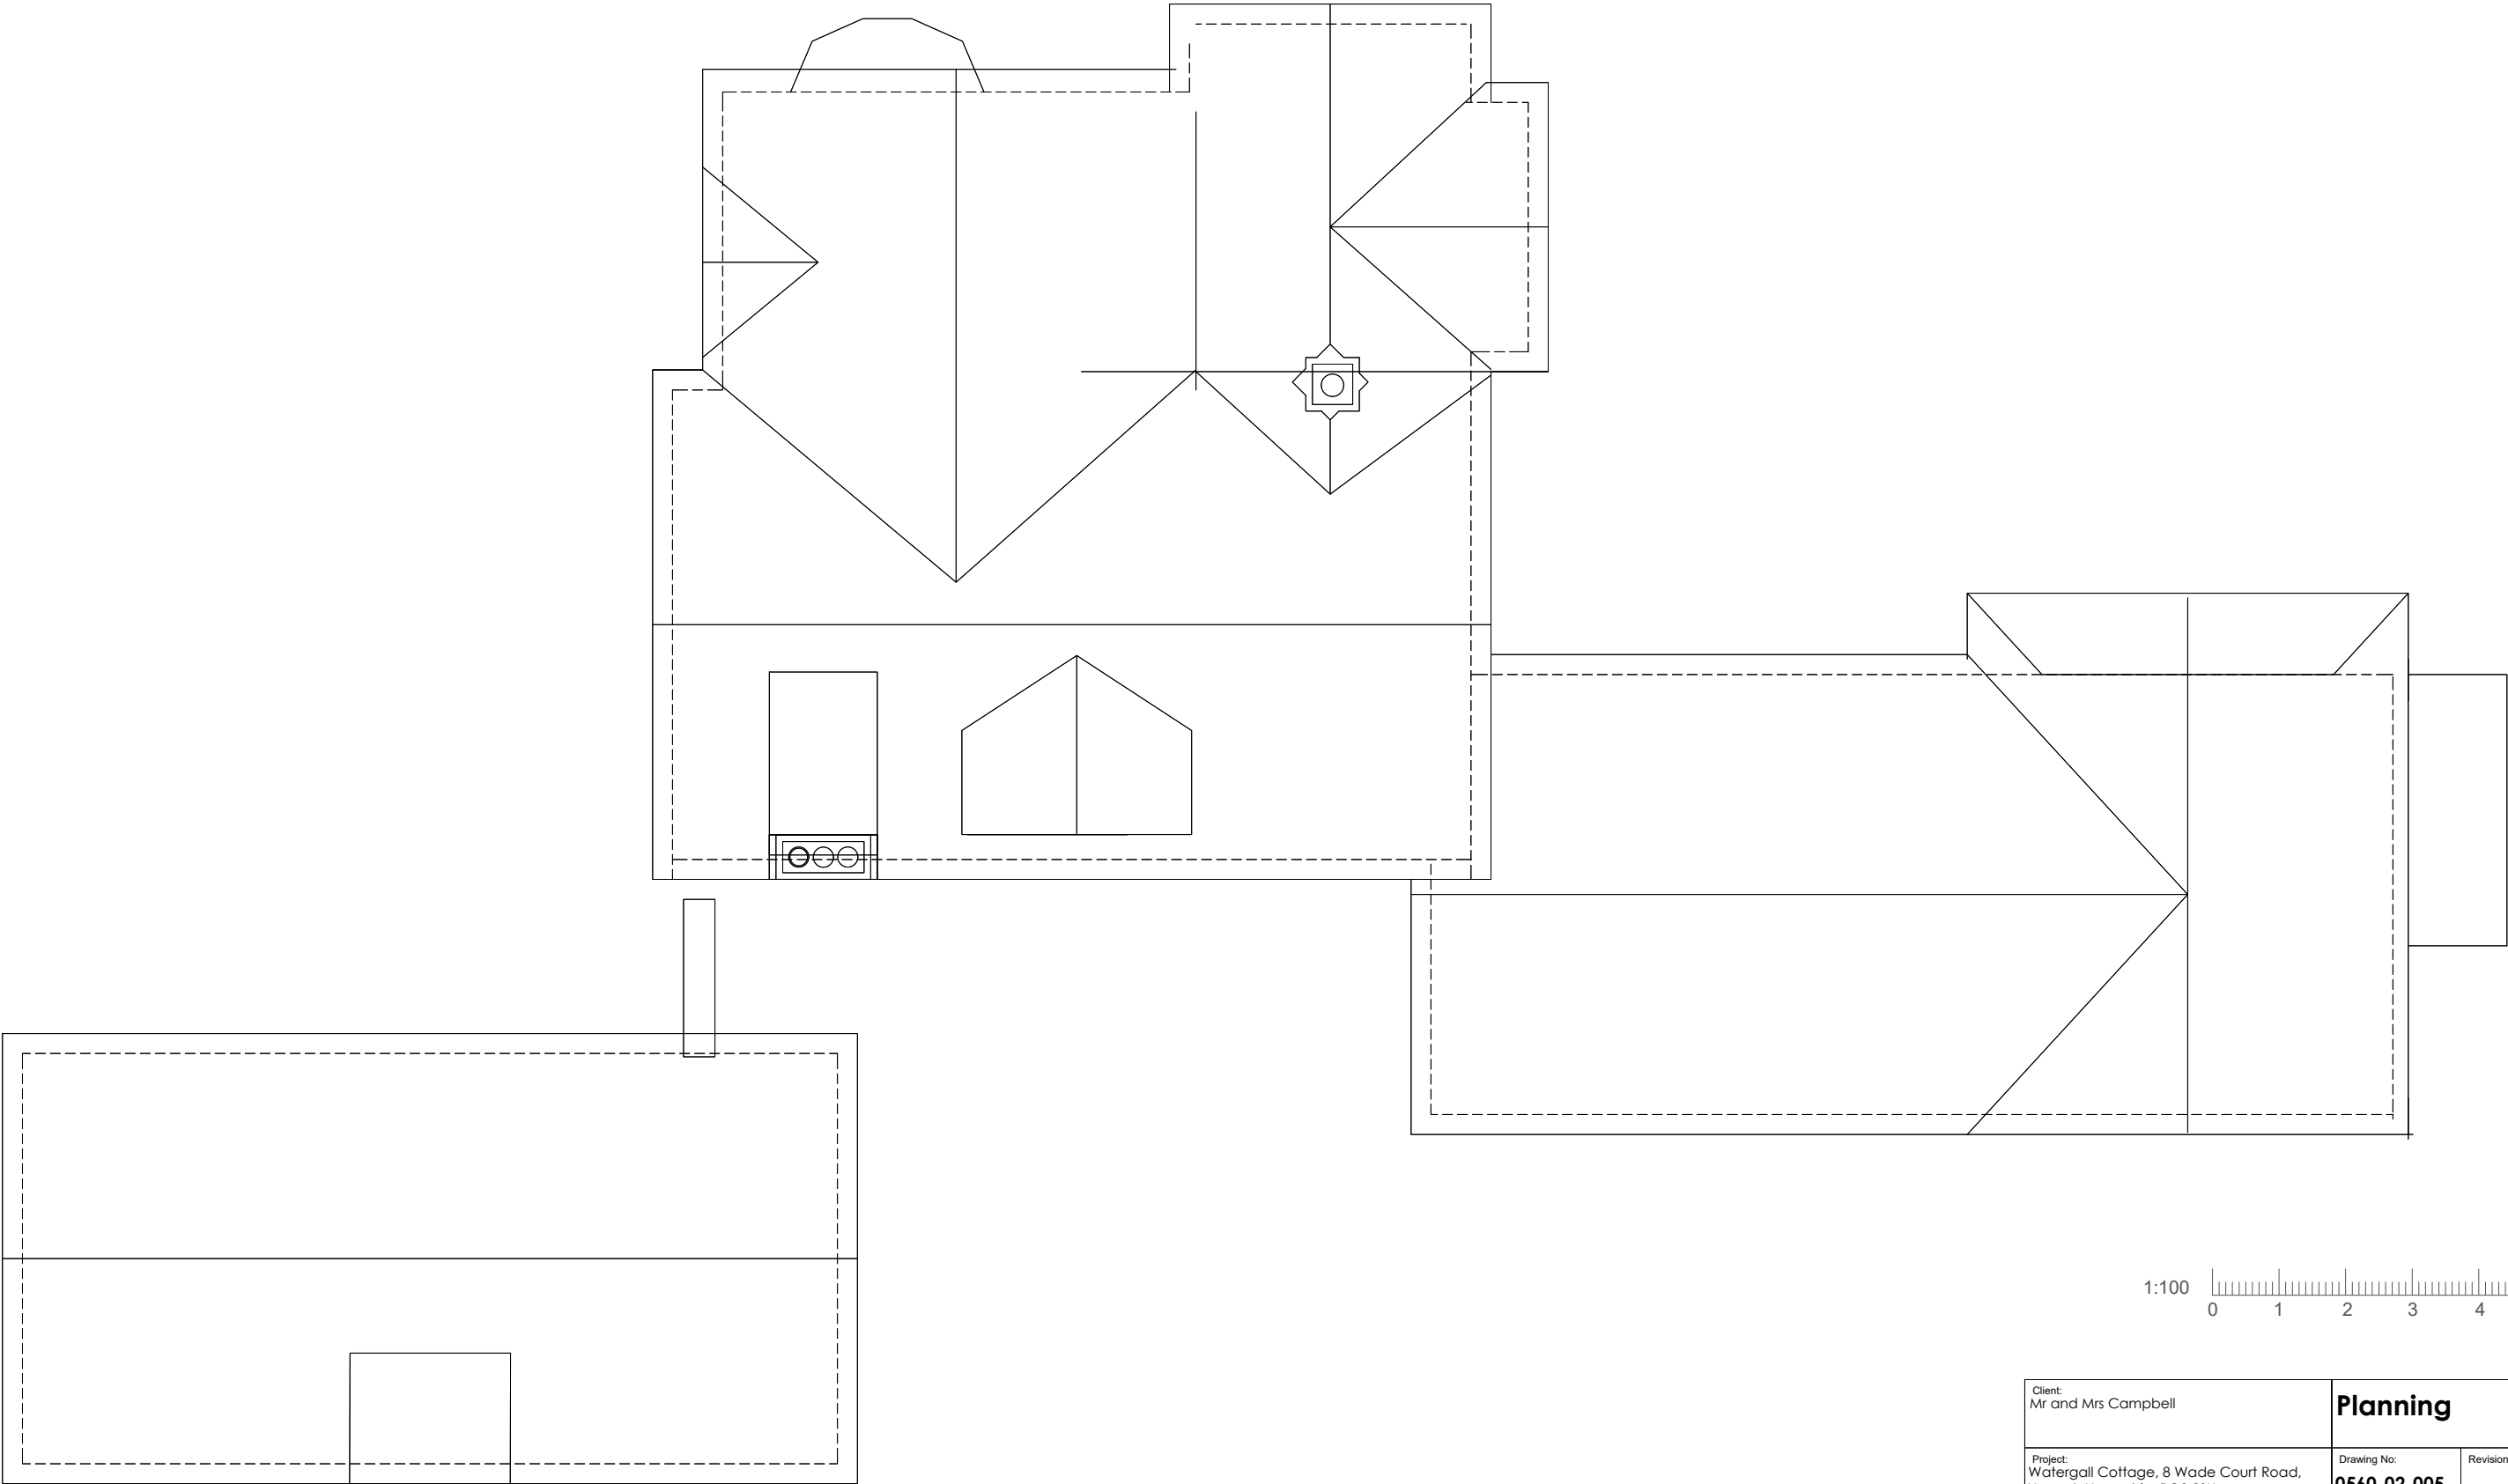

Existing Roof Plan 1:100

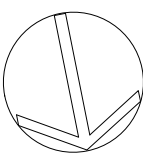


Client: Mr and Mrs Campbell		Planning	
Project: Watergall Cottage, 8 Wade Court Road, Havant, Hampshire, PO9 2SU		Drawing No: 0560-02-005	Revision:
Title: Existing Roof Plan	Drawn: sb	Scale: 1:100 @a3	First Issue: April. 2026
	Check: NB		

bircharchitects
Lambourne, Grove Lane, Redlynch, Salisbury, Wilts, SP5 2NR
T: +44 (0)1725 510407
e: info@bircharchitects.co.uk


Watergall

Duty of care: The design, so far as is reasonably practicable, has been created so that the construction is carried out and managed without risks to the health or safety of those who build, use and maintain them.

This drawing is copyright and is not to be reproduced. The contractor will be held responsible for the accuracy of works involving the setting out and checking of all dimensions on the drawing and on site. Dimensions must not be scaled from this drawing.
Unless for planning purposes

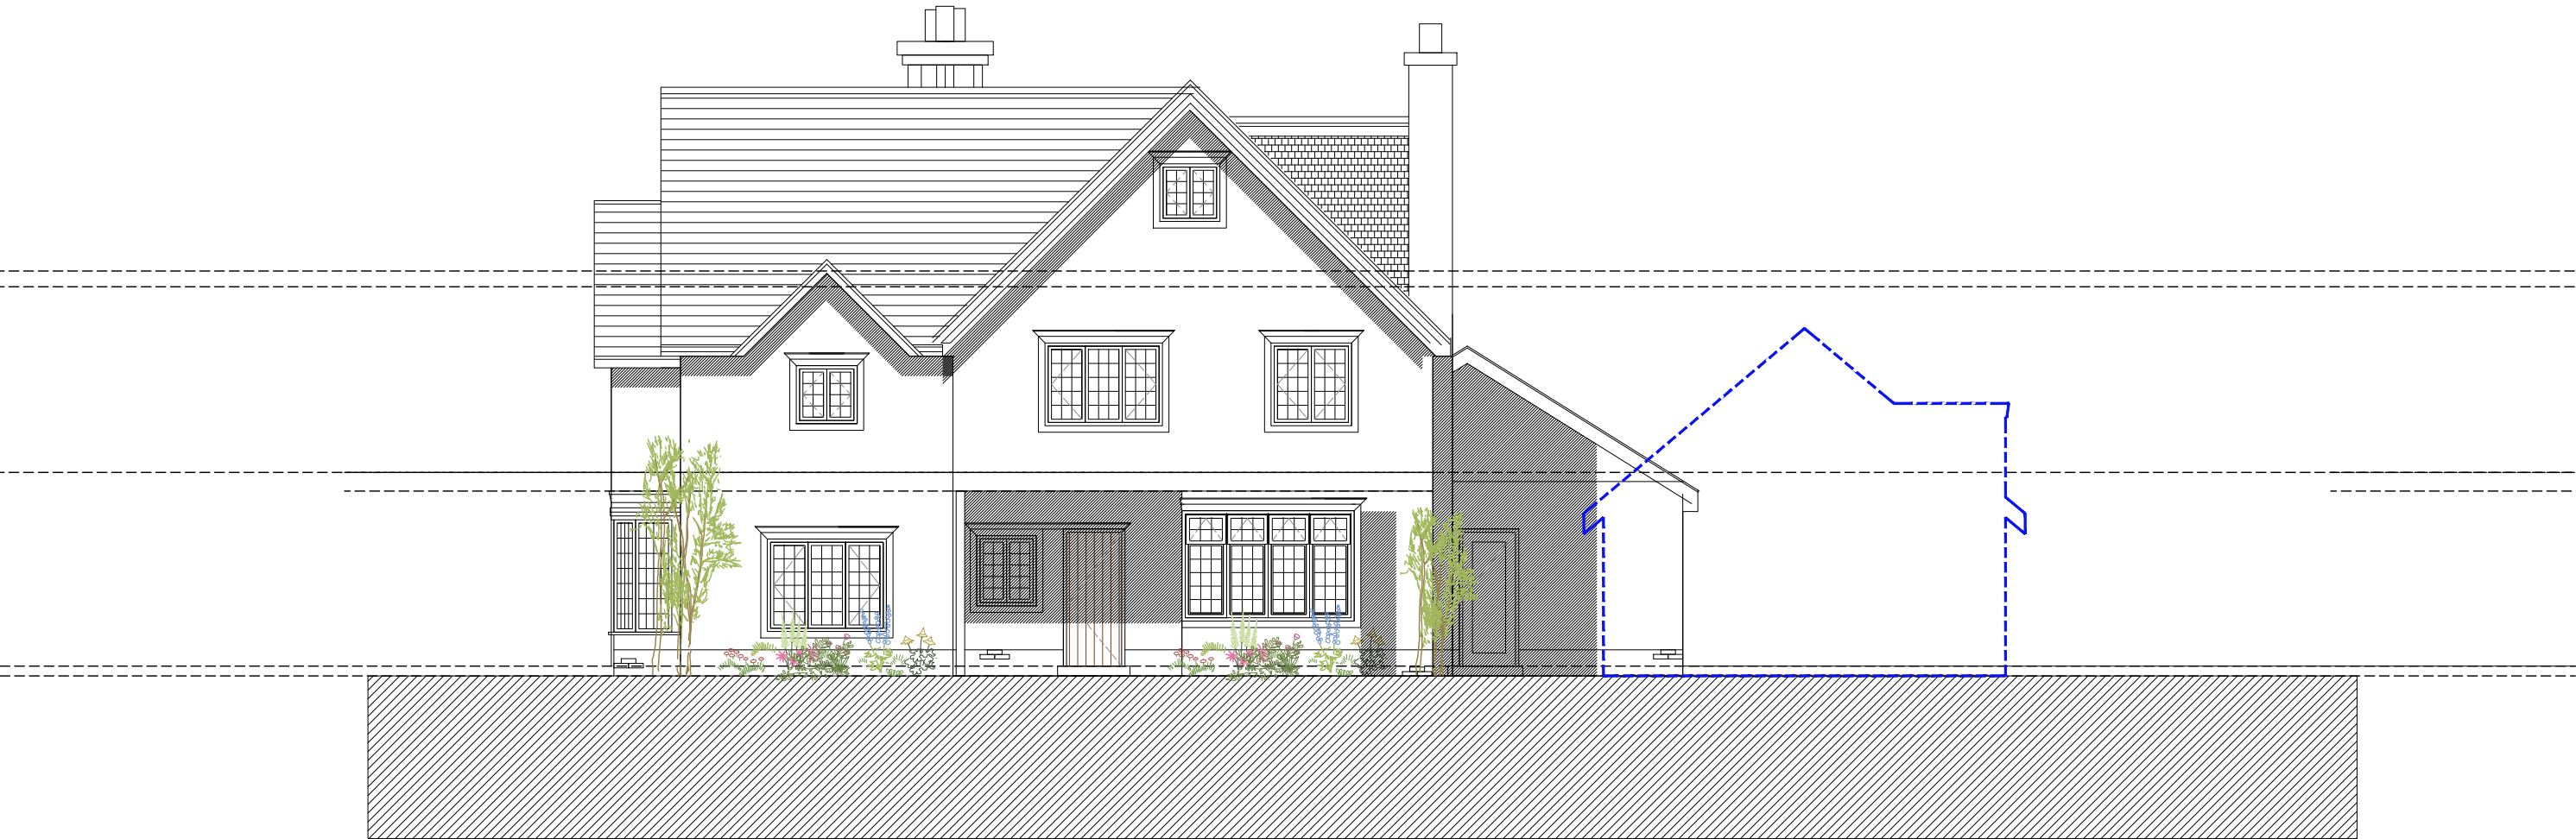

Existing Front Elevation 02 1:100

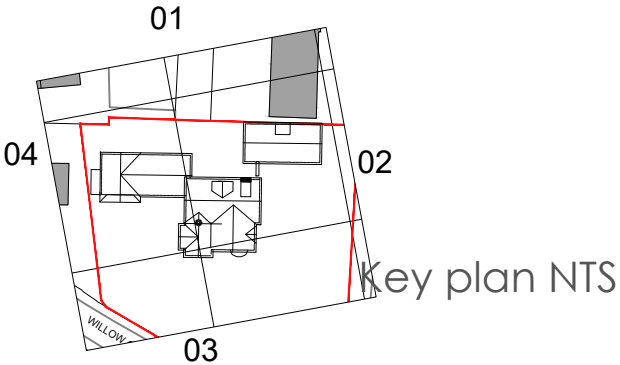

Client: Mr and Mrs Campbell		Planning	
Project: Watergall Cottage, 8 Wade Court Road, Havant, Hampshire, PO9 2SU		Drawing No: 0560-02-006	Revision:
Title: Existing Front Elevation	Drawn: sb Check: NB	Scale: 1:100 @a3	First Issue: April. 2026

bircharchitects
Lambourne, Grove Lane, Redlynch, Salisbury, Wilts, SP5 2NR
T: +44 (0)1725 510407
e: info@bircharchitects.co.uk

Watergall


Duty of care: The design, so far as is reasonably practicable, has been created so that the construction is carried out and managed without risks to the health or safety of those who build, use and maintain them.

This drawing is copyright and is not to be reproduced. The contractor will be held responsible for the accuracy of works involving the setting out and checking of all dimensions on the drawing and on site. Dimensions must not be scaled from this drawing.

Unless for planning purposes



Existing side Elevation 03 1:100

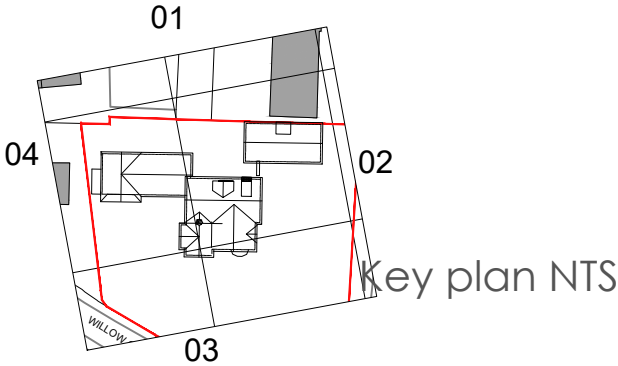

Client: Mr and Mrs Campbell		Planning	
Project: Watergall Cottage, 8 Wade Court Road, Havant, Hampshire, PO9 2SU		Drawing No: 0560-02-007	Revision:
Title: Existing side Elevation	Drawn: sb Check: NB	Scale: 1:100 @a3	First Issue: April. 2026


bircharchitects
Lambourne, Grove Lane, Redlynch, Salisbury, Wilts, SP5 2NR
T: +44 (0)1725 510407
e: info@bircharchitects.co.uk

Watergall


Duty of care: The design, so far as is reasonably practicable, has been created so that the construction is carried out and managed without risks to the health or safety of those who build, use and maintain them.

This drawing is copyright and is not to be reproduced. The contractor will be held responsible for the accuracy of works involving the setting out and checking of all dimensions on the drawing and on site. Dimensions must not be scaled from this drawing.

Unless for planning purposes

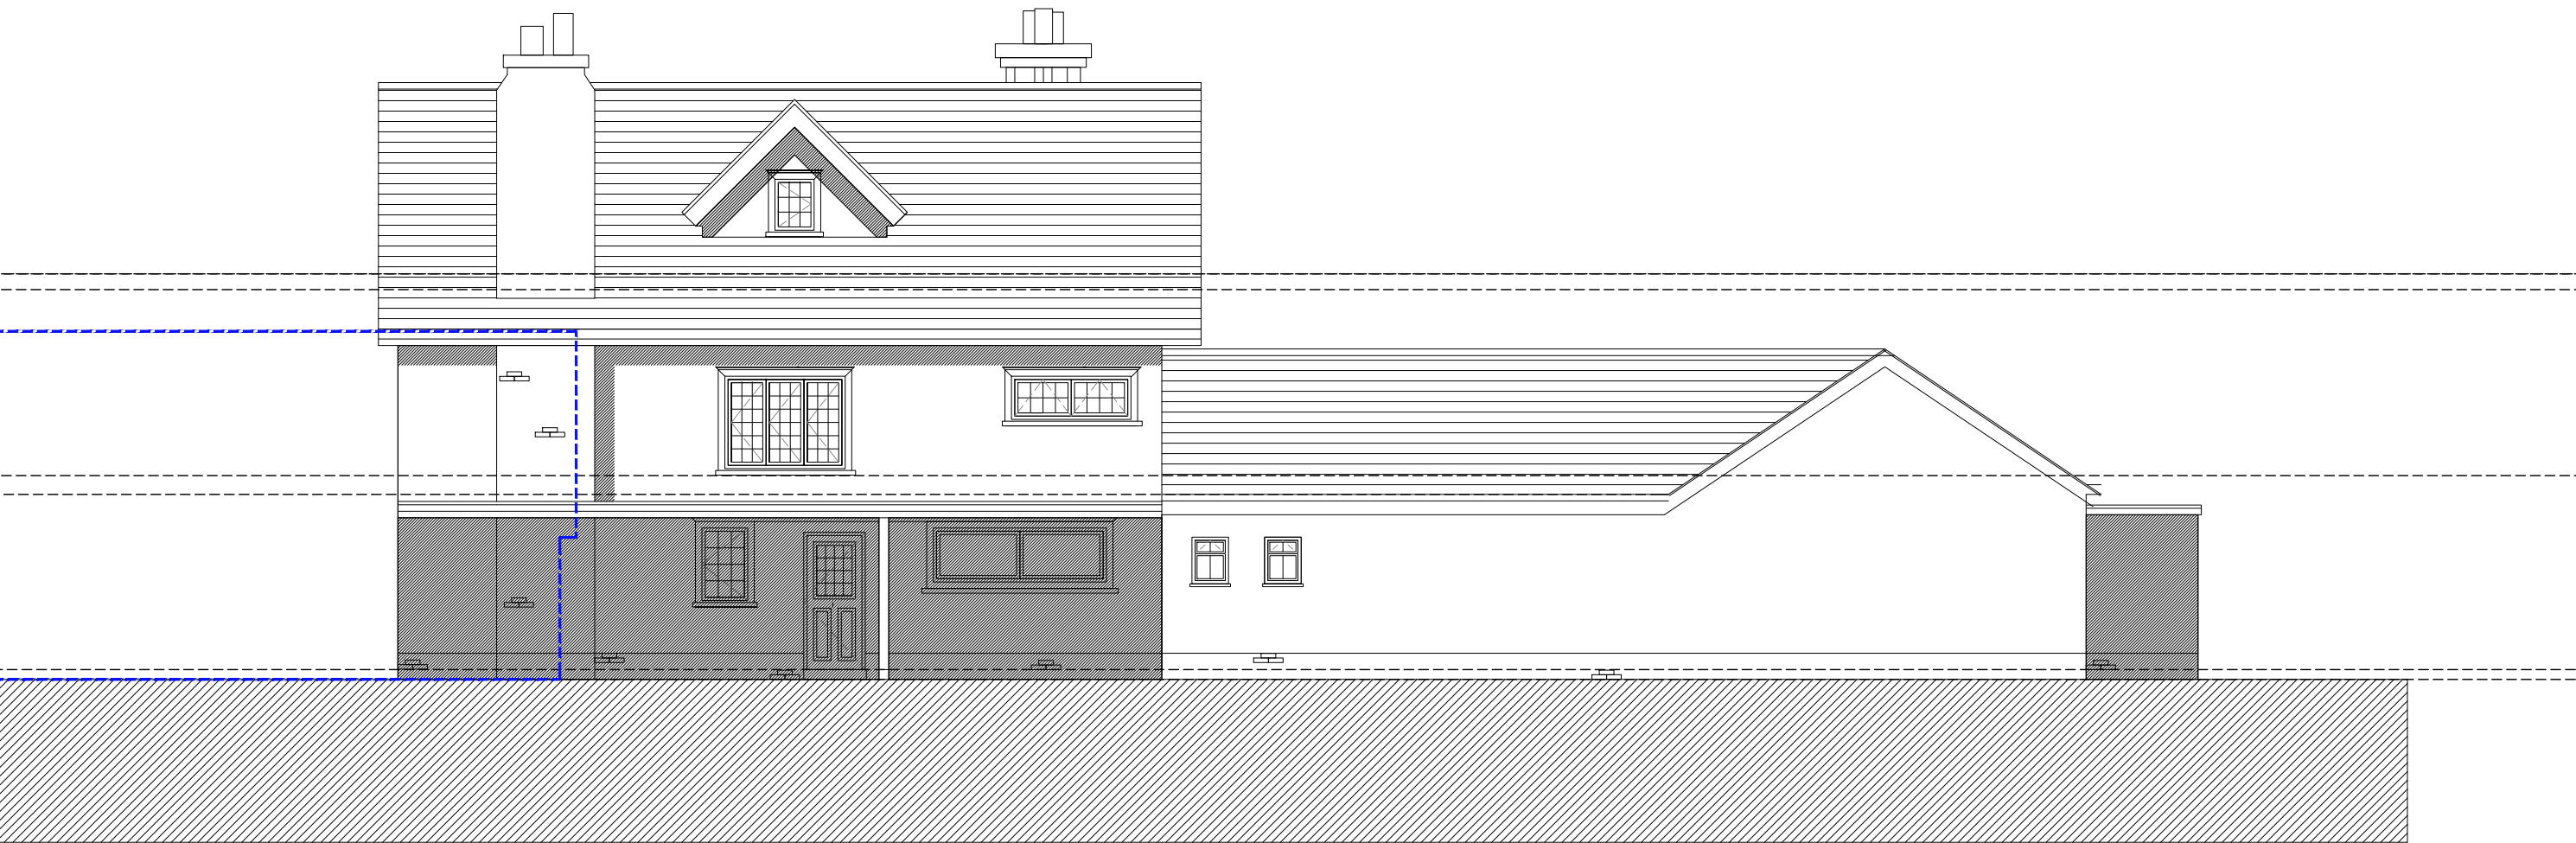

Existing side Elevation 01 1:100

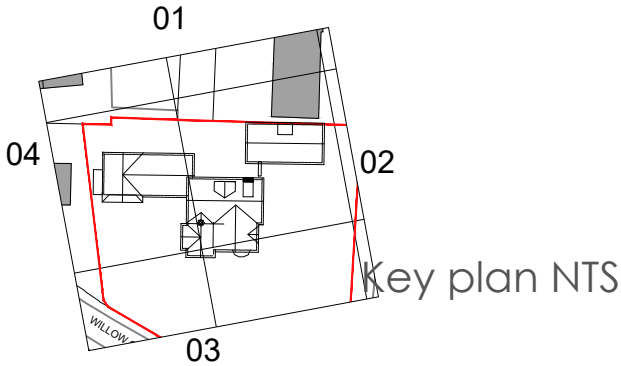

Client: Mr and Mrs Campbell		Planning	
Project: Watergall Cottage, 8 Wade Court Road, Havant, Hampshire, PO9 2SU		Drawing No: 0560-02-008	Revision:
Title: Existing side Elevation	Drawn: sb Check: NB	Scale: 1:100 @a3	First Issue: April. 2026

bircharchitects
Lambourne, Grove Lane, Redlynch, Salisbury, Wilts, SP5 2NR
T: +44 (0)1725 510407
e: info@bircharchitects.co.uk

Watergall


Duty of care: The design, so far as is reasonably practicable, has been created so that the construction is carried out and managed without risks to the health or safety of those who build, use and maintain them.

This drawing is copyright and is not to be reproduced. The contractor will be held responsible for the accuracy of works involving the setting out and checking of all dimensions on the drawing and on site. Dimensions must not be scaled from this drawing.

Unless for planning purposes



Existing rear Elevation 04 1:100

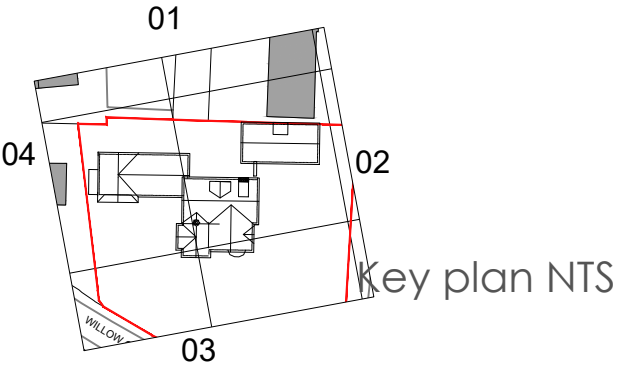

Client: Mr and Mrs Campbell		Planning	
Project: Watergall Cottage, 8 Wade Court Road, Havant, Hampshire, PO9 2SU		Drawing No: 0560-02-009	Revision:
Title: Existing rear Elevation	Drawn: sb Check: NB	Scale: 1:100 @a3	First Issue: April 2026

bircharchitects
Lambourne, Grove Lane, Redlynch, Salisbury, Wilts, SP5 2NR
T: +44 (0)1725 510407
e: info@bircharchitects.co.uk

Watergall

Duty of care: The design, so far as is reasonably practicable, has been created so that the construction is carried out and managed without risks to the health or safety of those who build, use and maintain them.

This drawing is copyright and is not to be reproduced. The contractor will be held responsible for the accuracy of works involving the setting out and checking of all dimensions on the drawing and on site. Dimensions must not be scaled from this drawing.


Unless for planning purposes



Existing side Elevation 03 1:100




Existing Front Elevation 02 1:100

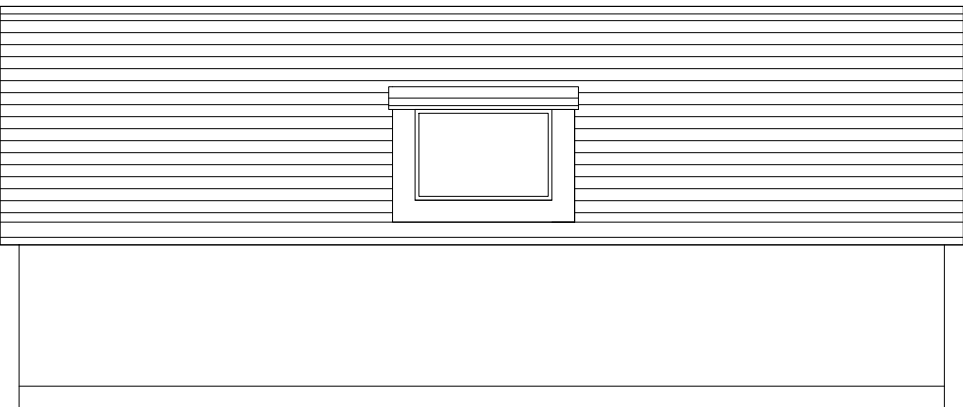

Existing side Elevation 01 1:100



Existing rear Elevation 04 1:100

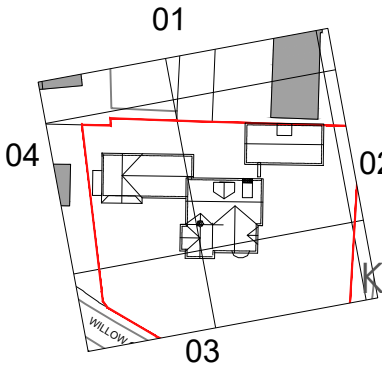

Key plan NTS

Client: Mr and Mrs Campbell		Feasibility	
Project: Watergall Cottage, 8 Wade Court Road, Havant, Hampshire, PO9 2SU		Drawing No: 0560-01-010	Revision:
Title: Existing garage Elevations	Drawn: sb Check: NB	Scale: 1:100 @a3	First Issue: Feb. 2026

bircharchitects
Lambourne, Grove Lane, Redlynch, Salisbury, Wilts, SP5 2NR
T: +44 (0)1725 510407
e: info@bircharchitects.co.uk

Watergall

Duty of care: The design, so far as is reasonably practicable, has been created so that the construction is carried out and managed without risks to the health or safety of those who build, use and maintain them.

This drawing is copyright and is not to be reproduced. The contractor will be held responsible for the accuracy of works involving the setting out and checking of all dimensions on the drawing and on site. Dimensions must not be scaled from this drawing. Unless for planning purposes




Watergall

Duty of care: The design, so far as is reasonably practicable, has been created so that the construction is carried out and managed without risks to the health or safety of those who build, use and maintain them.

This drawing is copyright and is not to be reproduced. The contractor will be held responsible for the accuracy of works involving the setting out and checking of all dimensions on the drawing and on site.
Dimensions must not be scaled from this drawing.


Unless for planning purposes

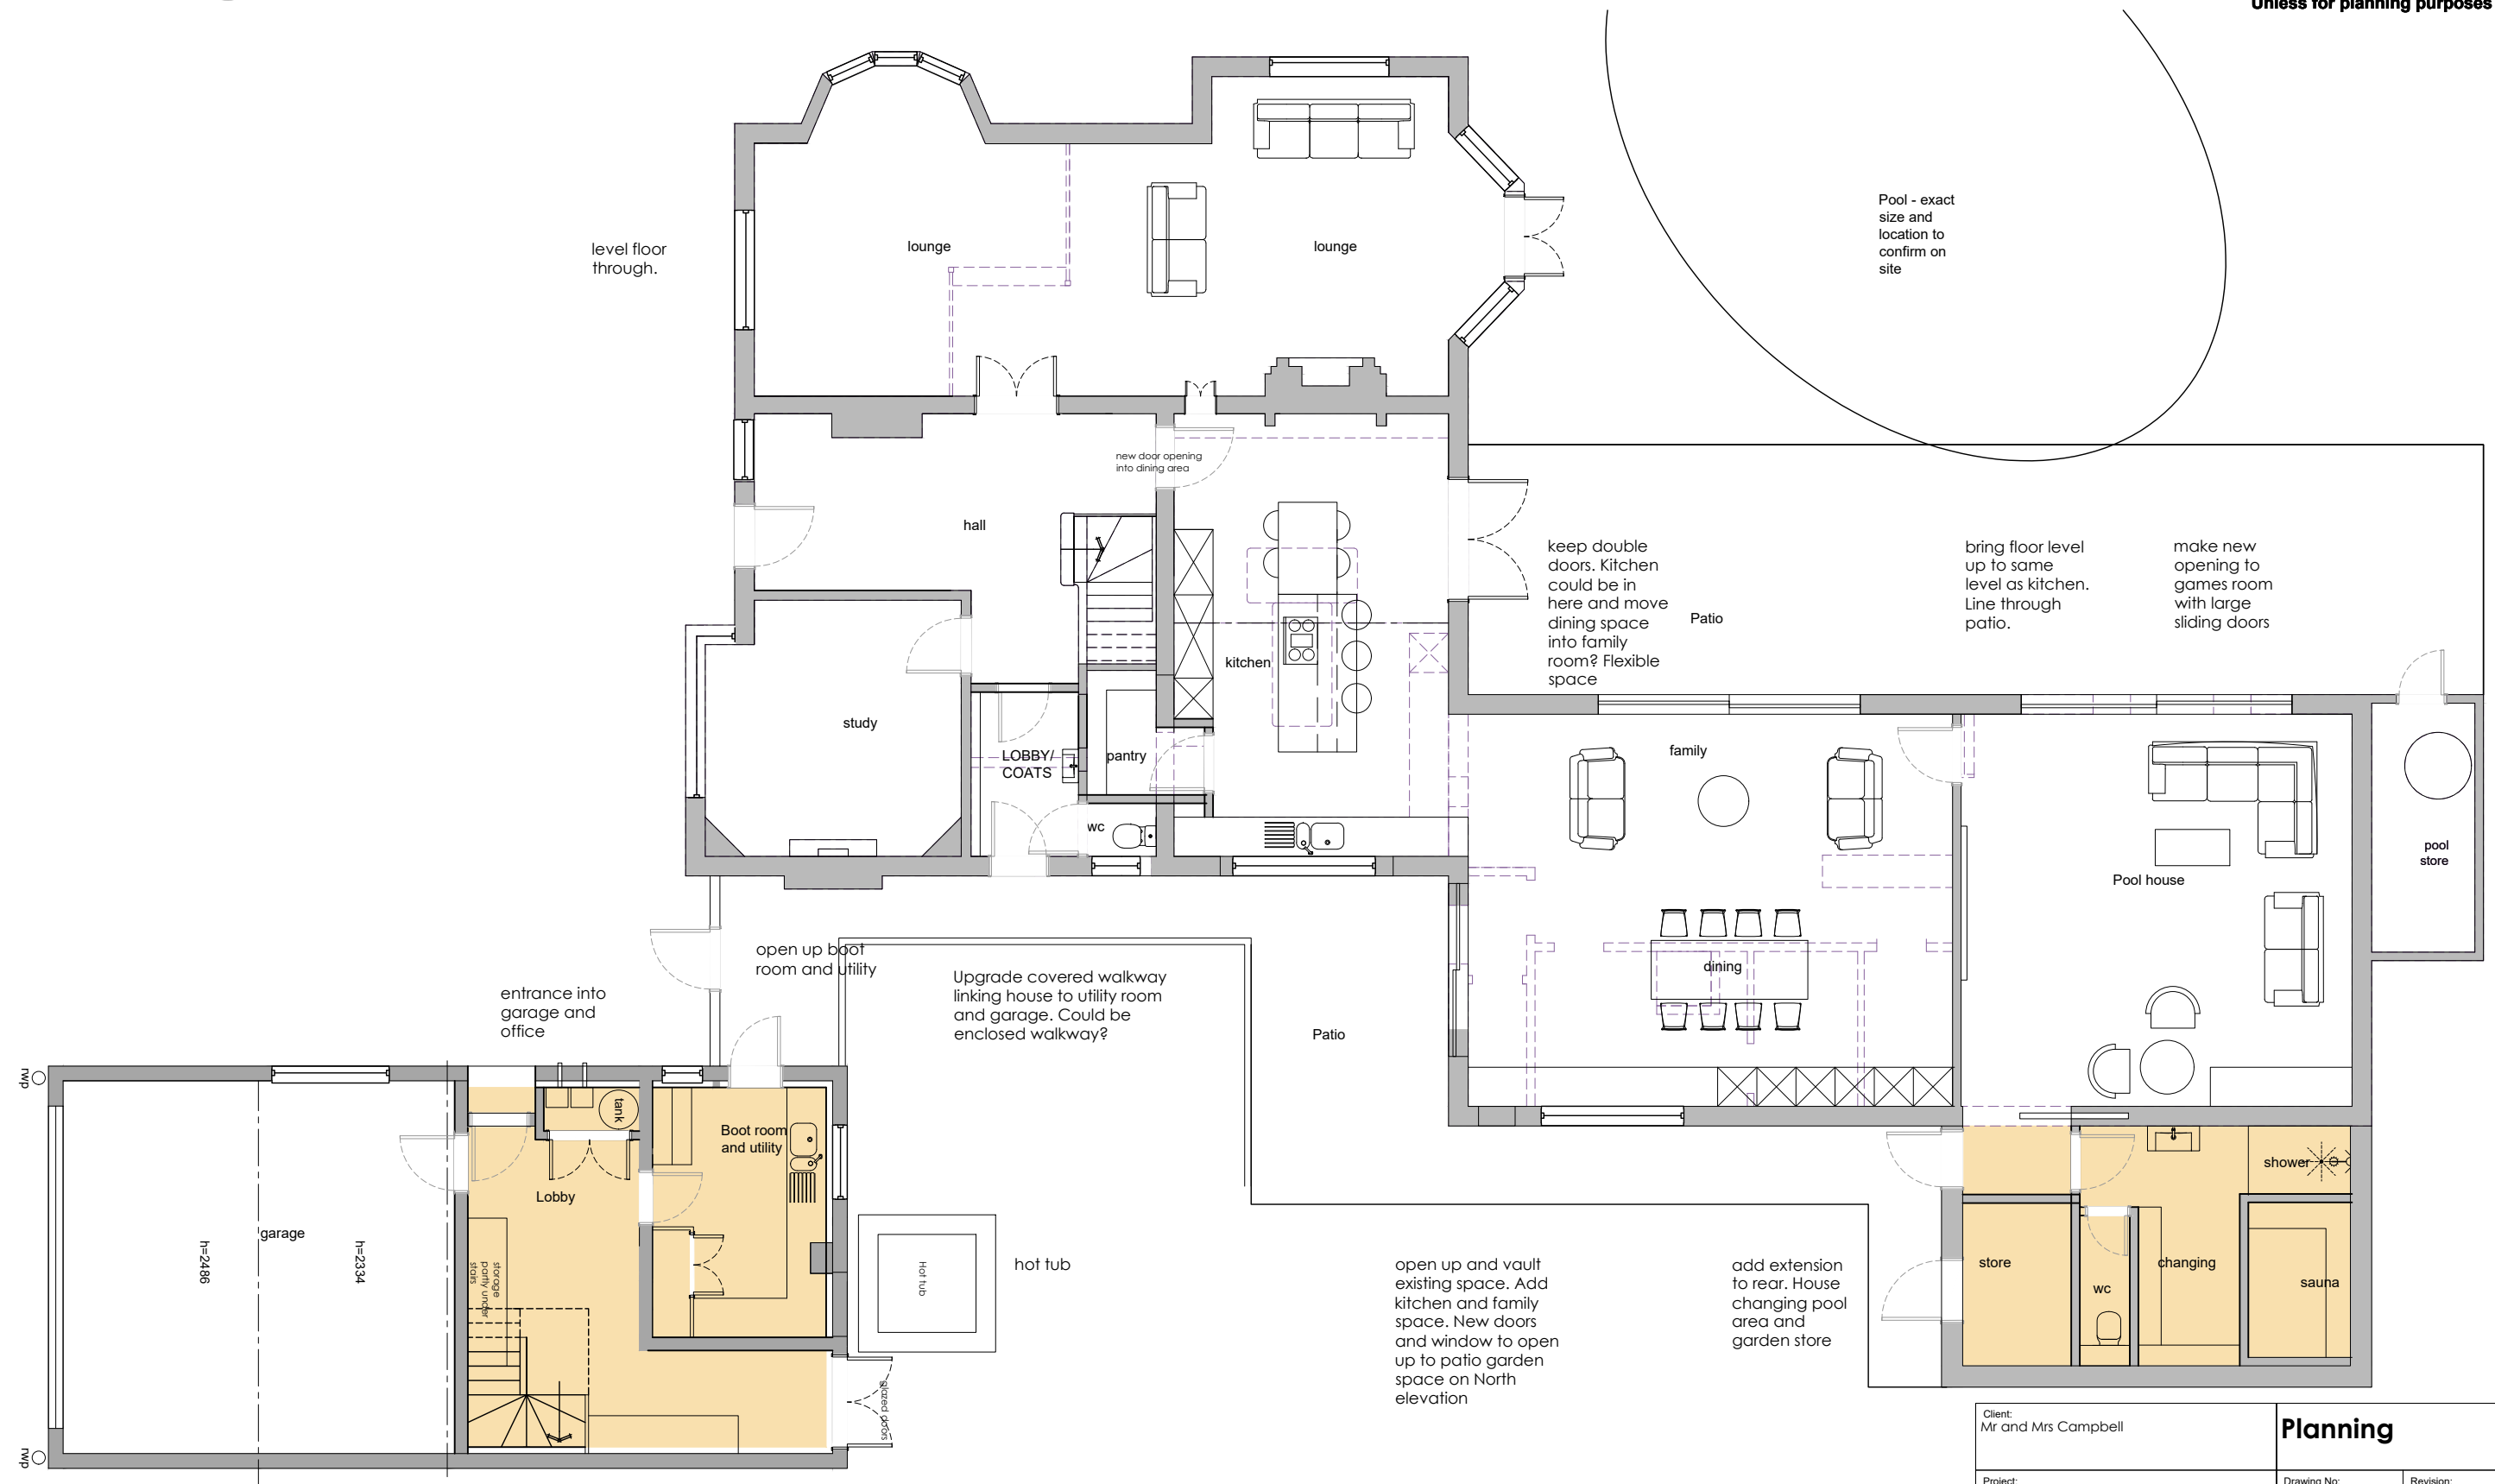

Proposed Ground Floor Plan 1:100



Client: Mr and Mrs Campbell		Planning	
Project: Watergall Cottage, 8 Wade Court Road, Havant, Hampshire, PO9 2SU		Drawing No: 0560-02-012	Revision:
Title: Proposed Ground Floor Plan	Drawn: sb Check: N.R.	Scale: 1:100 @a3	First Issue: April. 2026

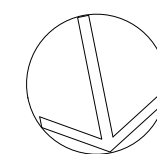


	NB		
birch architects Lambourne, Grove Lane, Redlynch, Salisbury, Wilts, SP5 2NR T: +44 (0)1725 510407 e: info@bircharchitects.co.uk			

Watergall


Duty of care: The design, so far as is reasonably practicable, has been created so that the construction is carried out and managed without risks to the health or safety of those who build, use and maintain them.

This drawing is copyright and is not to be reproduced. The contractor will be held responsible for the accuracy of works involving the setting out and checking of all dimensions on the drawing and on site. Dimensions must not be scaled from this drawing.

Unless for planning purposes

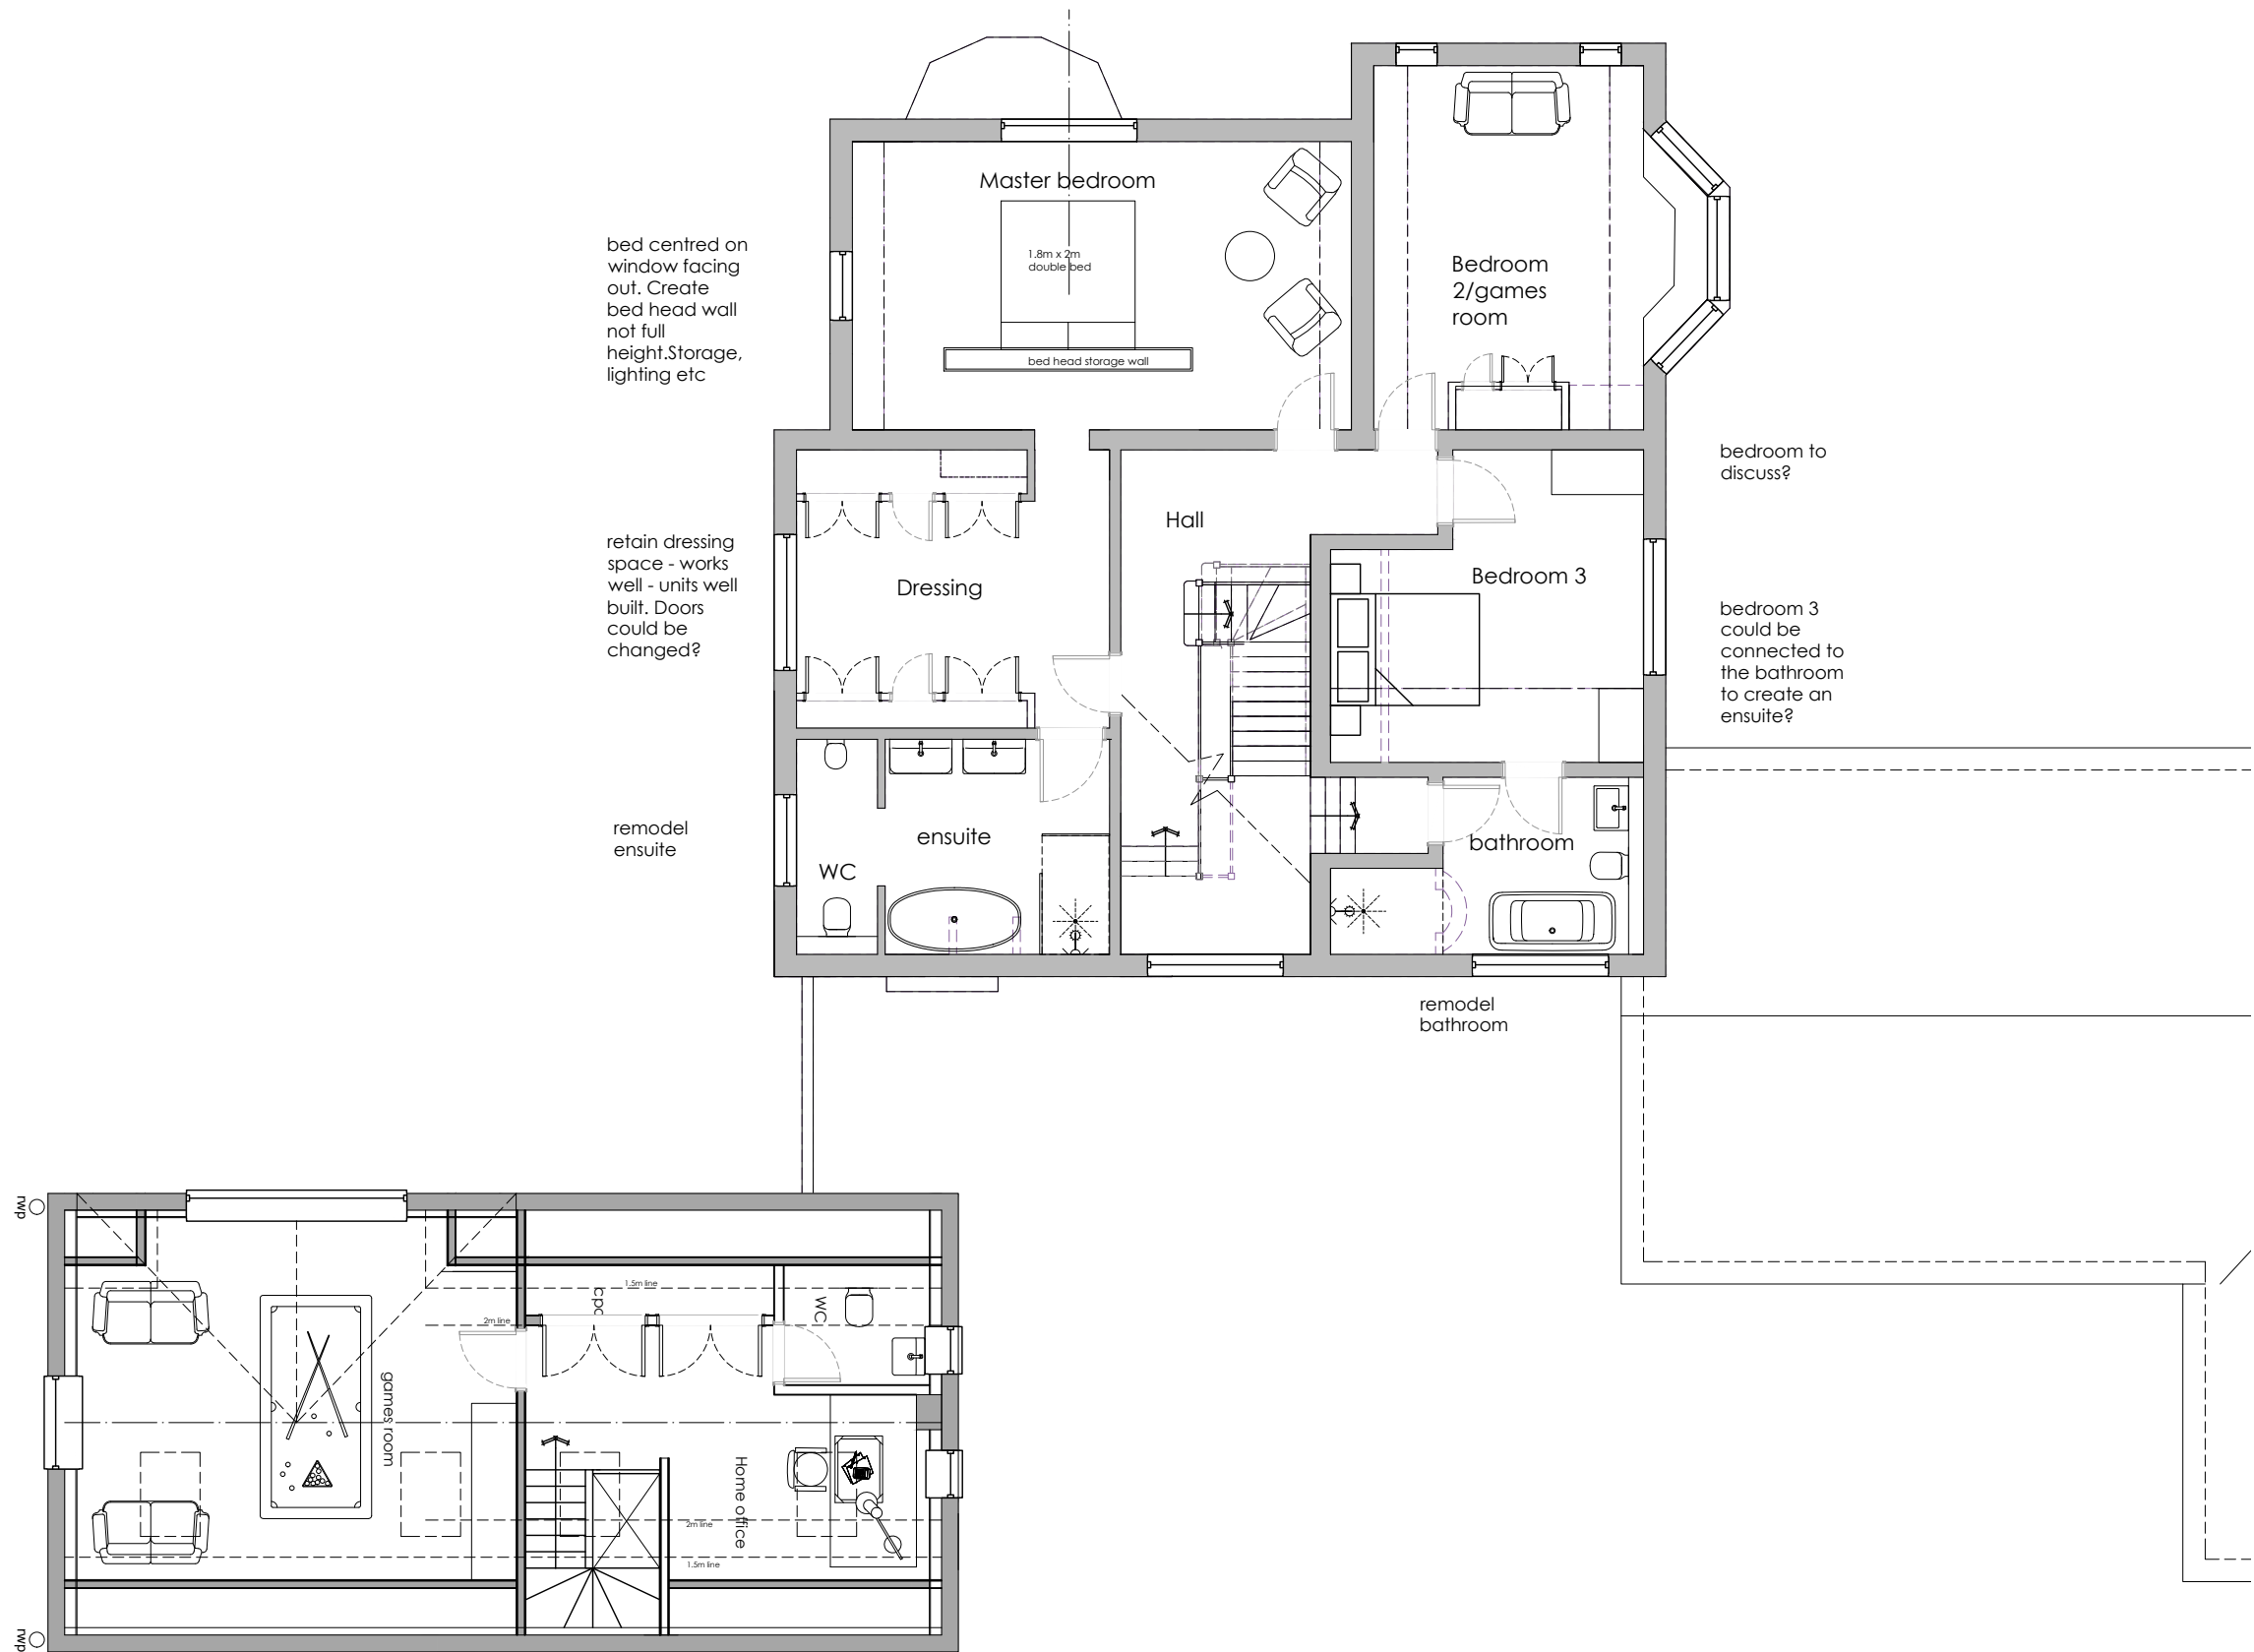

Proposed First Floor Plan 1:100

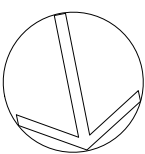

Client: Mr and Mrs Campbell		Planning	
Project: Watergall Cottage, 8 Wade Court Road, Havant, Hampshire, PO9 2SU		Drawing No: 0560-02-013	Revision: /
Title: Proposed Floor Plans	Drawn: sb Check: NB	Scale: 1:100 @a3	First Issue: Feb. 2026


bircharchitects
Lambourne, Grove Lane, Redlynch, Salisbury, Wilts, SP5 2NR
T: +44 (0)1725 510407
e: info@bircharchitects.co.uk

Watergall


Duty of care: The design, so far as is reasonably practicable, has been created so that the construction is carried out and managed without risks to the health or safety of those who build, use and maintain them.

This drawing is copyright and is not to be reproduced. The contractor will be held responsible for the accuracy of works involving the setting out and checking of all dimensions on the drawing and on site. Dimensions must not be scaled from this drawing.

Unless for planning purposes

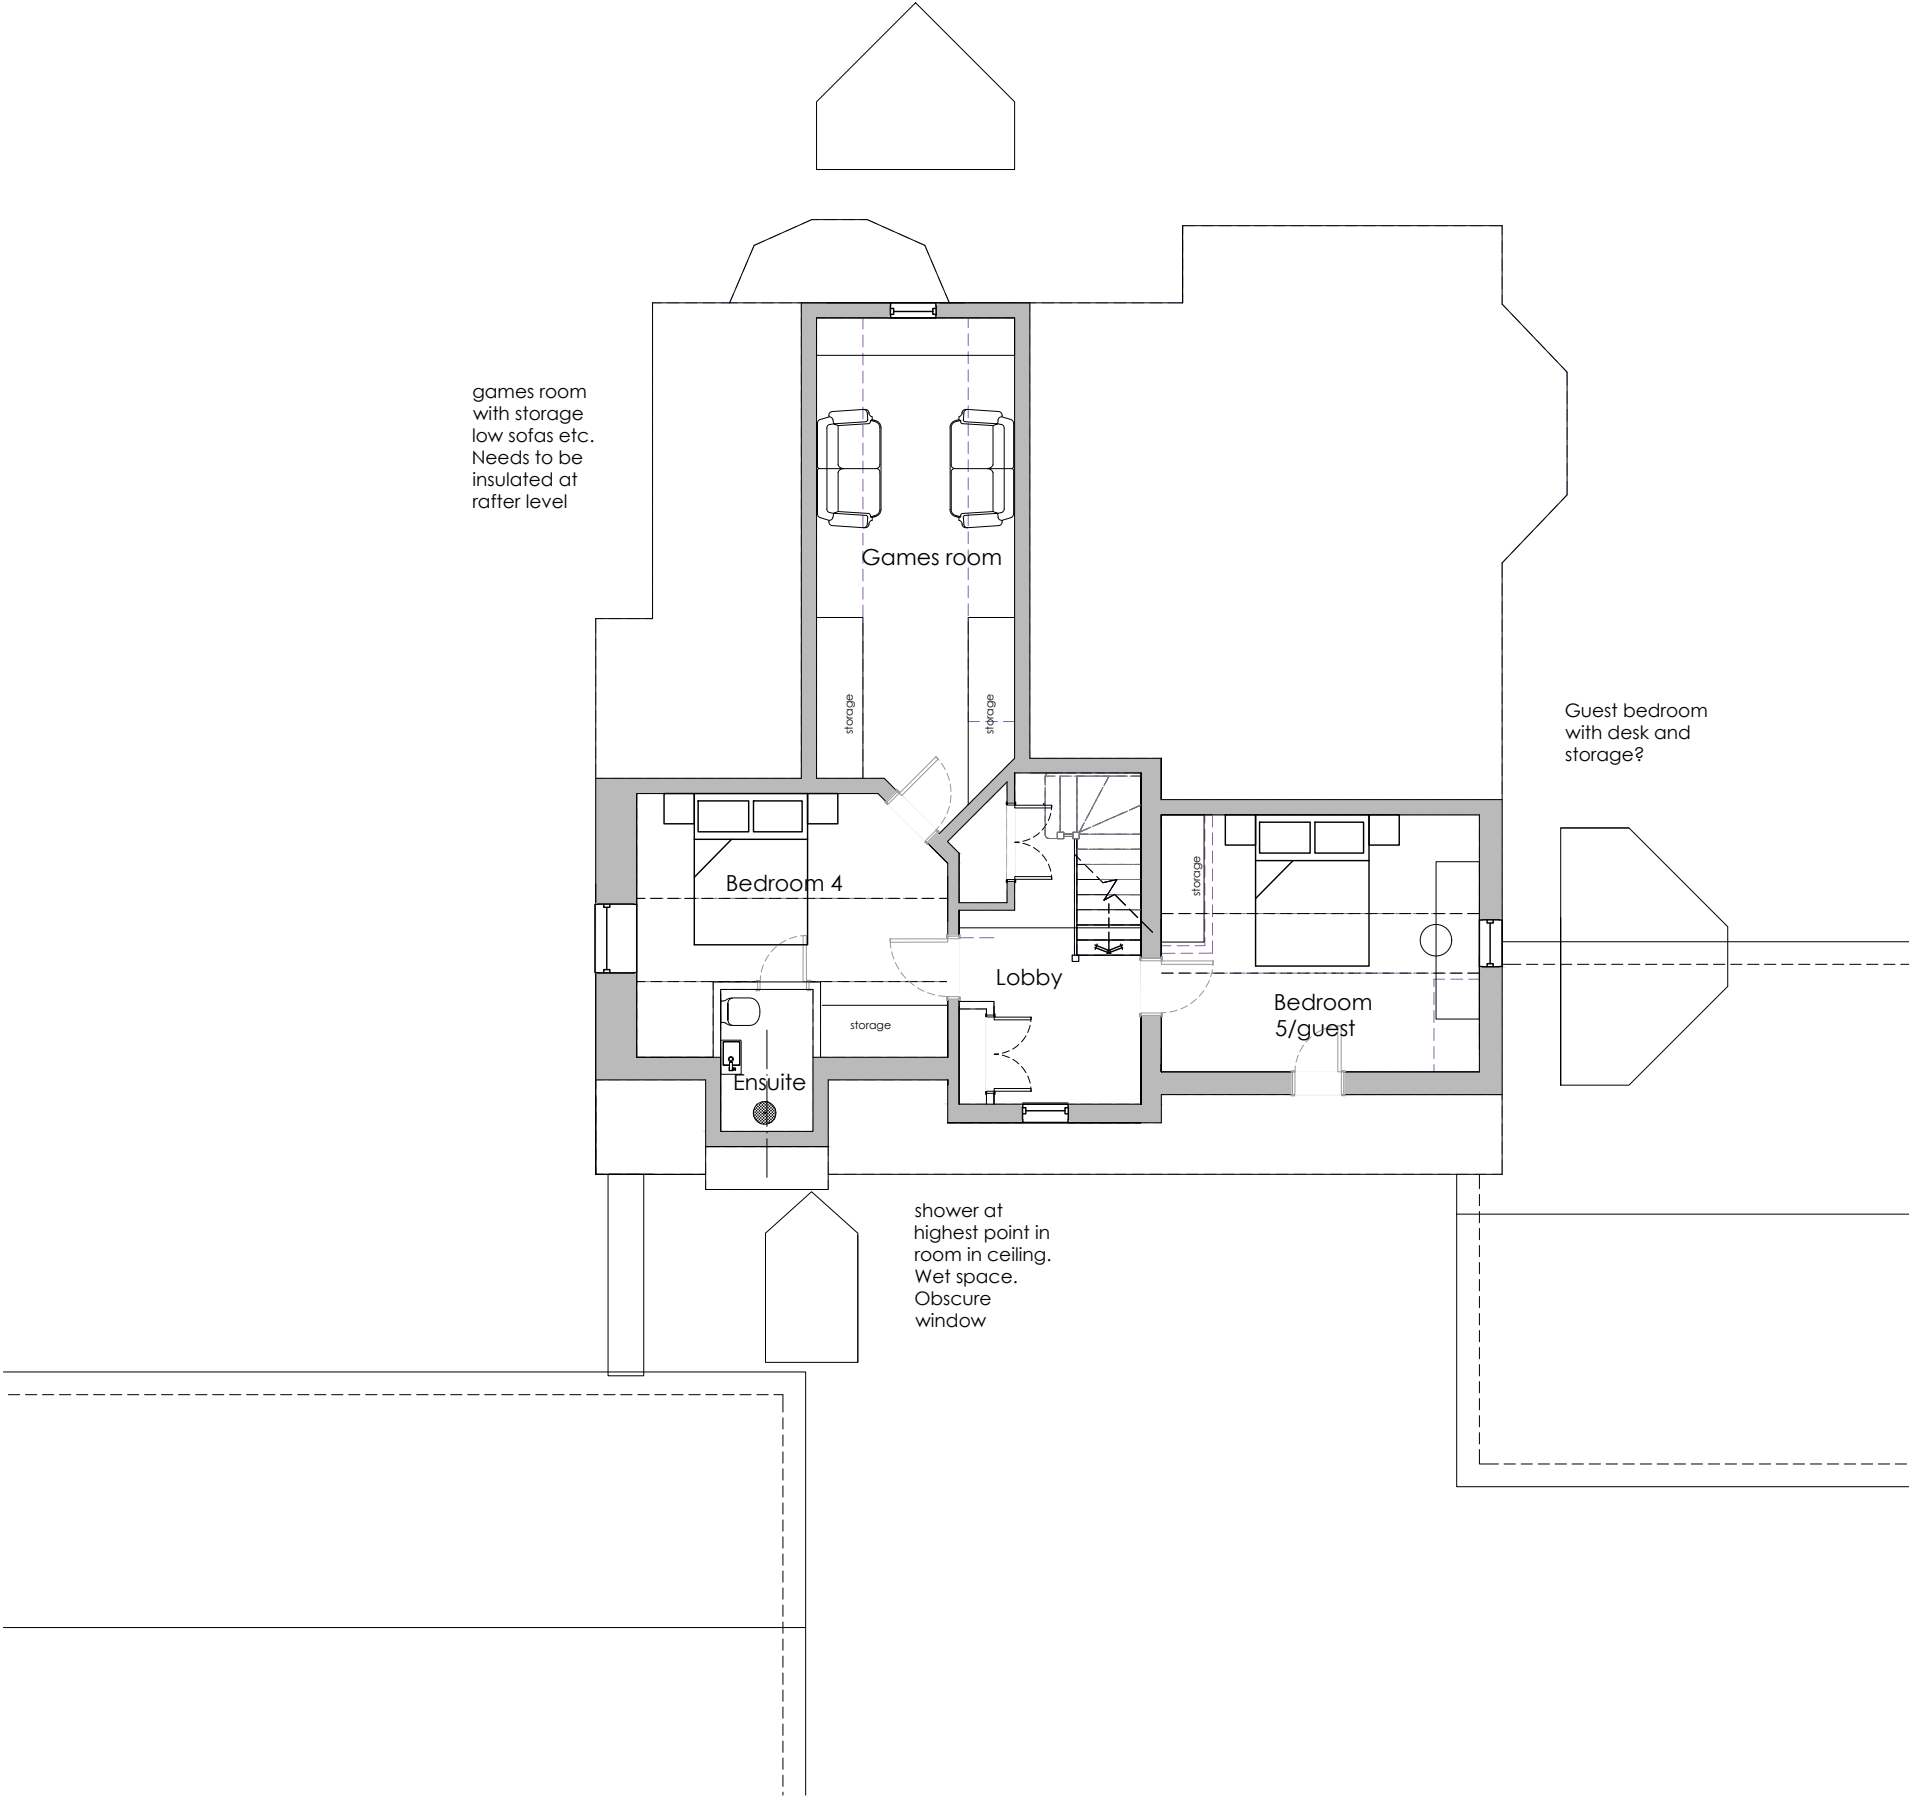

Proposed Second Floor Plan 1:100

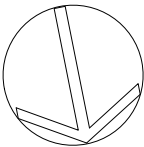


bircharchitects
Lambourne, Grove Lane, Redlynch, Salisbury, Wilts, SP5 2NR
T: +44 (0)1725 510407
e: info@bircharchitects.co.uk

Client: Mr and Mrs Campbell		Planning	
Project: Watergall Cottage, 8 Wade Court Road, Havant, Hampshire, PO9 2SU		Drawing No: 0560-01-014	Revision: /
Title: Proposed Floor Plans	Drawn: sb	Scale: 1:100 @a3	First Issue: April. 2026
	Check: NB		


Watergall

Duty of care: The design, so far as is reasonably practicable, has been created so that the construction is carried out and managed without risks to the health or safety of those who build, use and maintain them.


This drawing is copyright and is not to be reproduced. The contractor will be held responsible for the accuracy of works involving the setting out and checking of all dimensions on the drawing and on site. Dimensions must not be scaled from this drawing.
Unless for planning purposes

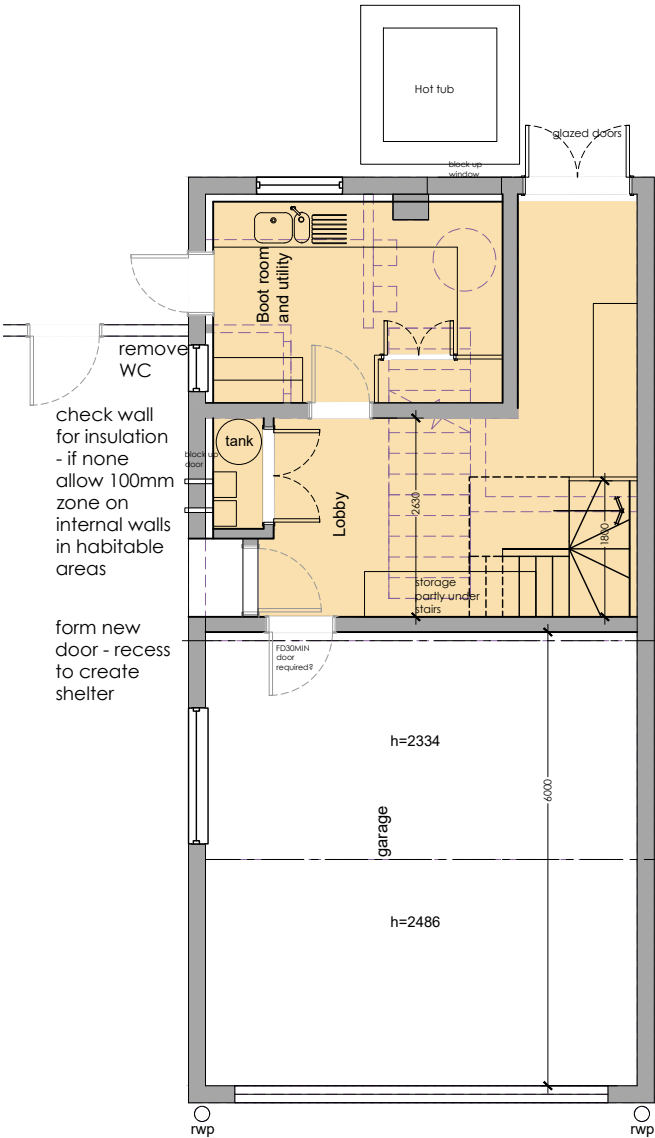

Proposed garage
ground Floor Plan 1:100

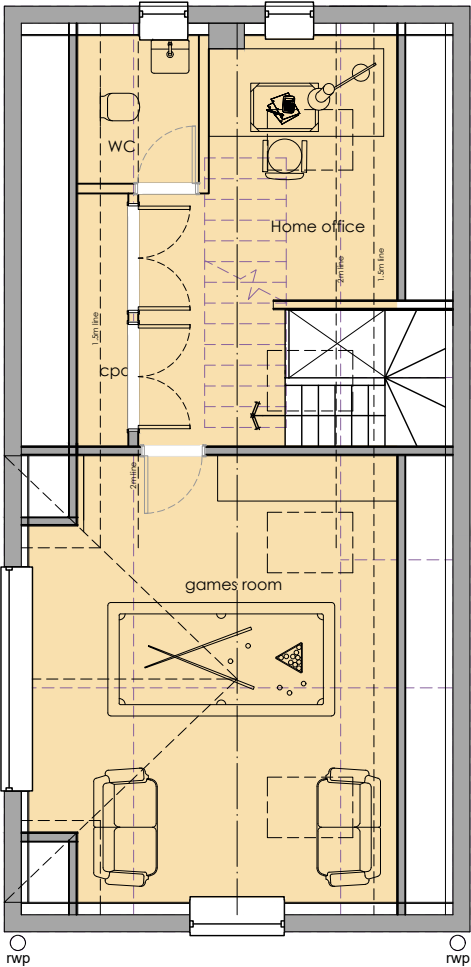


Proposed garage First
Floor Plan 1:100

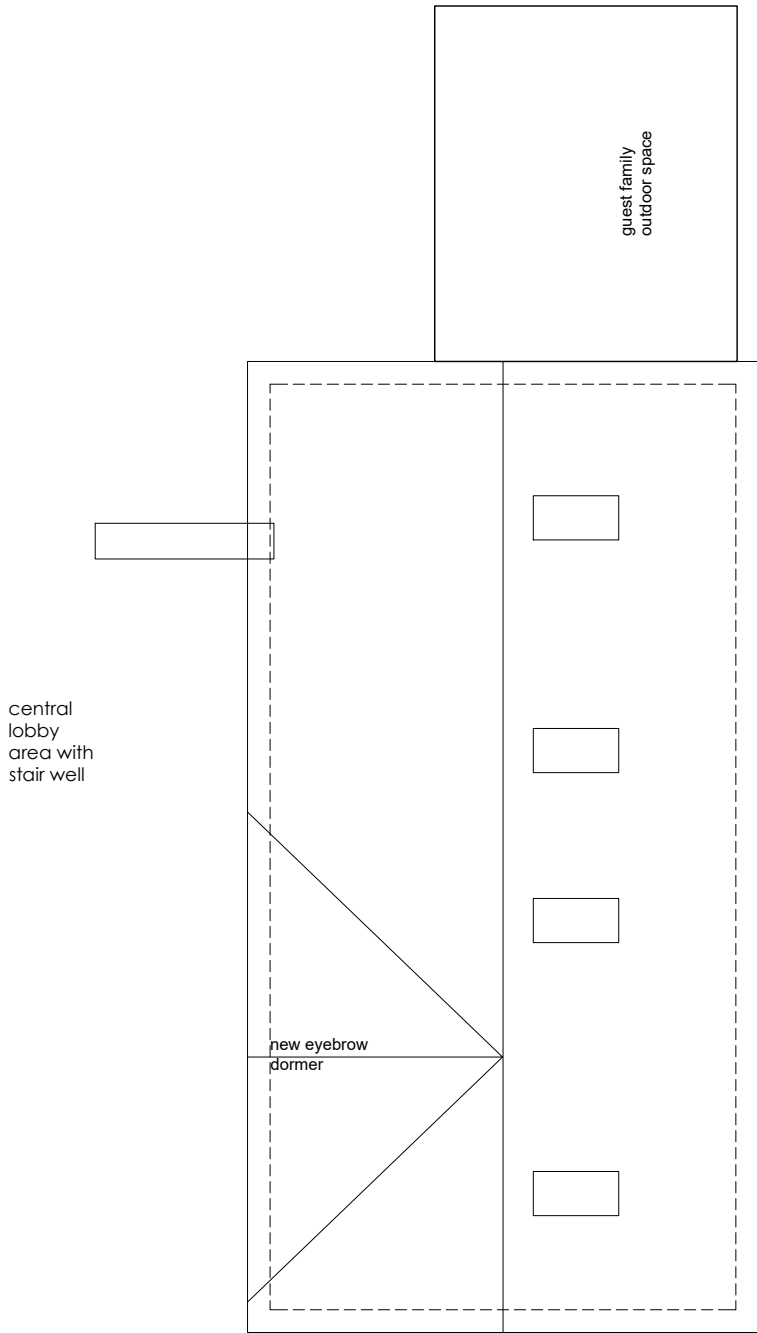

Proposed garage roof
Plan 1:100



Client: Mr and Mrs Campbell		Planning	
Project: Watergall Cottage, 8 Wade Court Road, Havant, Hampshire, PO9 2SU		Drawing No: 0560-02-015	Revision: /
Title: Proposed garage plans	Drawn: sb Check: NB	Scale: 1:100 @a3	First Issue: April. 2026

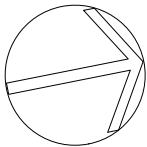

bircharchitects
Lambourne, Grove Lane, Redlynch, Salisbury, Wilts, SP5 2NR
T: +44 (0)1725 510407
e: info@bircharchitects.co.uk

Watergall


Duty of care: The design, so far as is reasonably practicable, has been created so that the construction is carried out and managed without risks to the health or safety of those who build, use and maintain them.

This drawing is copyright and is not to be reproduced. The contractor will be held responsible for the accuracy of works involving the setting out and checking of all dimensions on the drawing and on site. Dimensions must not be scaled from this drawing.
Unless for planning purposes



01 Proposed front elevation 1:100

- Material Key:**
- 1. Roof - slate tile to match existing - clay tile to garage
 - 2. Windows - grey aluminium
 - 3. Walls -vertical timber style cladding
 - 4. Walls - brick to rear extension plinth
 - 5. Fascias and soffits - grey
 - 6. Door - aluminium
 - 7. Sliding doors/window -Grey Aluminium
 - 8. Roof lights - velux

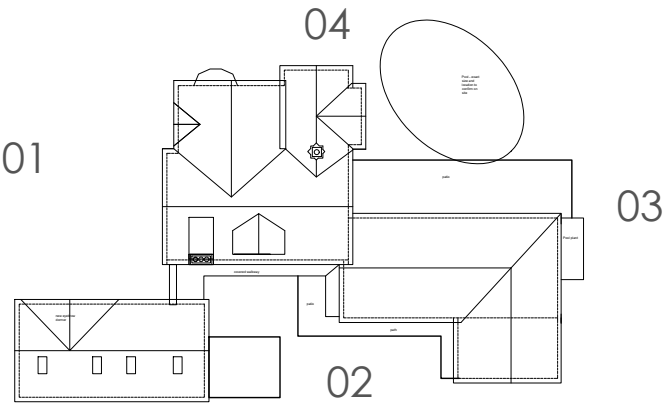

Key Plan NTS



Client: Mr and Mrs Campbell		Planning	
Project: Watergall Cottage, 8 Wade Court Road, Havant, Hampshire, PO9 2SU		Drawing No: 0560-02-016	Revision:
Title: Proposed elevation	Drawn: sb Check: NB	Scale: 1:100 @a3	First Issue: April. 2026

bircharchitects
Lambourne, Grove Lane, Redlynch, Salisbury, Wilts, SP5 2NR
T: +44 (0)1725 510407
e: info@bircharchitects.co.uk

Watergall

Duty of care: The design, so far as is reasonably practicable, has been created so that the construction is carried out and managed without risks to the health or safety of those who build, use and maintain them.


This drawing is copyright and is not to be reproduced. The contractor will be held responsible for the accuracy of works involving the setting out and checking of all dimensions on the drawing and on site. Dimensions must not be scaled from this drawing.

Unless for planning purposes



02 Proposed side elevation 1:100

- Material Key:**
- 1. Roof - slate tile to match existing - clay tile to garage
 - 2. Windows - grey aluminium
 - 3. Walls -vertical timber style cladding
 - 4. Walls - brick to rear extension plinth
 - 5. Fascias and soffits - grey
 - 6. Door - aluminium
 - 7. Sliding doors/window -Grey Aluminium
 - 8. Roof lights - velux

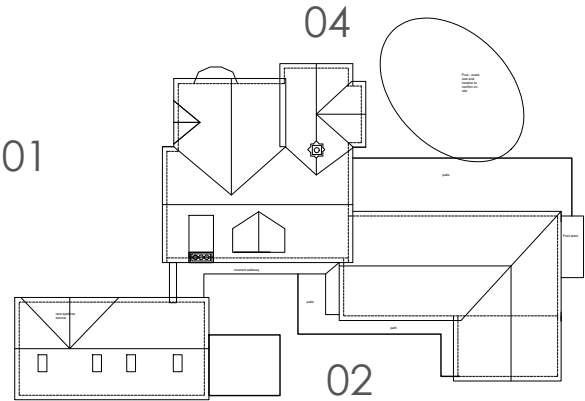

Key Plan NTS



Client: Mr and Mrs Campbell		Planning	
Project: Watergall Cottage, 8 Wade Court Road, Havant, Hampshire, PO9 2SU		Drawing No: 0560-02-017	Revision:
Title: Proposed elevation	Drawn: sb Check: NB	Scale: 1:100 @a3	First Issue: April. 2026

bircharchitects
Lambourne, Grove Lane, Redlynch, Salisbury, Wilts, SP5 2NR
T: +44 (0)1725 510407
e: info@bircharchitects.co.uk

Watergall


Duty of care: The design, so far as is reasonably practicable, has been created so that the construction is carried out and managed without risks to the health or safety of those who build, use and maintain them.

This drawing is copyright and is not to be reproduced. The contractor will be held responsible for the accuracy of works involving the setting out and checking of all dimensions on the drawing and on site. Dimensions must not be scaled from this drawing.
Unless for planning purposes



03 Proposed rear elevation 1:100

- Material Key:**
- 1. Roof - slate tile to match existing - clay tile to garage
 - 2. Windows - grey aluminium
 - 3. Walls - vertical timber style cladding
 - 4. Walls - brick to rear extension plinth
 - 5. Fascias and soffits - grey
 - 6. Door - aluminium
 - 7. Sliding doors/window - Grey Aluminium
 - 8. Roof lights - velux

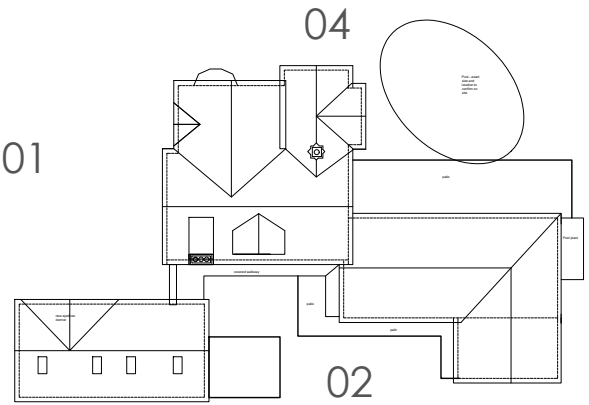

Key Plan NTS



Client: Mr and Mrs Campbell		Planning	
Project: Watergall Cottage, 8 Wade Court Road, Havant, Hampshire, PO9 2SU		Drawing No: 0560-02-018	Revision:
Title: Proposed elevation	Drawn: sb Check: NB	Scale: 1:100 @a3	First Issue: April. 2026

bircharchitects
Lambourne, Grove Lane, Redlynch, Salisbury, Wilts, SP5 2NR
T: +44 (0)1725 510407
e: info@bircharchitects.co.uk

Watergall


Duty of care: The design, so far as is reasonably practicable, has been created so that the construction is carried out and managed without risks to the health or safety of those who build, use and maintain them.

This drawing is copyright and is not to be reproduced. The contractor will be held responsible for the accuracy of works involving the setting out and checking of all dimensions on the drawing and on site. Dimensions must not be scaled from this drawing. Unless for planning purposes



04 Proposed side elevation (pool side) 1:100

- Material Key:**
1. Roof - slate tile to match existing - clay tile to garage
 2. Windows - grey aluminium
 3. Walls -vertical timber style cladding
 4. Walls - brick to rear extension plinth
 5. Fascias and soffits - grey
 6. Door - aluminium
 7. Sliding doors/window -Grey Aluminium
 8. Roof lights - velux

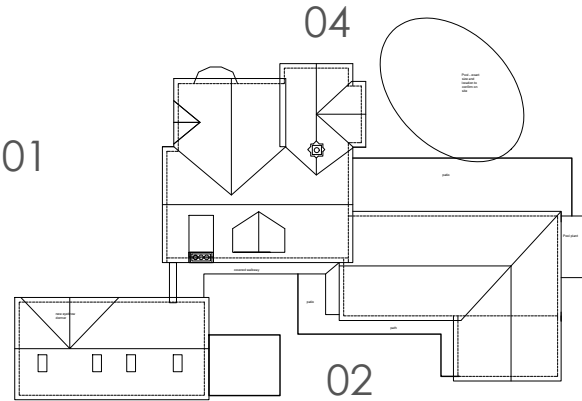

Key Plan NTS





Client: Mr and Mrs Campbell		Planning	
Project: Watergall Cottage, 8 Wade Court Road, Havant, Hampshire, PO9 2SU		Drawing No: 0560-02-019	Revision:
Title: Proposed elevation	Drawn: sb Check: NB	Scale: 1:100 @a3	First Issue: April, 2026

bircharchitects
Lambourne, Grove Lane, Redlynch, Salisbury, Wilts, SP5 2NR
T: +44 (0)1725 510407
e: info@bircharchitects.co.uk

Watergall

Duty of care: The design, so far as is reasonably practicable, has been created so that the construction is carried out and managed without risks to the health or safety of those who build, use and maintain them.


This drawing is copyright and is not to be reproduced. The contractor will be held responsible for the accuracy of works involving the setting out and checking of all dimensions on the drawing and on site. Dimensions must not be scaled from this drawing. Unless for planning purposes

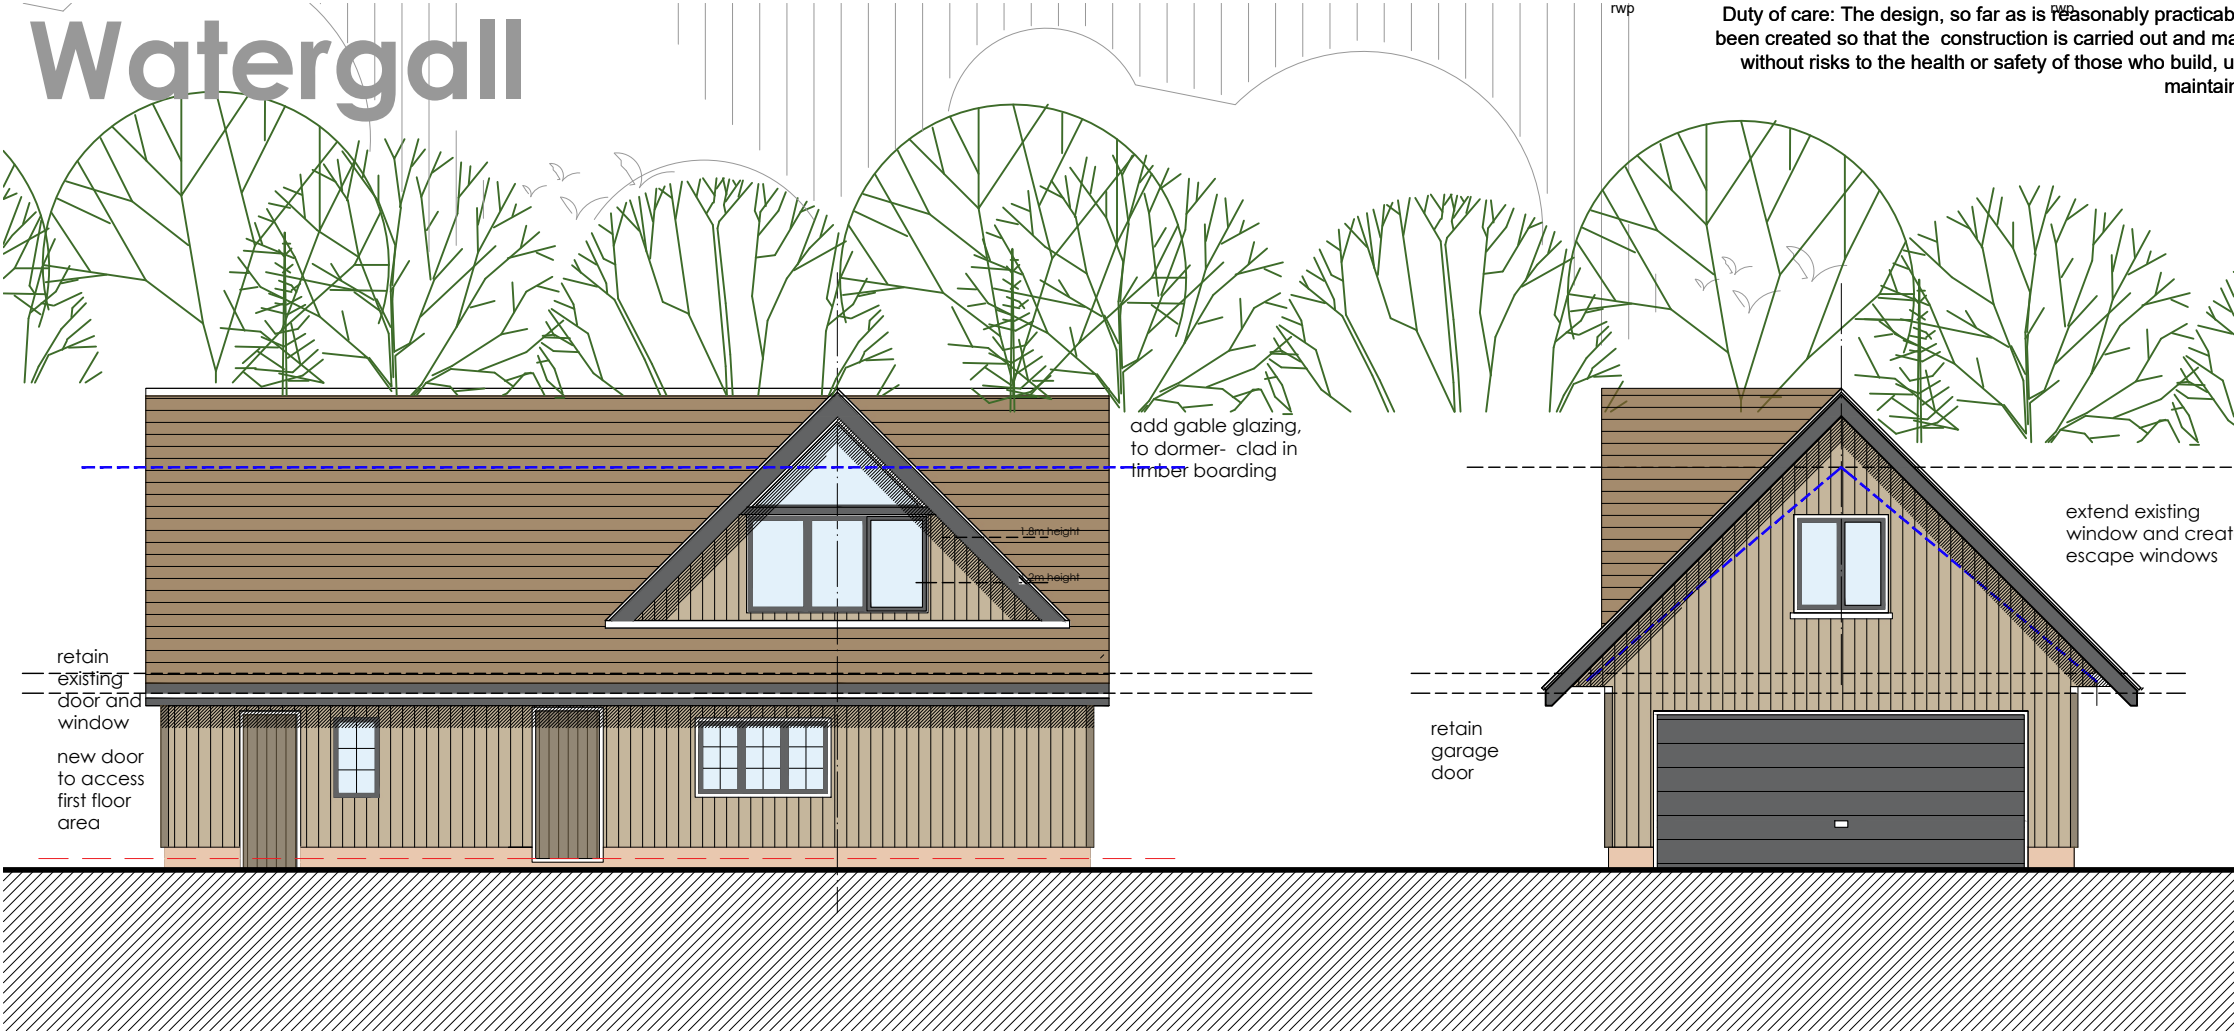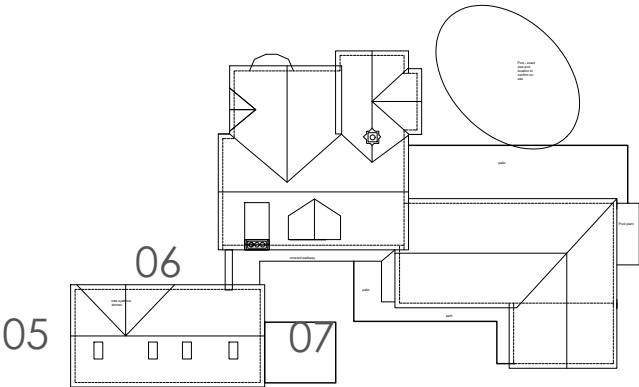

08
Key Plan NTS

06 Proposed side elevation 1:100

05 Proposed front elevation 1:100

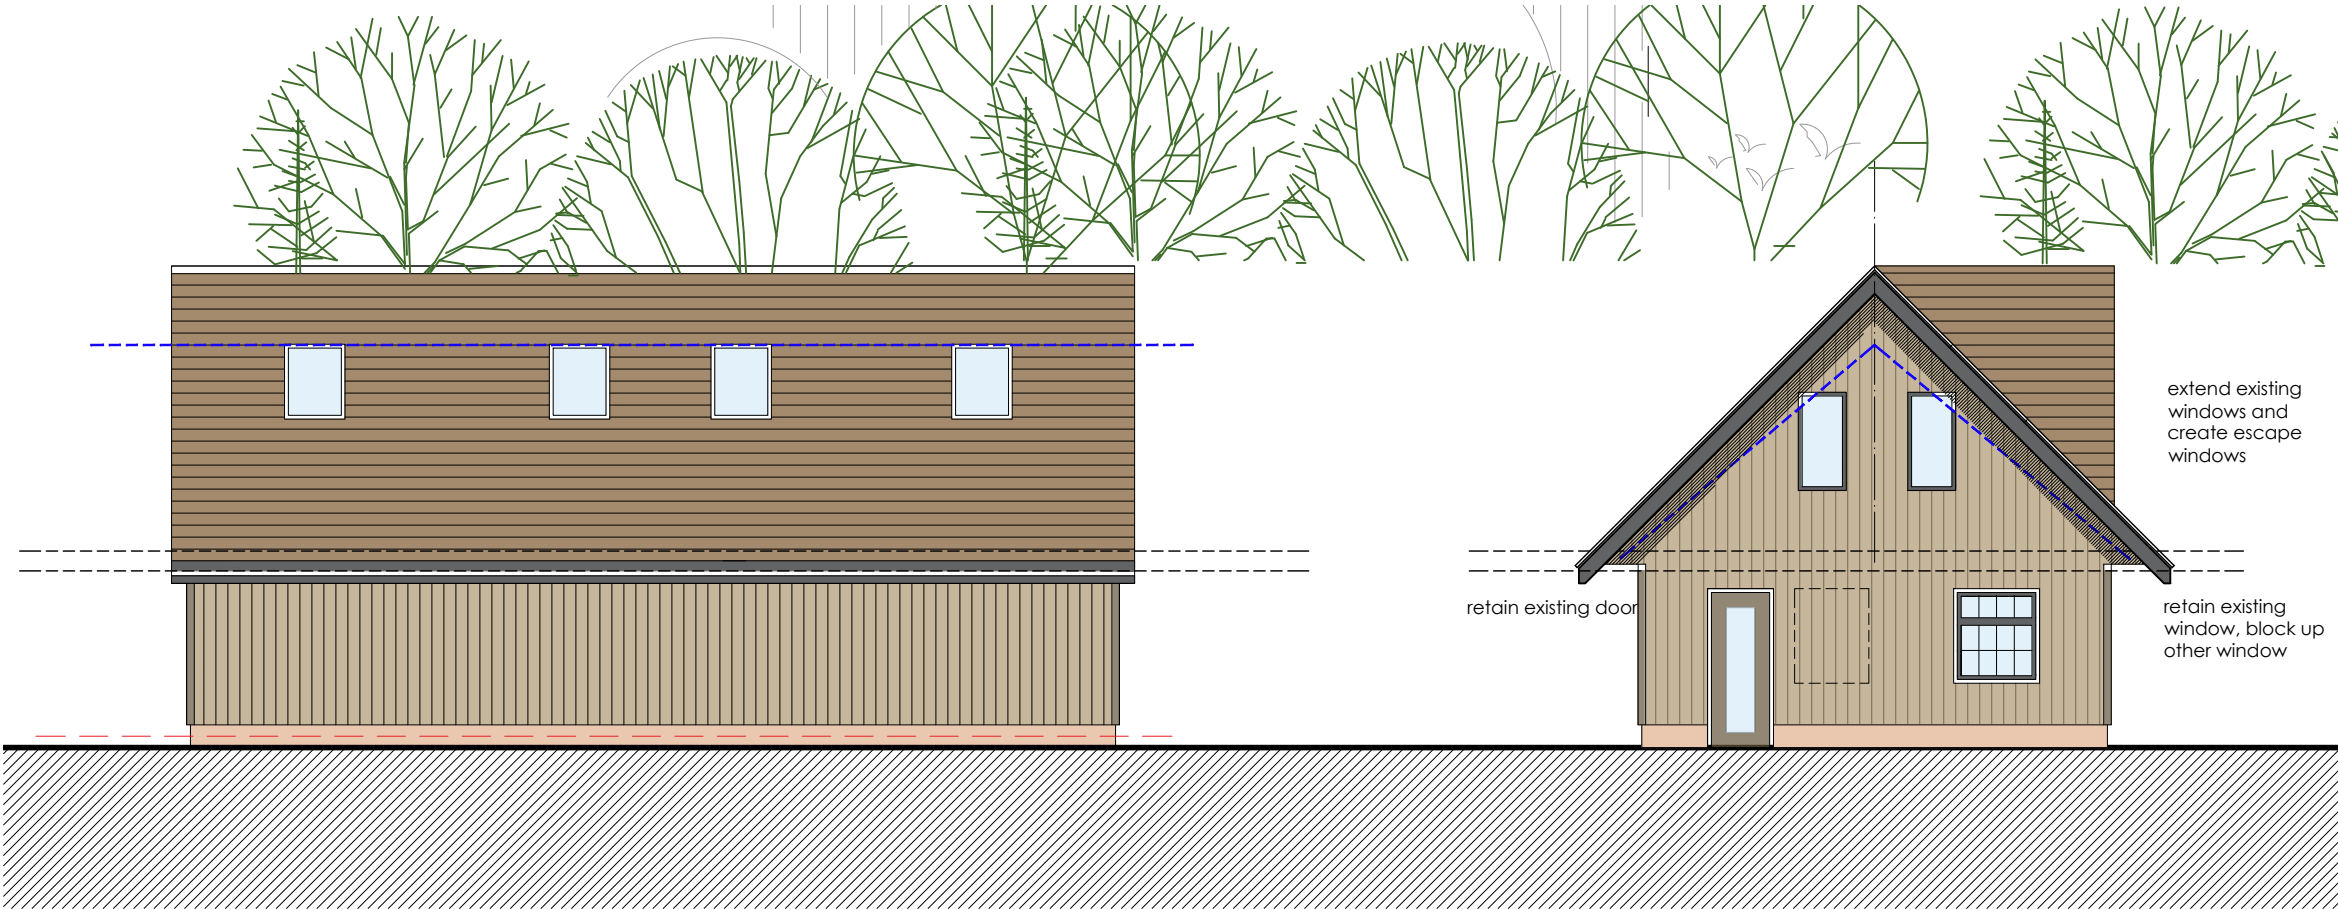

08 Proposed side elevation 1:100

07 Proposed rear elevation 1:100

- Material Key:**
1. Roof - slate tile to match existing - clay tile to garage
 2. Windows - grey aluminium
 3. Walls - vertical timber style cladding
 4. Walls - brick to rear extension plinth
 5. Fascias and soffits - grey
 6. Door - aluminium
 7. Sliding doors/window - Grey Aluminium
 8. Roof lights - velux



Client: Mr and Mrs Campbell		Planning	
Project: Watergall Cottage, 8 Wade Court Road, Havant, Hampshire, PO9 2SU		Drawing No: 0560-02-020	Revision:
Title: Proposed garage elevations	Drawn: sb Check: NB	Scale: 1:100 @a3	First Issue: April, 2026

bircharchitects
Lambourne, Grove Lane, Redlynch, Salisbury, Wilts, SP5 2NR
T: +44 (0)1725 510407
e: info@bircharchitects.co.uk