


rev	description	date
-	-	-

Notes

Do not scale from the drawing for other than planning purposes.
 Confirm all dimensions on site before construction

The copyright of this drawing is retained by SOLV architects
 The drawing may not be copied without written permission.

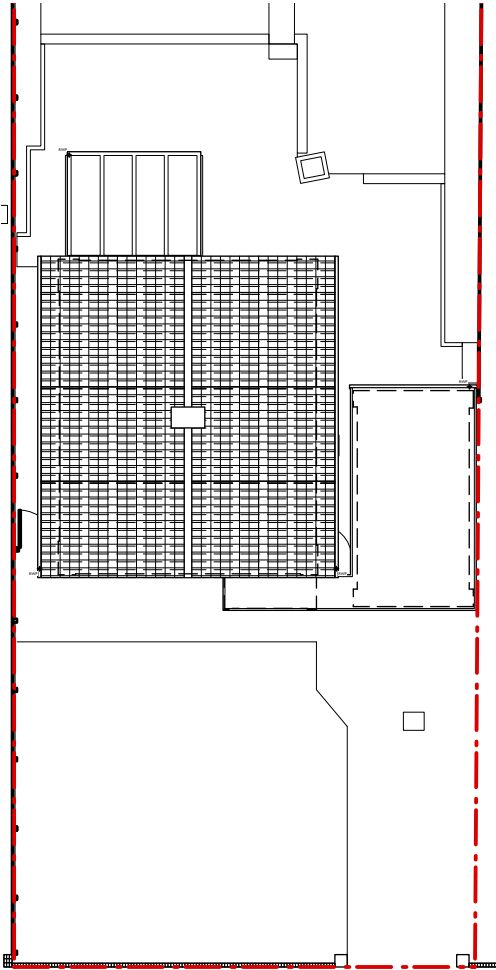

Site plan 1:200




project 29 Southbrook Rd Havant PO9 1RL	
client Daniel Wynne-Powell	
drawing Existing plans	
scale 1:100 + 1:200 @A3	
drawing number 2349_SV_P04	rev -


SOLV architects

The Studio 30 Hillside Rd Winchester SO22 5NW

t 07990548318
 e mail@solvarchitects.co.uk
 w www.solvarchitects.co.uk
 f www.facebook.com/SolvArchitects
 @solvarchitects

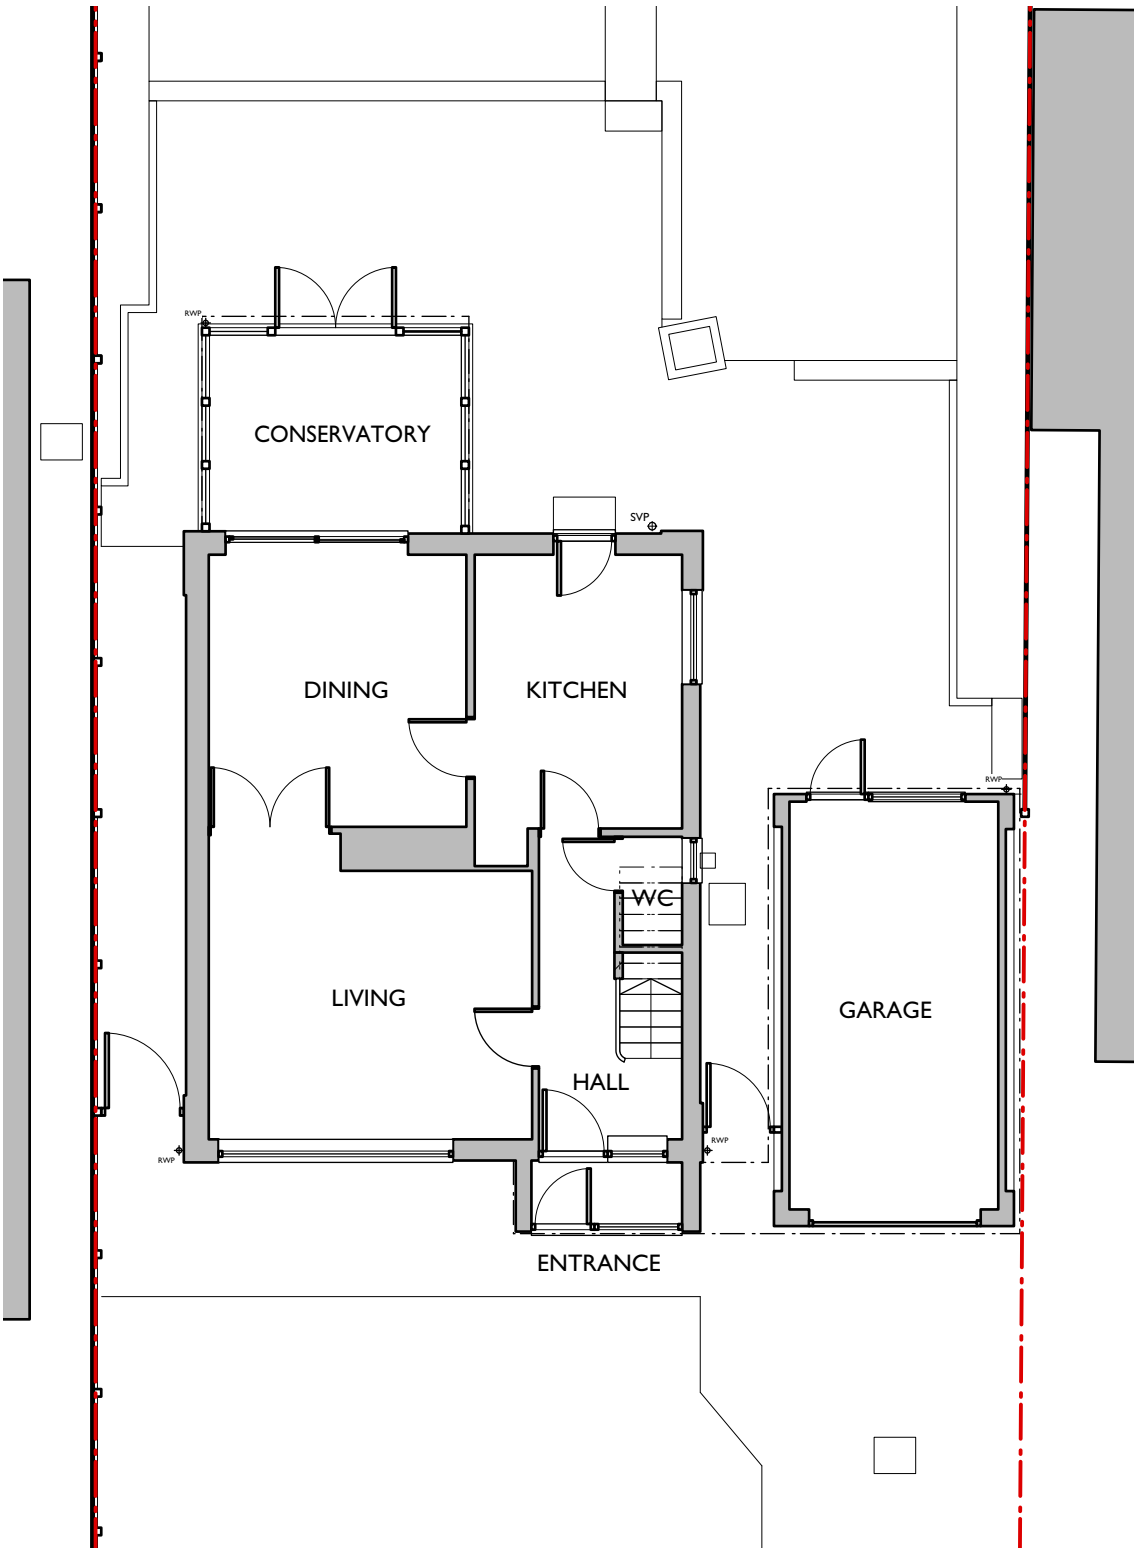


Ground floor plan 1:100

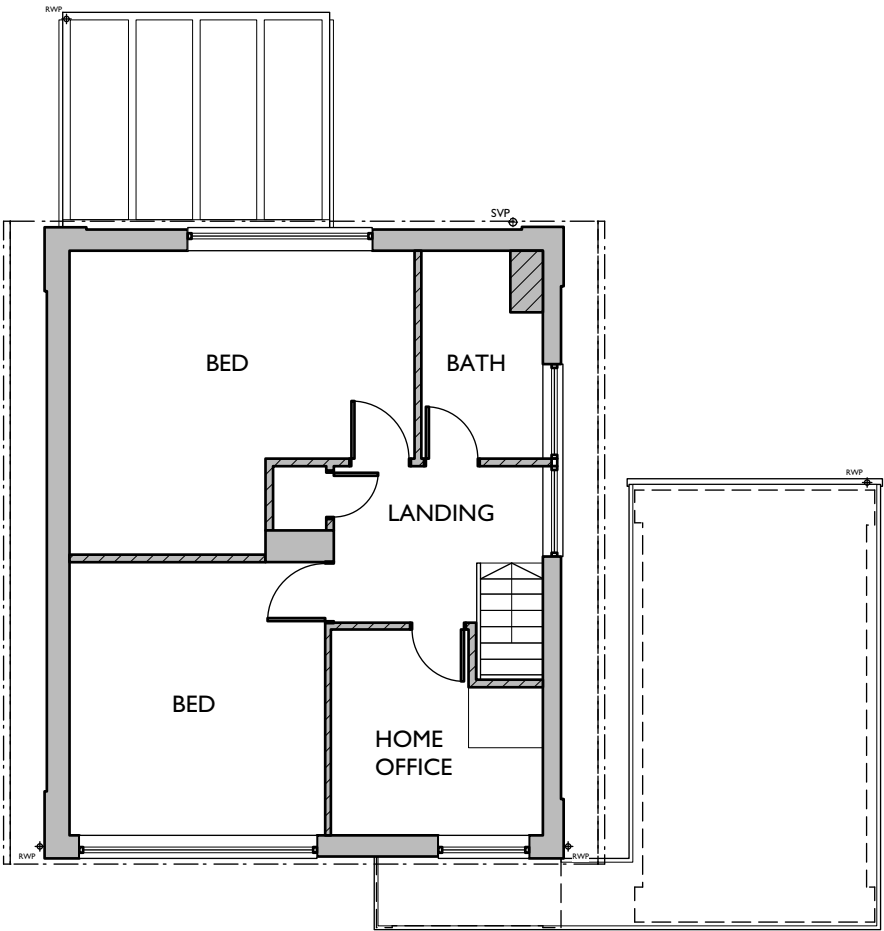


First floor plan 1:100



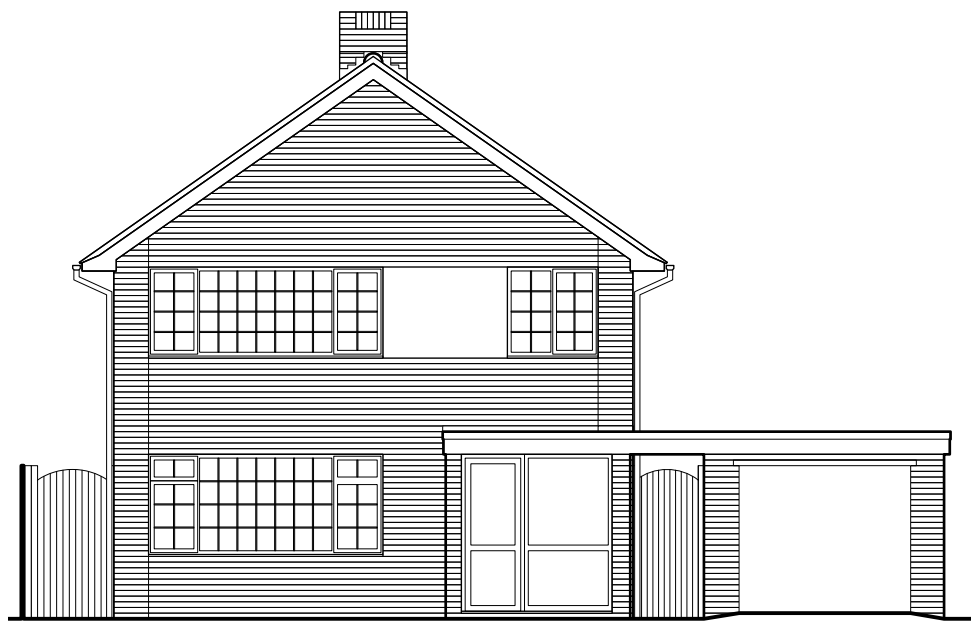

South Elevation

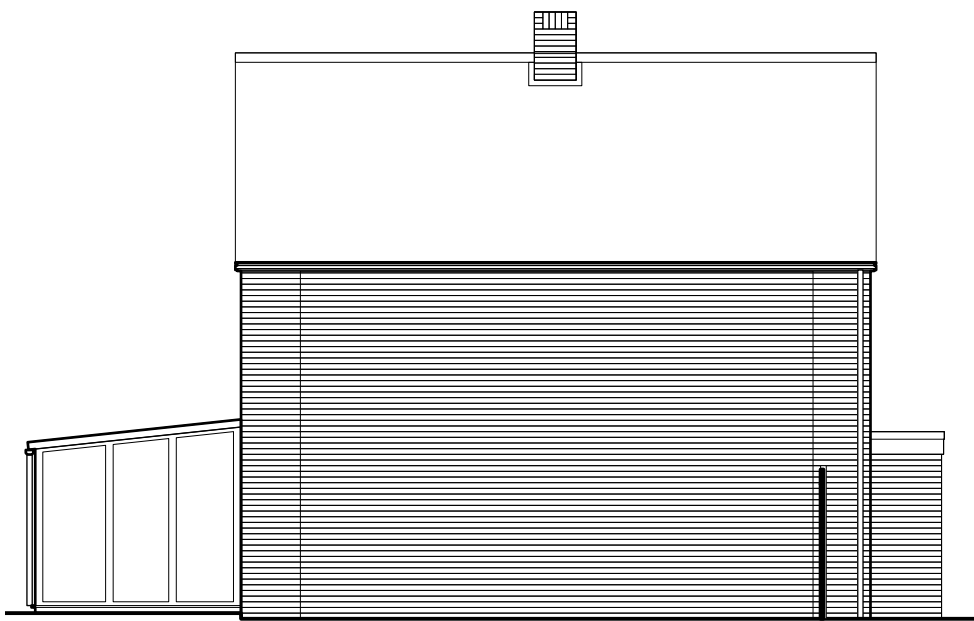

West Elevation



North Elevation



East Elevation


rev	description	date
-	-	-


Notes
Do not scale from the drawing for other than planning purposes.
Confirm all dimensions on site before construction
The copyright of this drawing is retained by SOLV architects
The drawing may not be copied without written permission.

project 29 Southbrook Rd Havant PO9 1RL	
client Daniel Wynne-Powell	
drawing Existing elevations	
scale 1:100@A3	
drawing number 2349_SV_E20	rev -


SOLV architects
The Studio 30 Hillside Rd Winchester SO22 5NW

t 07990548318
e mail@solvarchitects.co.uk
w www.solvarchitects.co.uk
f www.facebook.com/SolvArchitects
@solvarchitects

 

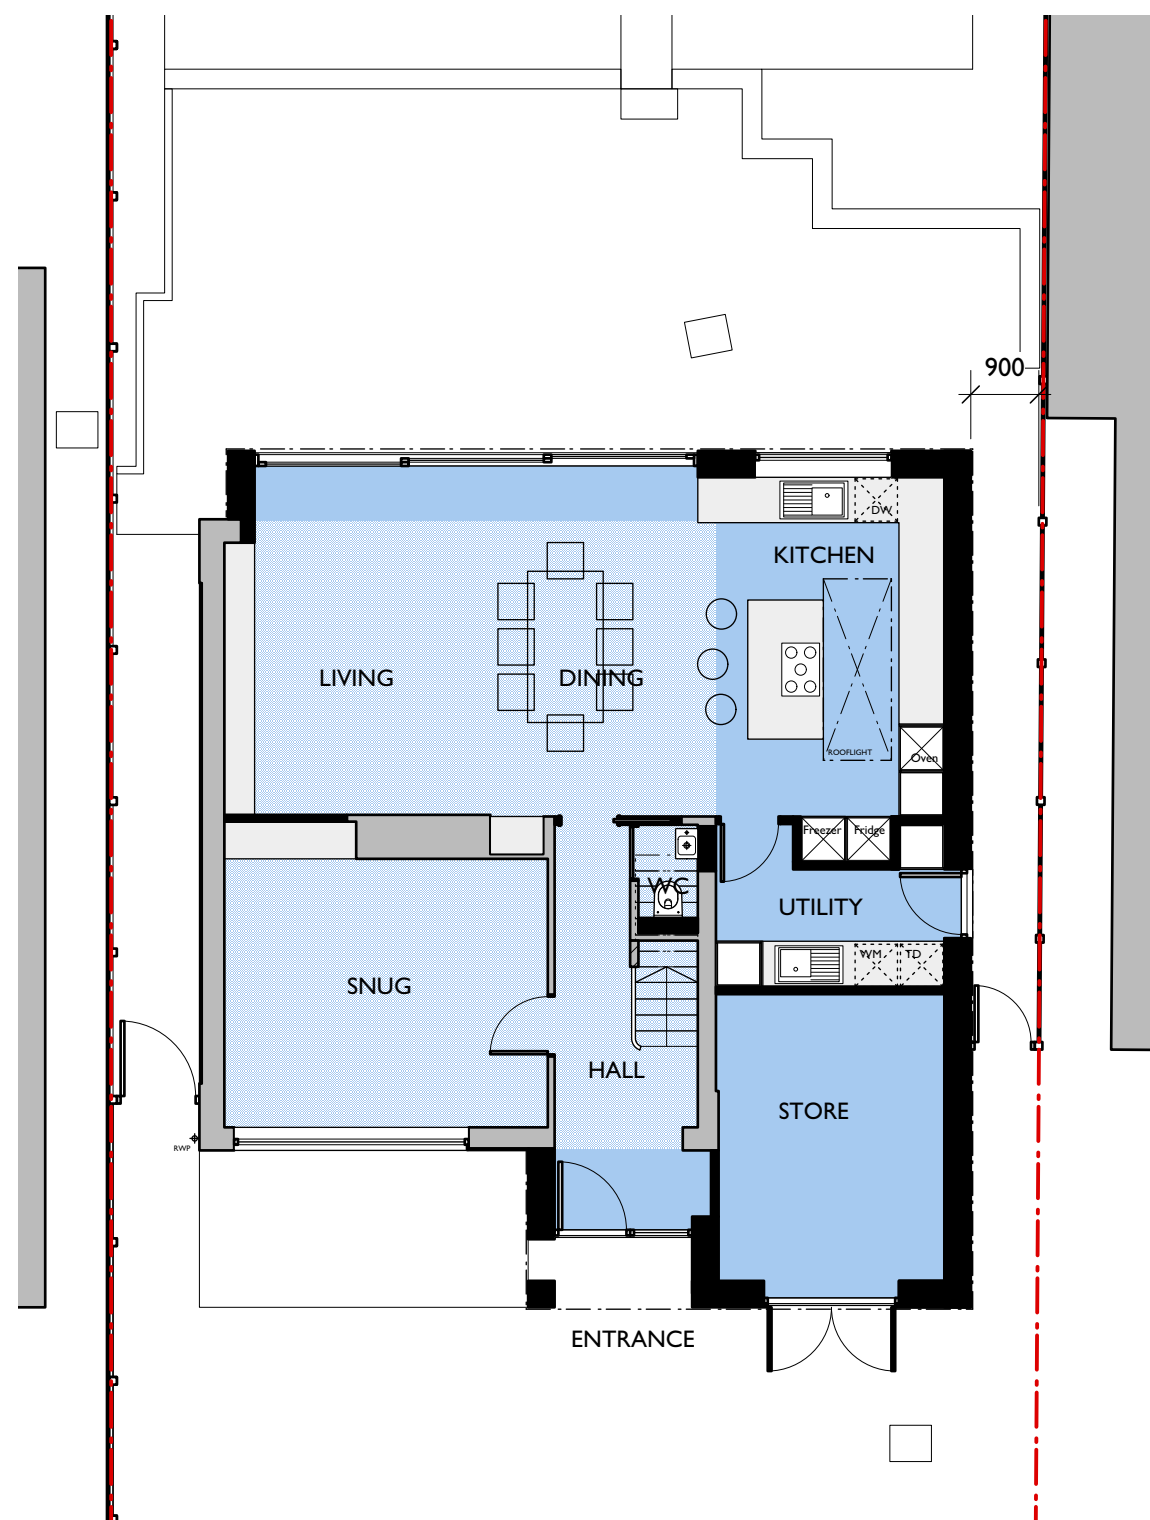


Ground floor plan 1:100

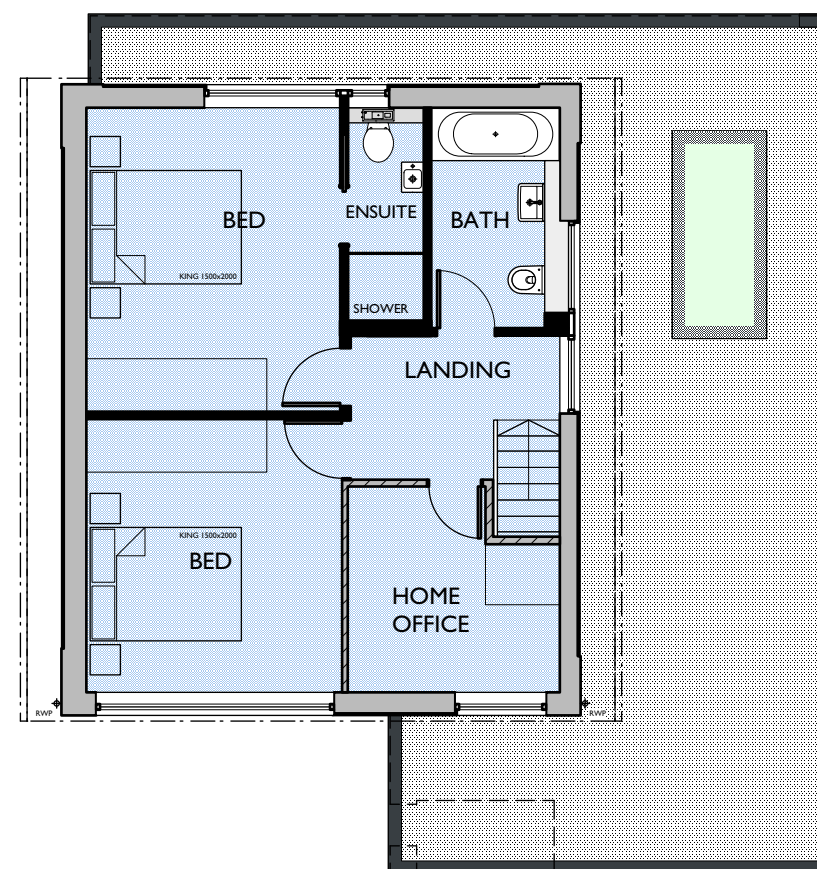

First floor plan 1:100

rev	description	date
-	-	-

Notes
 Do not scale from the drawing for other than planning purposes.
 Confirm all dimensions on site before construction.
 The copyright of this drawing is retained by SOLV architects
 The drawing may not be copied without written permission.

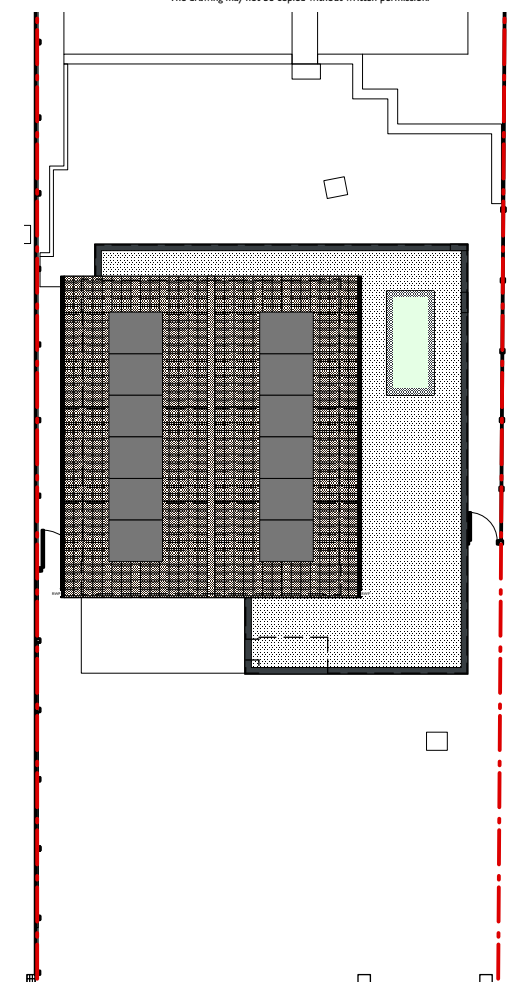

Site plan 1:200



project 29 Southbrook Rd Havant PO9 1RL	
client Daniel Wynne-Powell	
drawing Plans	
scale 1:100@A3	
drawing number 2602_PO_04	rev -


SOLV architects

The Studio 30 Hillside Rd Winchester SO22 5NW


t 07990548318
 e mail@solvarchitects.co.uk
 w www.solvarchitects.co.uk
 f www.facebook.com/SolvArchitects
 @solvarchitects




Scale 0 1 2 5 10m

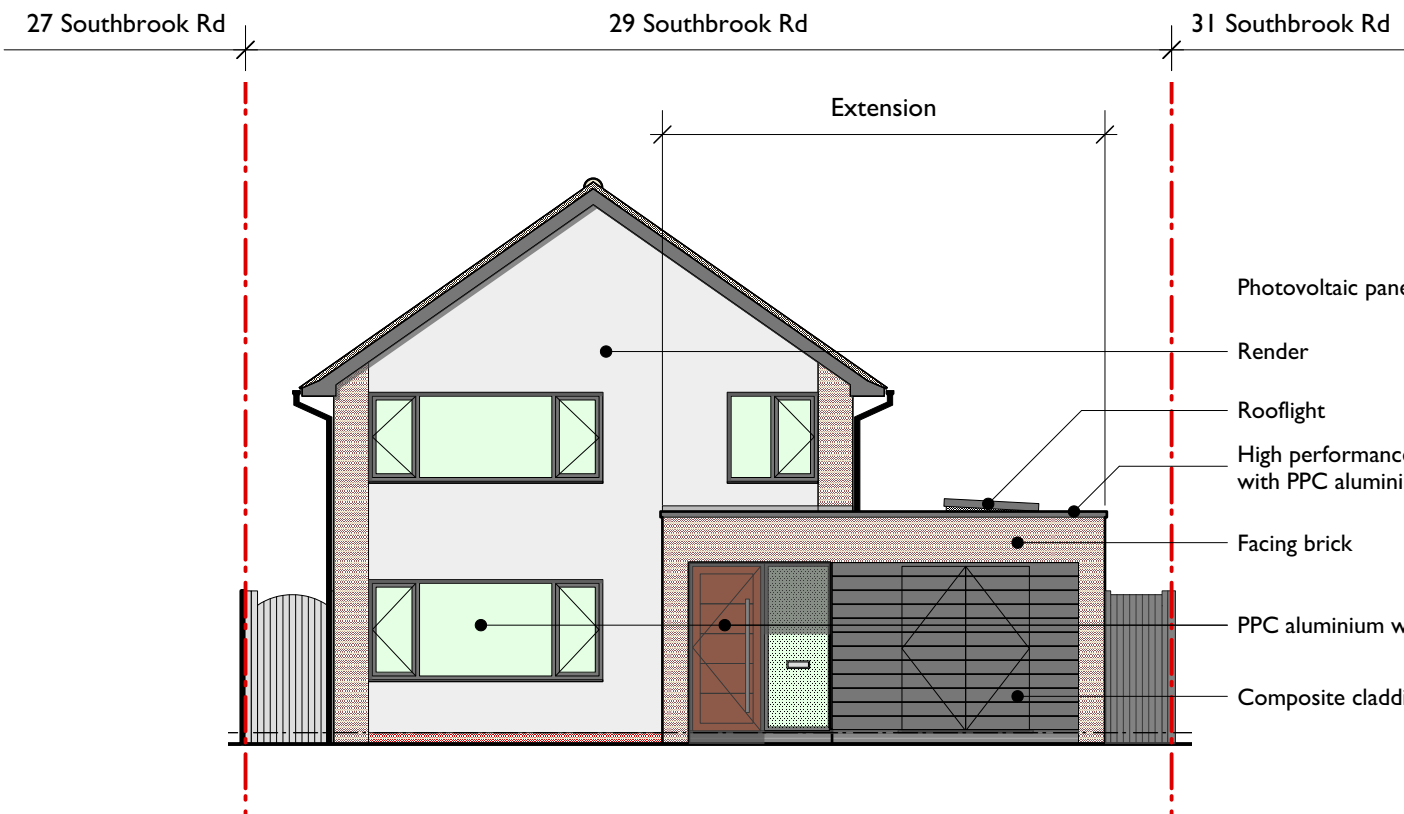


South Elevation

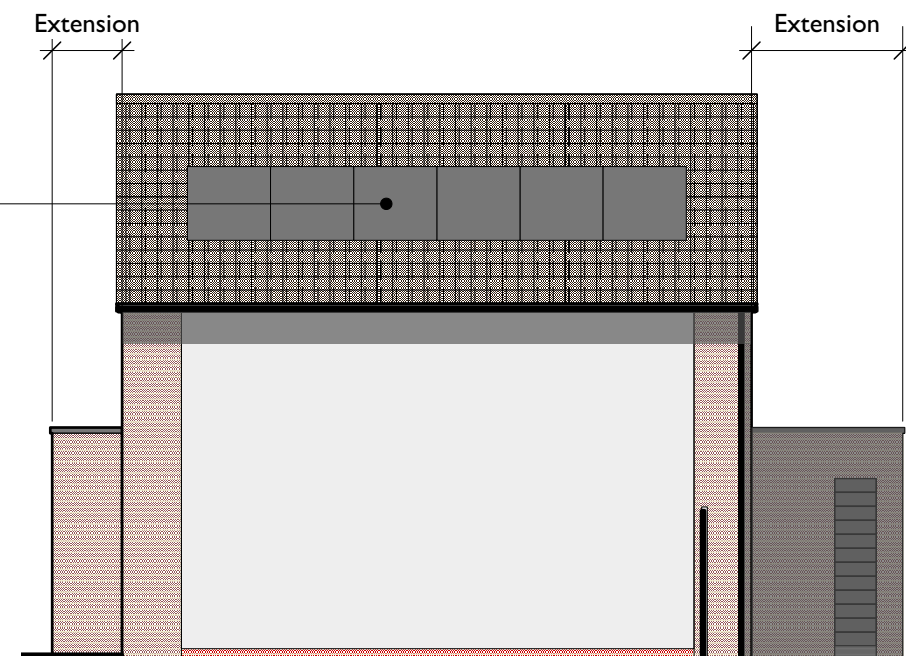

West Elevation

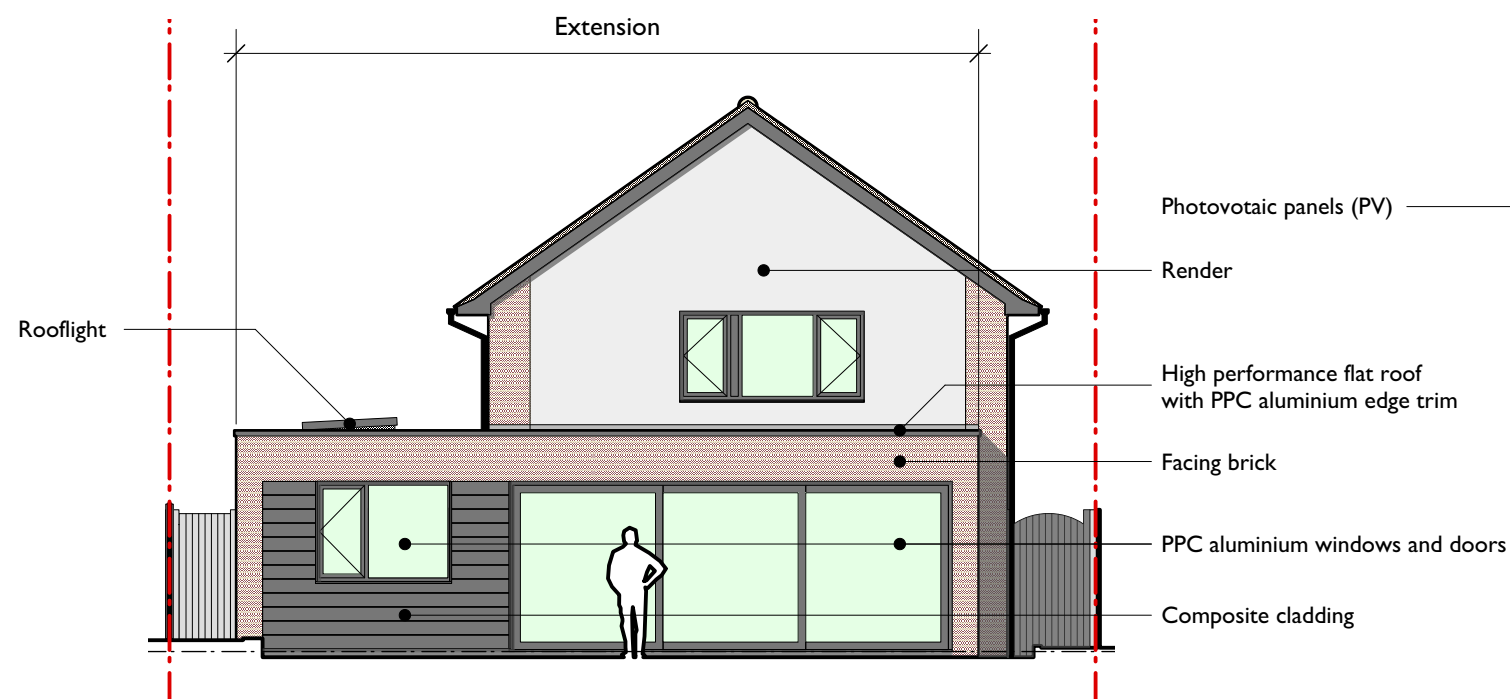

North Elevation

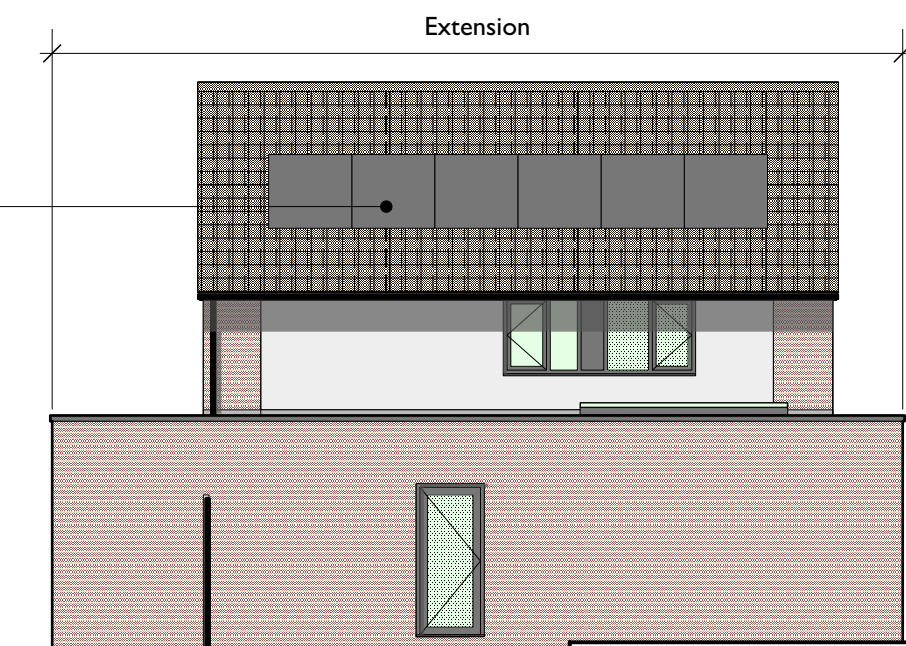

East Elevation

rev	description	date
-	-	-

Notes
Do not scale from the drawing for other than planning purposes.
Confirm all dimensions on site before construction
The copyright of this drawing is retained by SOLV architects
The drawing may not be copied without written permission.

project 29 Southbrook Rd Havant PO9 1RL	
client Daniel Wynne-Powell	
drawing Elevations	
scale 1:100@A3	
drawing number 2602_E20	rev -

SOLV architects
The Studio 30 Hillside Rd Winchester SO22 5NW
t 07990548318
e mail@solvarchitects.co.uk
w www.solvarchitects.co.uk
f www.facebook.com/SolvArchitects
@solvarchitects



Scale 0 1 2 5 10m