




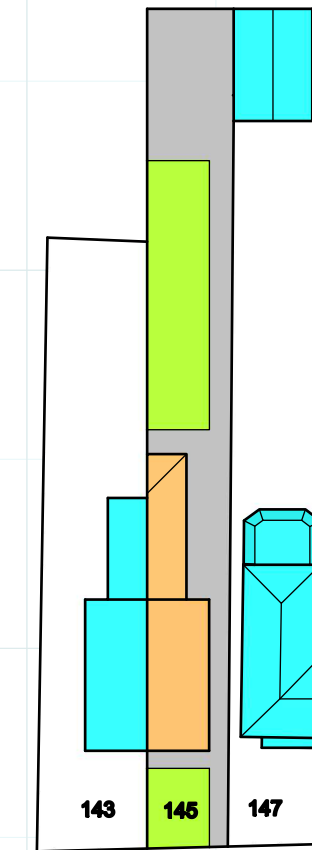

EXISTING BLOCK PLAN
SCALE 1:500


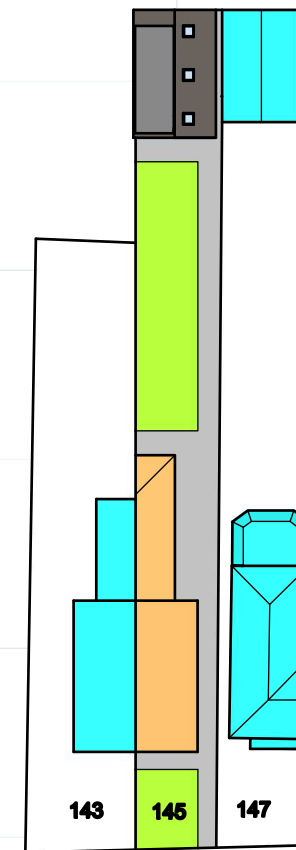




PROPOSED BLOCK PLAN
SCALE 1:500

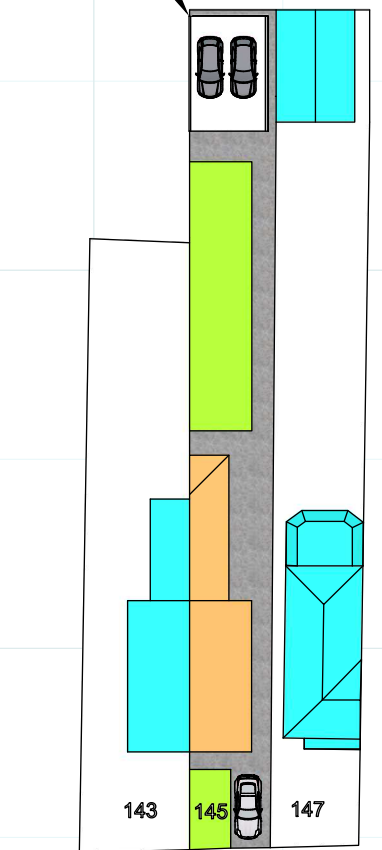

PROPOSED BLOCK PLAN
cars parked on site
SCALE 1:500

DATE:16/4/26
1/7/26
4/9/26

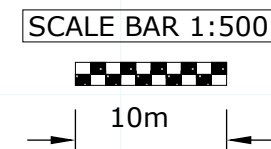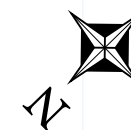


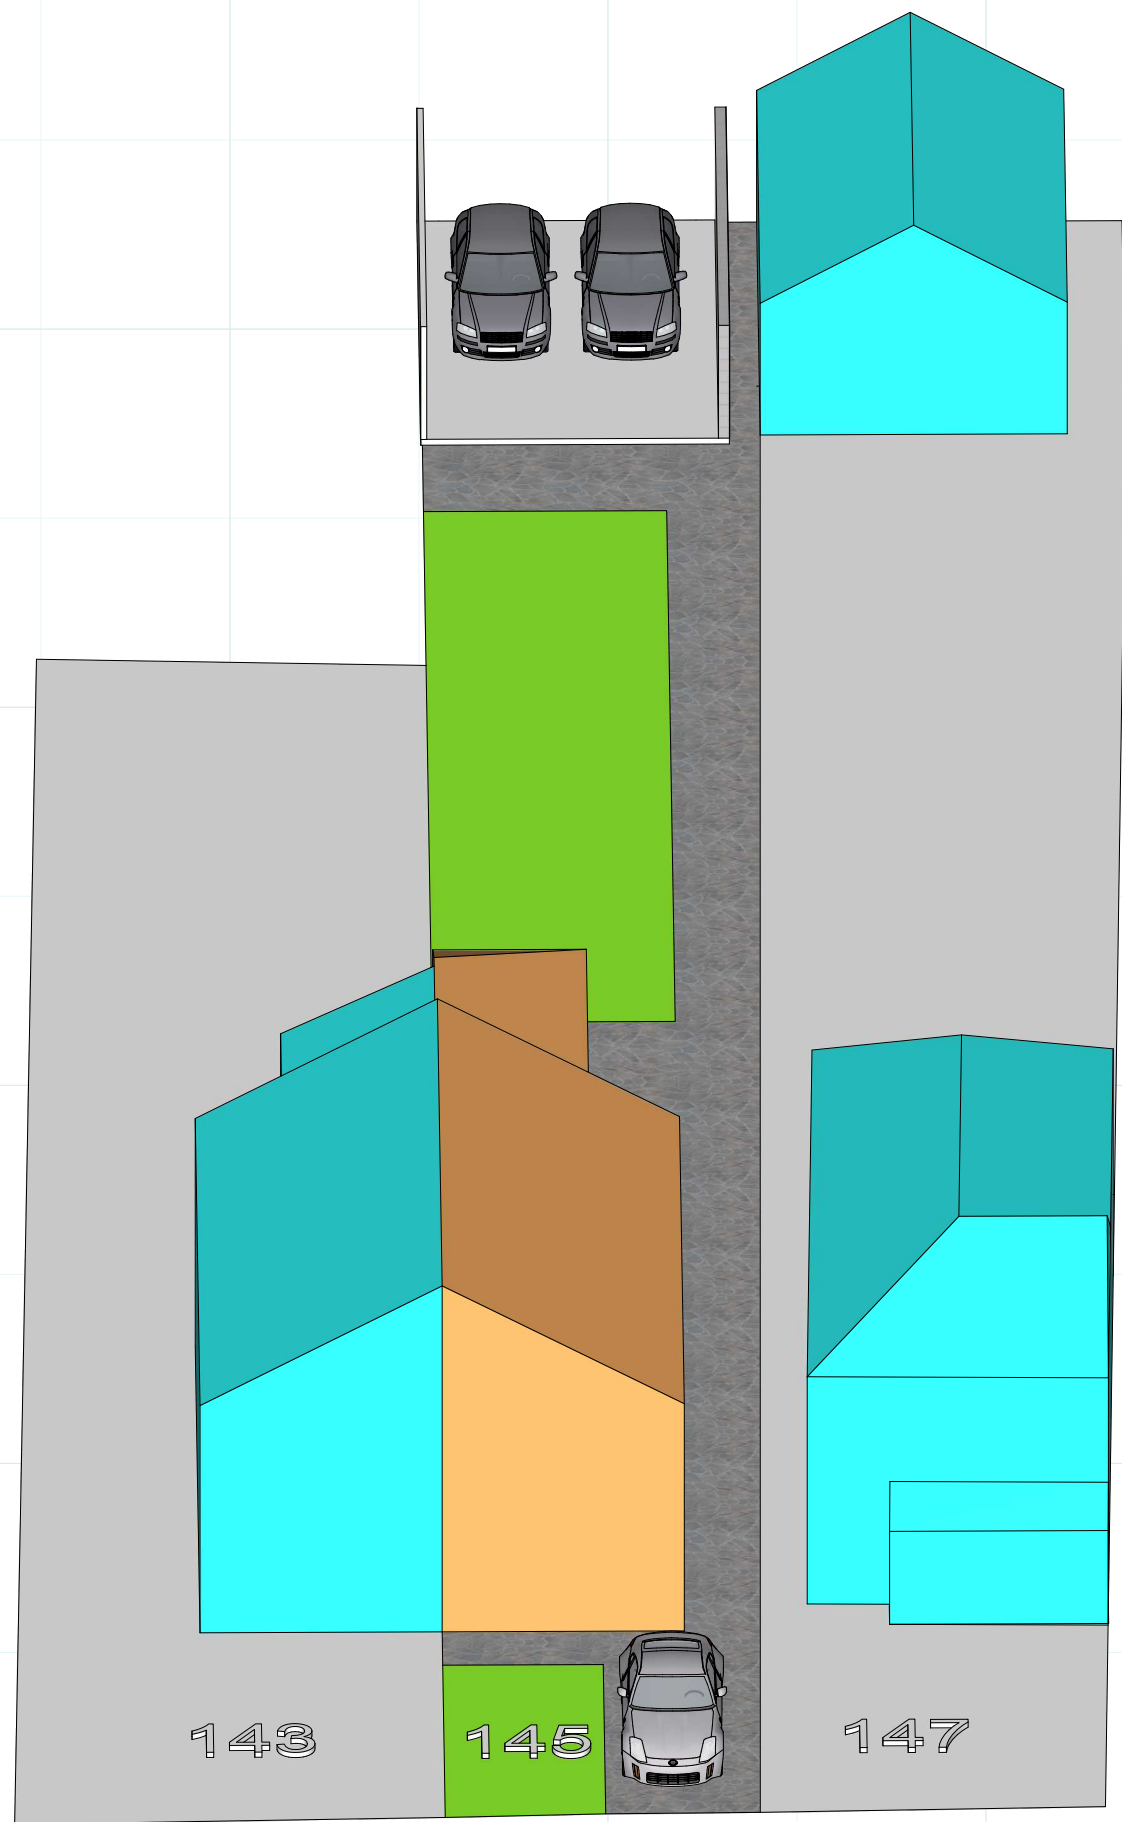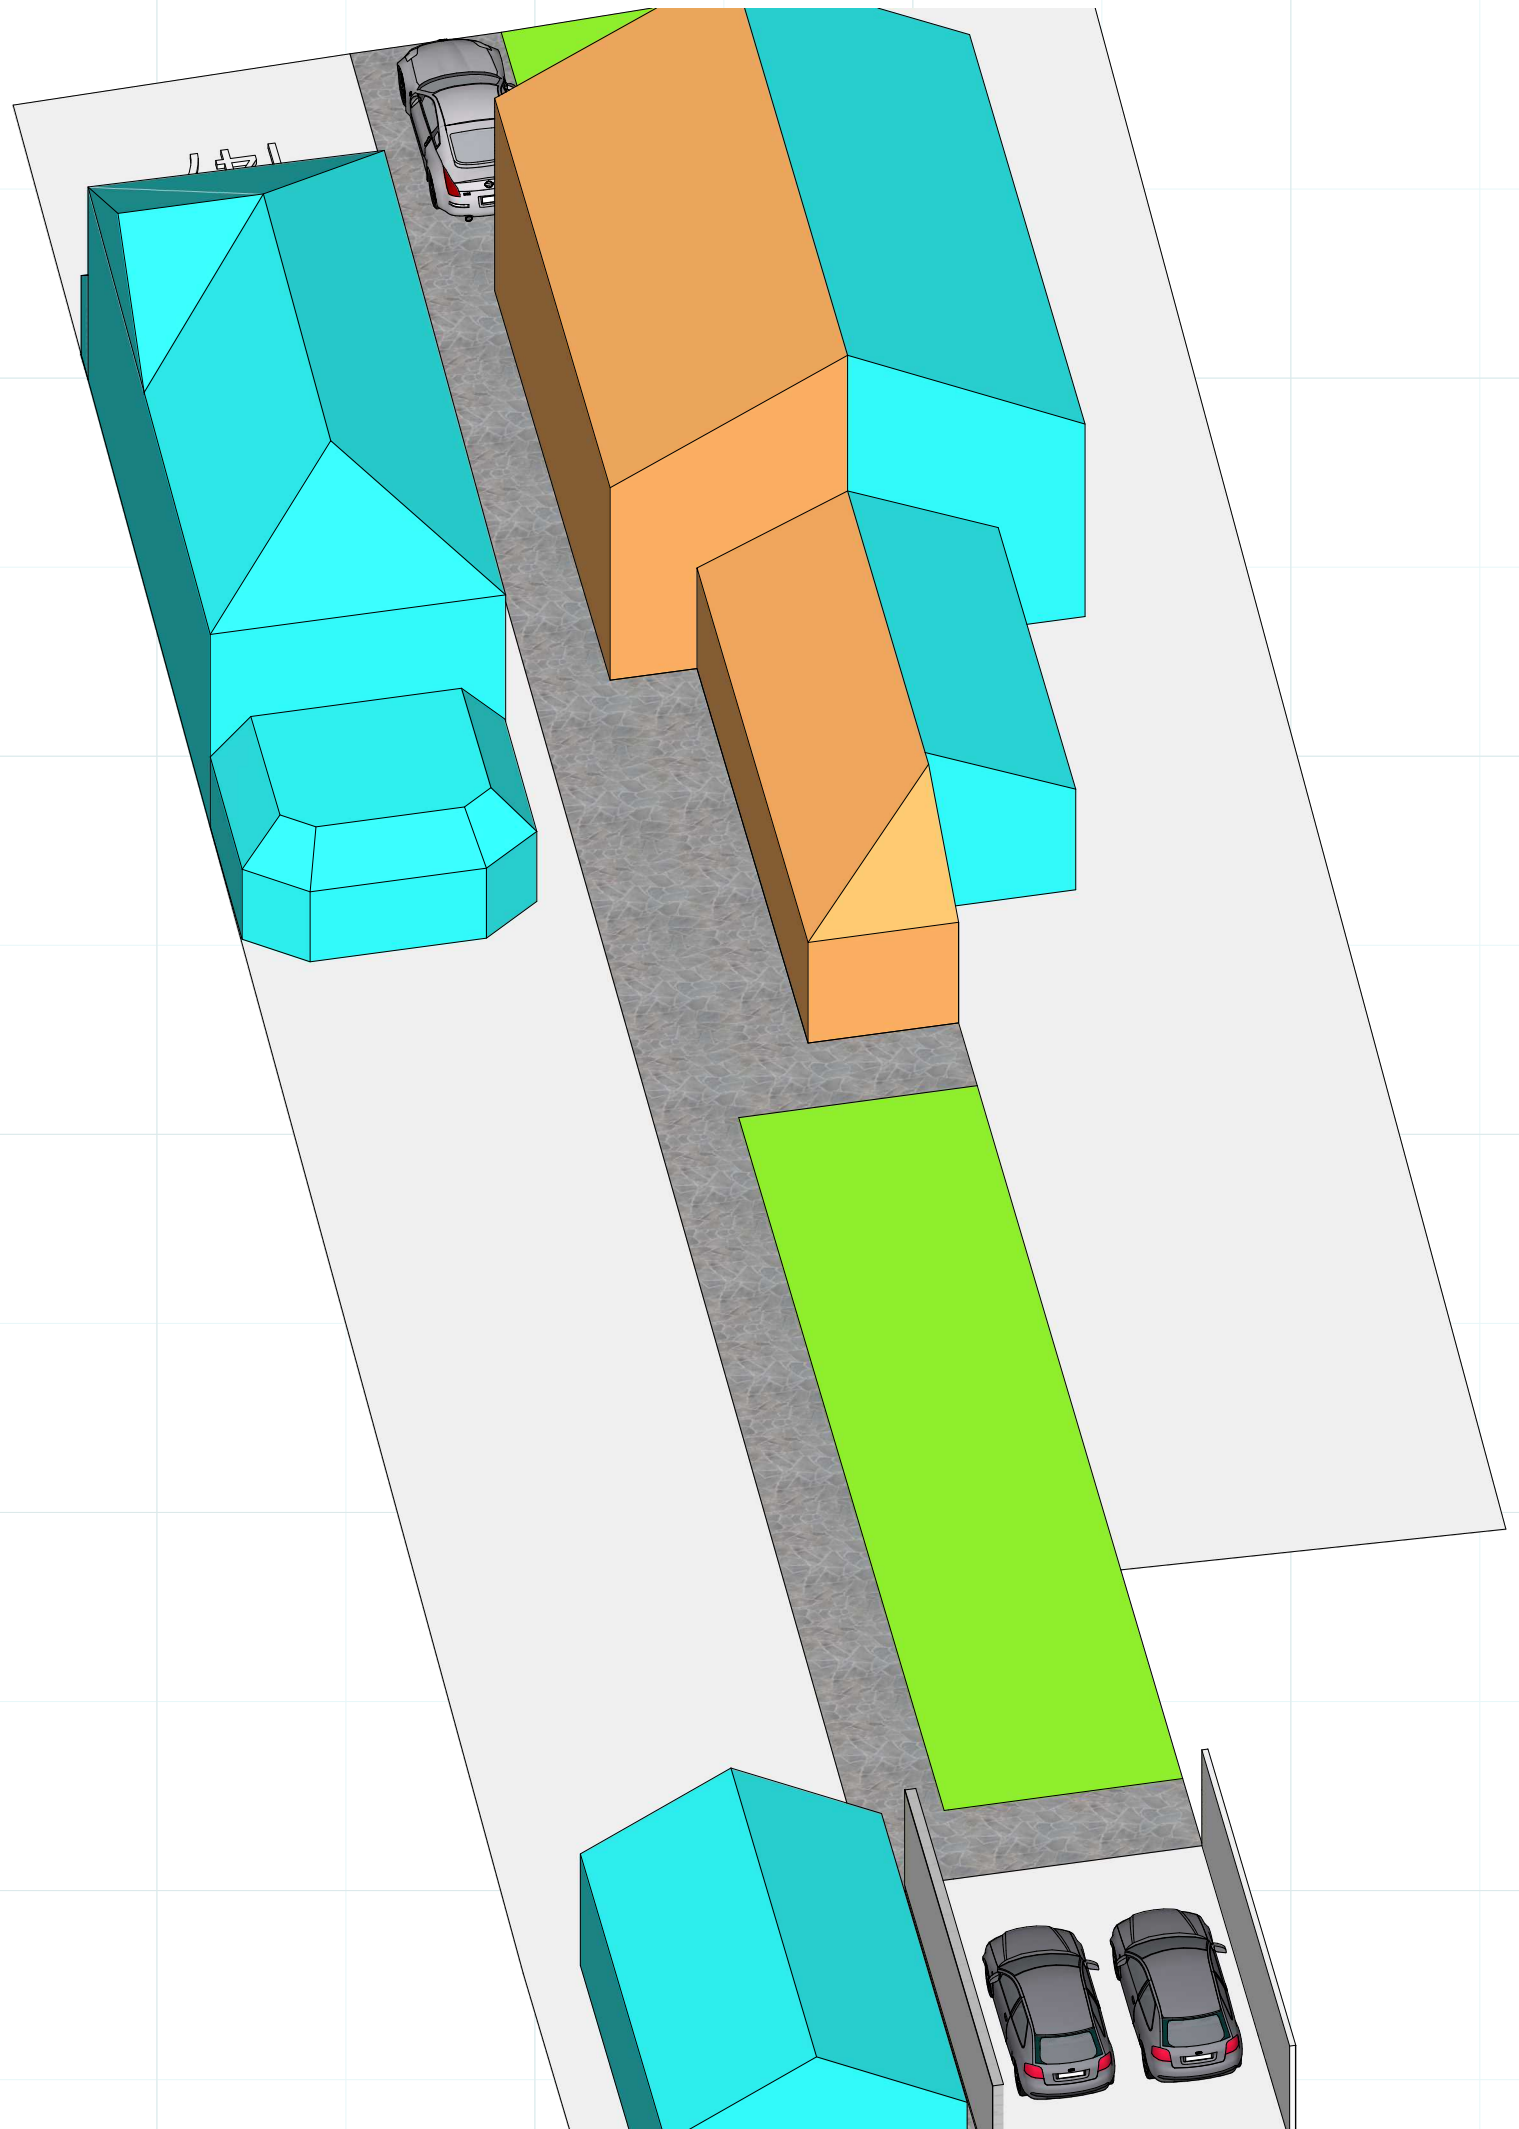


PROPOSED PERSPECTIVE SHOWING CARS PARKED



FRONT ELEVATION

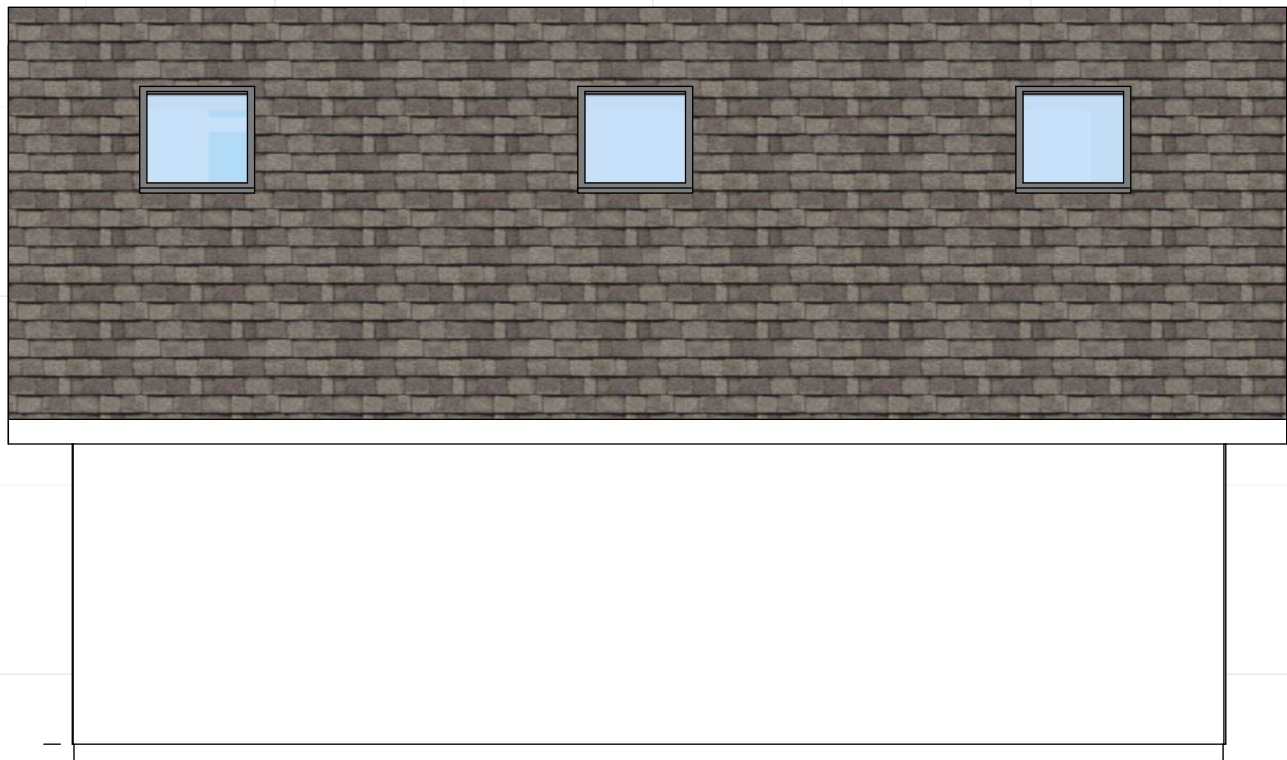

SIDE ELEVATION

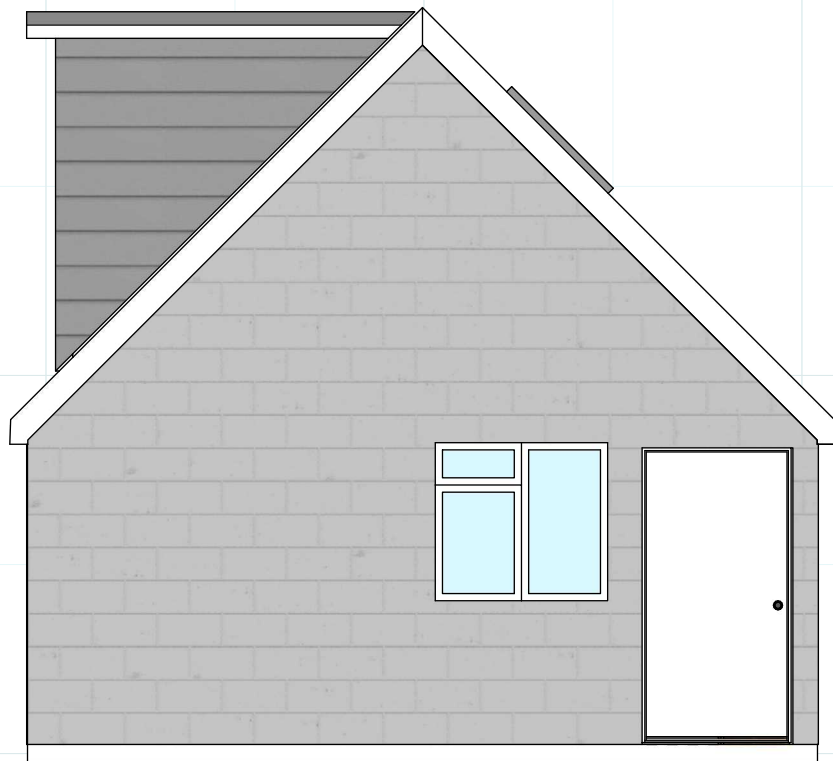




REAR ELEVATION




SIDE ELEVATION

SCALE BAR 1:50

 


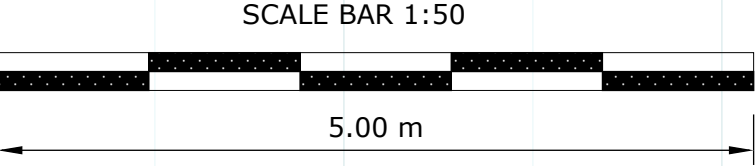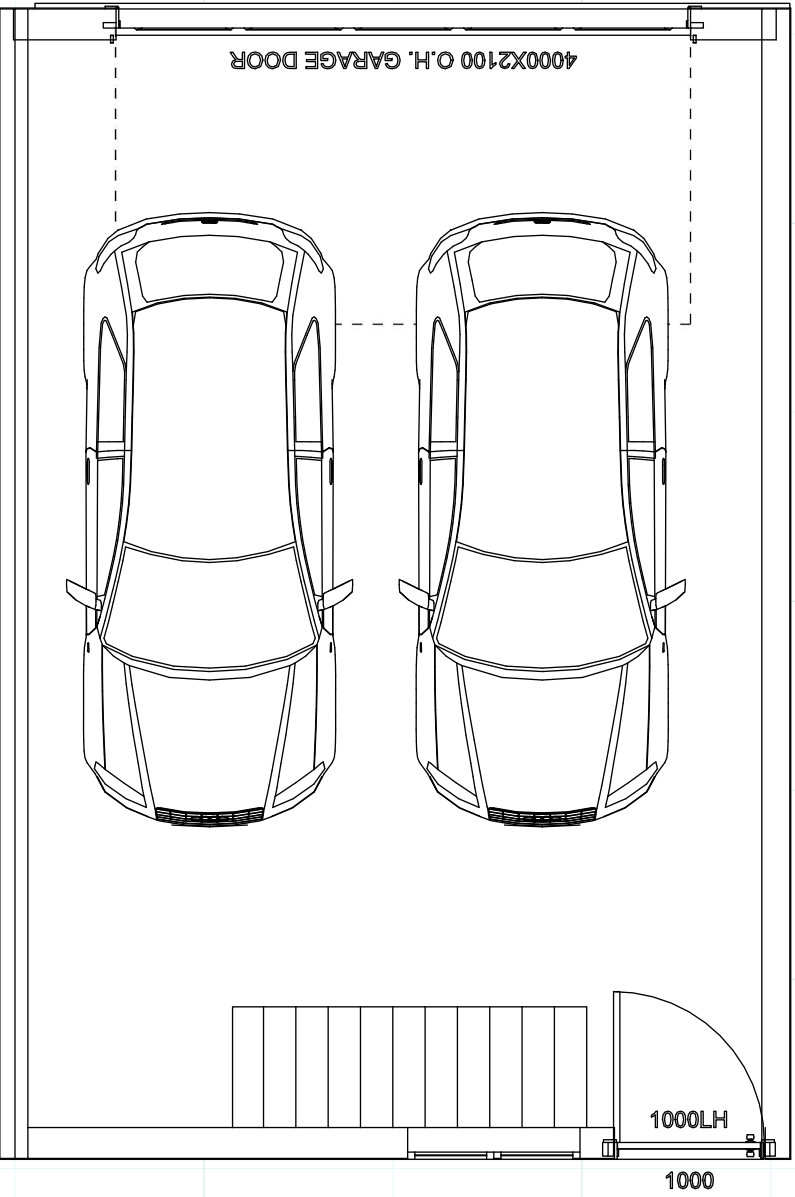





GROUND FLOOR PLAN

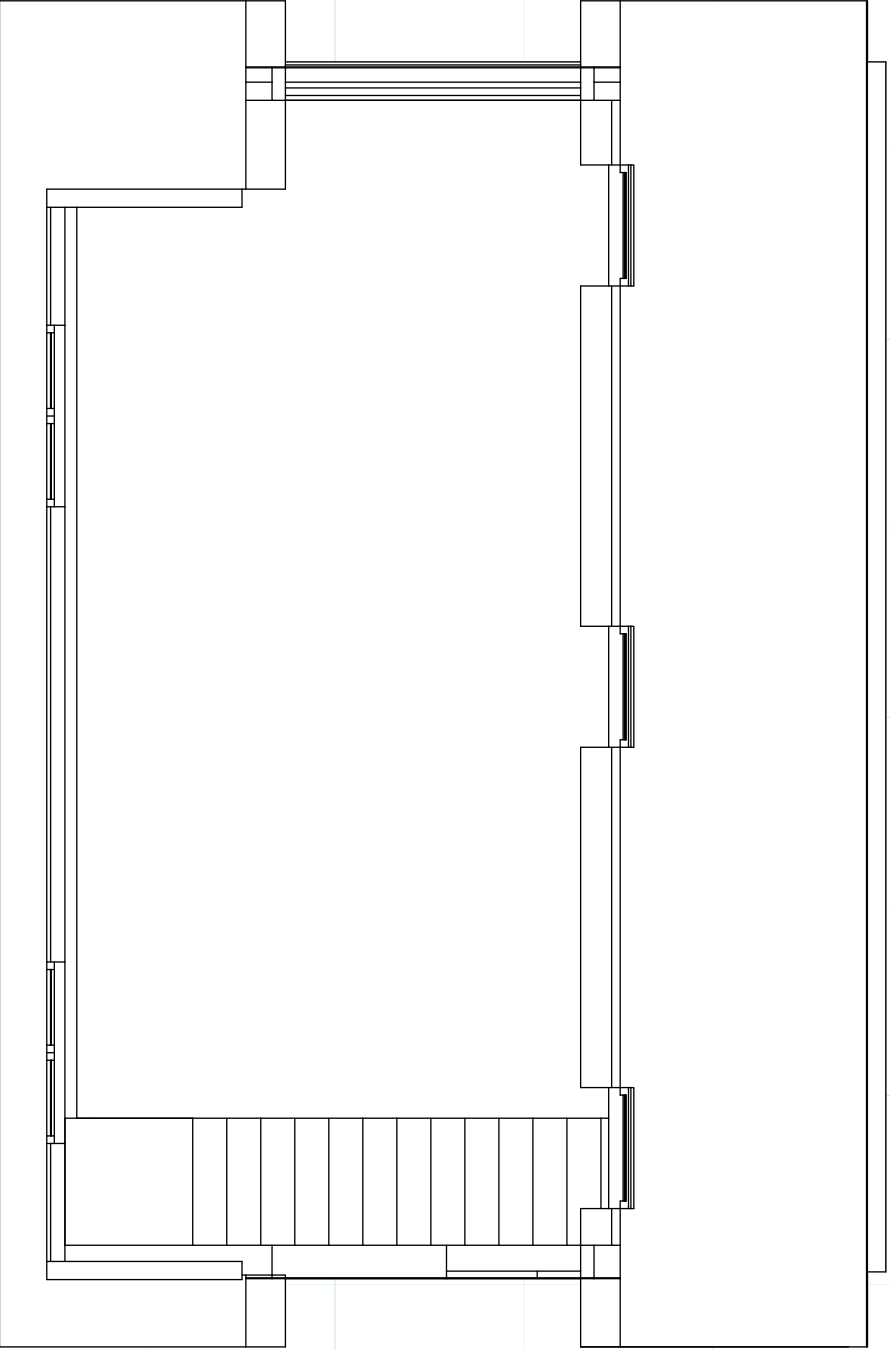


FIRST FLOOR FLOOR PLAN

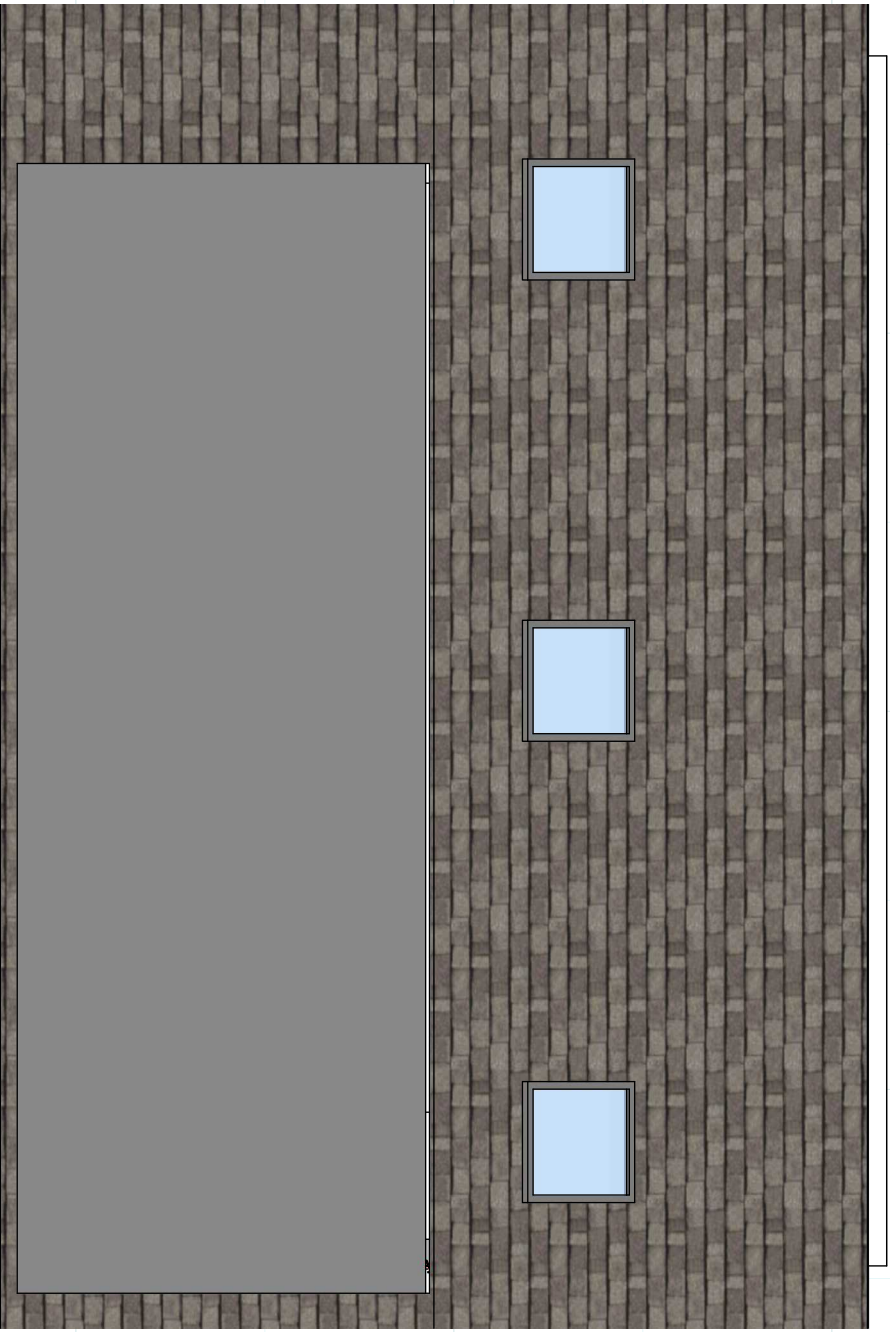


ROOF PLAN

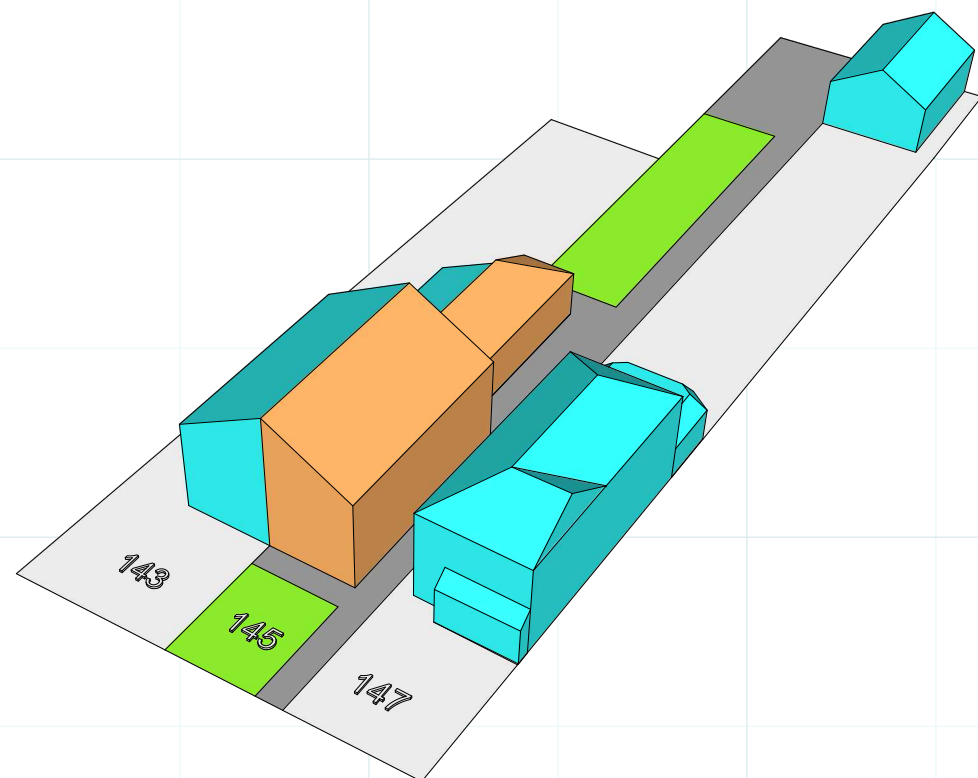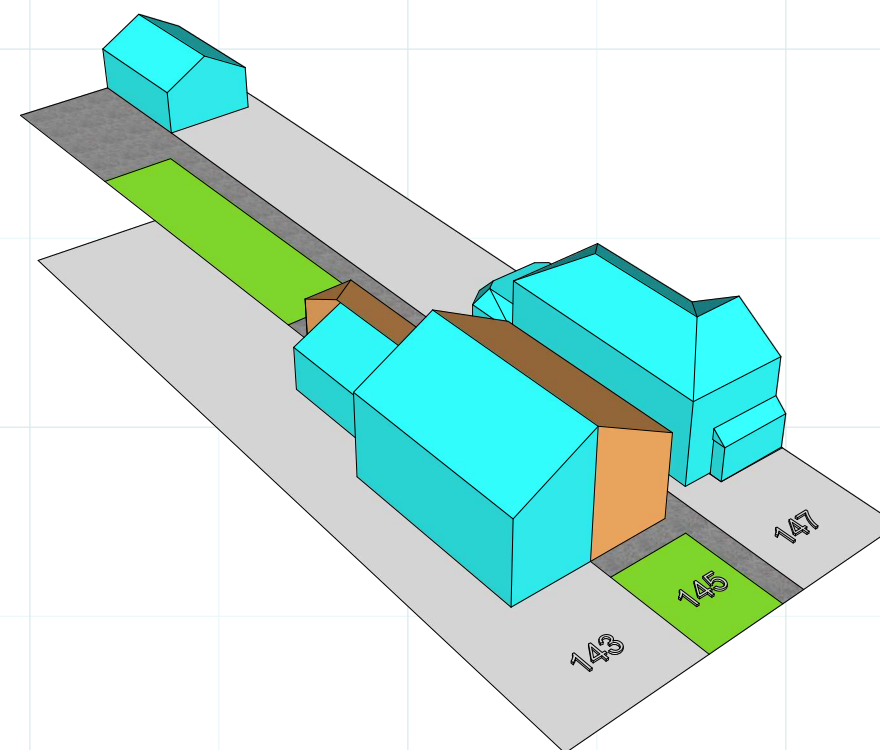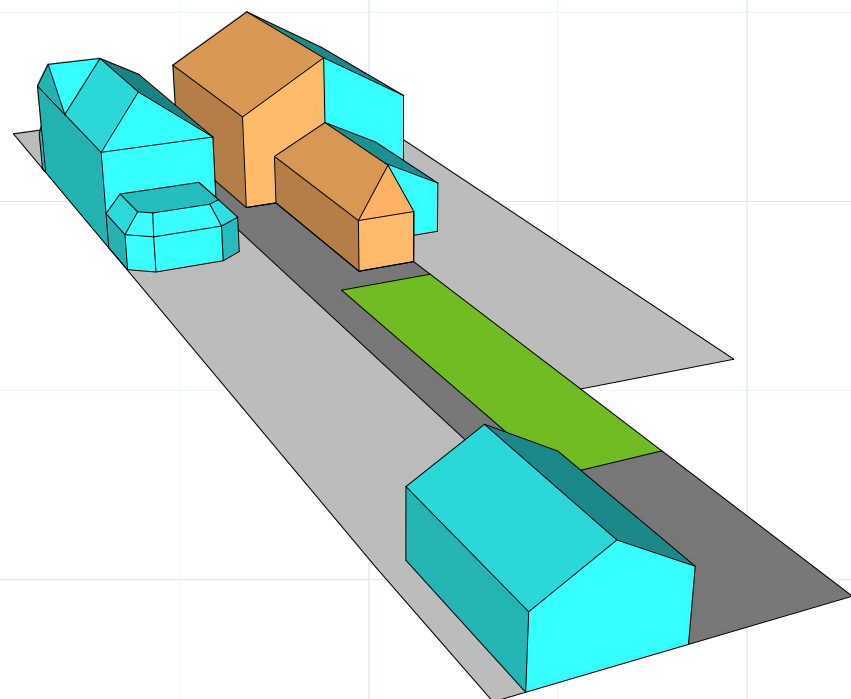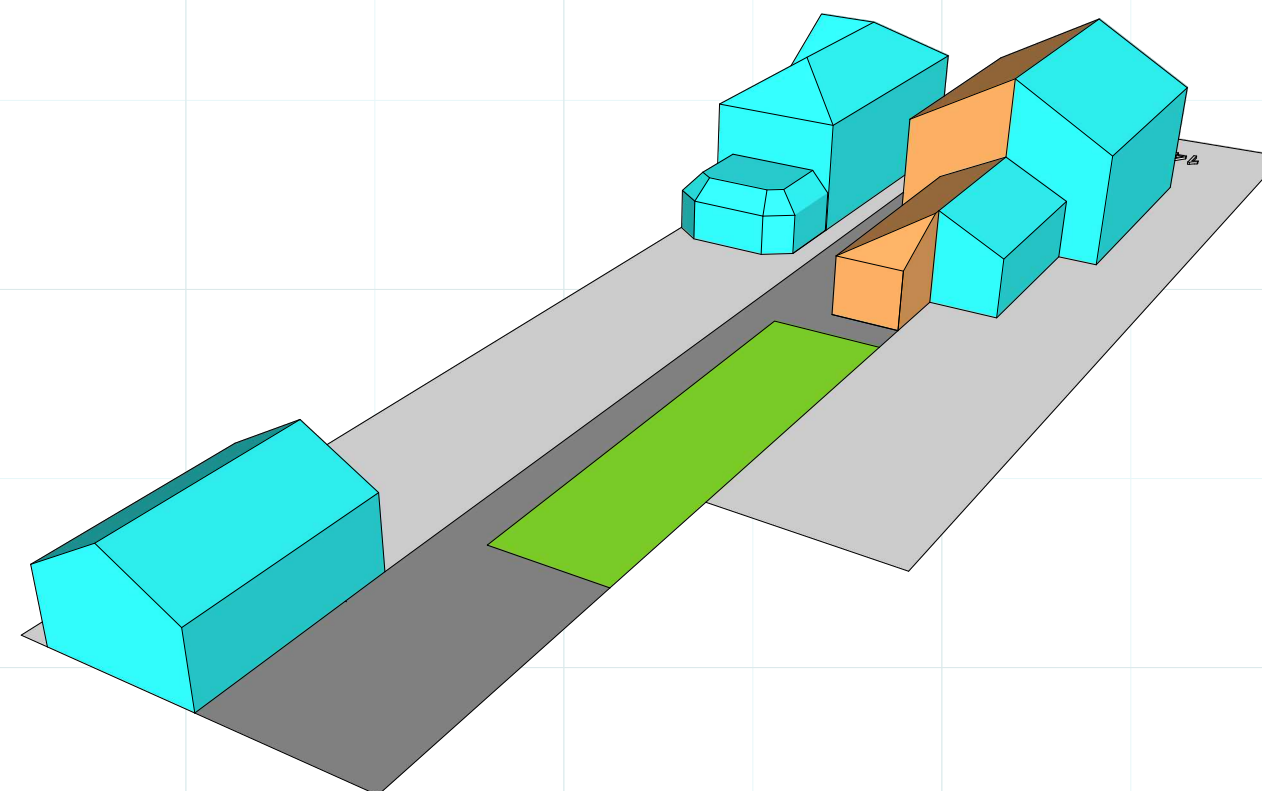


EXISTING PERSPECTIVES

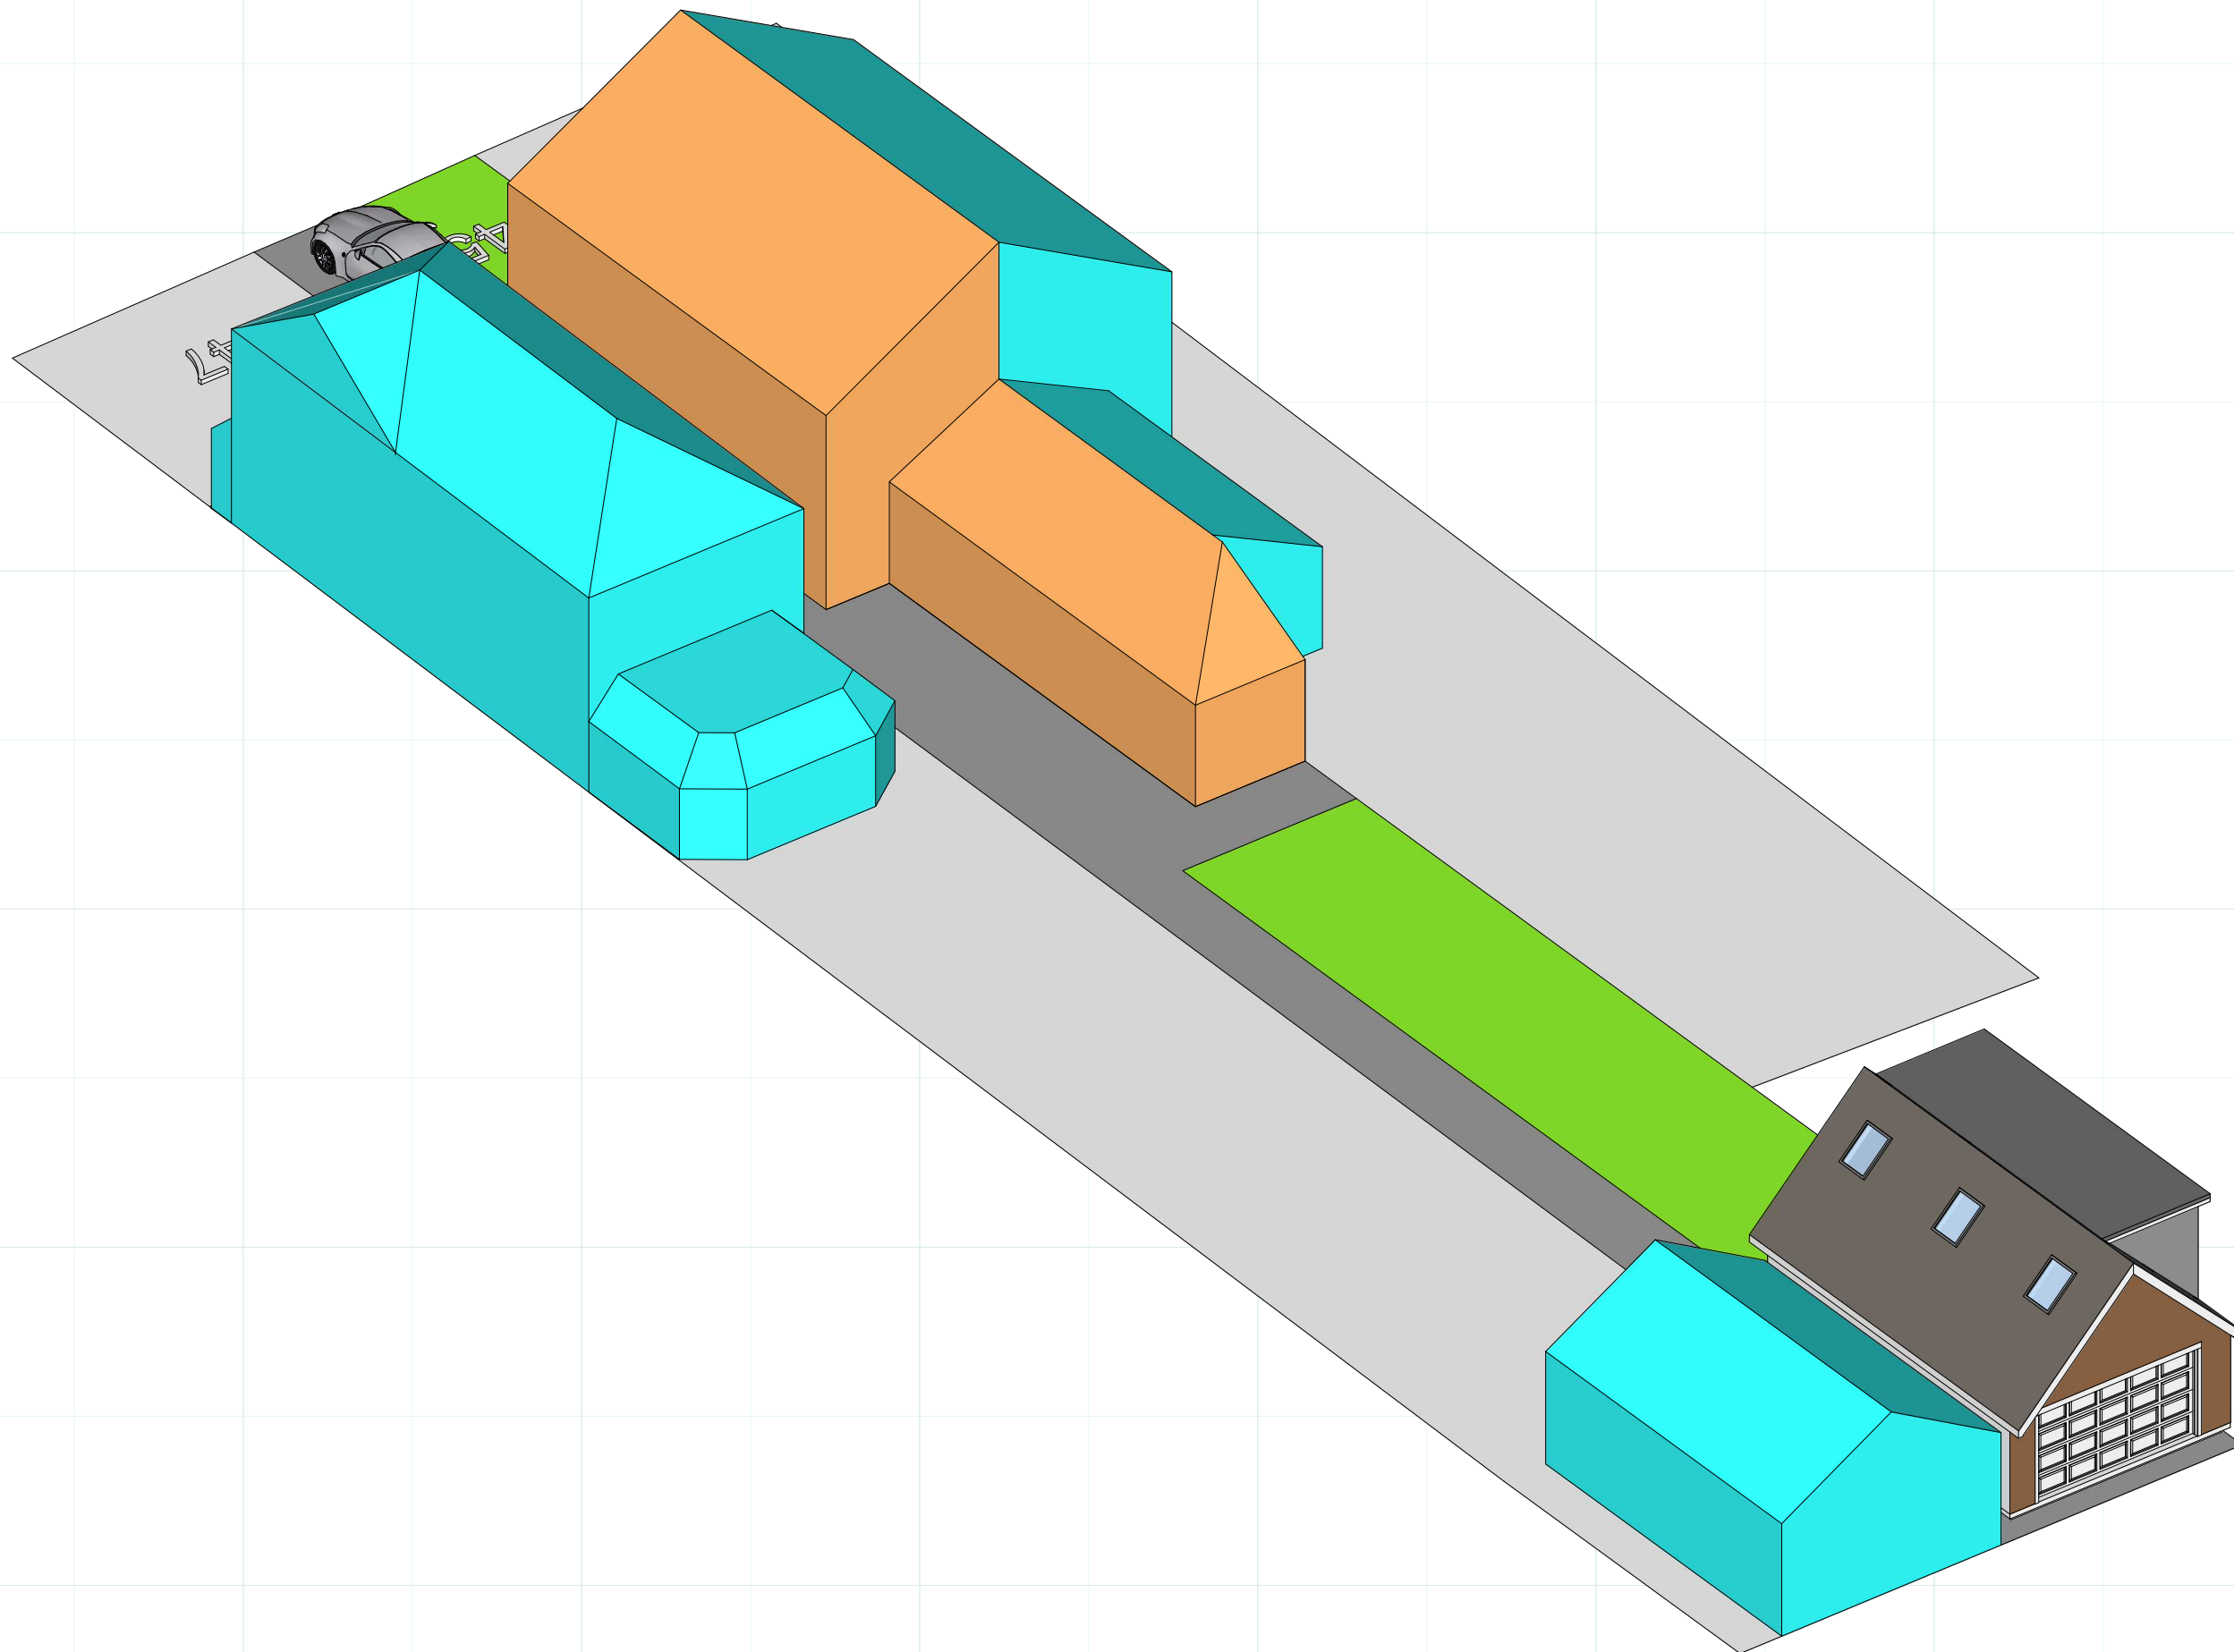


PROPOSED FRONT PERSPECTIVE 1

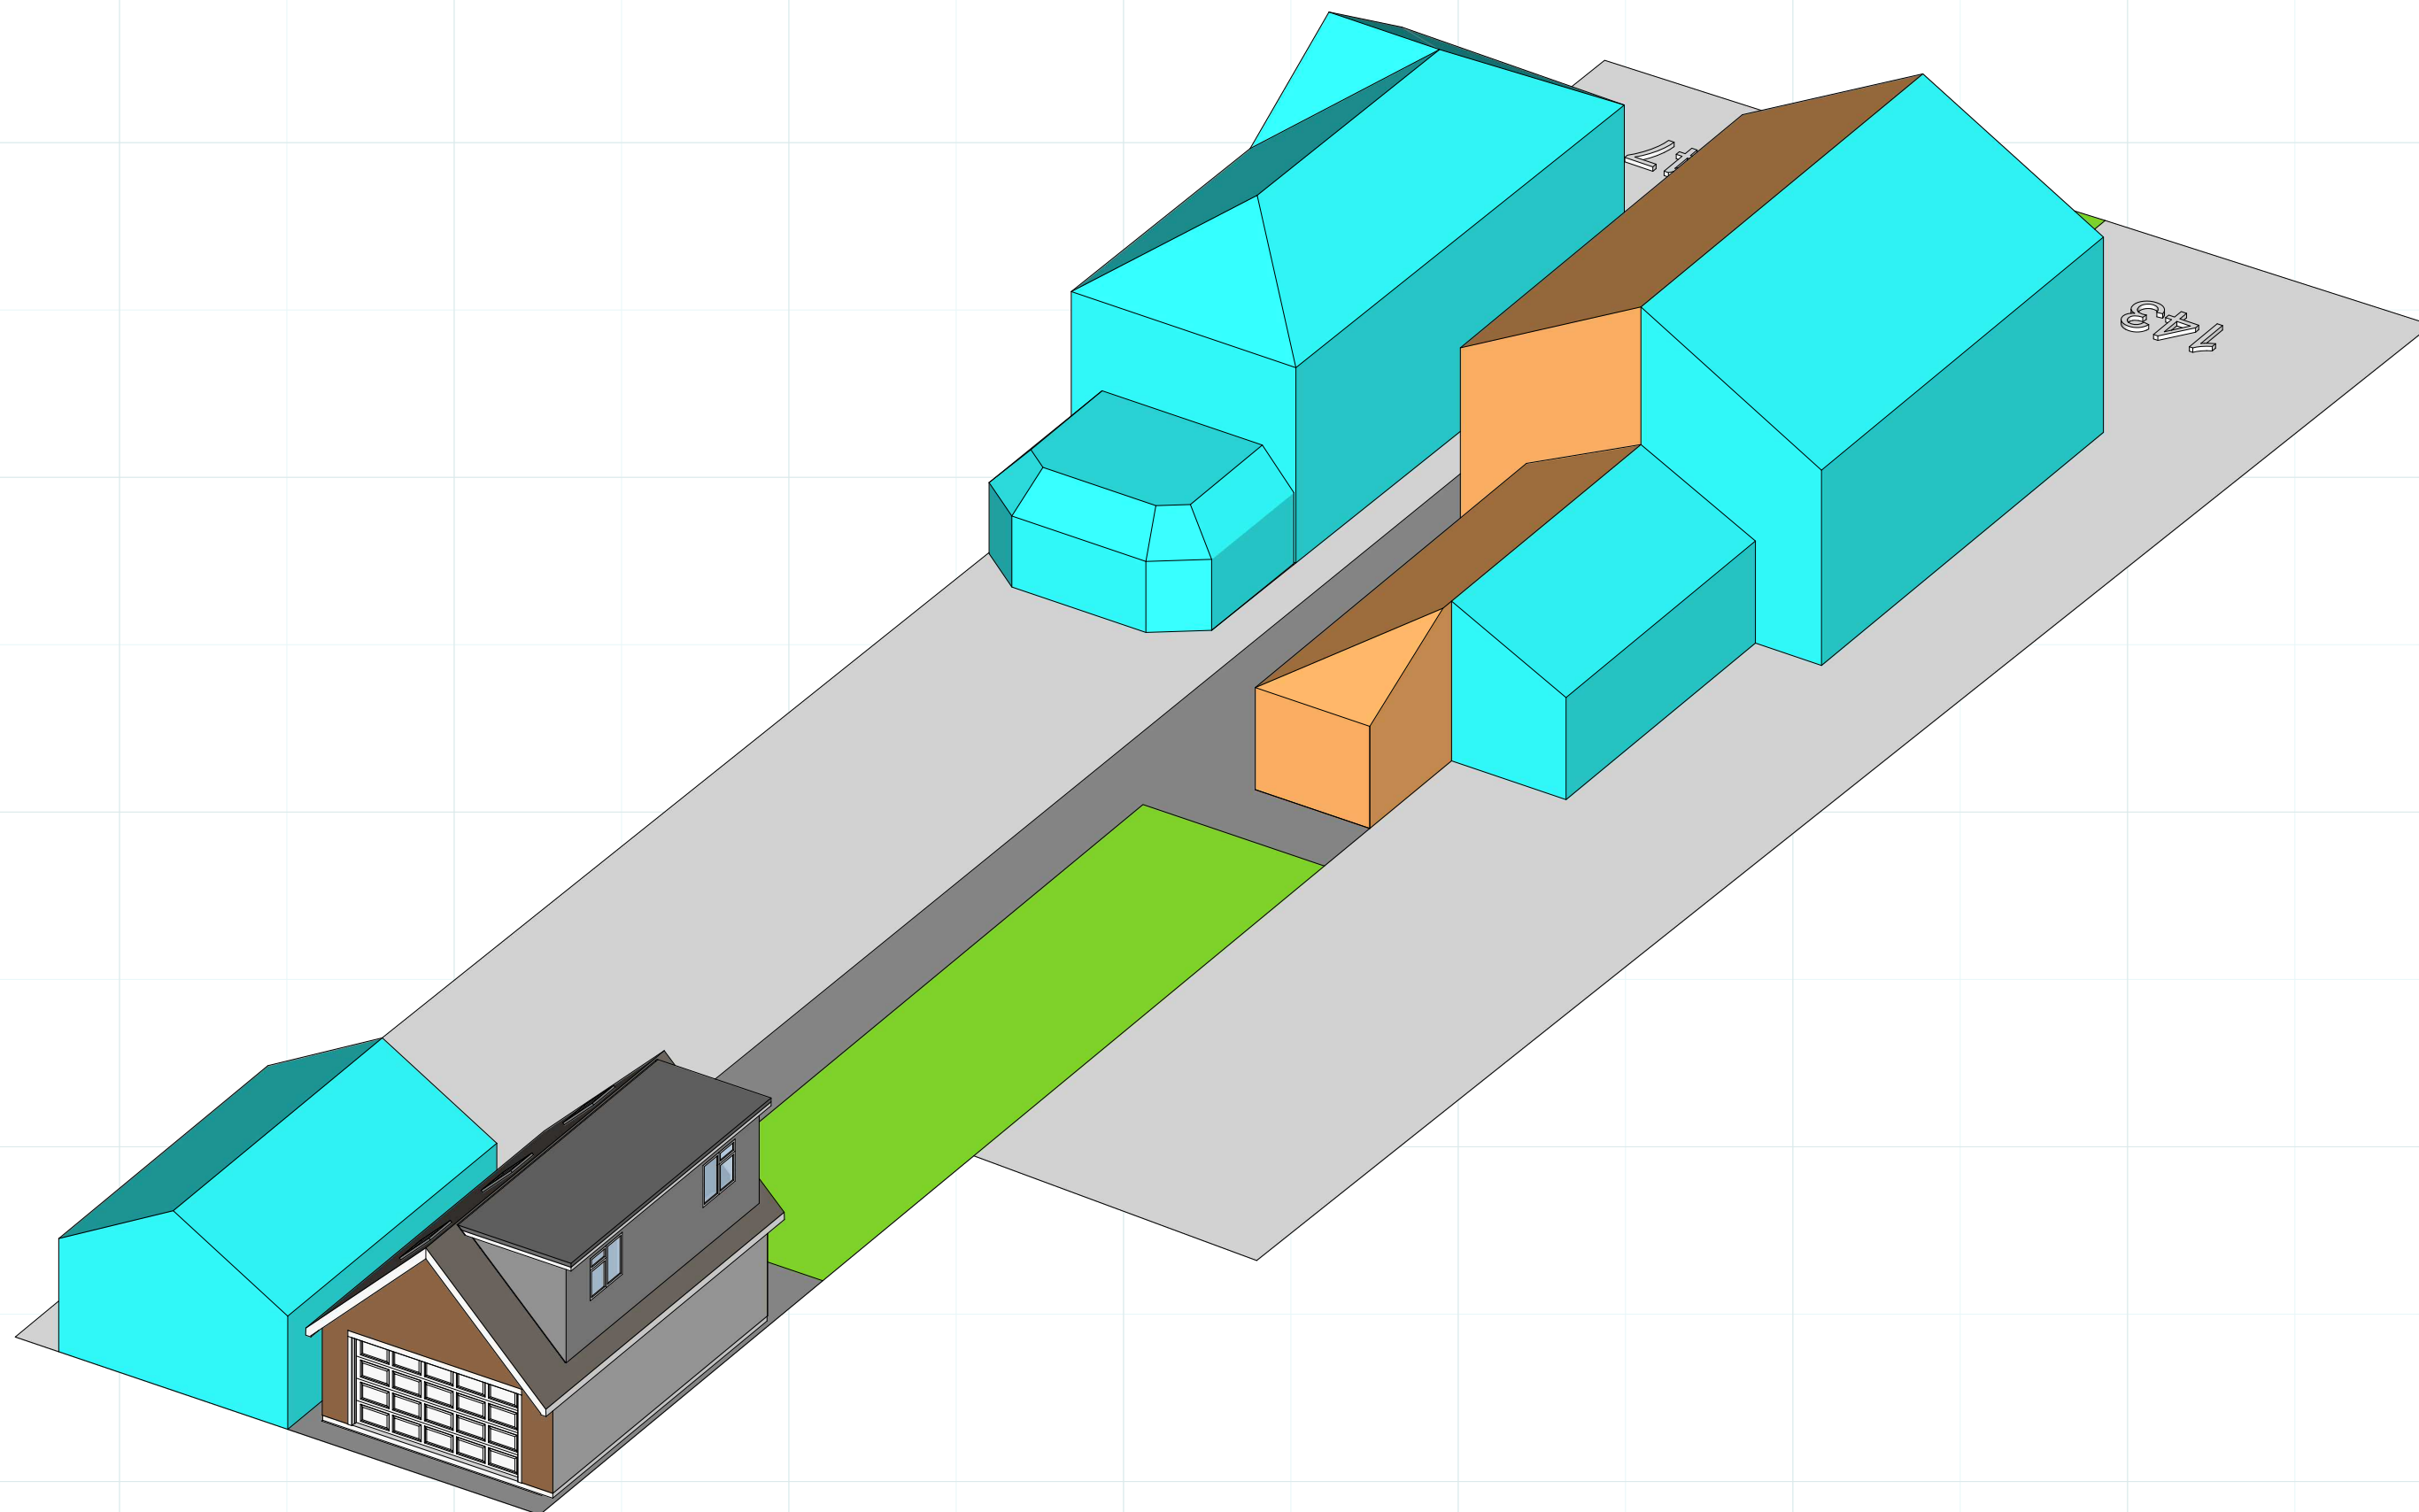

PROPOSED FRONT PERSPECTIVE 2

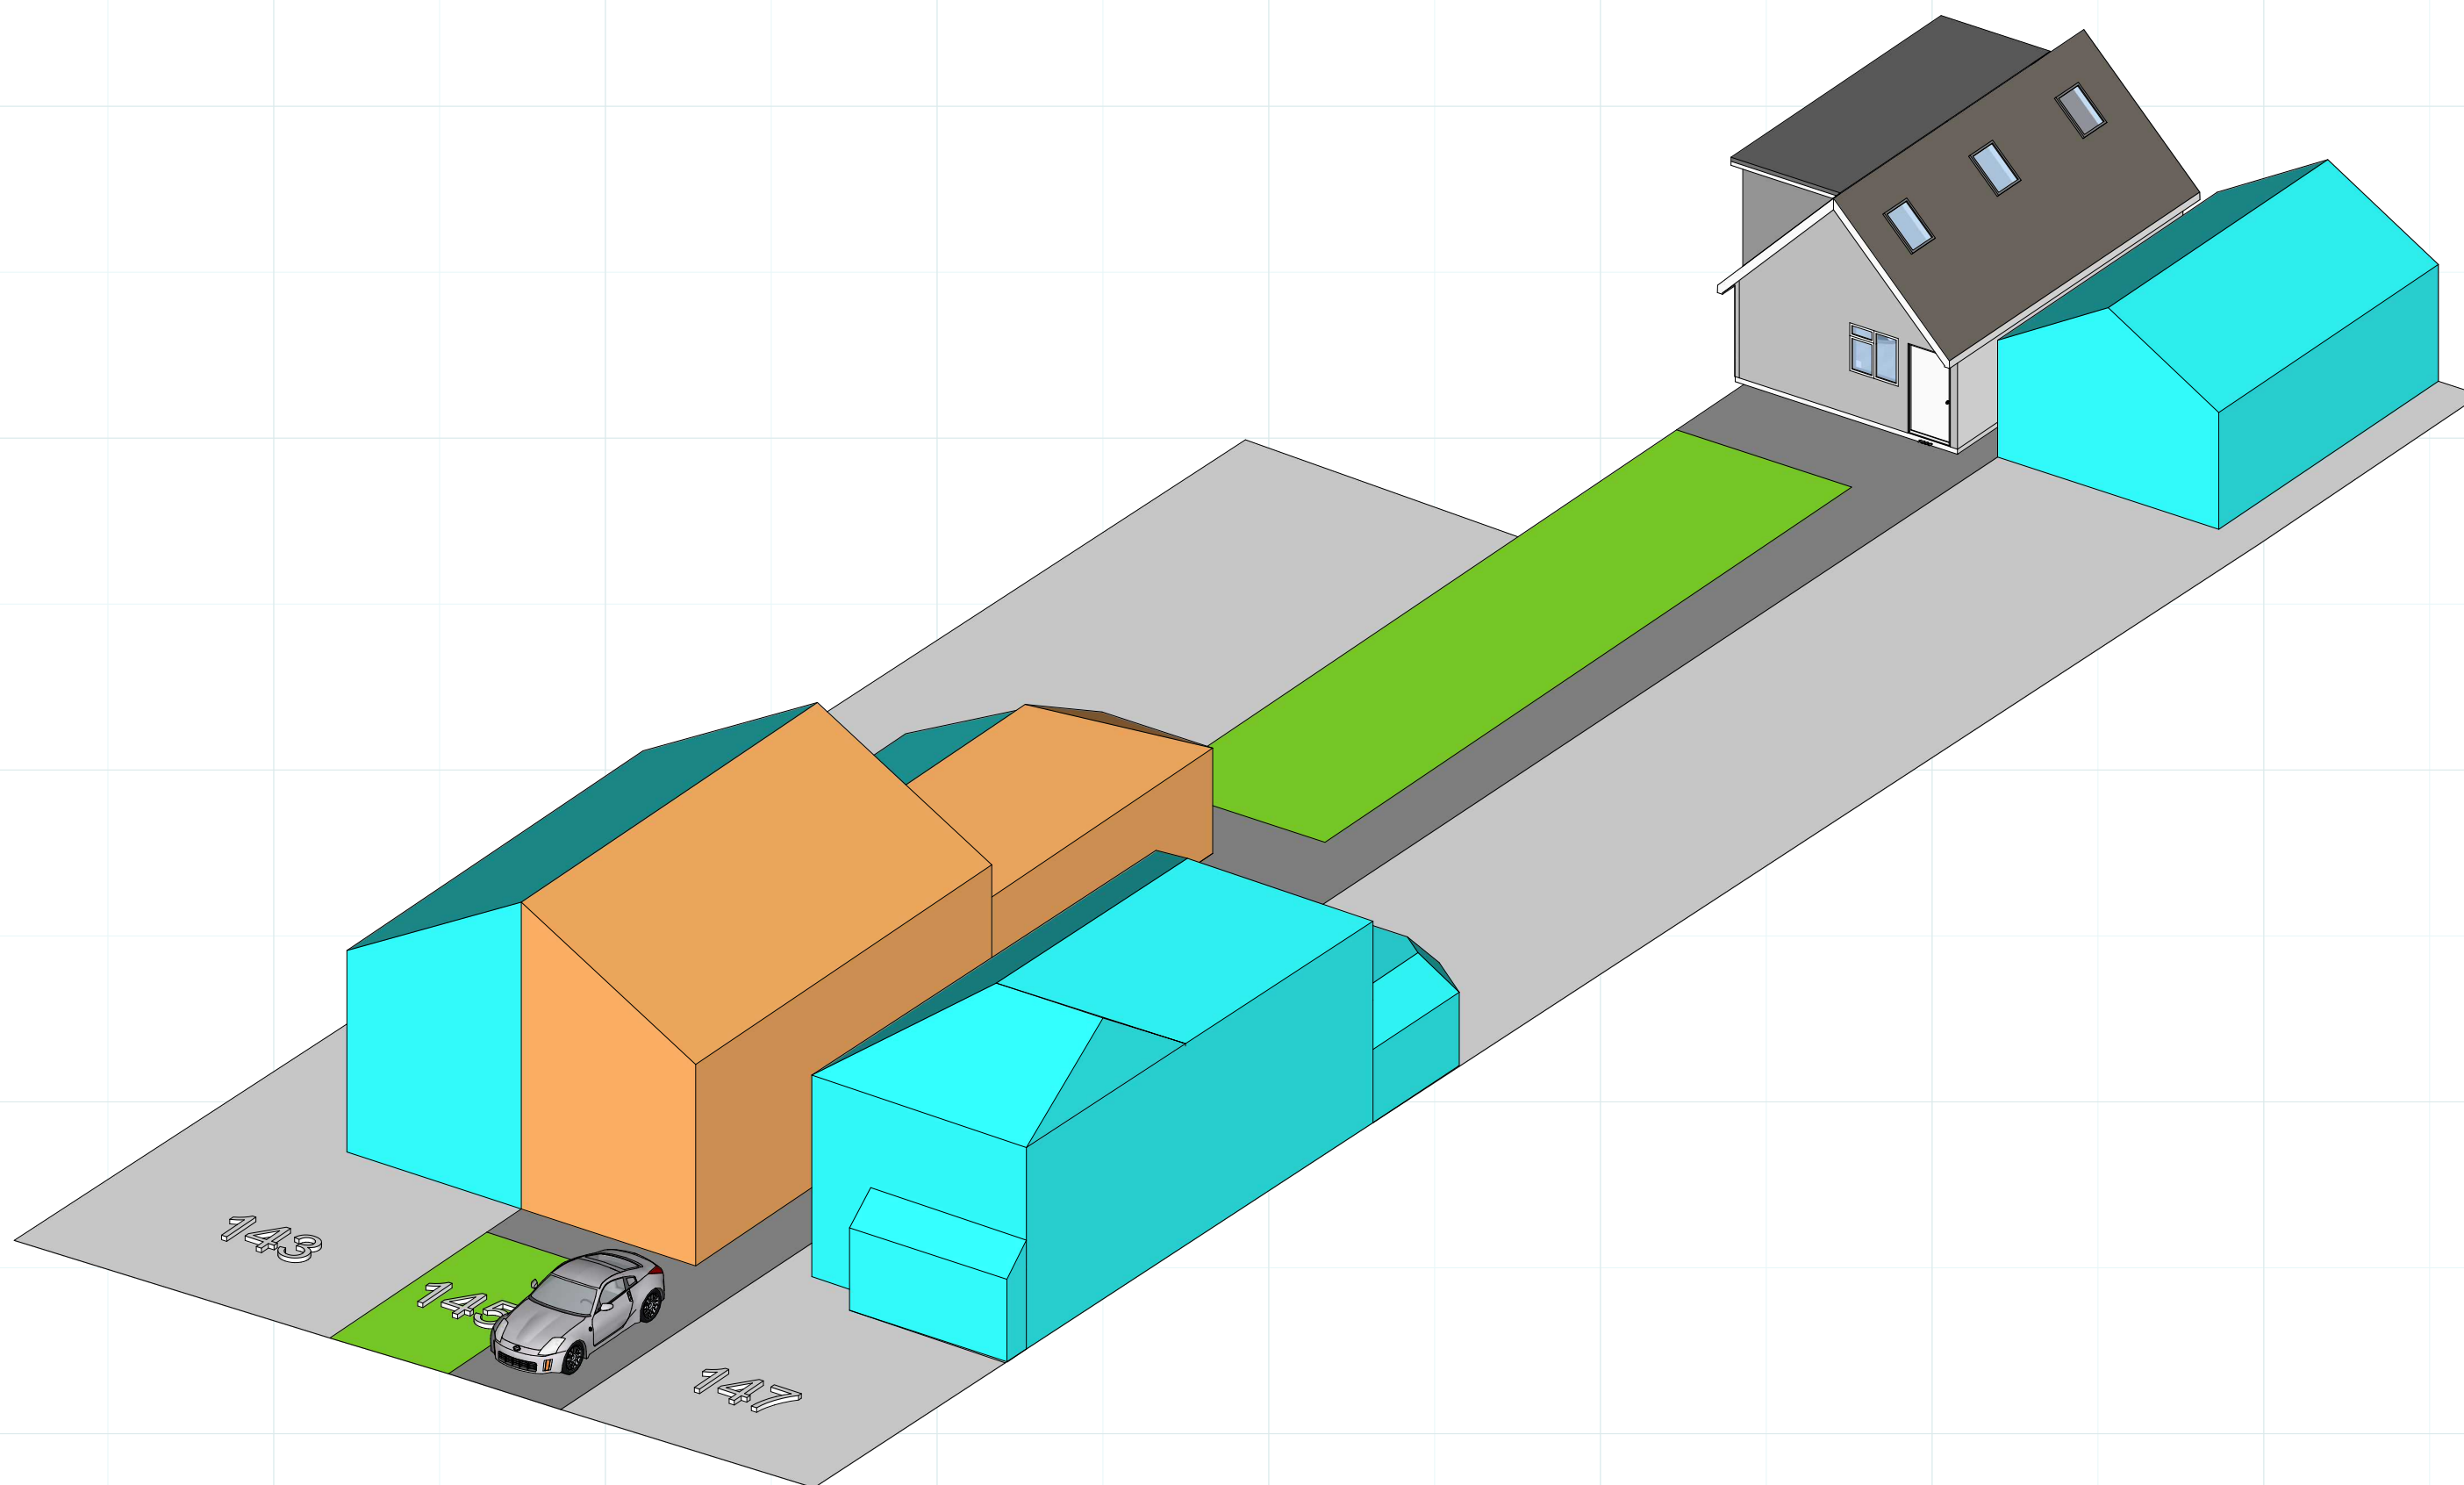

PROPOSED REAR PERSPECTIVE 1

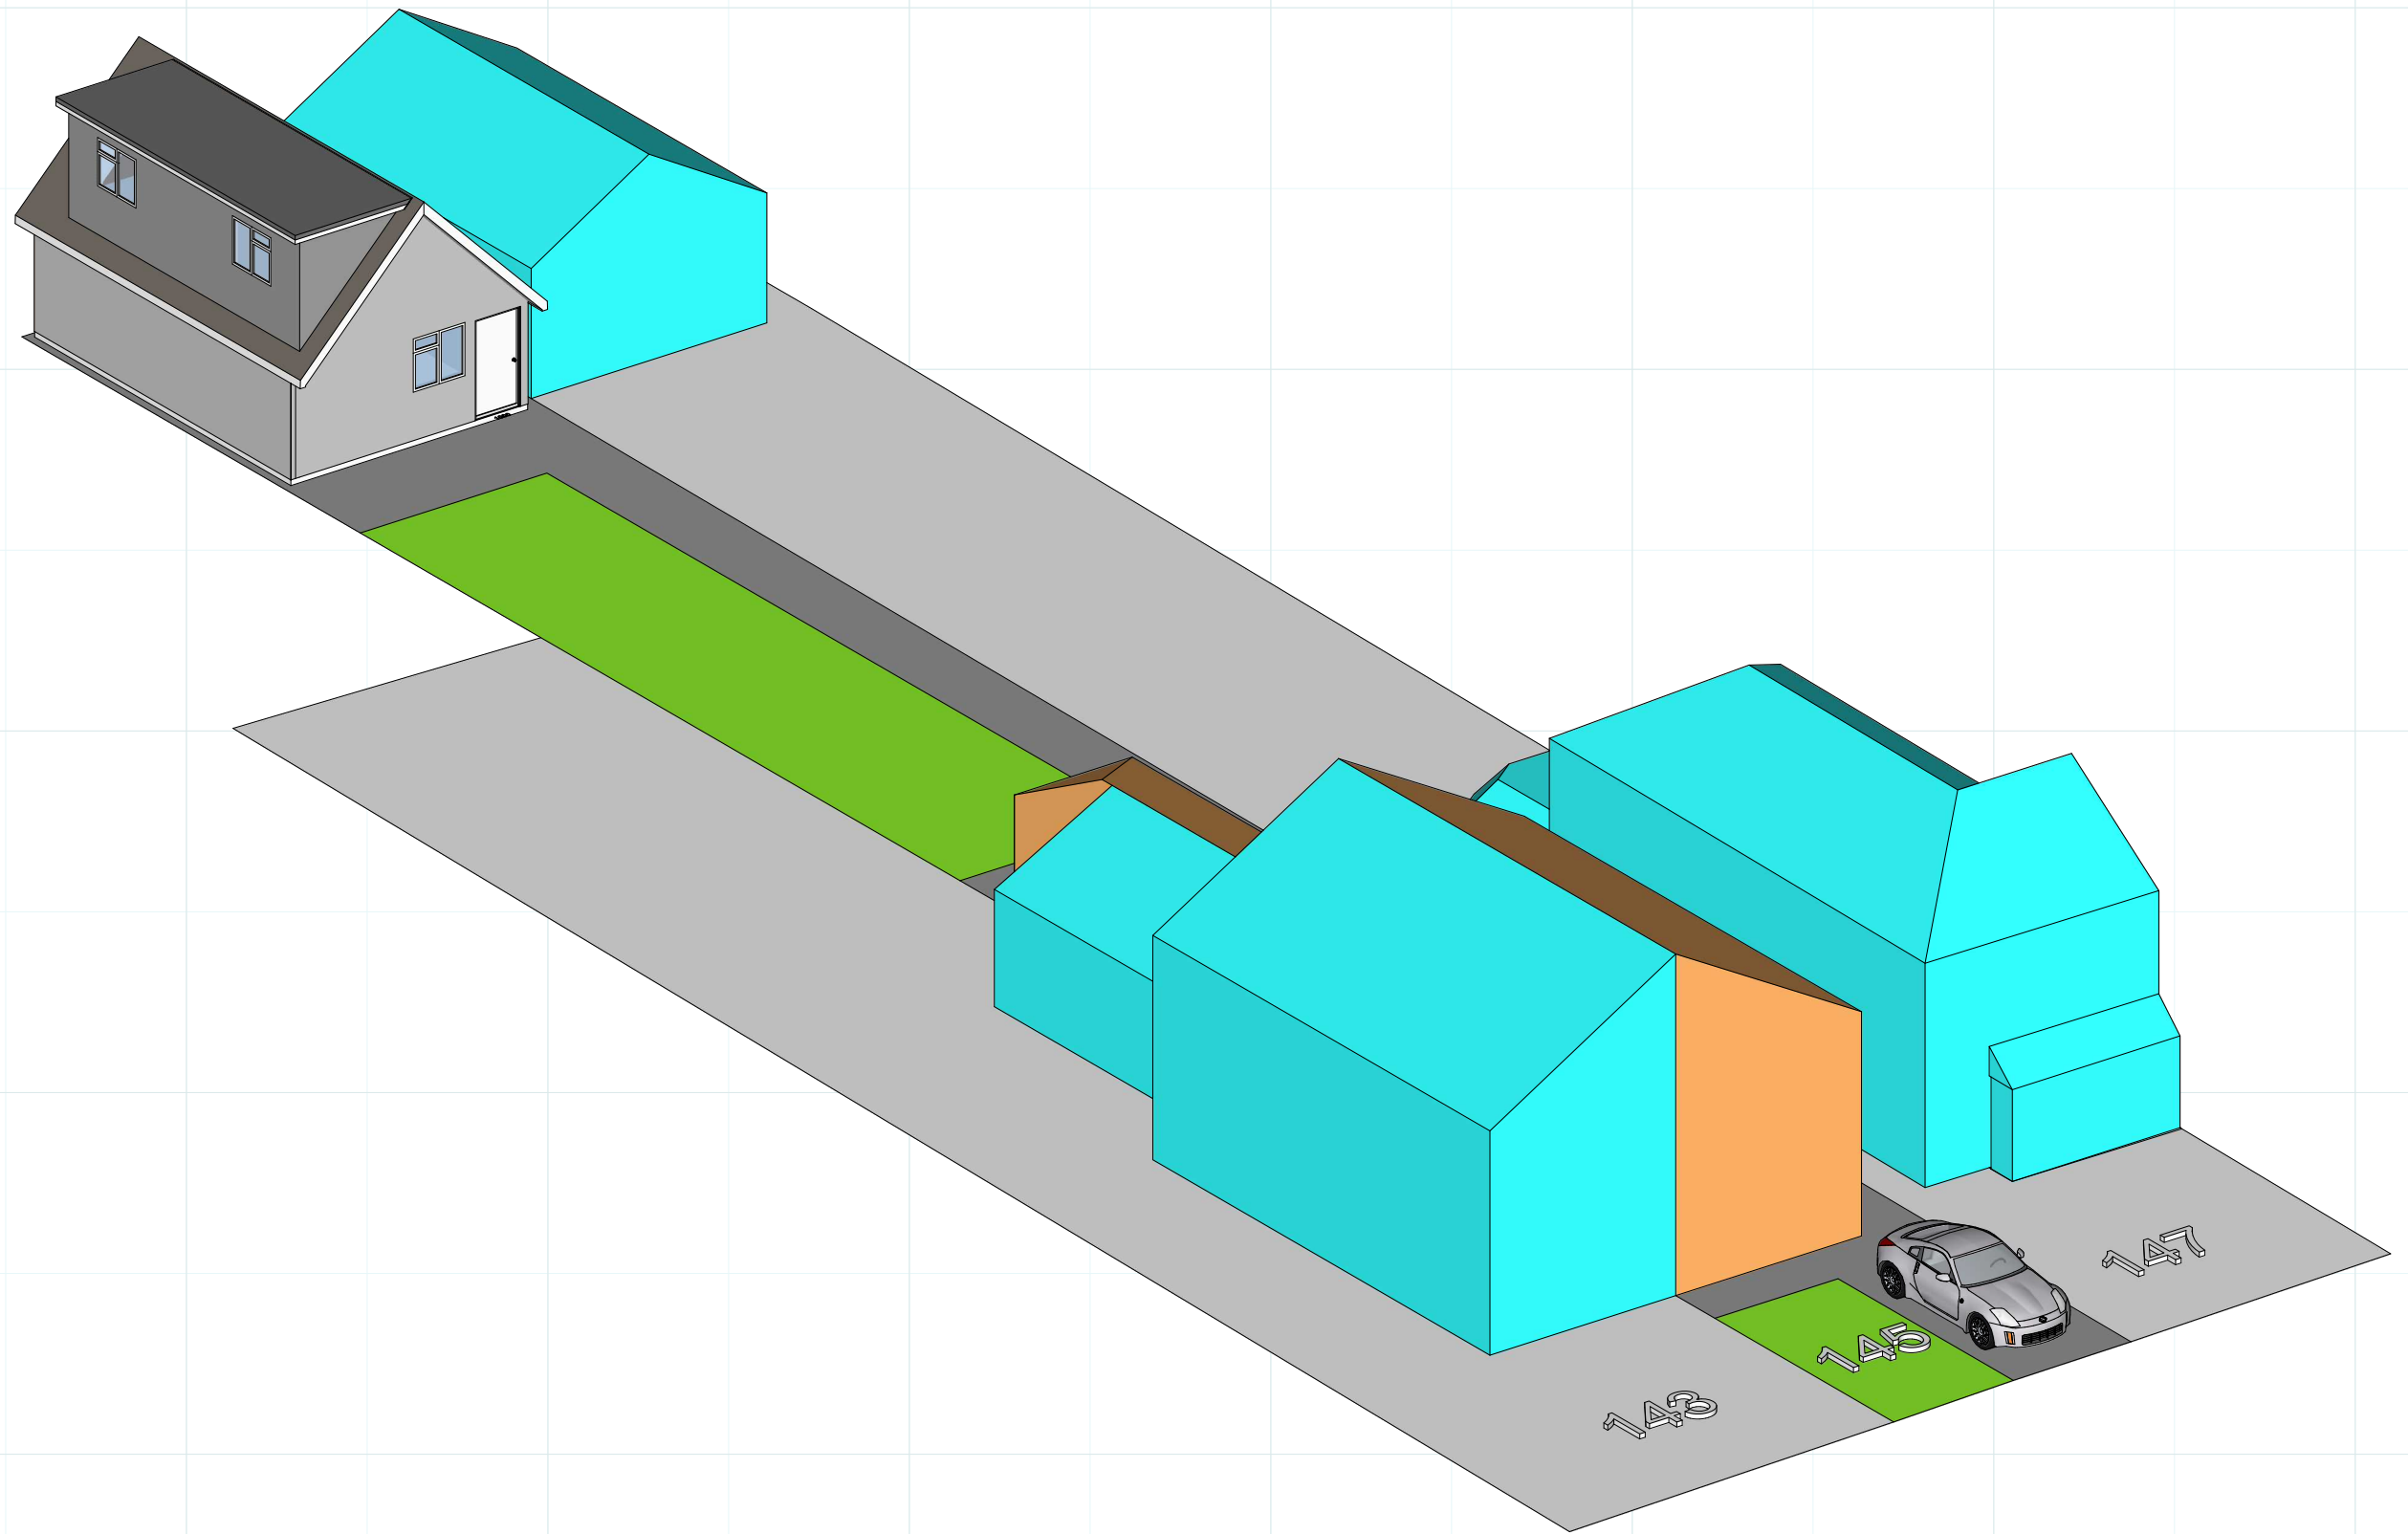

PROPOSED REAR PERSPECTIVE 2