



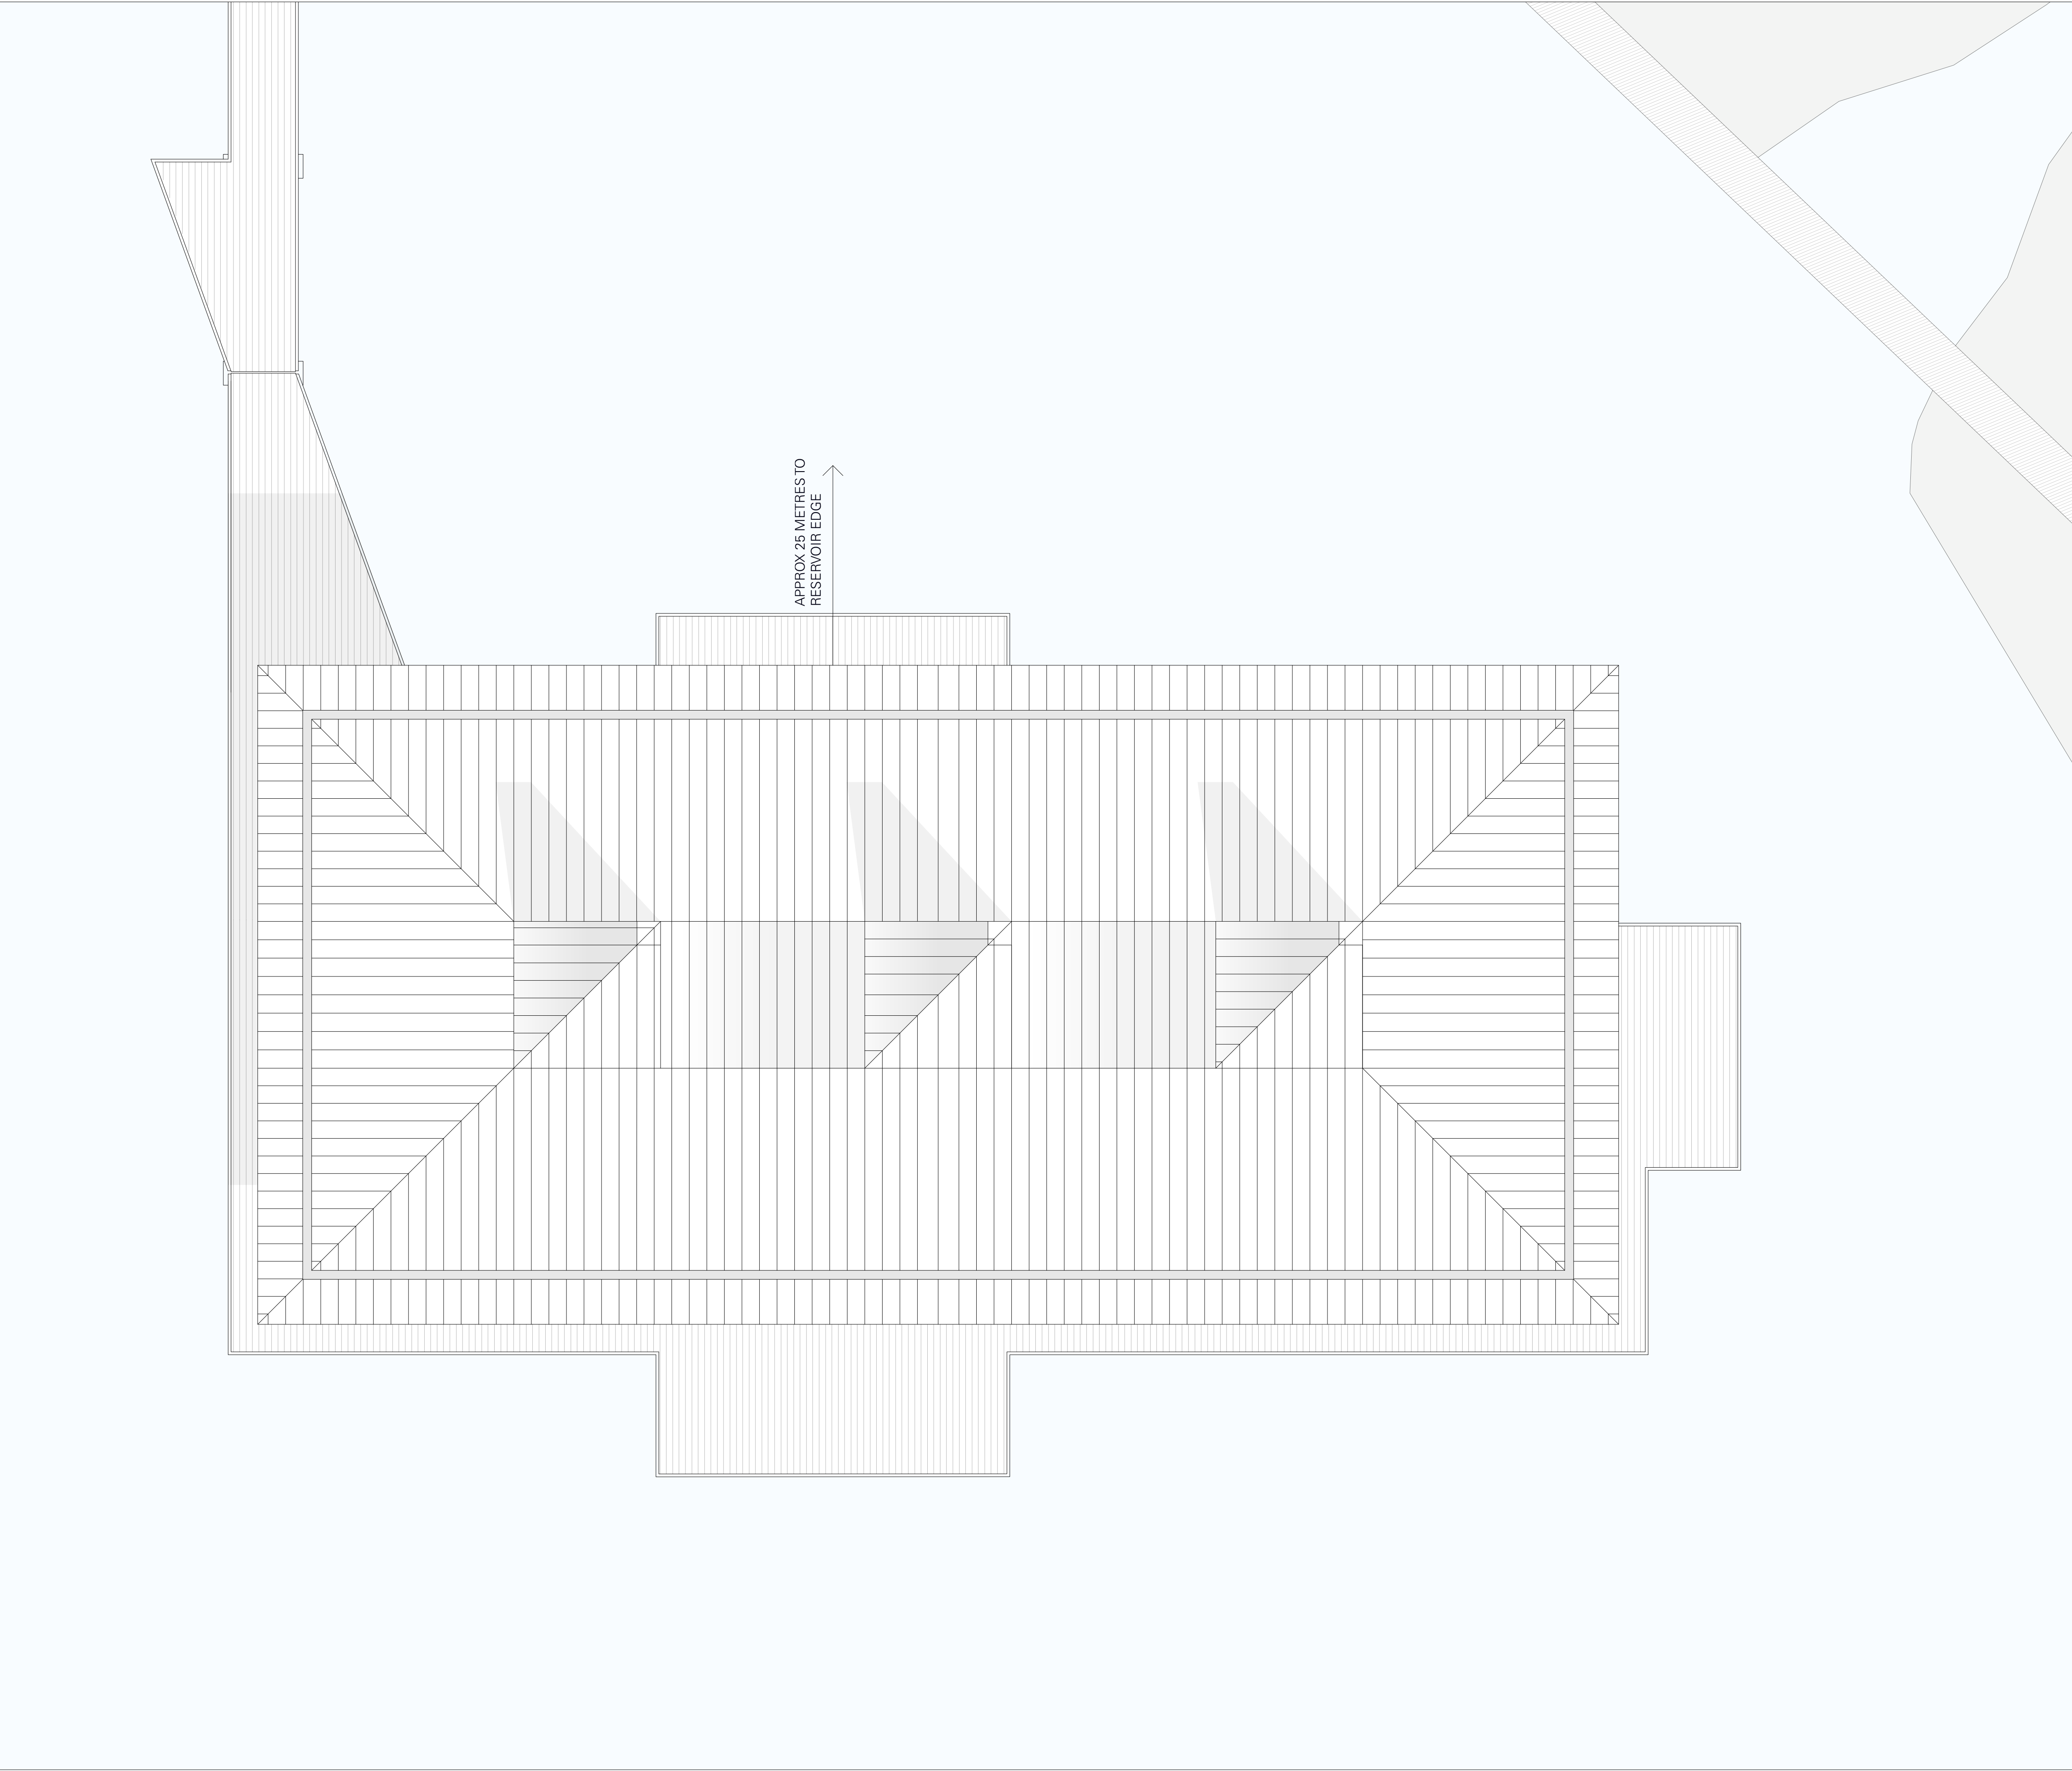

DRAWINGS ARE BASED ON SURVEY DATA AND MAY NOT ACCURATELY REPRESENT WHAT IS PHYSICALLY PRESENT. DO NOT SCALE FROM THIS DRAWING. ALL DIMENSIONS ARE TO BE VERIFIED ON SITE BEFORE PROCEEDING WITH THE WORK. ALL DIMENSIONS ARE IN MILLIMETRES UNLESS OTHERWISE STATED.

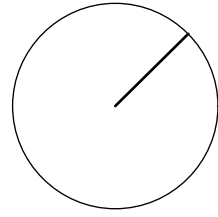

DRAWING NOTES
REFER TO DRAWINGS 2462-UFXX-GFDR-A-0011, 2462-UFXX-ZZ-DR-A-0031 AND 2462-UFXX-ZZ-DR-A-0050 FOR MORE DETAIL.

PROJECT TITLE
HAVANT THICKET RESERVOIR VISITOR CENTRE & RECREATIONAL FACILITIES
DRAWING TITLE
VISITOR CENTRE ROOF PLAN AS PROPOSED

DRAWN BY	CHECKED BY	SCALE	REVISION NUMBER
AL	RW	1:100 @ A1	P0

PROJECT	ORG	VOL	LVL	TYPE	ROLE	DRAWING NUMBER
2462	-	UF	-	XX	-	RP - DR - A - 0021

PORTSMOUTH WATER DRAWING REF:
HTR - UFA - VC - VC - DR - A - 0021