




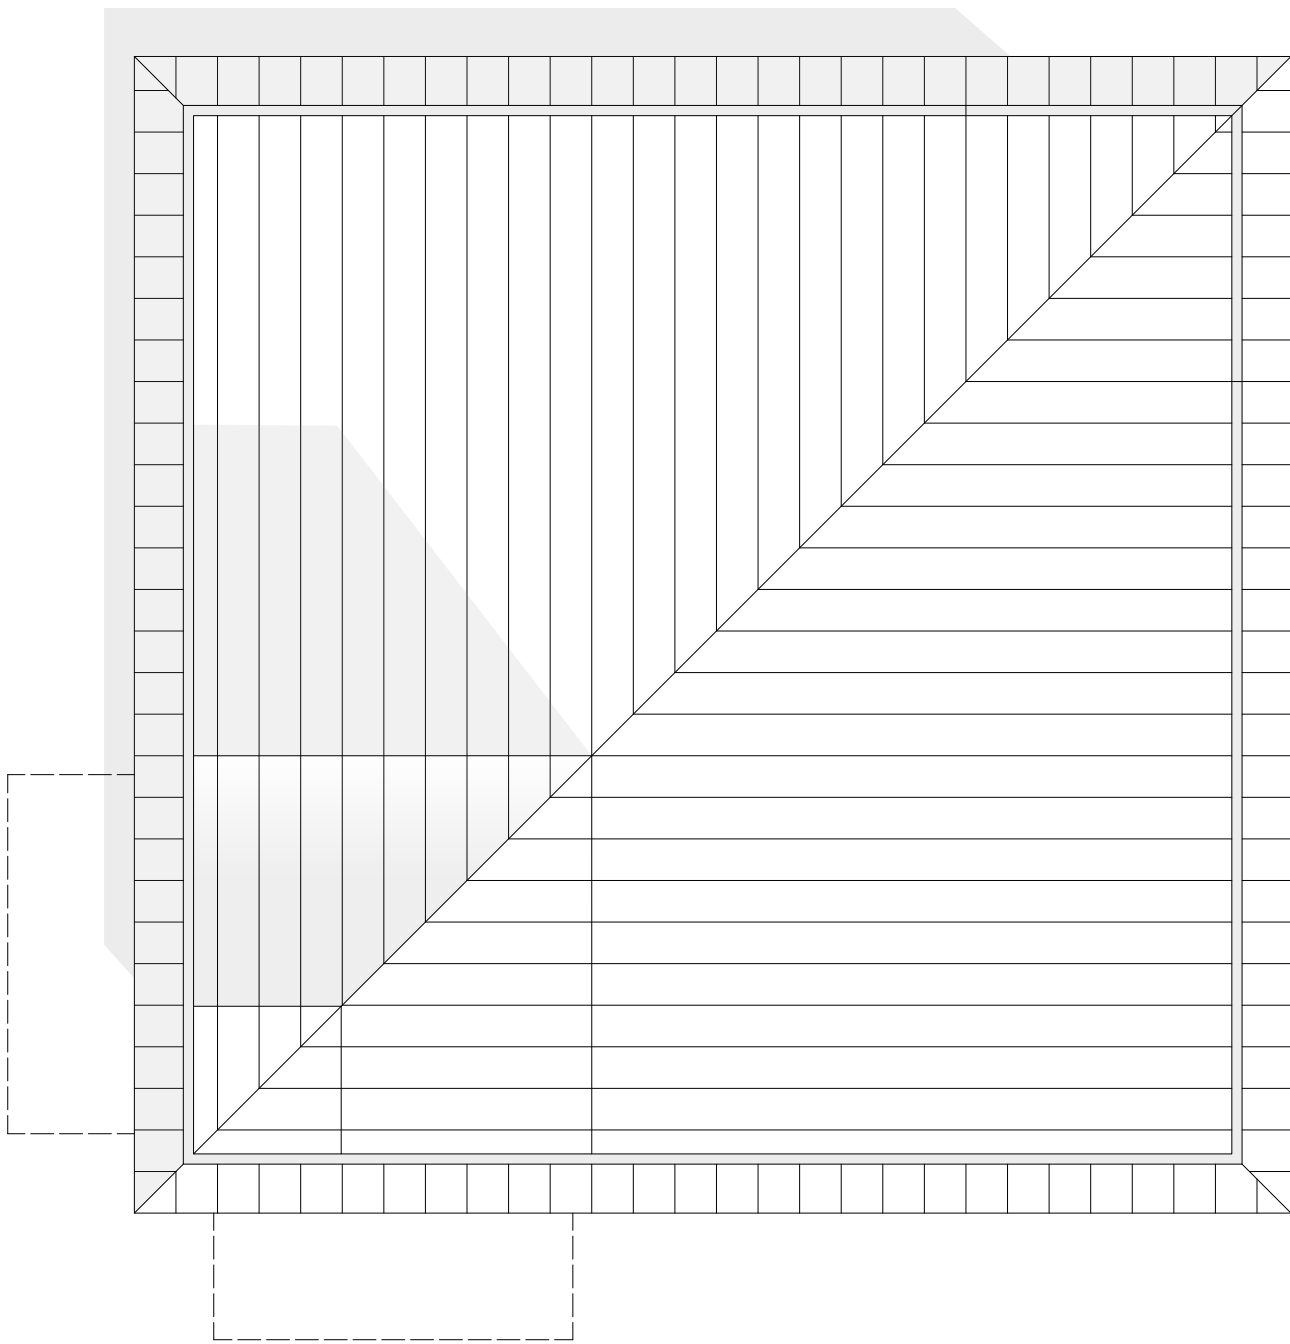


ROOF PLAN

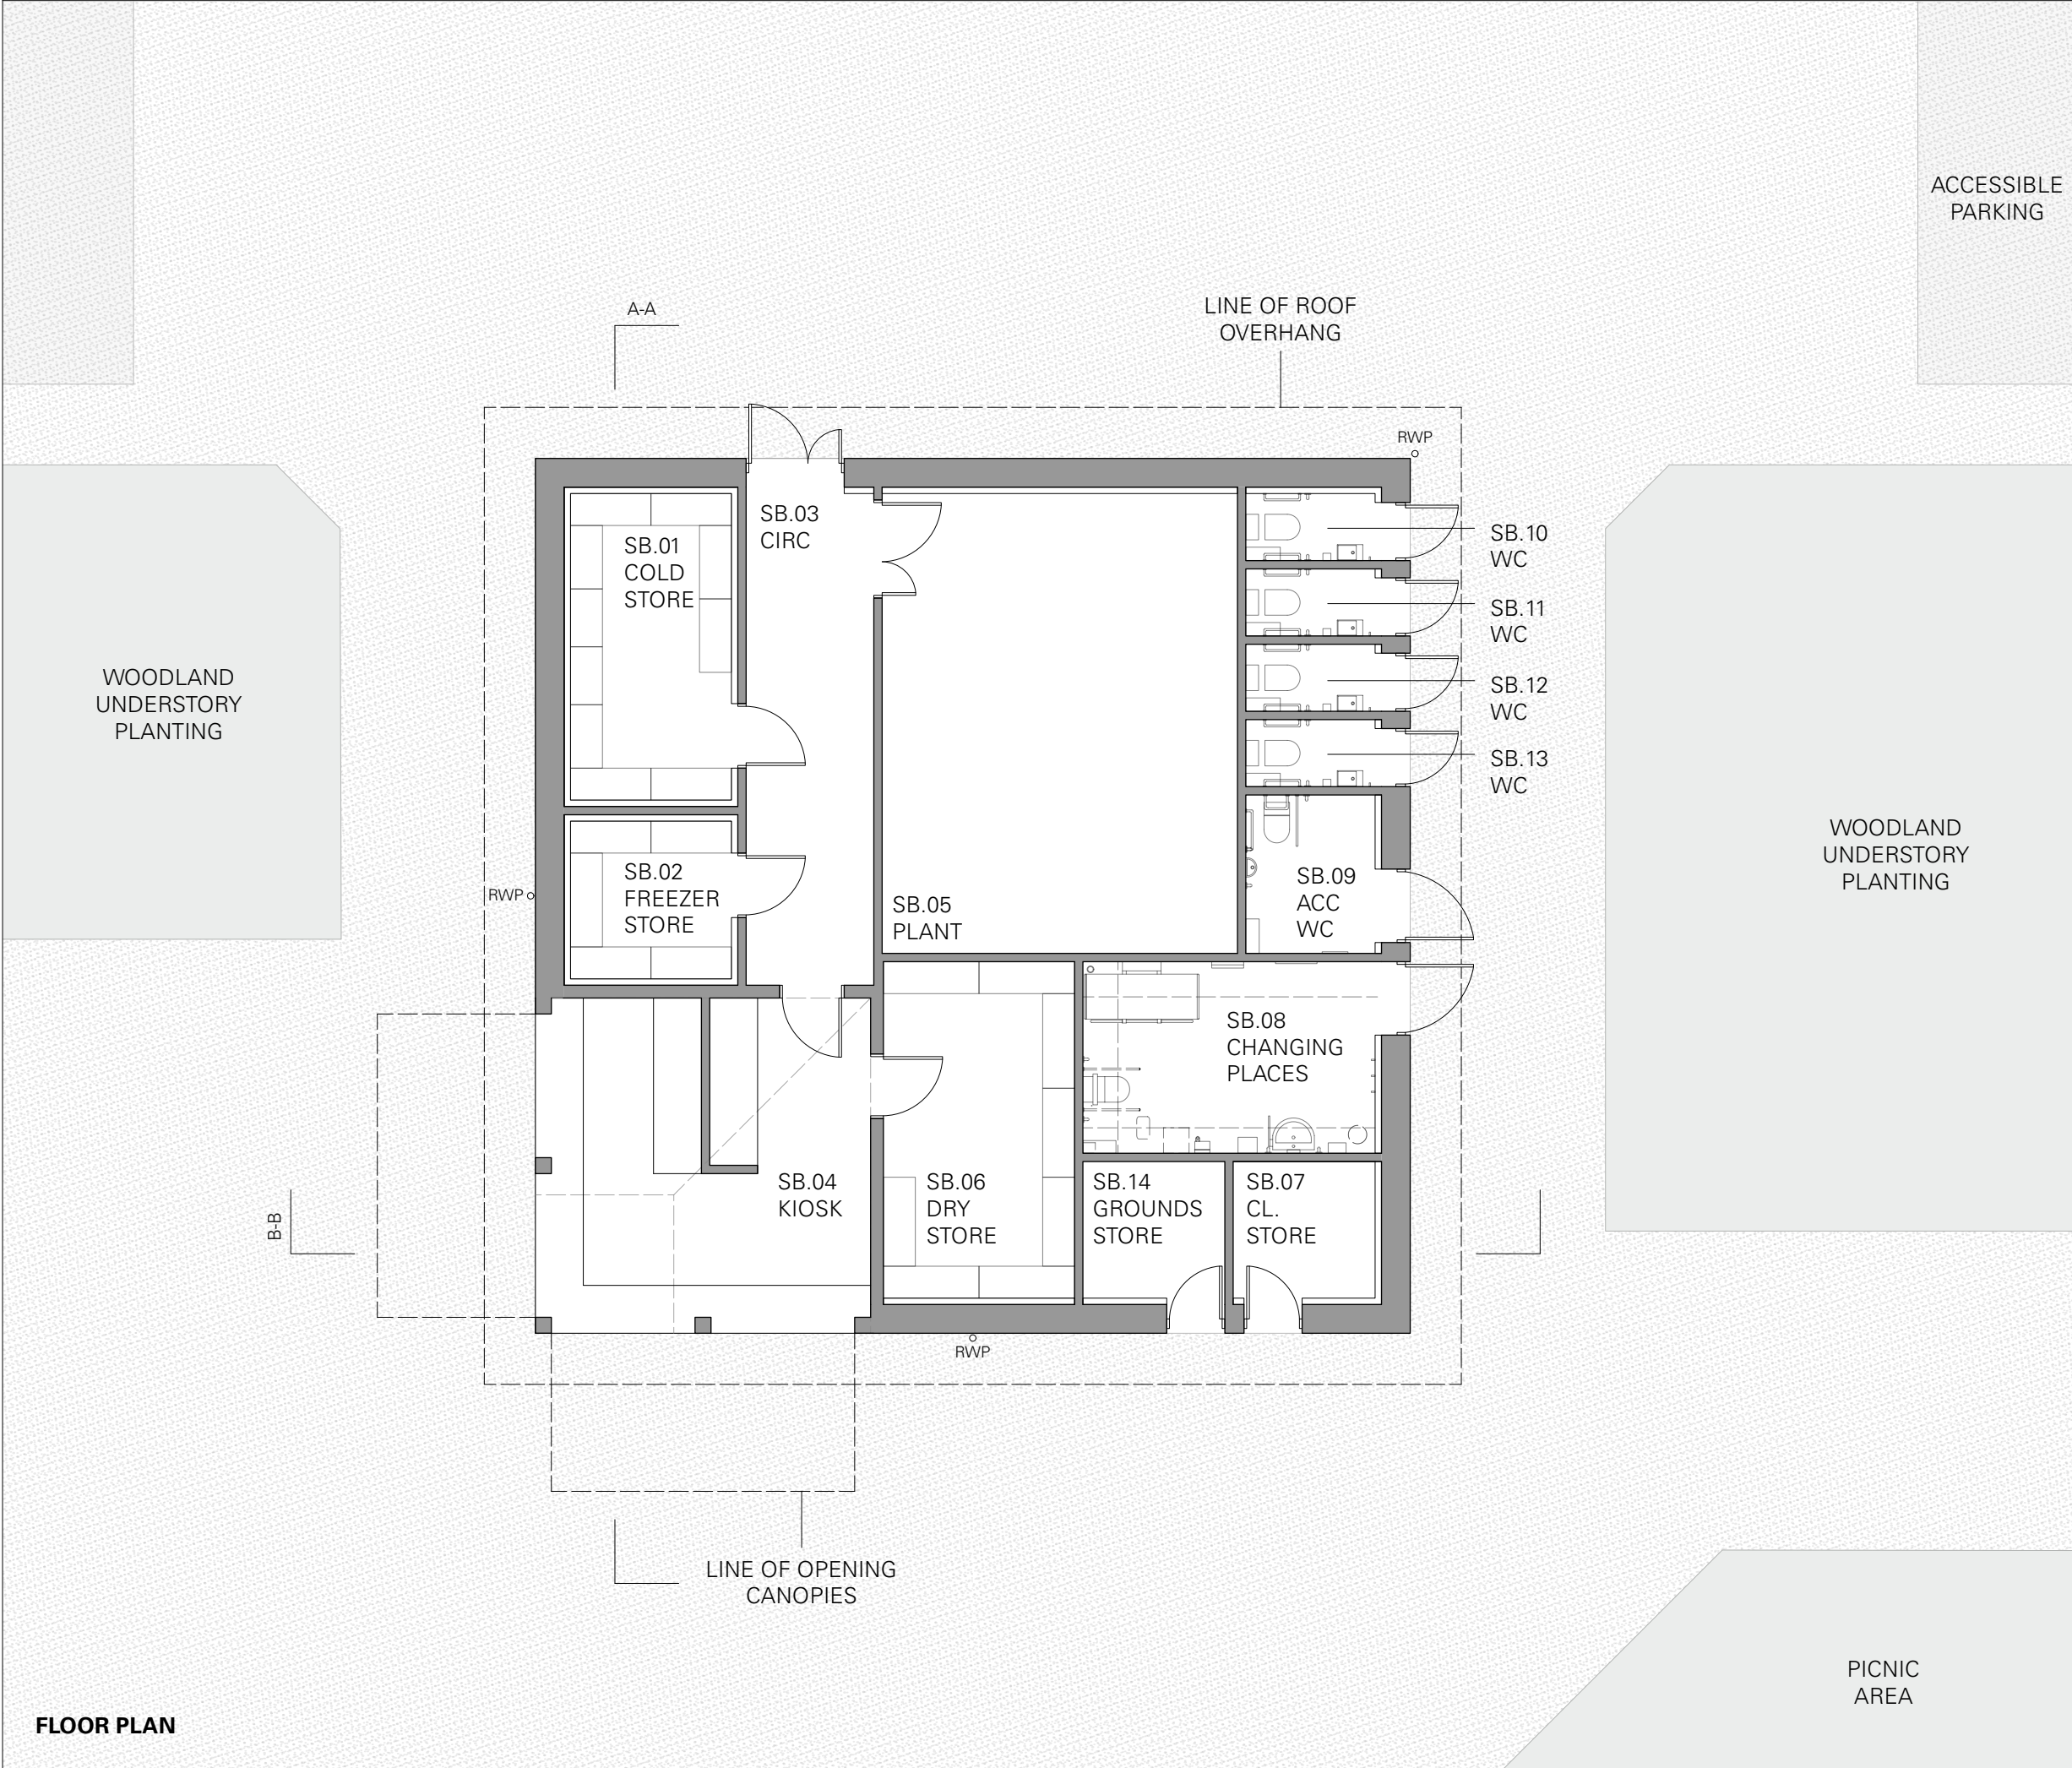

FLOOR PLAN

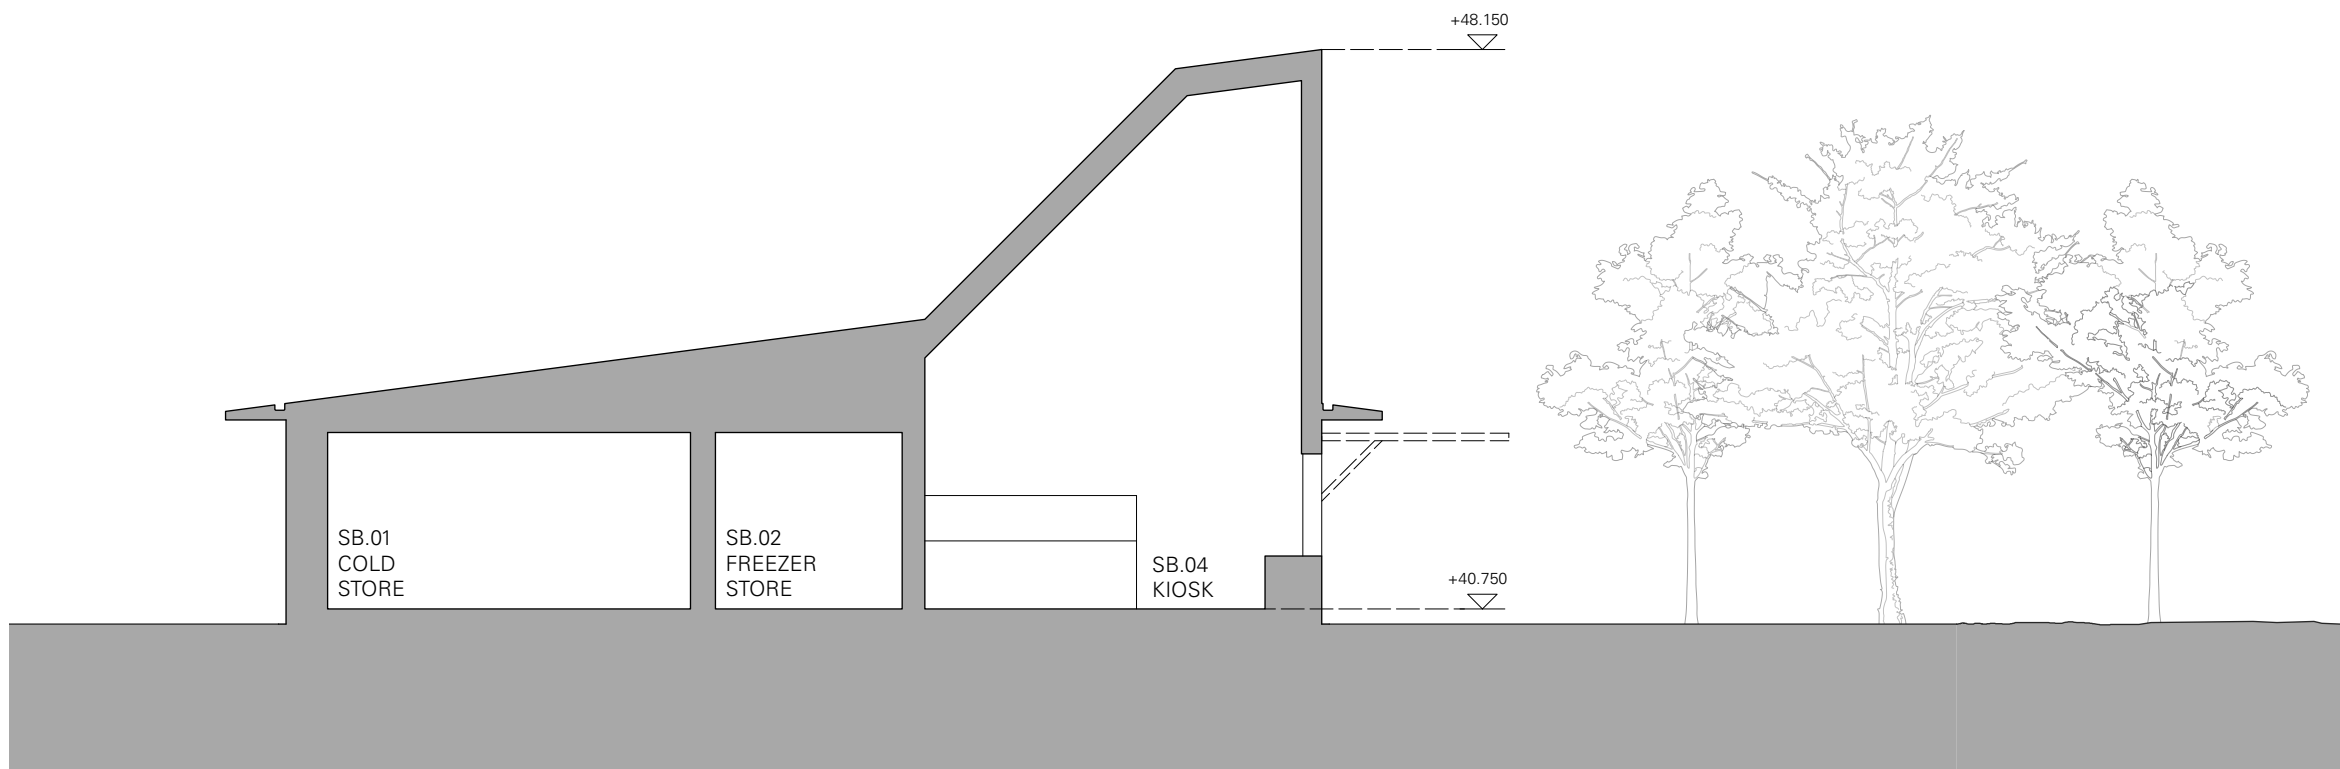


SECTION A-A

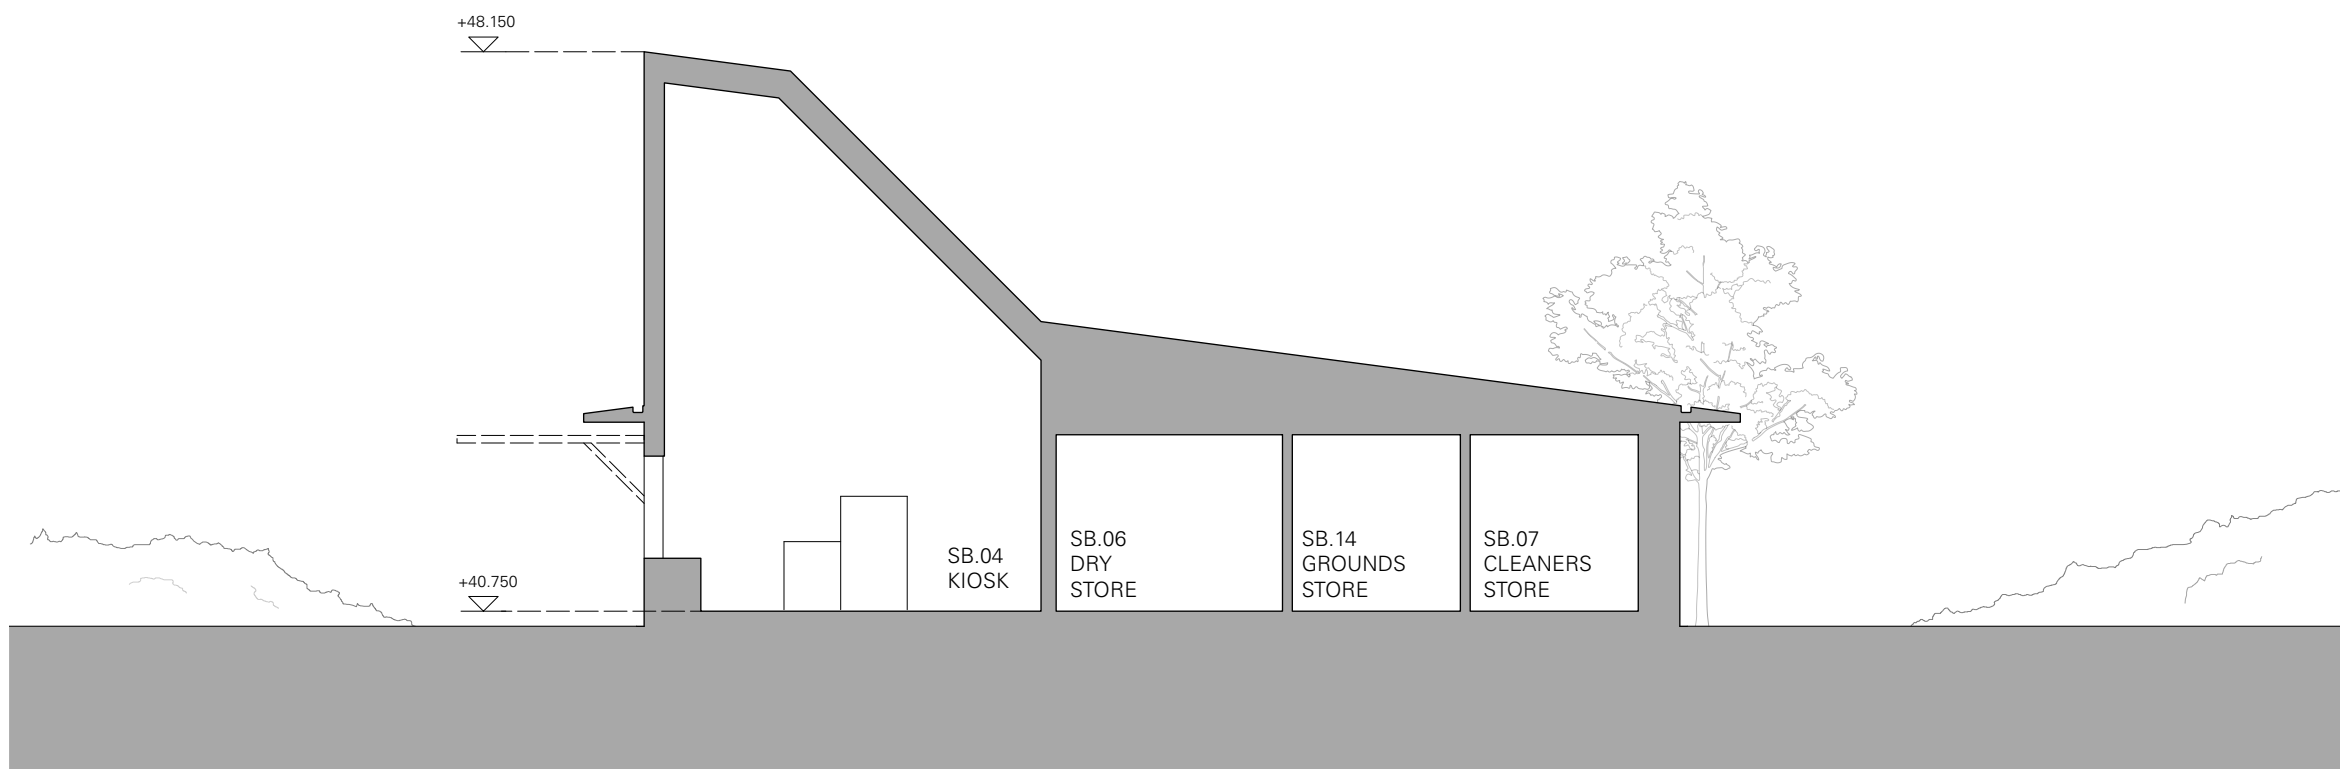

SECTION B-B

DRAWINGS ARE BASED ON SURVEY DATA AND MAY NOT ACCURATELY REPRESENT WHAT IS PHYSICALLY PRESENT. DO NOT SCALE FROM THIS DRAWING. ALL DIMENSIONS ARE TO BE VERIFIED ON SITE BEFORE PROCEEDING WITH THE WORK. ALL DIMENSIONS ARE IN MILLIMETRES UNLESS OTHERWISE STATED.

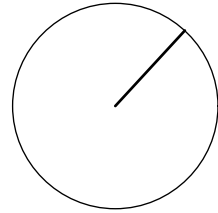

DRAWING NOTES
REFER TO DRAWING 2462-UFXX-ZZ-DR-A-0054 FOR MORE DETAIL.

REVISION	DATE	COMMENT
----------	------	---------

PROJECT TITLE
HAVANT THICKET RESERVOIR VISITOR CENTRE & RECREATIONAL FACILITIES
DRAWING TITLE
VISITOR HUB BUILDING AS PROPOSED

DRAWN BY	CHECKED BY	SCALE	REVISION NUMBER
AL	RW	1:100 @ A1	P0

PROJECT	ORG	VOL	LVL	TYPE	ROLE	DRAWING NUMBER
2462	- UF	- XX	- GF	- DR	- A	- 0015

PORTSMOUTH WATER DRAWING REF:
HTR - UFA - SB - VC - DR - A - 0015

