




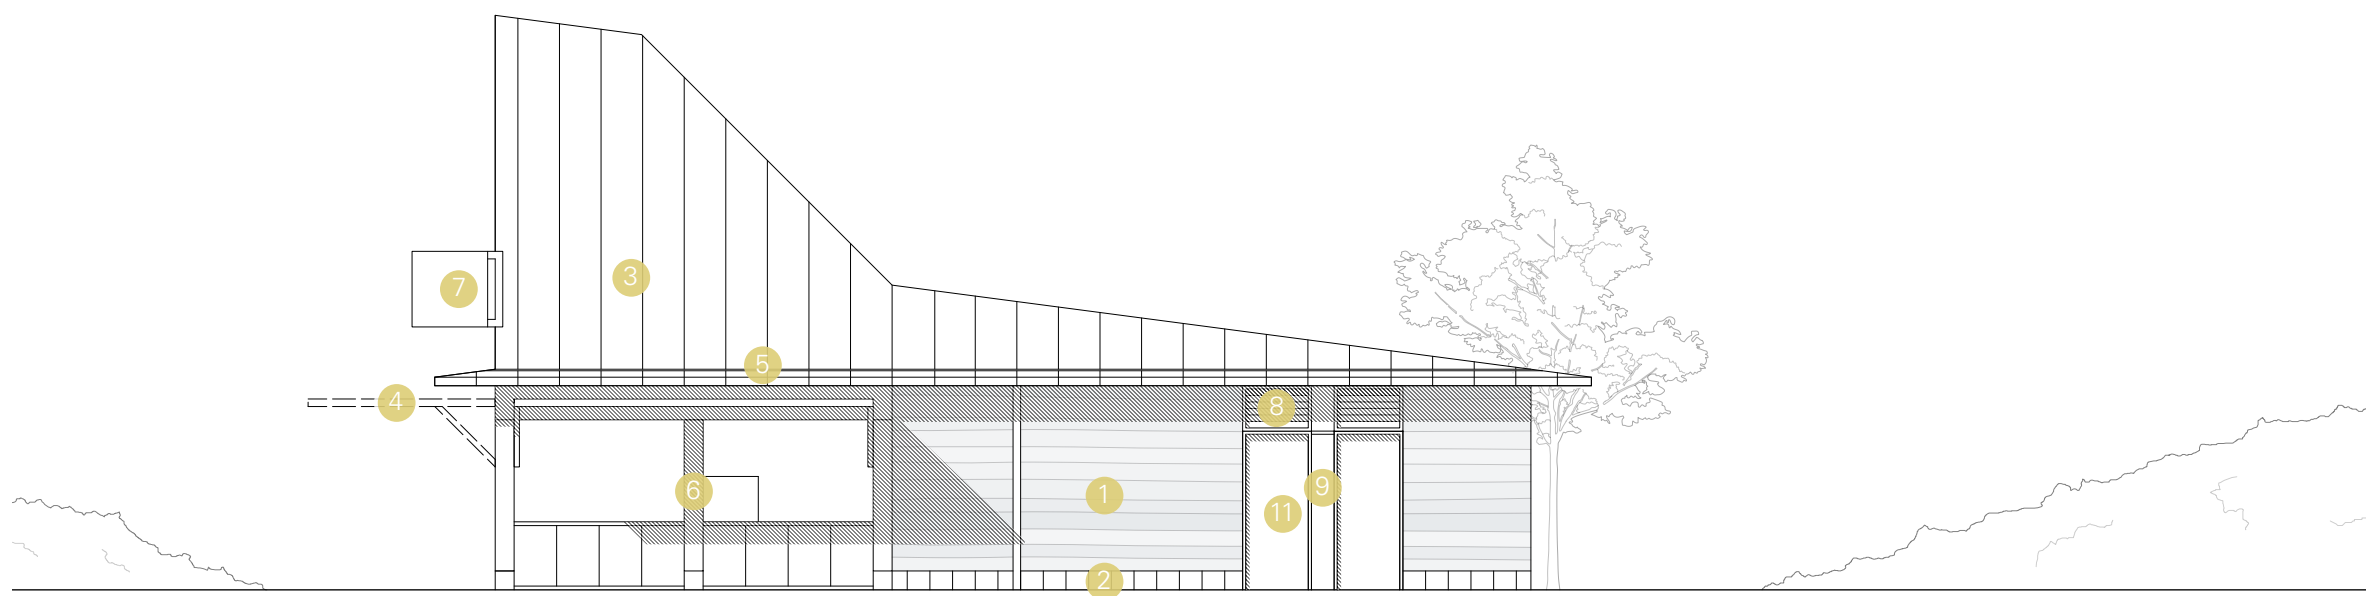


SOUTH-EAST ELEVATION

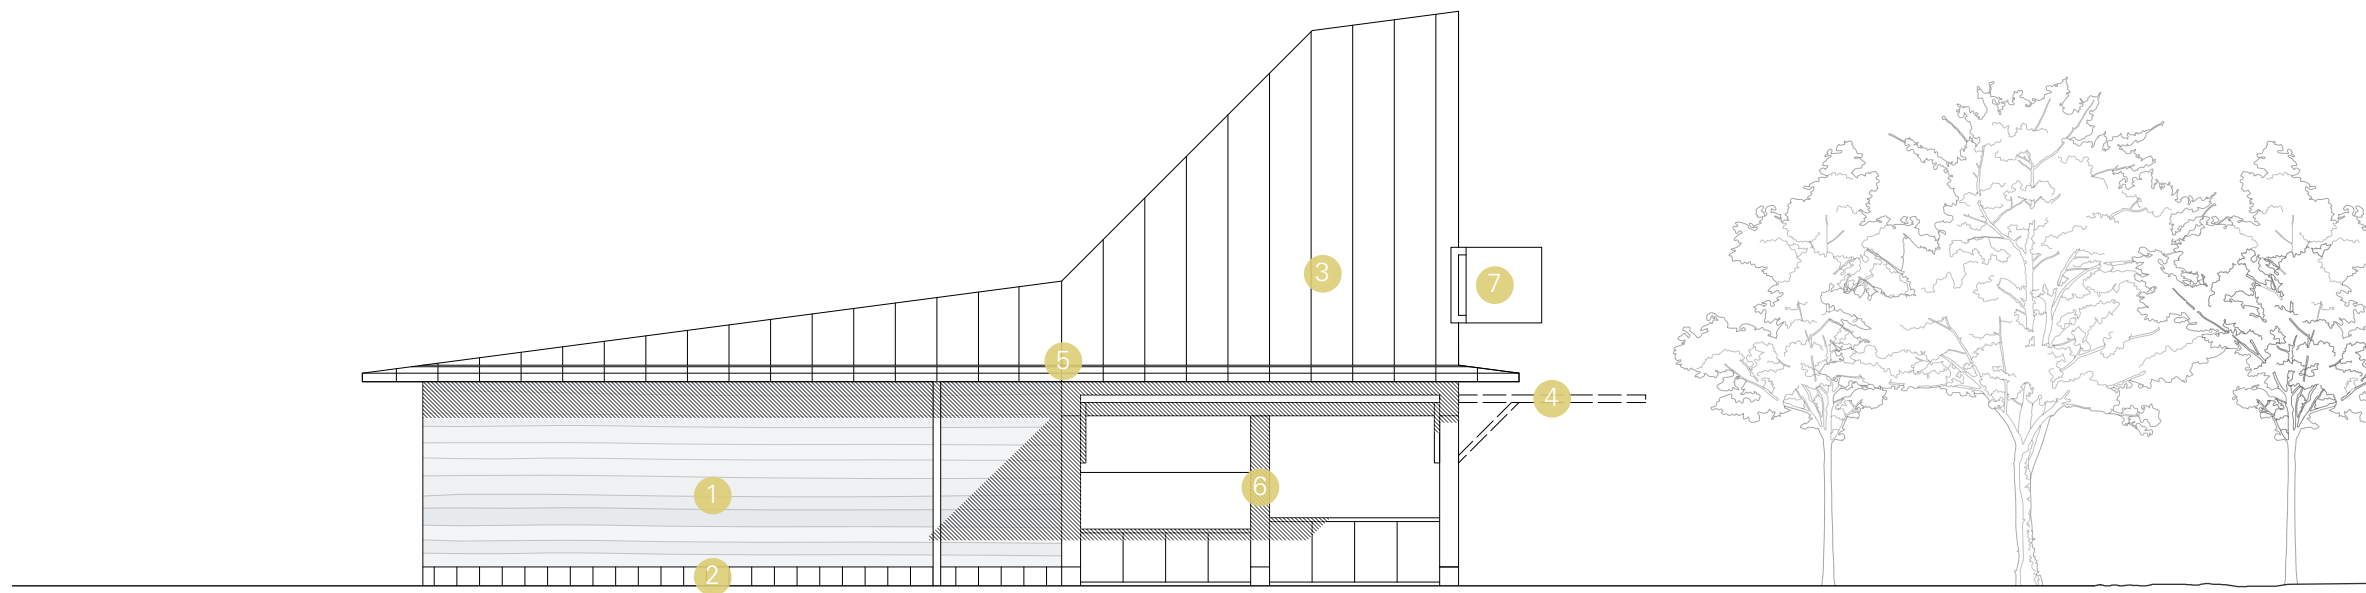

SOUTH-WEST ELEVATION

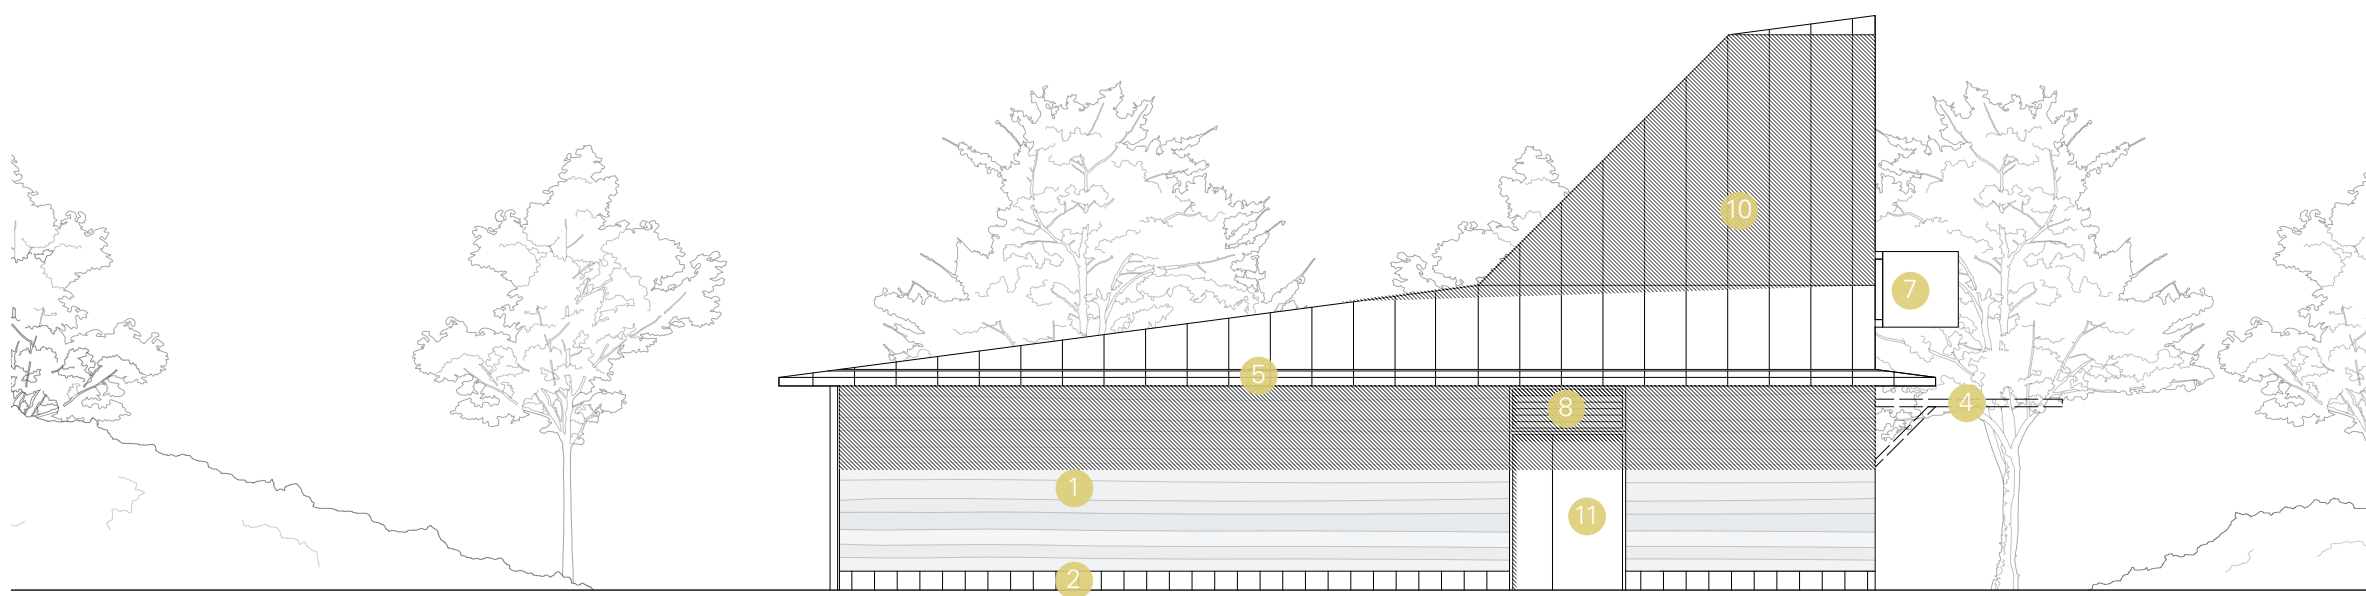

NORTH-WEST ELEVATION

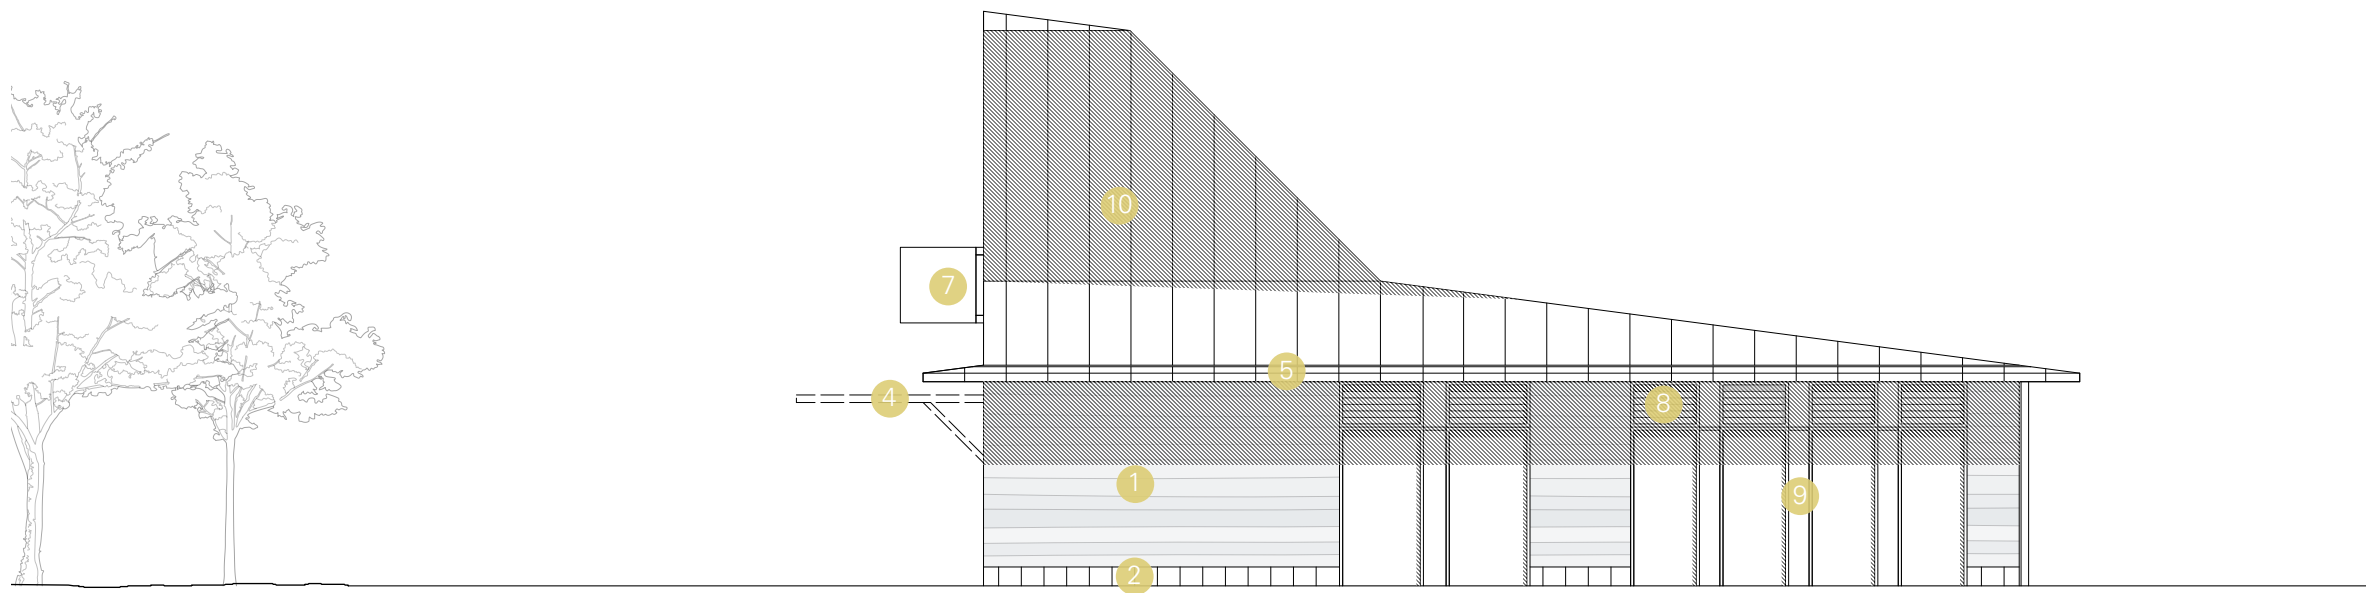

NORTH-EAST ELEVATION

DRAWING NOTES

- 1 SITE SOURCED CLAY RAMMED EARTH WALLS
- 2 SITE SOURCED STONE PLINTH
- 3 FULLY SUPPORTED STANDING SEAM STAINLESS VERTICAL CLADDING
- 4 PPC METAL SECURITY CANOPIES
- 5 SECRET GUTTER WITHIN STAINLESS STEEL ROOFING
- 6 GLULAM OAK FRAMED OPENINGS
- 7 PPC METAL SIGN
- 8 PPC METAL LOUVRES
- 9 PPC METAL PANEL
- 10 FULLY SUPPORTED STANDING SEAM STAINLESS STEEL ROOFING
- 11 STEEL CORTEN / FACED EXTERNAL DOOR AND FRAME

REFER TO DRAWING 2462-UF-XX-GF-DR-A-0015 FOR MORE DETAIL.

REVISION	DATE	COMMENT
----------	------	---------

PROJECT TITLE

HAVANT THICKET RESERVOIR VISITOR CENTRE & RECREATIONAL FACILITIES

DRAWING TITLE

VISITOR HUB BUILDING ELEVATIONS AS PROPOSED

DRAWN BY	CHECKED BY	SCALE	REVISION NUMBER
AL	RW	1:100 @ A1	P0

PROJECT	ORG	VOL	LVL	TYPE	ROLE	DRAWING NUMBER
---------	-----	-----	-----	------	------	----------------

2462 - UF - XX - ZZ - DR - A - 0054

PORTSMOUTH WATER DRAWING REF:

HTR - UFA - SB - VC - DR - A - 0054

DRAWINGS ARE BASED ON SURVEY DATA AND MAY NOT ACCURATELY REPRESENT WHAT IS PHYSICALLY PRESENT. DO NOT SCALE FROM THIS DRAWING. ALL DIMENSIONS ARE TO BE VERIFIED ON SITE BEFORE PROCEEDING WITH THE WORK. ALL DIMENSIONS ARE IN MILLIMETRES UNLESS OTHERWISE STATED.



urban fabric
info@urbanfabric.co.uk www.urbanfabric.co.uk