




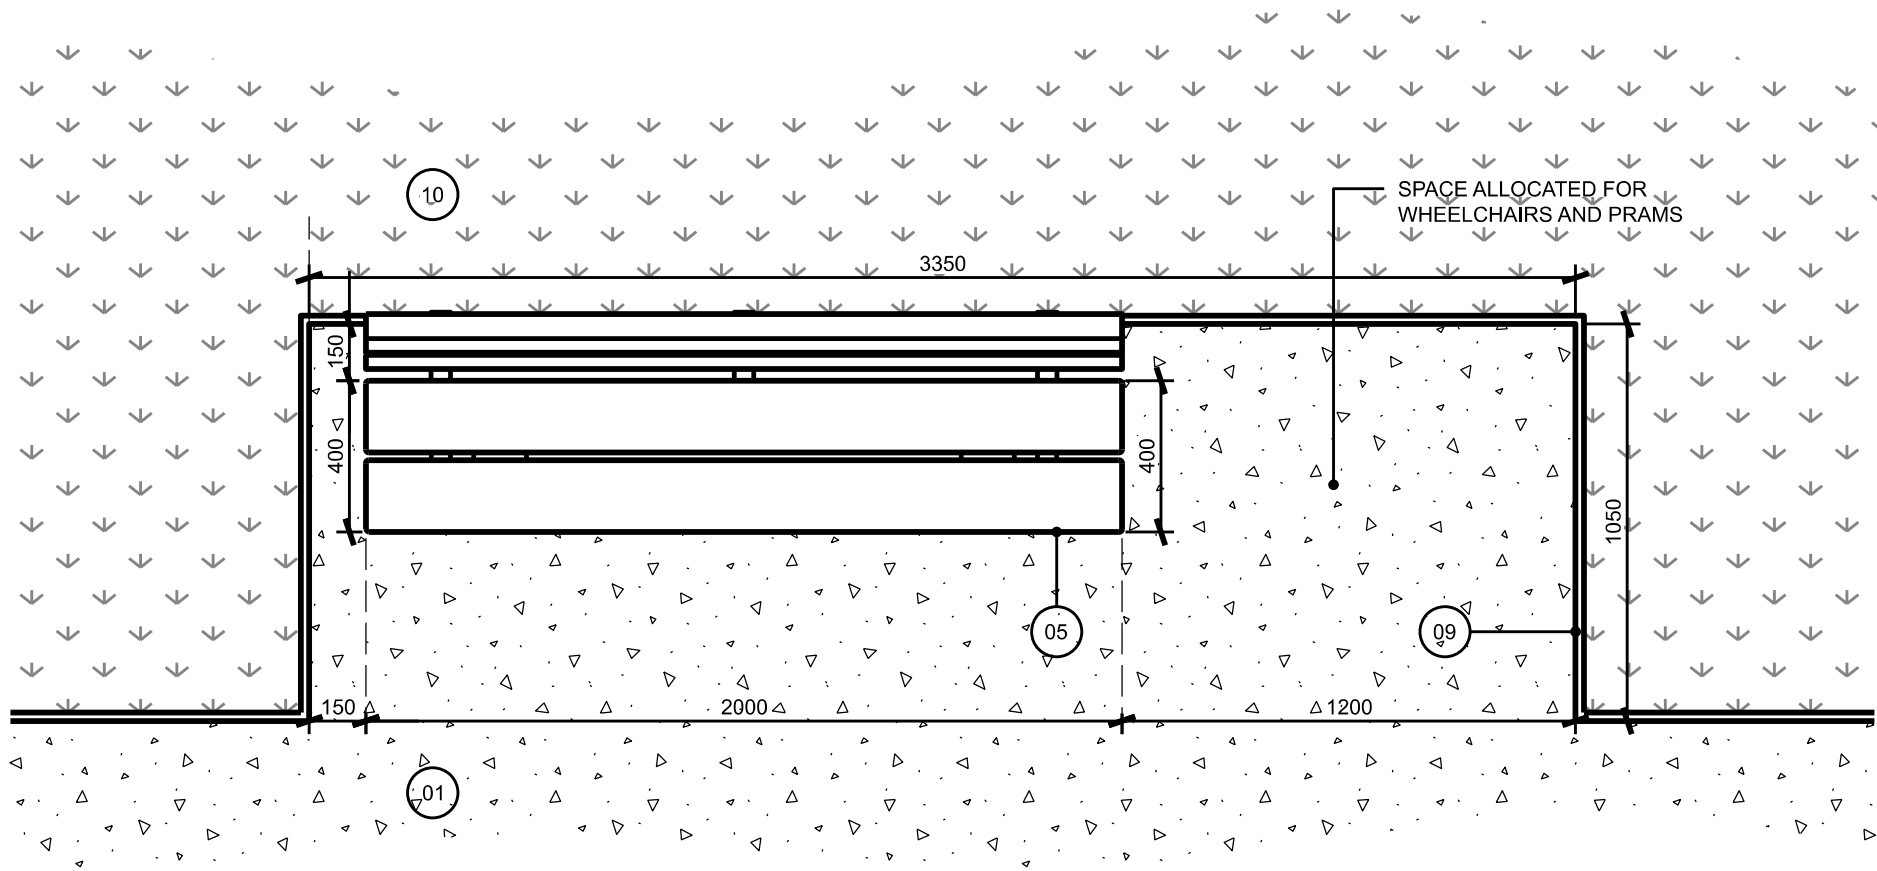


01 SEAT [TYPE S1] TYPICAL DETAIL - PLAN
4007 SCALE 1:20 @ A1

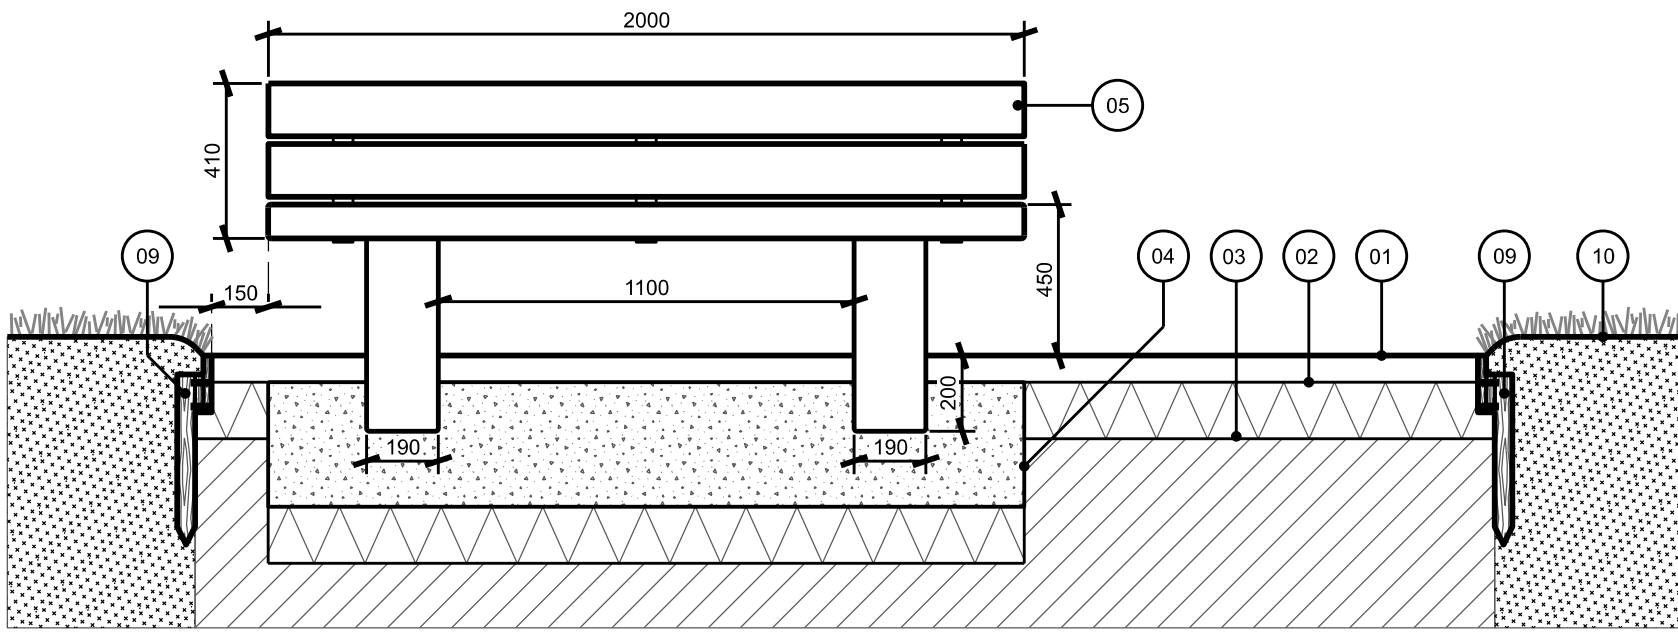


02 SEAT [TYPE S1] TYPICAL DETAIL - SECTION
4007 SCALE 1:20 @ A1

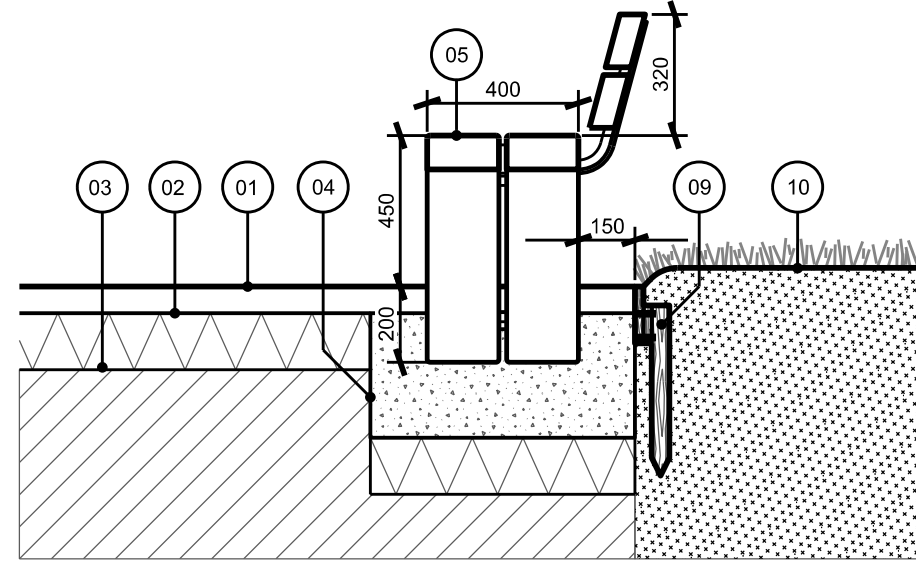


03 SEAT [TYPE S1] TYPICAL DETAIL - SECTION
4007 SCALE 1:20 @ A1

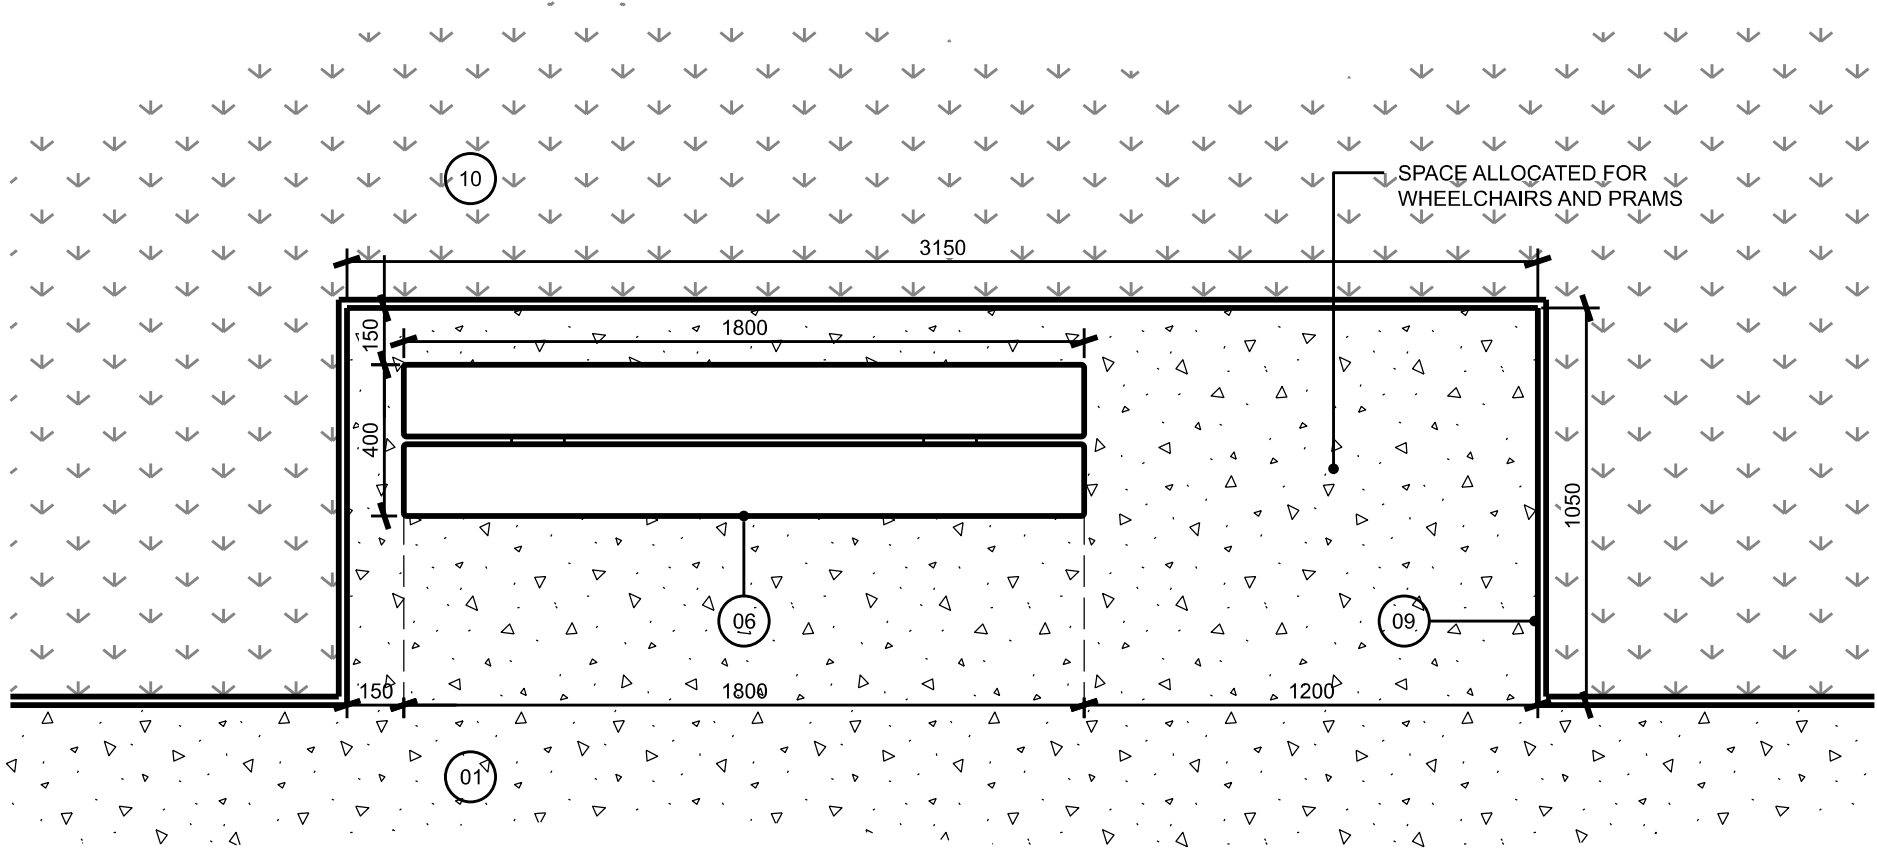


04 BENCH [TYPE S2] TYPICAL DETAIL - PLAN
4007 SCALE 1:20 @ A1

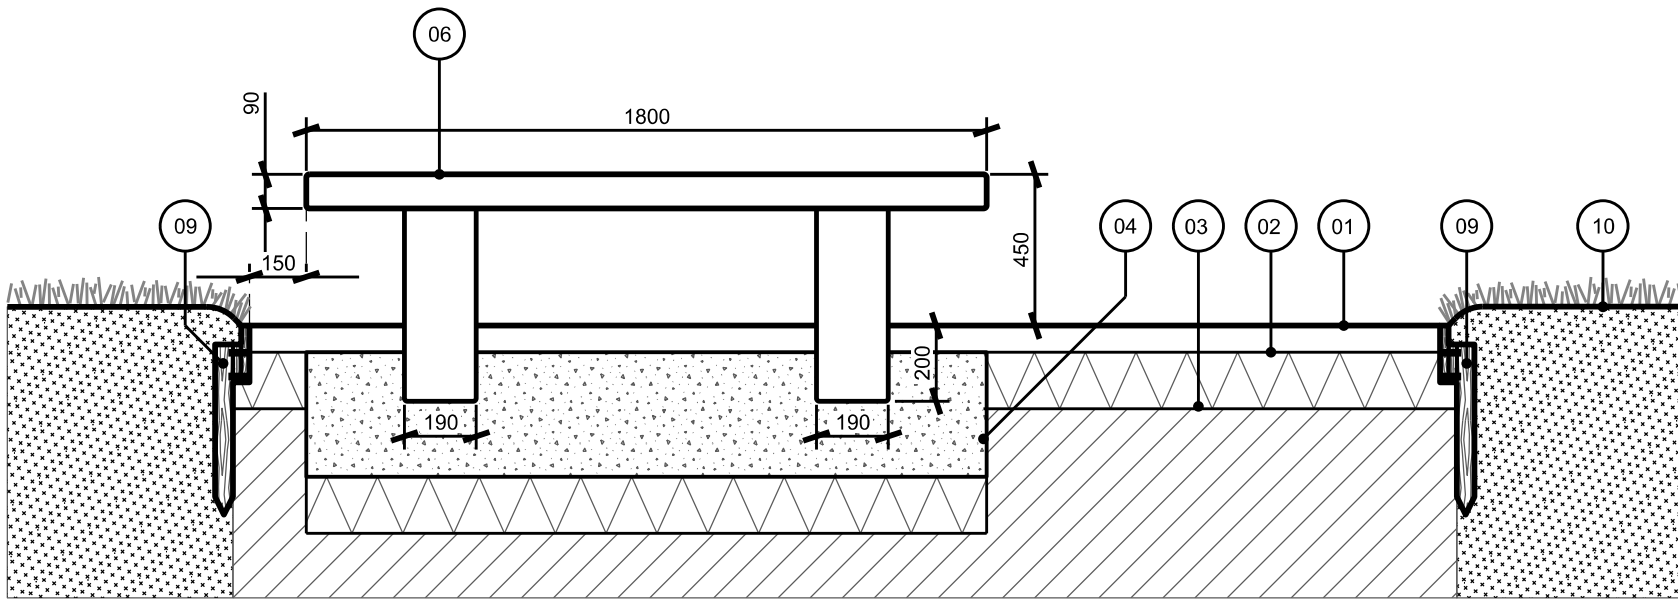


05 BENCH [TYPE S2] TYPICAL DETAIL - SECTION
4007 SCALE 1:20 @ A1

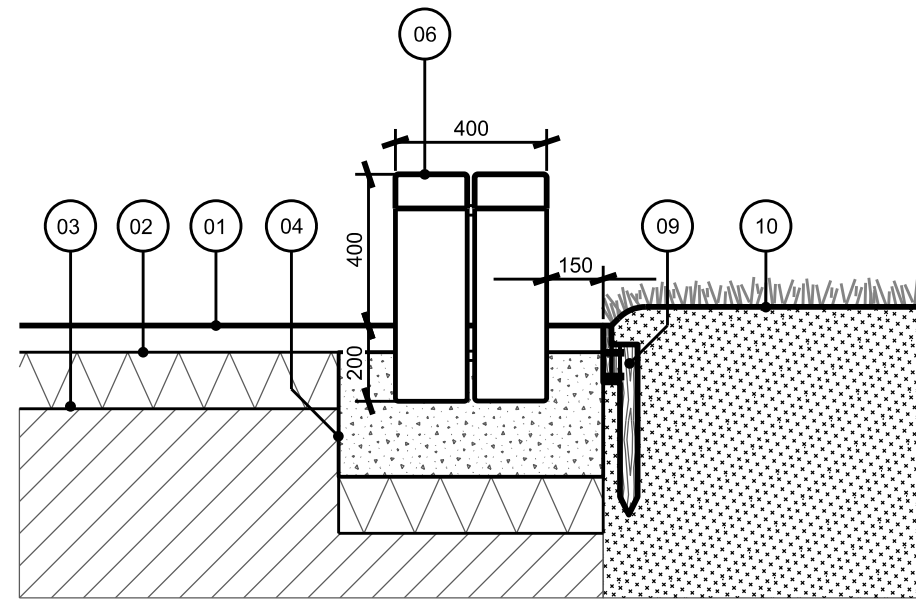


06 BENCH [TYPE S2] TYPICAL DETAIL - SECTION
4007 SCALE 1:20 @ A1

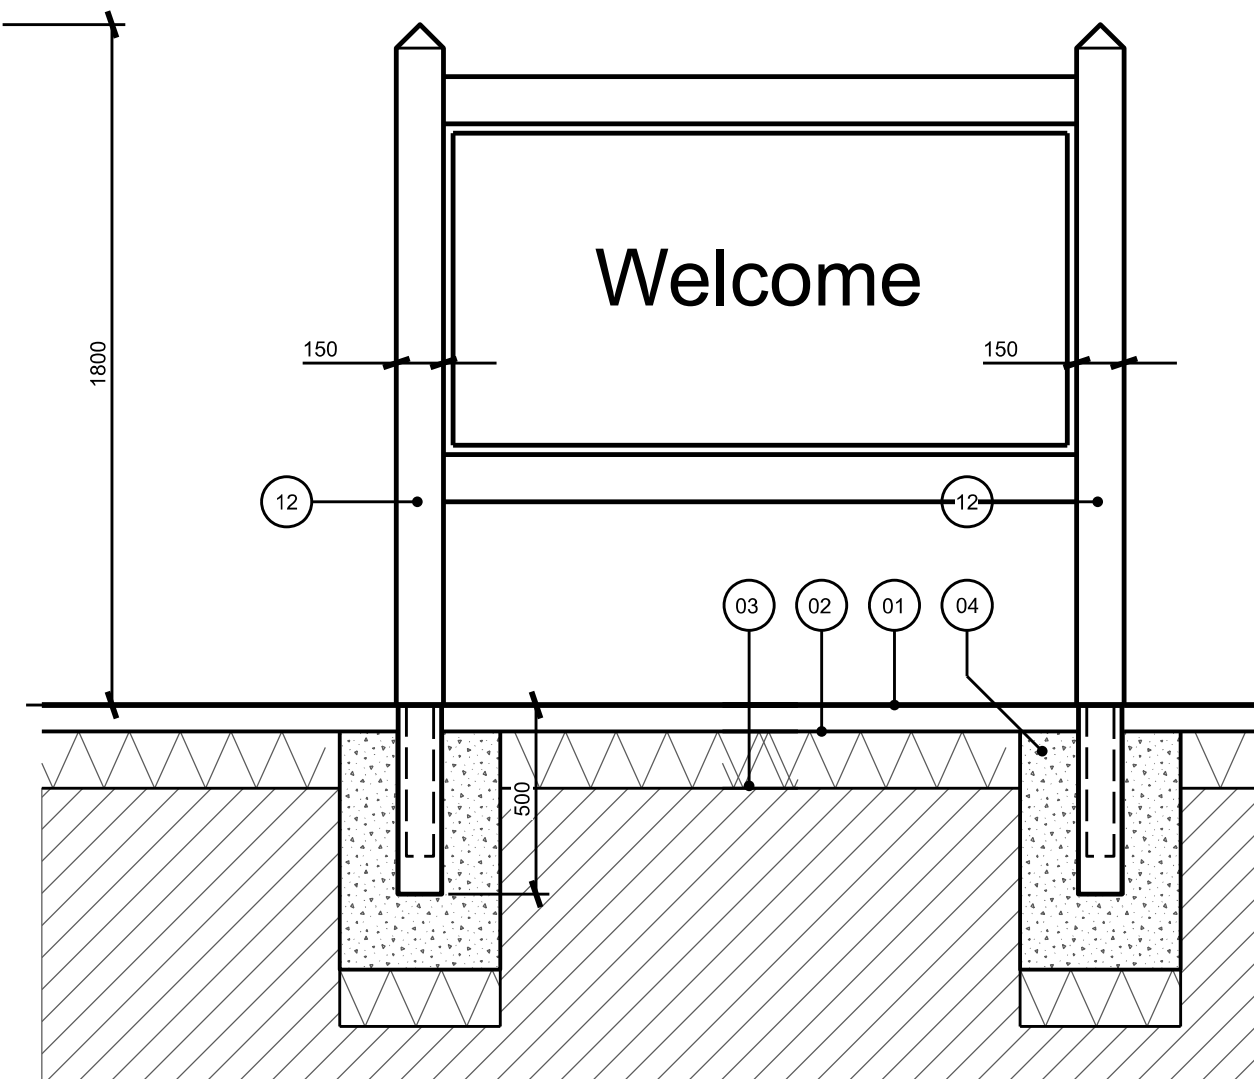

07 INFORMATION BOARD (IB) - FRONT ELEVATION
4007 SCALE 1:20 @ A1

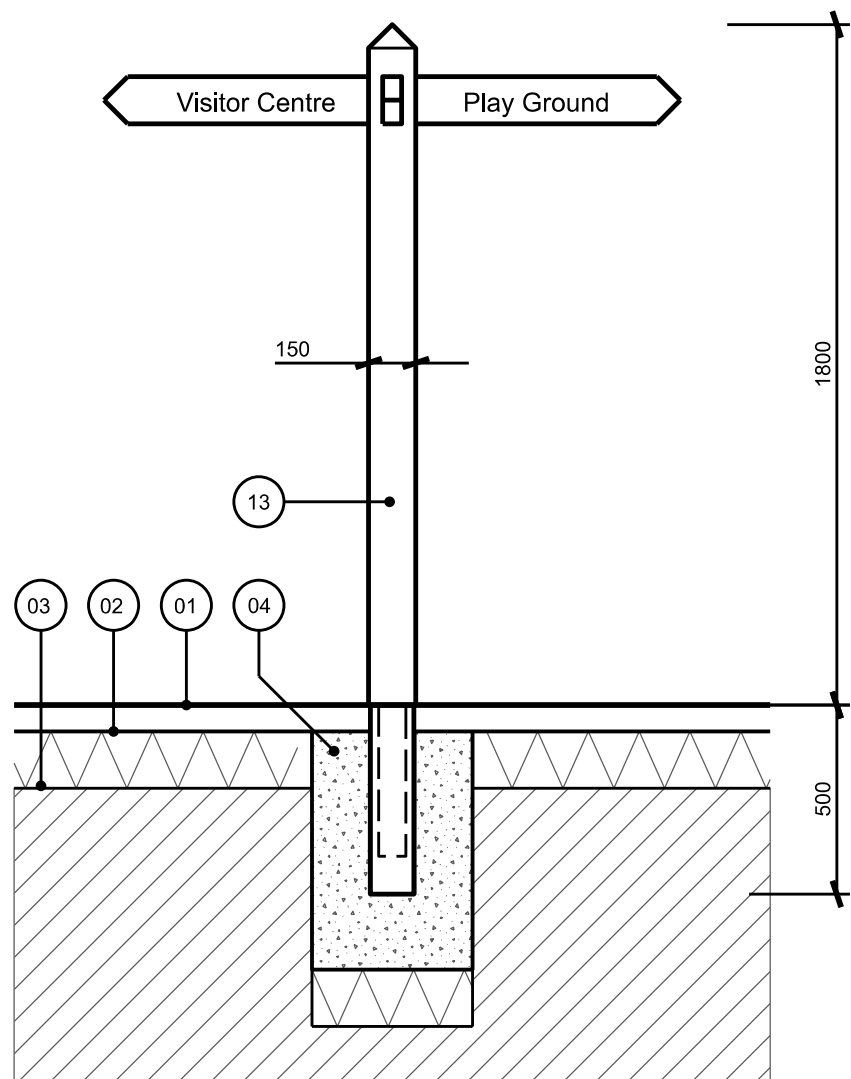

08 FINGER POST [FP] TYPICAL DETAIL - SECTION
4007 SCALE 1:20 @ A1

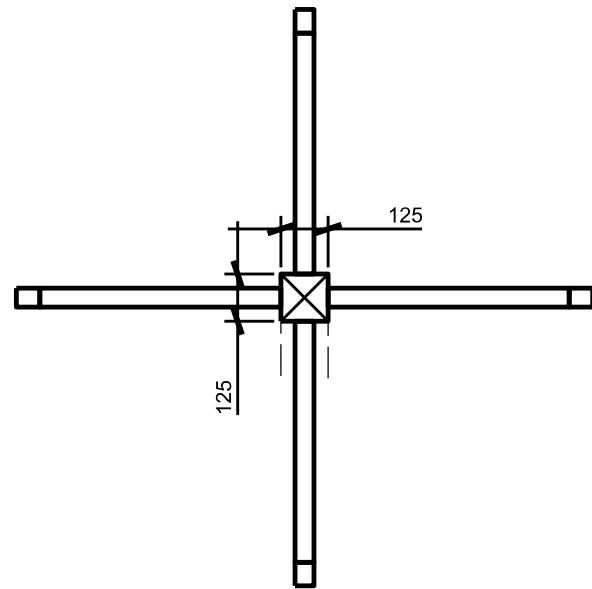

09 FINGER POST [FP] TYPICAL DETAIL - PLAN
4007 SCALE 1:20 @ A1


1. SURFACE FINISH VARIES, REFER TO LANDSCAPE GA PLANS FOR DETAILS
2. COMPACTED GRANULAR SUB-BASE TO ENGINEER'S DOCUMENTATION
3. COMPACTED SUBGRADE
4. Q50/510 & 515, CONCRETE HAUNCHING
5. Q50/222, SEATING CUBE [TYPE S3] (REFER TO DETAIL 07/4007)
6. Q50/230, COMMUNAL TABLE [TYPE CT]
7. Q50/221, BENCH [TYPE S2] (REFER TO DETAIL 04/4007)
8. Q50/240, LITTER BIN [LB]
9. Q23.310, TIMBER BOARD, BRACE, & STAKE EDGING
10. TOPSOIL AND SUBSOIL REQUIREMENTS VARY, REFER TO LANDSCAPE SPECIFICATION SECTION Q28
11. Q50/190, TIMBER BOLLARD [B1]
12. Q50/xxx, INFORMATION BOARD (REFER TO 07/4007)
13. Q50/xxx, FINGER POST (REFER TO 08/4007)

STREET FURNITURE SUBJECT TO DETAIL DESIGN AT NEXT STAGE.

Do not scale this drawing. All dimensions to be verified on site.
Drawings are to be read in conjunction with all related architectural and engineering drawings, details and all other relevant information.
Any discrepancies between this drawing and any other information should be reported to the landscape architect.
Copyright © Fira Landscape Ltd.

Revision | Date | Drawn by | Amendments:

P01 | 29.05.2026 | JP | Issued for planning review
P02 | 29.07.2026 | JP | Pre-commencement planning information.
P03 | 19.08.2026 | JP | Pre-commencement planning information.

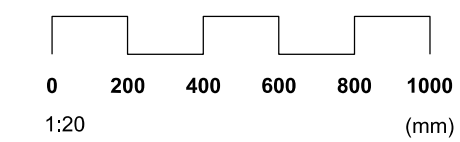

Notes:
Construction drawing to be read in conjunction with the following:
Refer to Civil Engineer's drawing and specification for all drainage levels, falls and gradients, highway requirements, service yard finishes, paving loading over-runs, white lining and setting out of all roads, car parks and vehicular areas.
Refer to M&E Engineer's drawings and specifications for all lighting (including sports pitches where appropriate), CCTV and barrier, bollard and controlled access.
Refer to Structural Engineer's drawings and specifications for all guardrail and barrier loading, vehicular gates and retaining structures.
Refer to Architect's drawings and specifications for fire routes, bin stores, setting out of all buildings including ancillary structures and finished floor levels.
Sports layout and fencing shown in outline. Refer to specialist contractor's details and specification, including setting out and line marking.
All final service routes in relation to tree locations to be coordinated and appropriate root barriers installed.
Refer to arboricultural advice, details and specifications for the protection of retained trees in relation to construction.
Contractors are to verify all site dimensions and conditions before construction.
This drawing is to be read in conjunction with all other relevant drawings. Main Contractor to be notified of any discrepancies in figured dimensions from site.

Project:
Havant Thicket Reservoir Visitor Centre
Portsmouth Water

Job Number:
LP2412

Drawing Title:
Typical Landscape Details
Typical Street Furniture

Portsmouth Water Drawing Number:
HTR-FIR-XX-ZZ-DE-L-4007

Fira Drawing Number:
LP2412-FIR-XX-XX-DR-L-4007

Drawing Status:
PLANNING

First Issue Date:
29.05.2026
Scale:
1:20 @ A1

Revision:
P03
Drawn by:
PT
Authorised:
JP

fira

0121 790 1000 | mail@fira-la.com