




All dimensions must be checked on site before commencing work. No dimensions to be scaled from drawing.

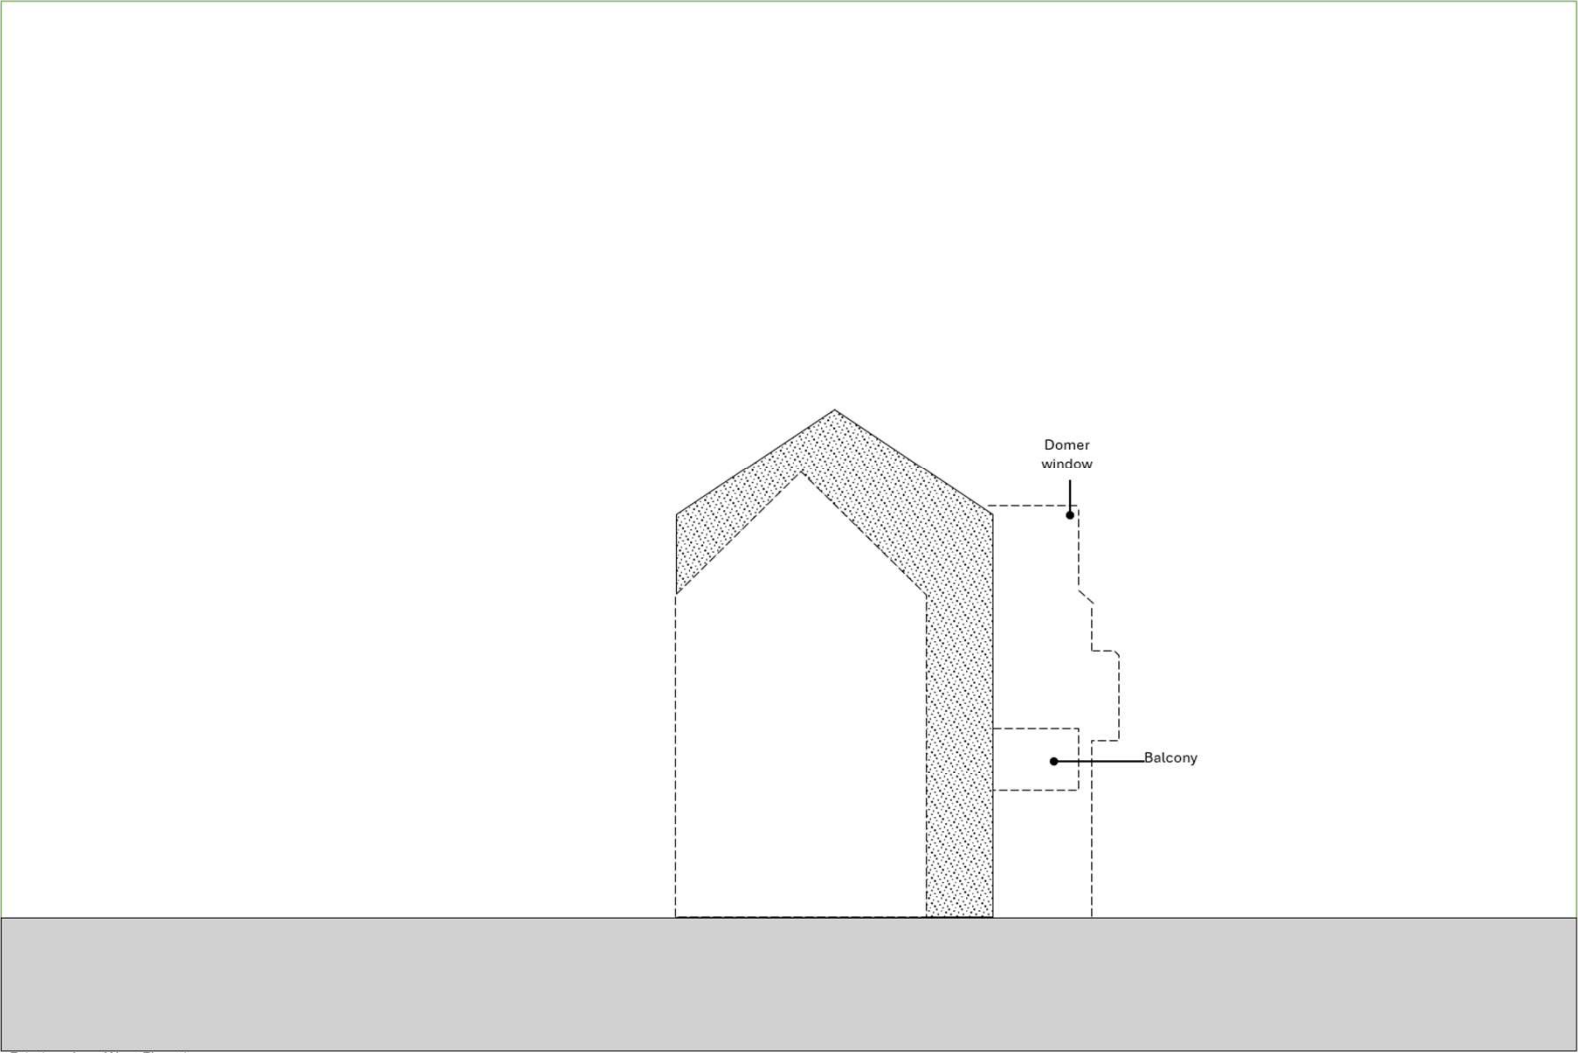

Existing plan - West Elevation

Revision	Description	Date	By	Out
Drawing No:		Date		
		Sep 2026		
Client:				
Project Address:				
Saffron Cottage South Street, Emsworth				
Drawing Title:				
Existing plan - West Elevation				
Drawn		Scale		
CJ		1:50@A1		
Checked:		Date Created:		
		03.09.2026		
Project Name	Floor	Number	Stage	Revision
SC	WE	06		00