




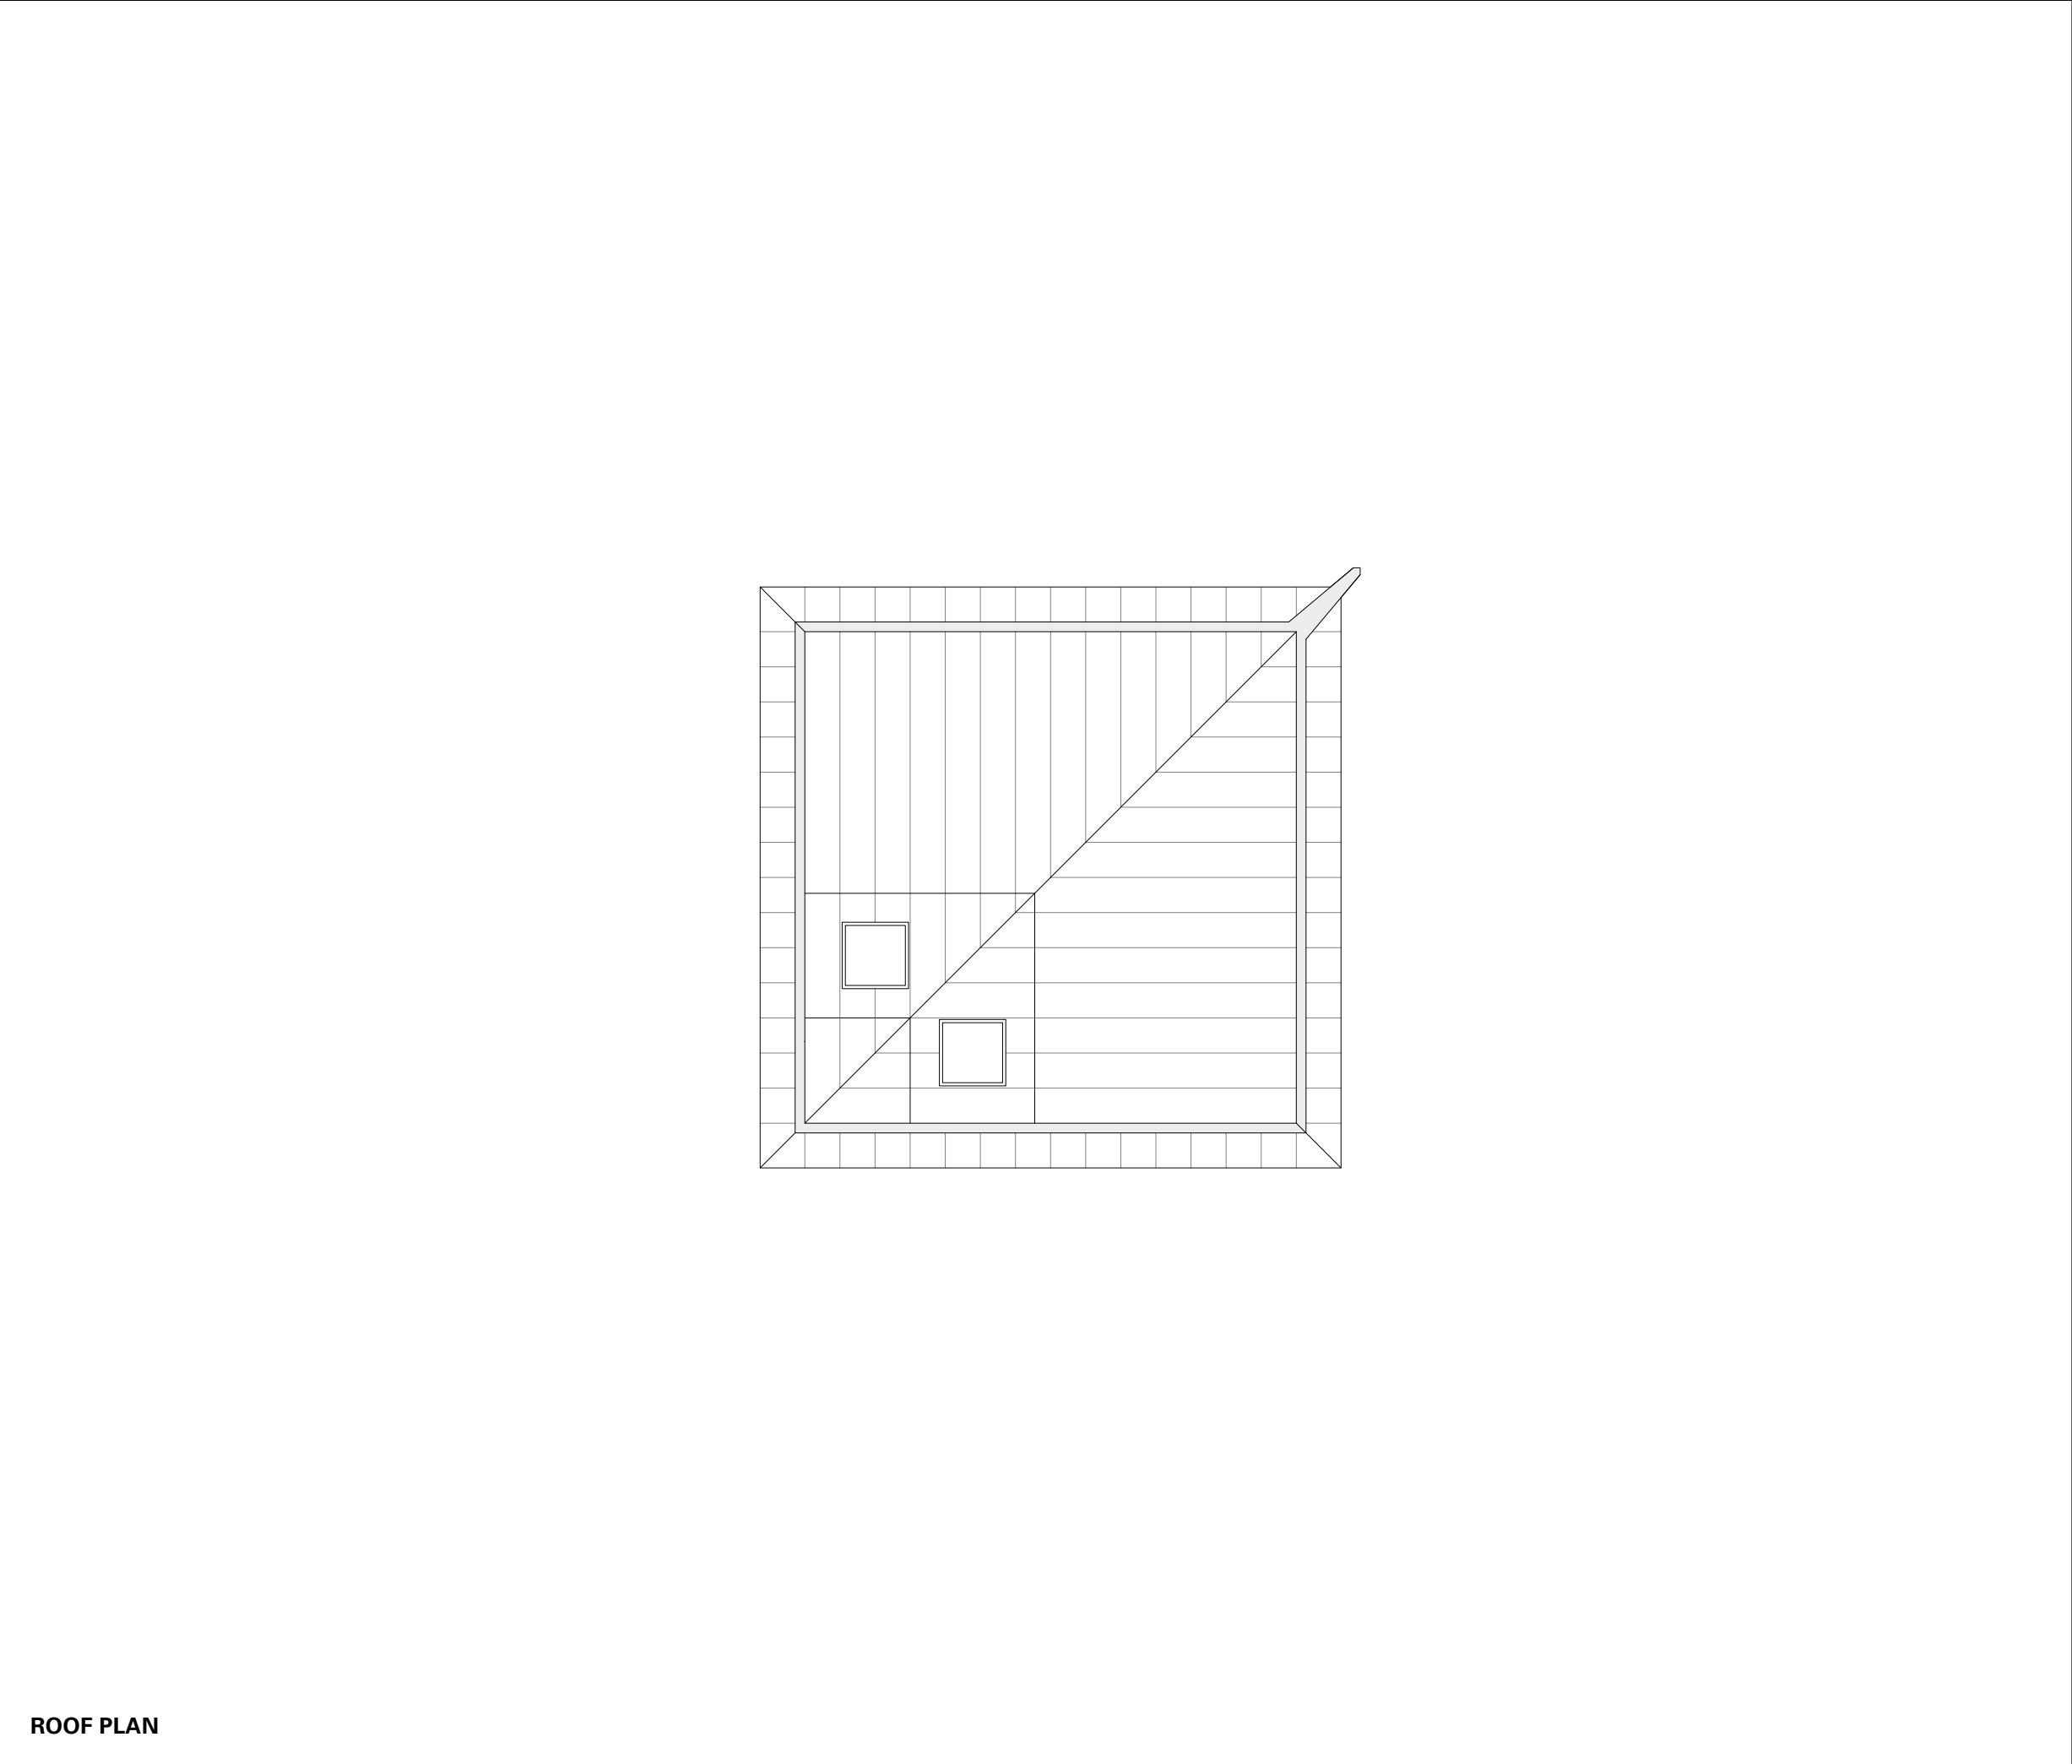


ROOF PLAN

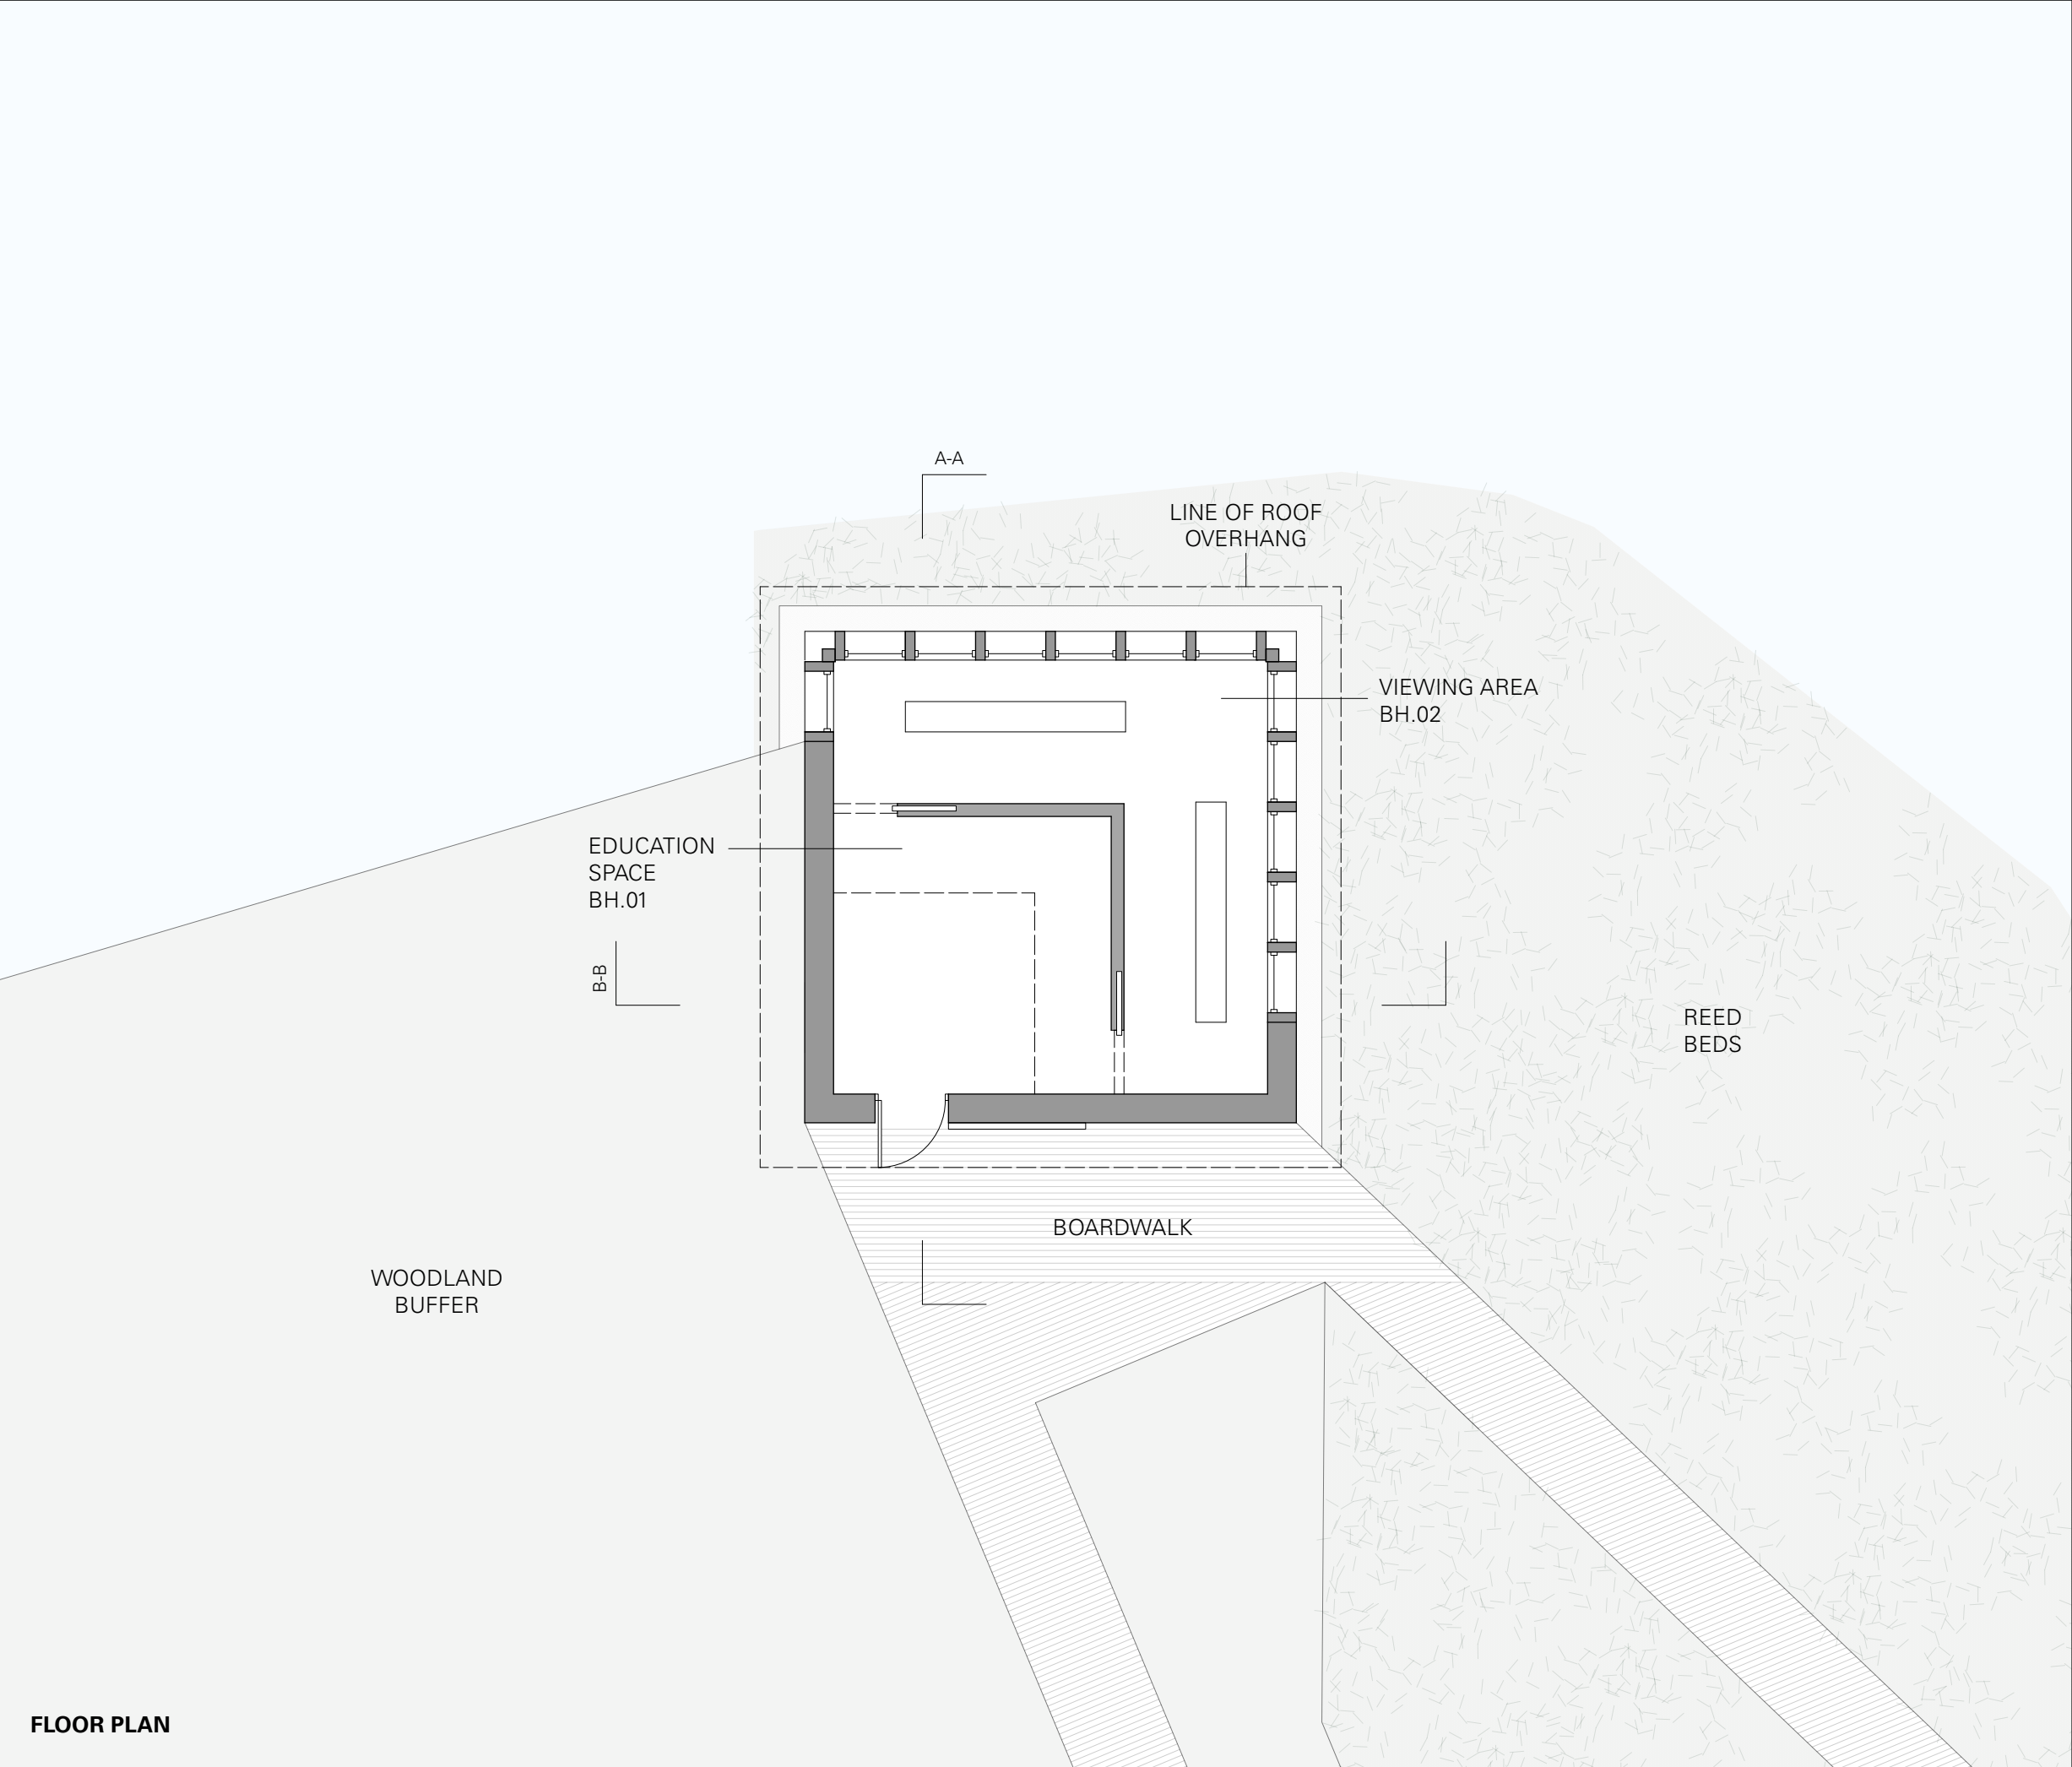


FLOOR PLAN

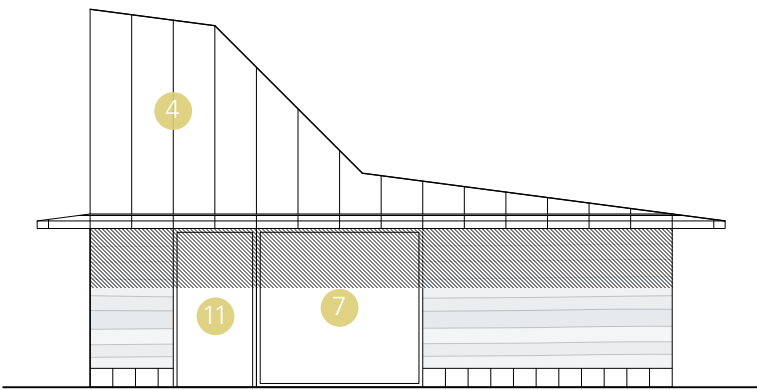


NORTH-WEST ELEVATION

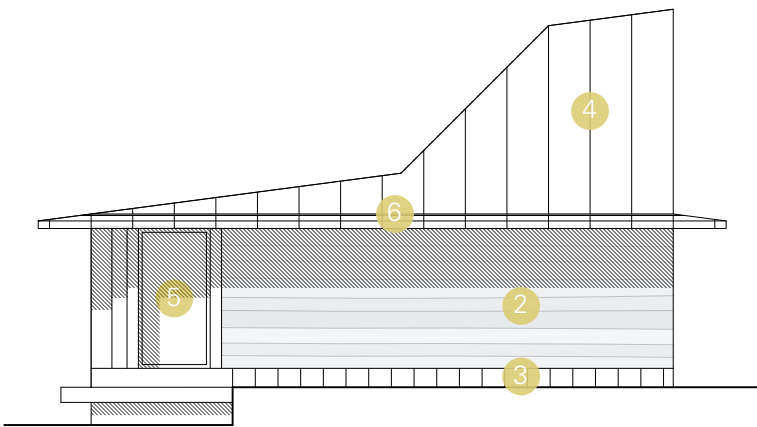


NORTH-EAST ELEVATION

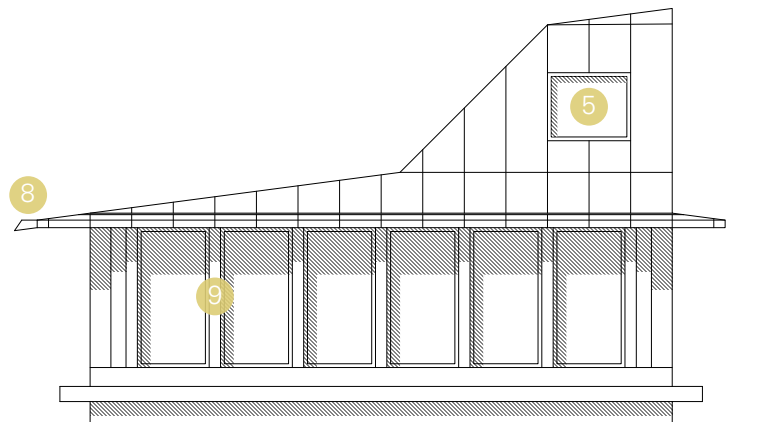


SOUTH-EAST ELEVATION

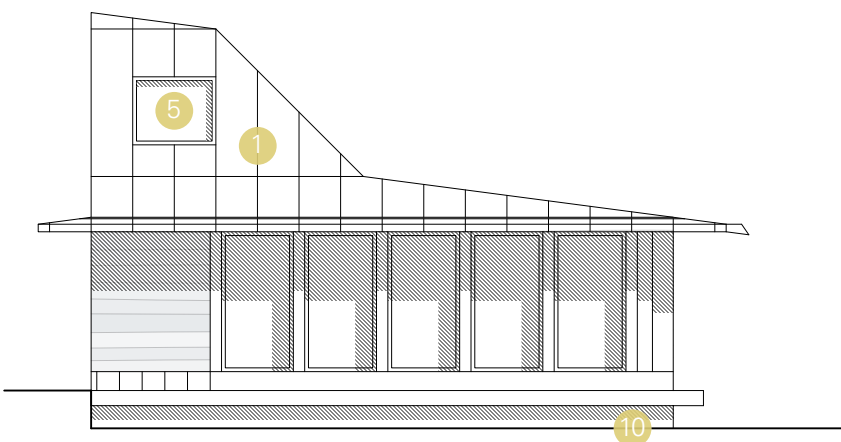

SOUTH-WEST ELEVATION

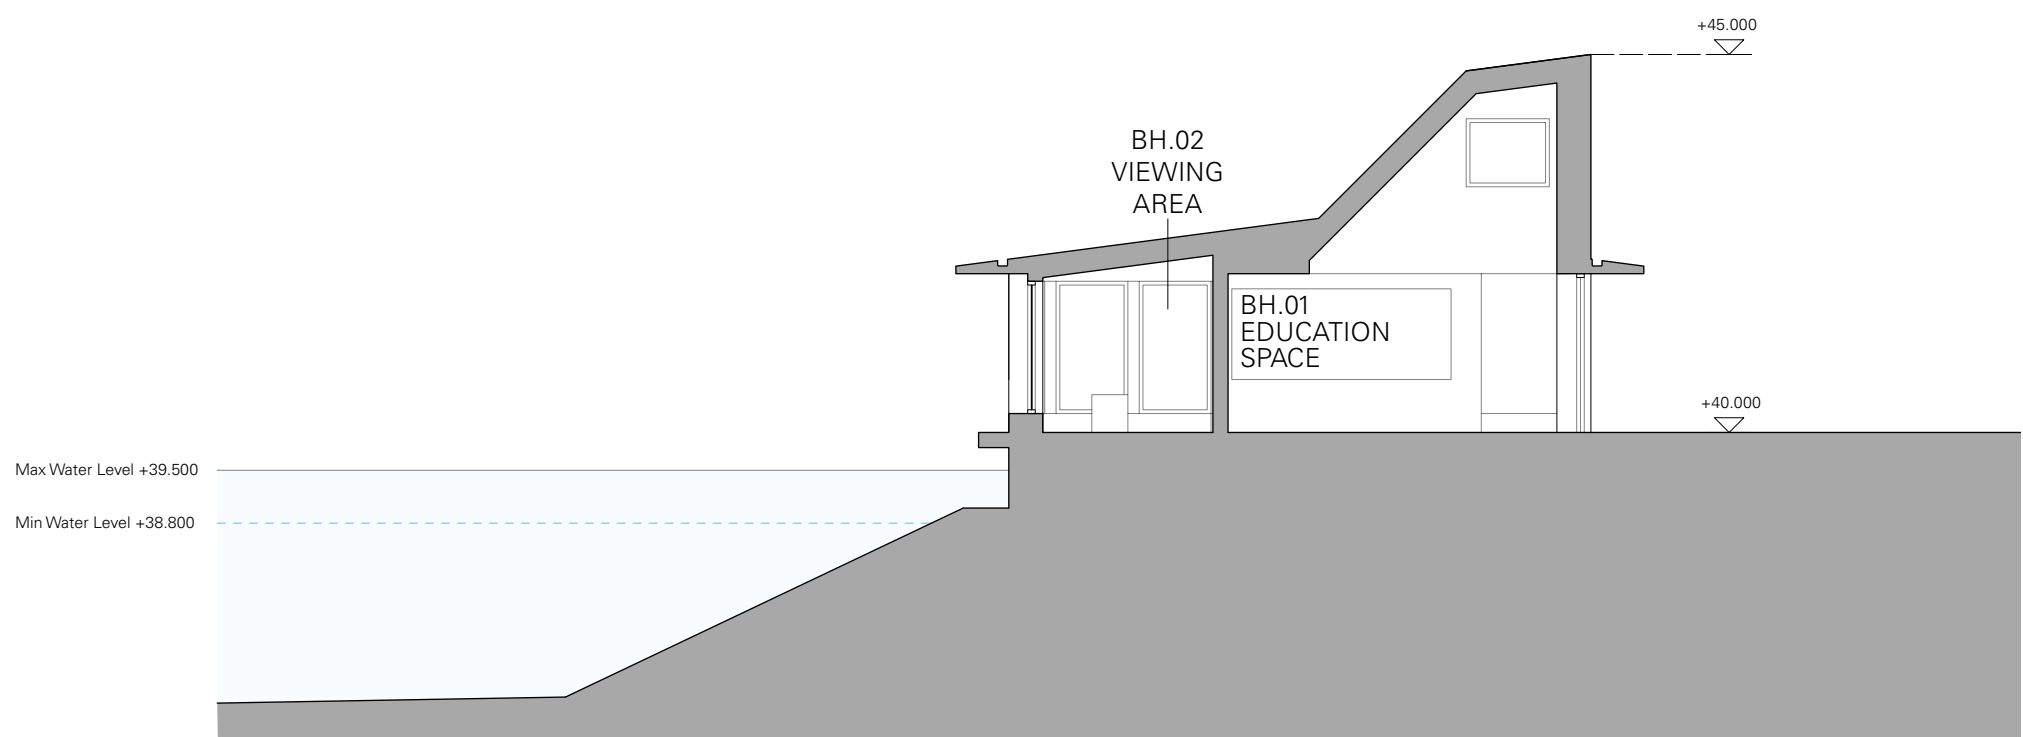


SECTION A-A

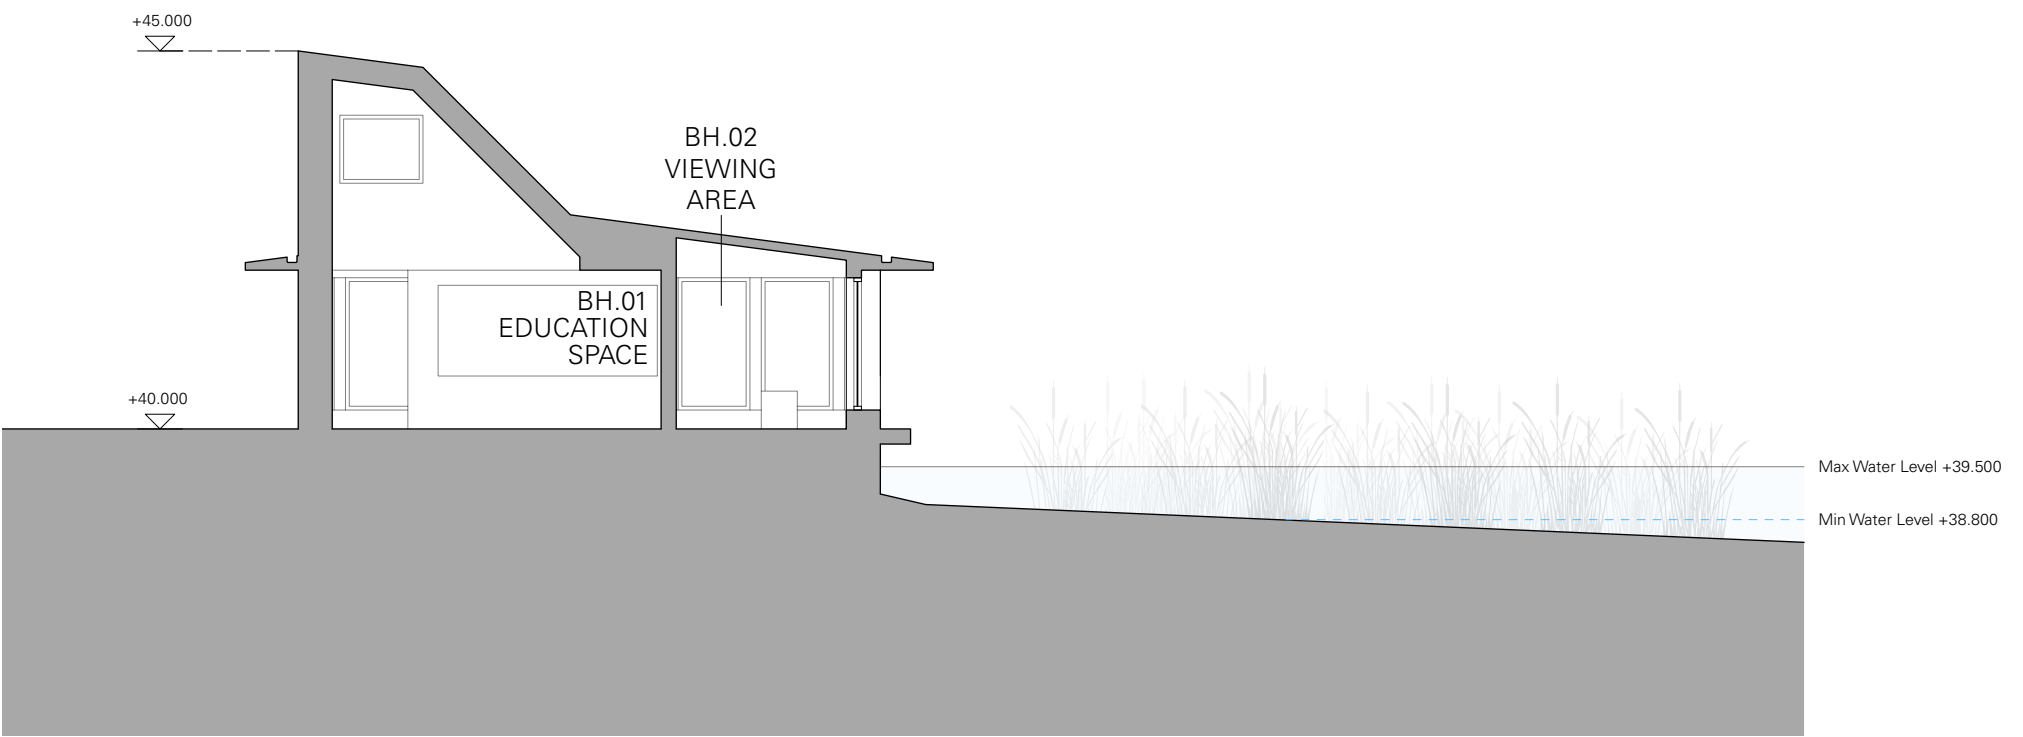

SECTION B-B

DRAWINGS ARE BASED ON SURVEY DATA AND MAY NOT ACCURATELY REPRESENT WHAT IS PHYSICALLY PRESENT. DO NOT SCALE FROM THIS DRAWING. ALL DIMENSIONS ARE TO BE VERIFIED ON SITE BEFORE PROCEEDING WITH THE WORK. ALL DIMENSIONS ARE IN MILLIMETRES UNLESS OTHERWISE STATED.

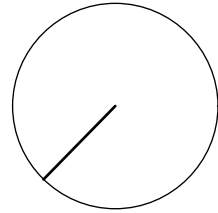

DRAWING NOTES

- 1 FULLY SUPPORTED STANDING SEAM STAINLESS STEEL ROOFING
- 2 SITE SOURCED CLAY RAMMED EARTH WALLS
- 3 SITE SOURCED STONE PLINTH
- 4 FULLY SUPPORTED STANDING SEAM STAINLESS VERTICAL CLADDING
- 5 PPC ALUMINIUM FRAMED DOUBLE-GLAZED WINDOWS
- 6 SECRET GUTTER WITHIN STAINLESS STEEL ROOFING
- 7 VITREOUS ENAMEL METAL INFORMATION PANEL OR SIMILAR
- 8 RAINWATER SPOUT
- 9 RECLAIMED OAK FINS
- 10 IN-SITU CONCRETE LEDGE
- 11 STEEL CORTEN / FACED EXTERNAL DOOR AND FRAME

REVISION	DATE	COMMENT
----------	------	---------

PROJECT TITLE

HAVANT THICKET RESERVOIR VISITOR CENTRE & RECREATIONAL FACILITIES

DRAWING TITLE

EDUCATIONAL BIRD HIDE AS PROPOSED

DRAWN BY	CHECKED BY	SCALE	REVISION NUMBER
AL	RW	1:100 @ A1	P0

PROJECT	ORG	VOL	LVL	TYPE	ROLE	DRAWING NUMBER
2462	- UF	- XX	- GF	- DR	- A	- 0016

PORTSMOUTH WATER DRAWING REF:

HTR - UFA - BH - VC - DR - A - 0016

