

PROPOSED PLANS

Plot 2

RIBA

Chartered Practice

arb

Architects Registration Board


This drawing is the copyright of ADP Architects Ltd. It may not be altered or reproduced in any form, or passed onto Third Parties without the written consent of ADP Architects Ltd.

Drawing For Planning Purposes Only


All dimensions and details on this drawing are for planning purposes and should not be used for fabrication and erection purposes. DO NOT scale from this drawing, except for planning purposes, use figured dimensions if available. Any discrepancies should be highlighted without delay.

Note: This drawing has been produced with information from a topographical survey carried out by others. All information therefore derived from the survey drawing is assumed to be accurate and ADP Architects Ltd cannot be held accountable for any discrepancies discovered on site.


IF IN DOUBT ASK FOR CONFIRMATION.

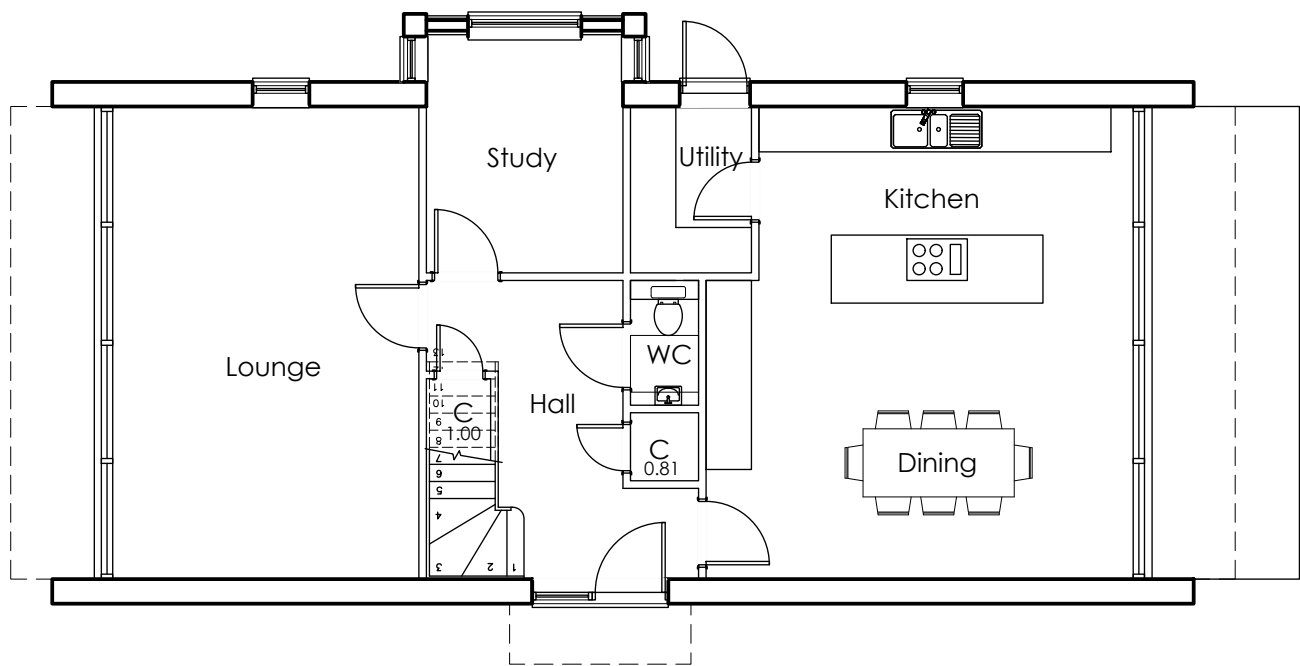

Ground Floor Plan 1:100

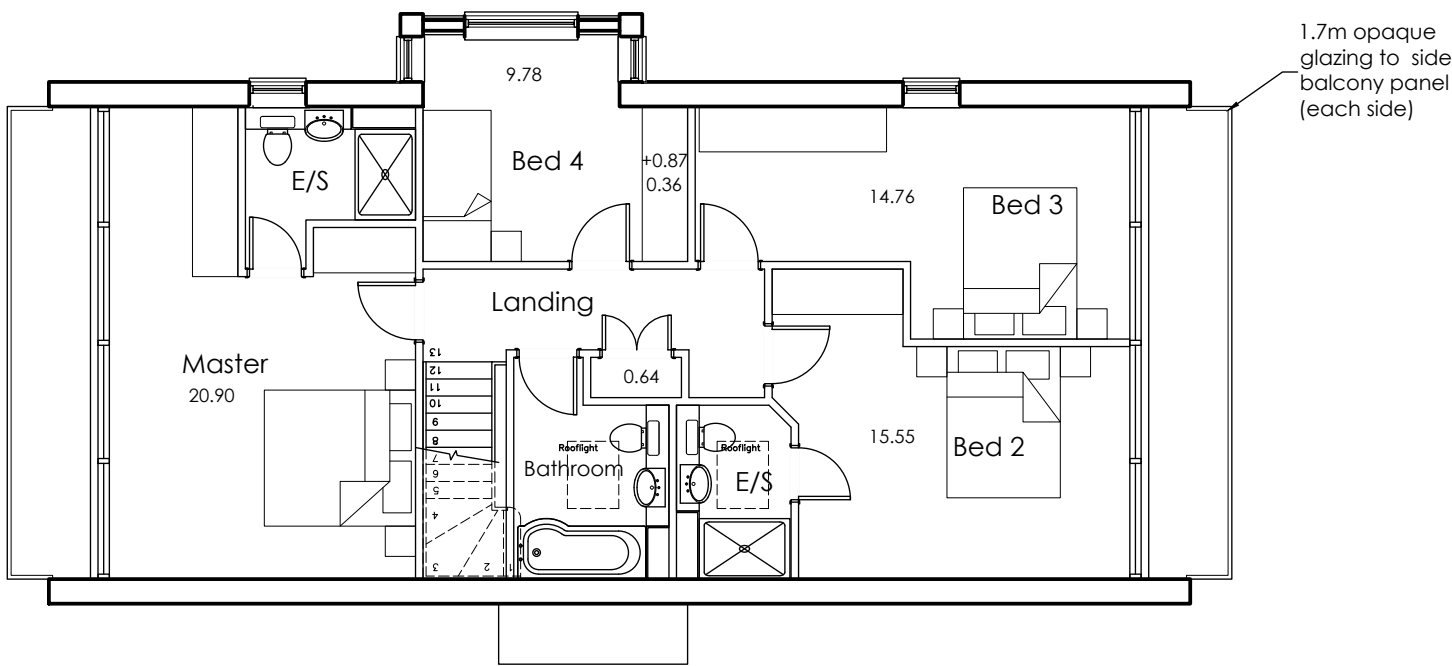

First Floor Plan

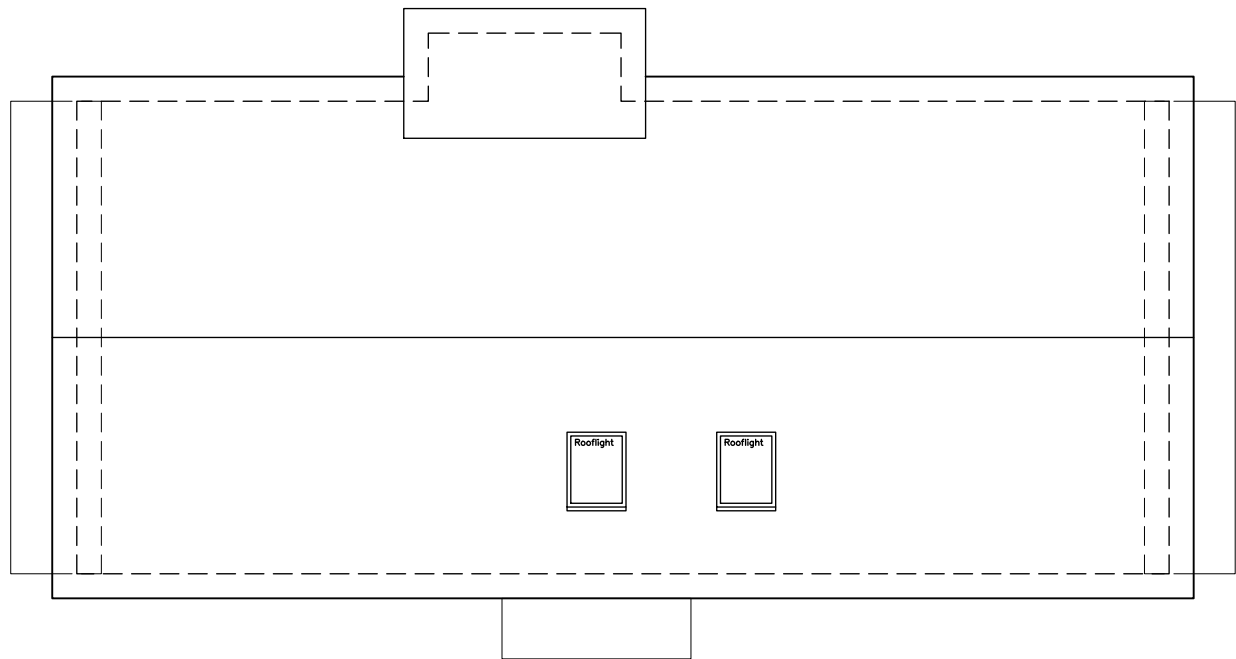

Roof Plan

Space Standards

Dwelling GIA = 173.2sqm (4B7P)
Room GIA (sqm) - shown on plan
Floor to ceiling heights = 2.4m ground & 2.4m first
Total storage area = 3.0sqm

All new dwellings to comply with the Nationally Described Space Standards (NDSS).
Bedrooms, storage areas and other rooms shown as gross internal areas (GIA) in sqm. Minimum floor to ceiling height is 2.3m for at least 75% of the GIA. Any area with a headroom less than 1.5m is not counted within the GIA unless used solely for storage. Under stairs storage assumed to be 1.0sqm. Built in wardrobes in excess of 0.72sqm & 0.36sqm in double/single bedrooms respectively count towards storage.

rev: date: note:

adp

architects ltd

architects & urban designers

Tel: 01489 584503

Email: mail@adp-ltd.co.uk

www.adparchitectsltd.co.uk

Richmond Court, 94 Botley Road, Park Gate, Southampton, SO31 1BA

project name/address:

Residential Development
12 Portsdown Hill Road
Bedhampton
Havant
P09 3JX

client:

Mr V Patel

drawing title:

Proposed Plans— Plot 2

job number:	drawing number:	revision:
2122	04	
drawing scale/size:	date:	drawn:
1:100 (A3)	Jul 26	JSC