

PROPOSED ELEVATIONS

Plot 2

RIBA

Chartered Practice

arb

Architects Registration Board

This drawing is the copyright of ADP Architects Ltd. It may not be altered or reproduced in any form, or passed onto Third Parties without the written consent of ADP Architects Ltd.

Drawing For Planning Purposes Only

All dimensions and details on this drawing are for planning purposes and should not be used for fabrication and erection purposes. DO NOT scale from this drawing, except for planning purposes, use figured dimensions if available. Any discrepancies should be highlighted without delay.

Note: This drawing has been produced with information from a topographical survey carried out by others. All information therefore derived from the survey drawing is assumed to be accurate and ADP Architects Ltd cannot be held accountable for any discrepancies discovered on site.

IF IN DOUBT ASK FOR CONFIRMATION.

Elevations

Finished ground levels are indicative only, these are generally shown 150mm below dpc level. Please refer to engineers details or the external works layout for finished ground levels if applicable.

 Hatching denotes windows to be obscured glazed & fixed up to 1.7m above FFL (plan shows as OB/F)


VMZinc Anthra-Zinc clad roof or similar.

Powder coated aluminium sliding doors

Glazed balcony

VMZinc Anthra-Zinc cladding or similar.

1.7m opaque glazing to side balcony panel (each side)

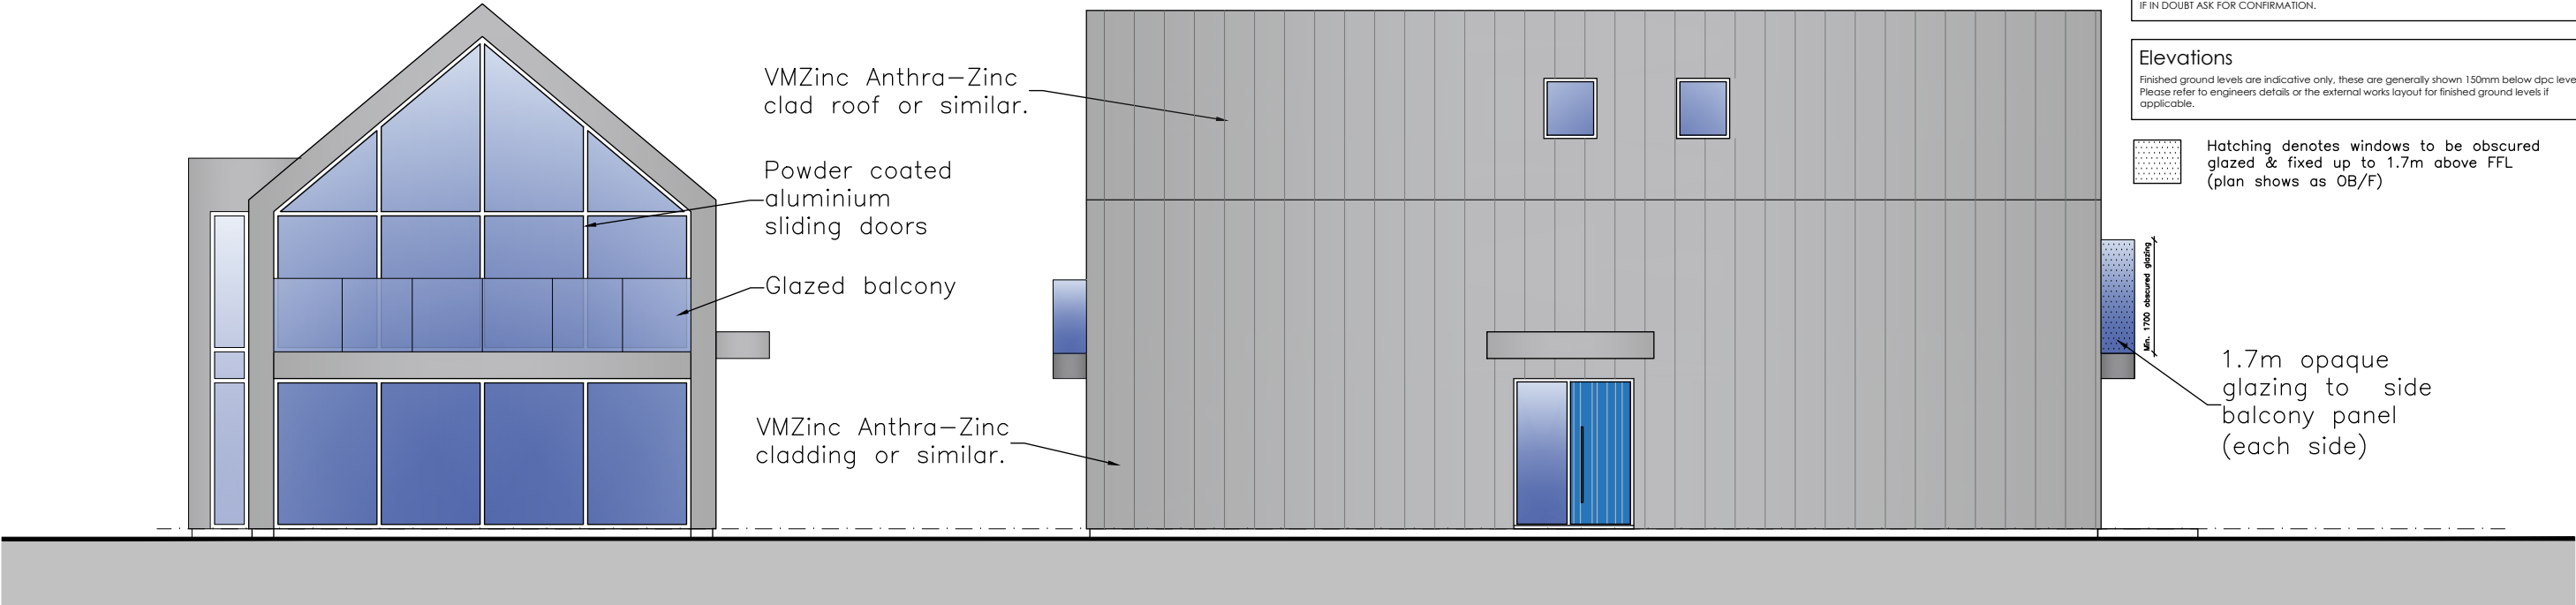


Front Elevation 1:100

Side Elevation

Window sill min. 1.7m above FFL

1.7m opaque glazing to side balcony panel (each side)

White rendered panel

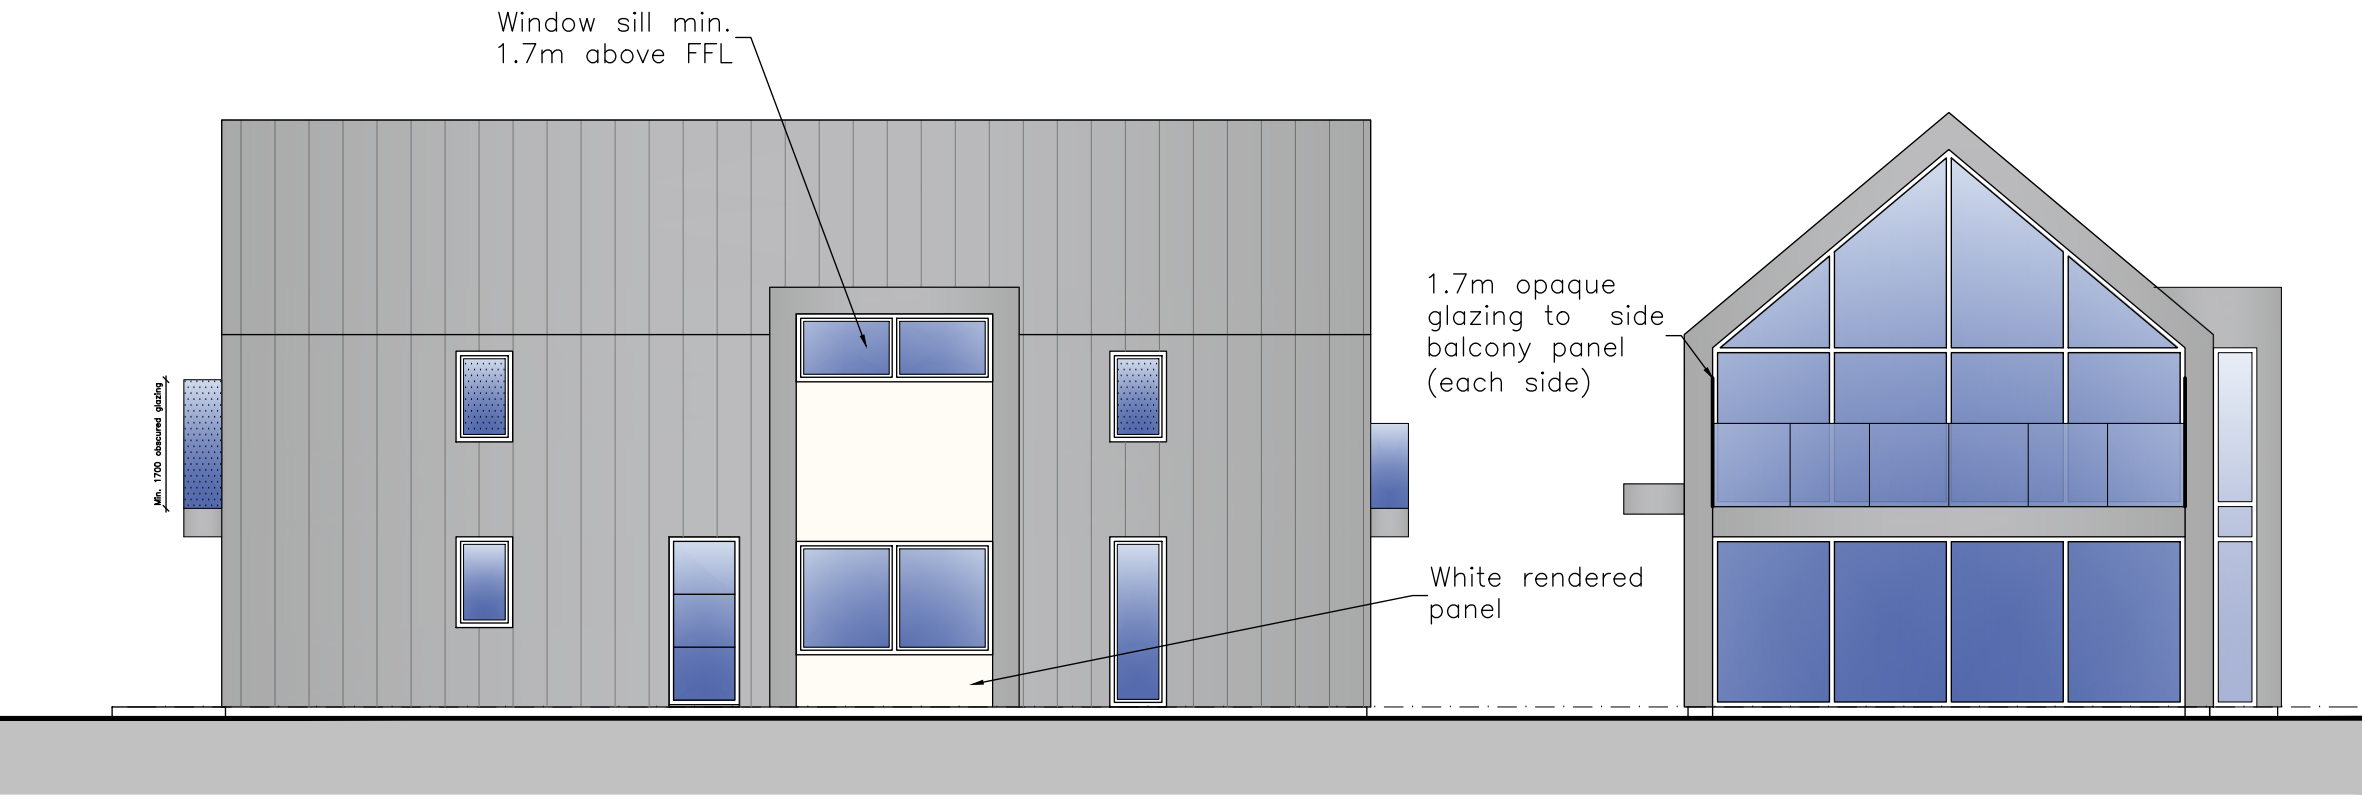

Side Elevation

Rear Elevation

rev: date:

note:

adp

architects ltd

architects & urban designers

Tel: 01489 584503

Email: mail@adp-ltd.co.uk

www.adparchitectsltd.co.uk

Richmond Court, 94 Botley Road, Park Gate, Southampton, SO31 1BA

project name/address:

Residential Development
12 Portsdown Hill Road
Bedhampton
Havant
P09 3JX

client:

Mr V Patel

drawing title:

Proposed Elevations— Plot 2

job number:	drawing number:	revision:
2122	05	
drawing scale/size:	date:	drawn:
1:100 (A3)	Jul 26	JSC