
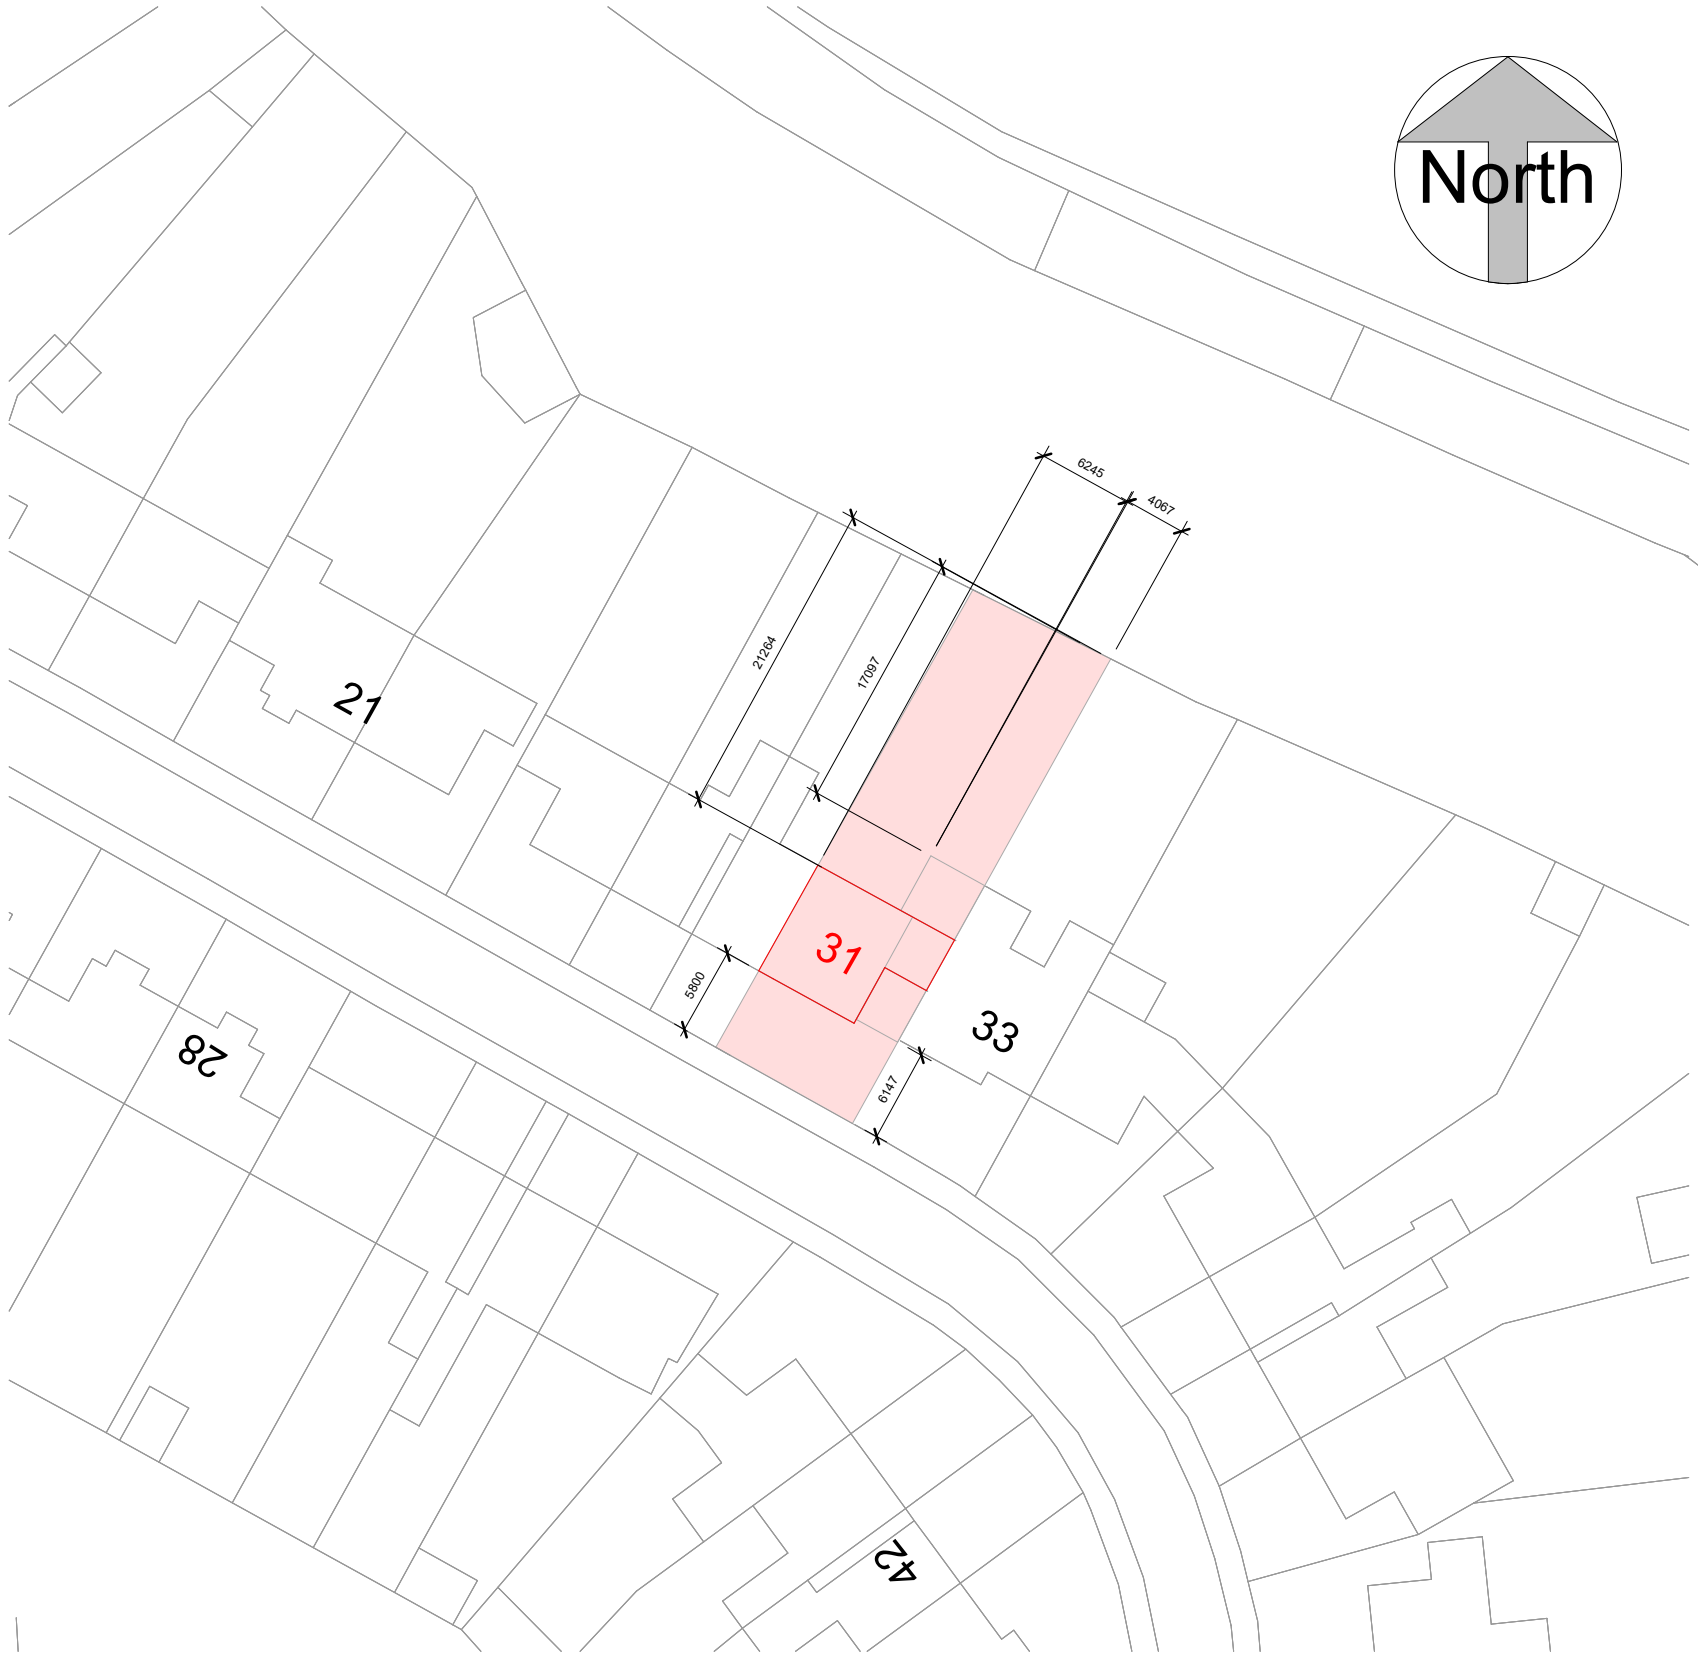


Location Plan

1:1250

 

Block Plan

1:500

ReQuestAPlan  
Map number: TQRQM26224113654443  
Title: 31 Kings Road, Hayling Island, PO11 0PD  
Map Produced for: Parkers Design  
© Crown copyright and database rights 2025 OS 100042766



|       |  |    |
|-------|--|----|
| 1:500 |  | 50 |
| 1:200 |  | 20 |
| 1:100 |  | 10 |
| 1:50  |  | 5  |

All measurement to be checked on site prior to any commenment

Parkers Design Limited - The Studio @ 90, PO9 2PR

www.pexd.co.uk - info@parkersdesign.com - 07776 008822

|           |  |                           |  |            |  |            |  |                |  |              |  |     |  |
|-----------|--|---------------------------|--|------------|--|------------|--|----------------|--|--------------|--|-----|--|
| PROJECT   |  | 31 Kings Road<br>PO11 0PD |  | CLIENT     |  |            |  | Price          |  |              |  |     |  |
| SHEET     |  |                           |  | Date       |  | Issue Date |  | Scale (@ A3)   |  | As indicated |  |     |  |
|           |  |                           |  | Drawn by   |  | SW         |  | DRAWING NUMBER |  |              |  | REV |  |
|           |  |                           |  | Checked by |  | SR         |  | P 0            |  |              |  |     |  |
| Site Plan |  |                           |  |            |  |            |  |                |  |              |  |     |  |