
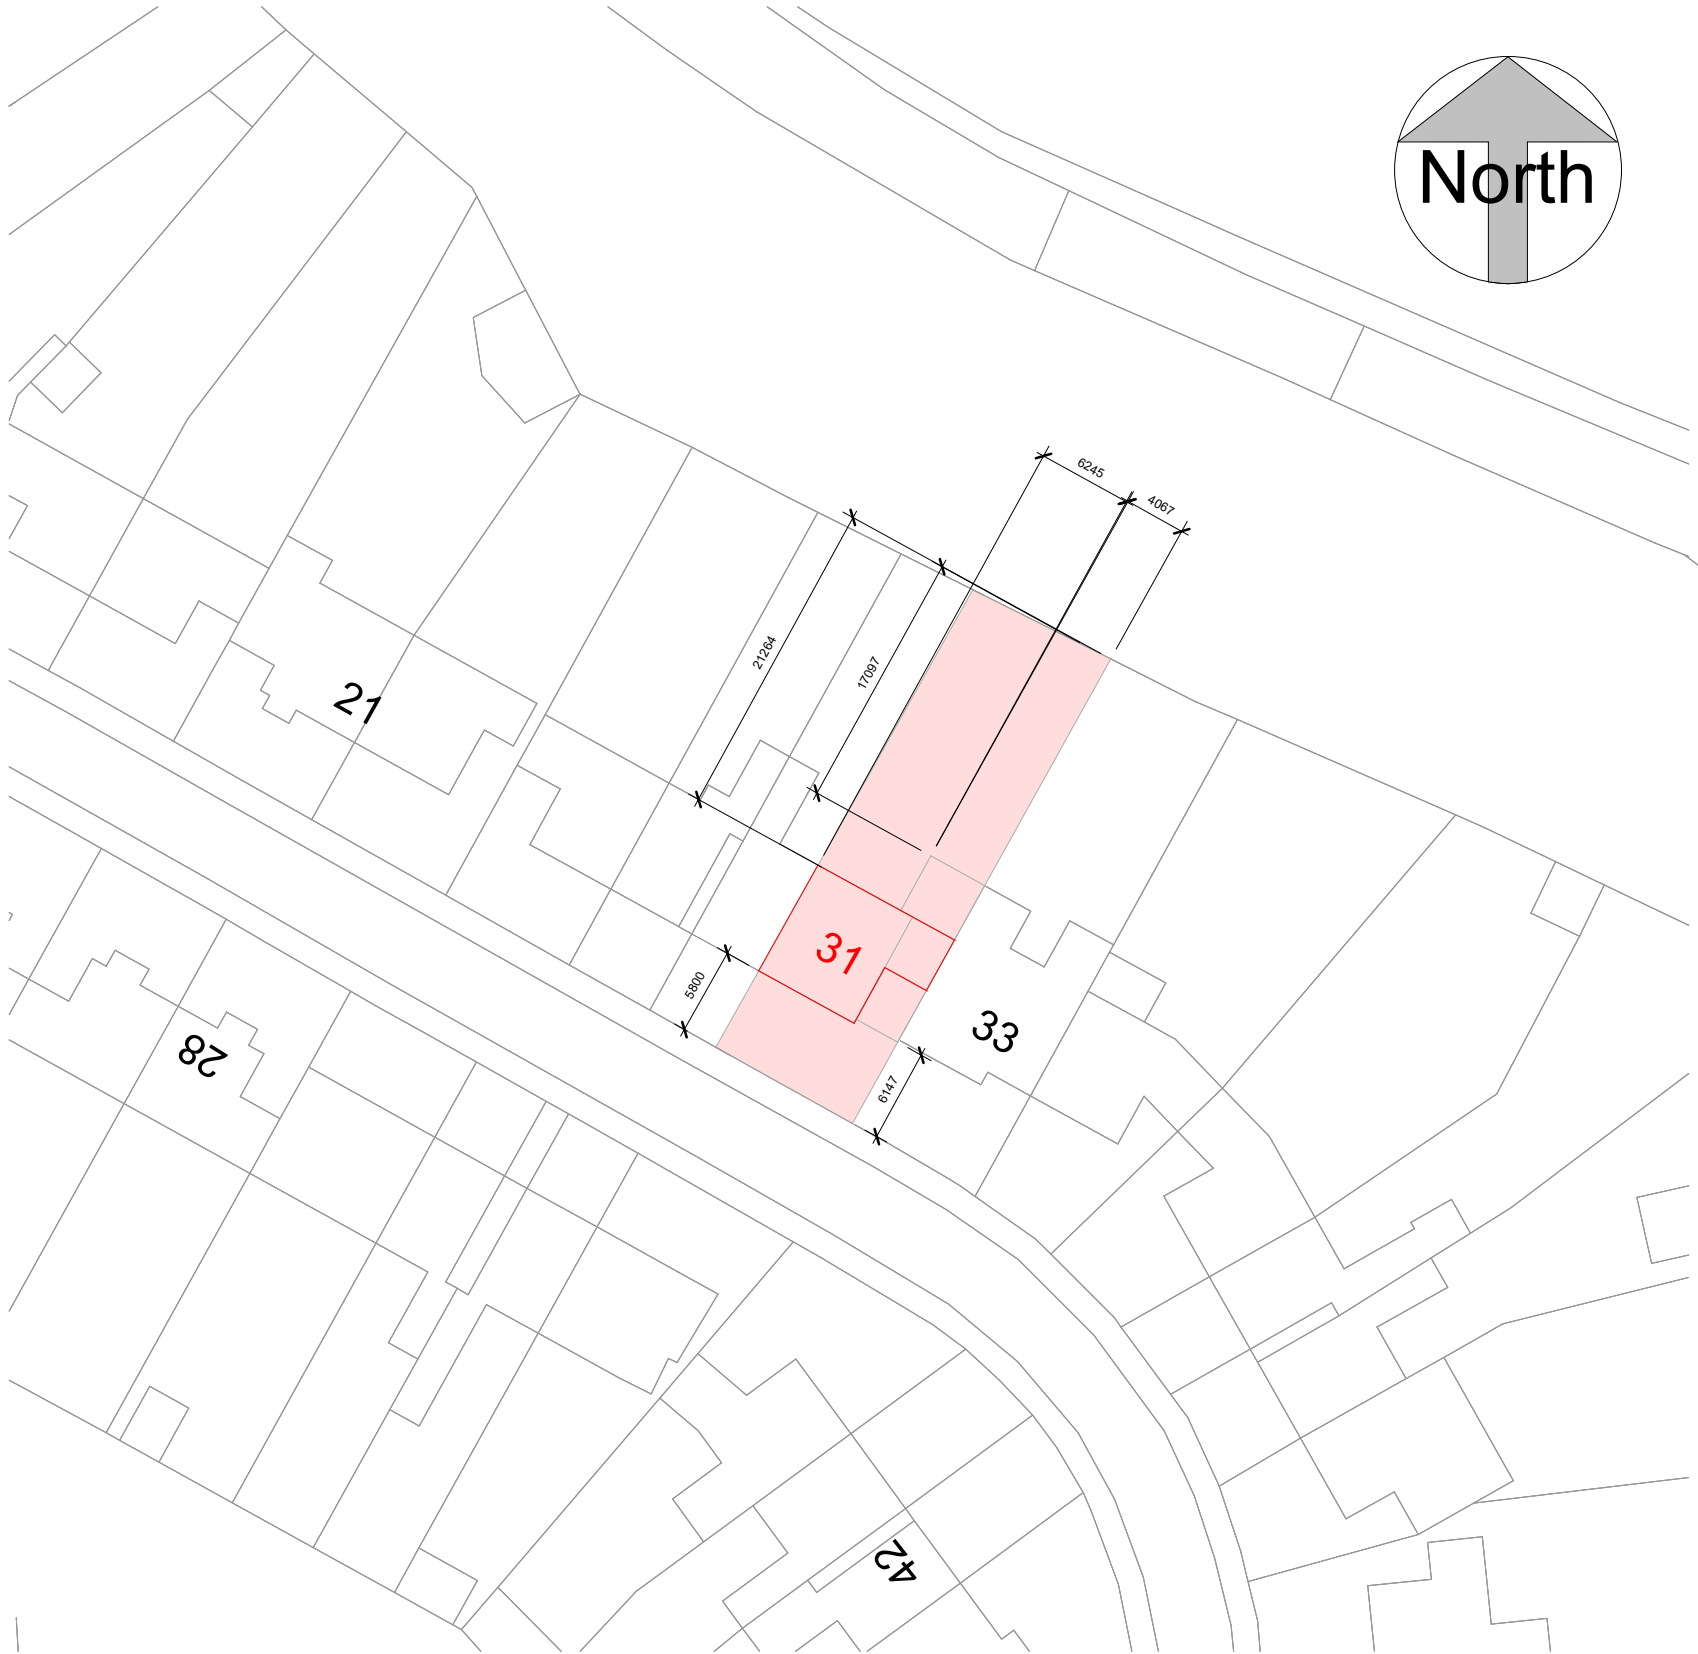


Location Plan

1:1250

 

Block Plan

1:500

ReQuestAPlan
Map number: TQRQM26224113654443
Title: 31 Kings Road, Hayling Island, PO11 0PD
Map Produced for: Parkers Design
© Crown copyright and database rights 2025 OS 100042766



1:500		50
1:200		20
1:100		10
1:50		5

All measurement to be checked on site prior to any commenment

Parkers Design Limited - The Studio @ 90, PO9 2PR

www.pexd.co.uk - info@parkersdesign.com - 07776 008822

PROJECT	31 Kings Road PO11 0PD		CLIENT				Price					
			Date		Issue Date		Scale (@ A3)		As indicated			
SHEET	Site Plan		Drawn by		SW		DRAWING NUMBER				REV	
			Checked by		SR		P 0					