


© GRKA 2026  
NOT TO BE SCALED. DIMENSIONS TO BE CHECKED ON SITE  
SCALING FOR LOCAL AUTHORITY PURPOSES ONLY




Location Plan      Scale 1:1250


Ordnance Survey, (c) Crown Copyright 2026. All rights reserved. Licence number 100022432

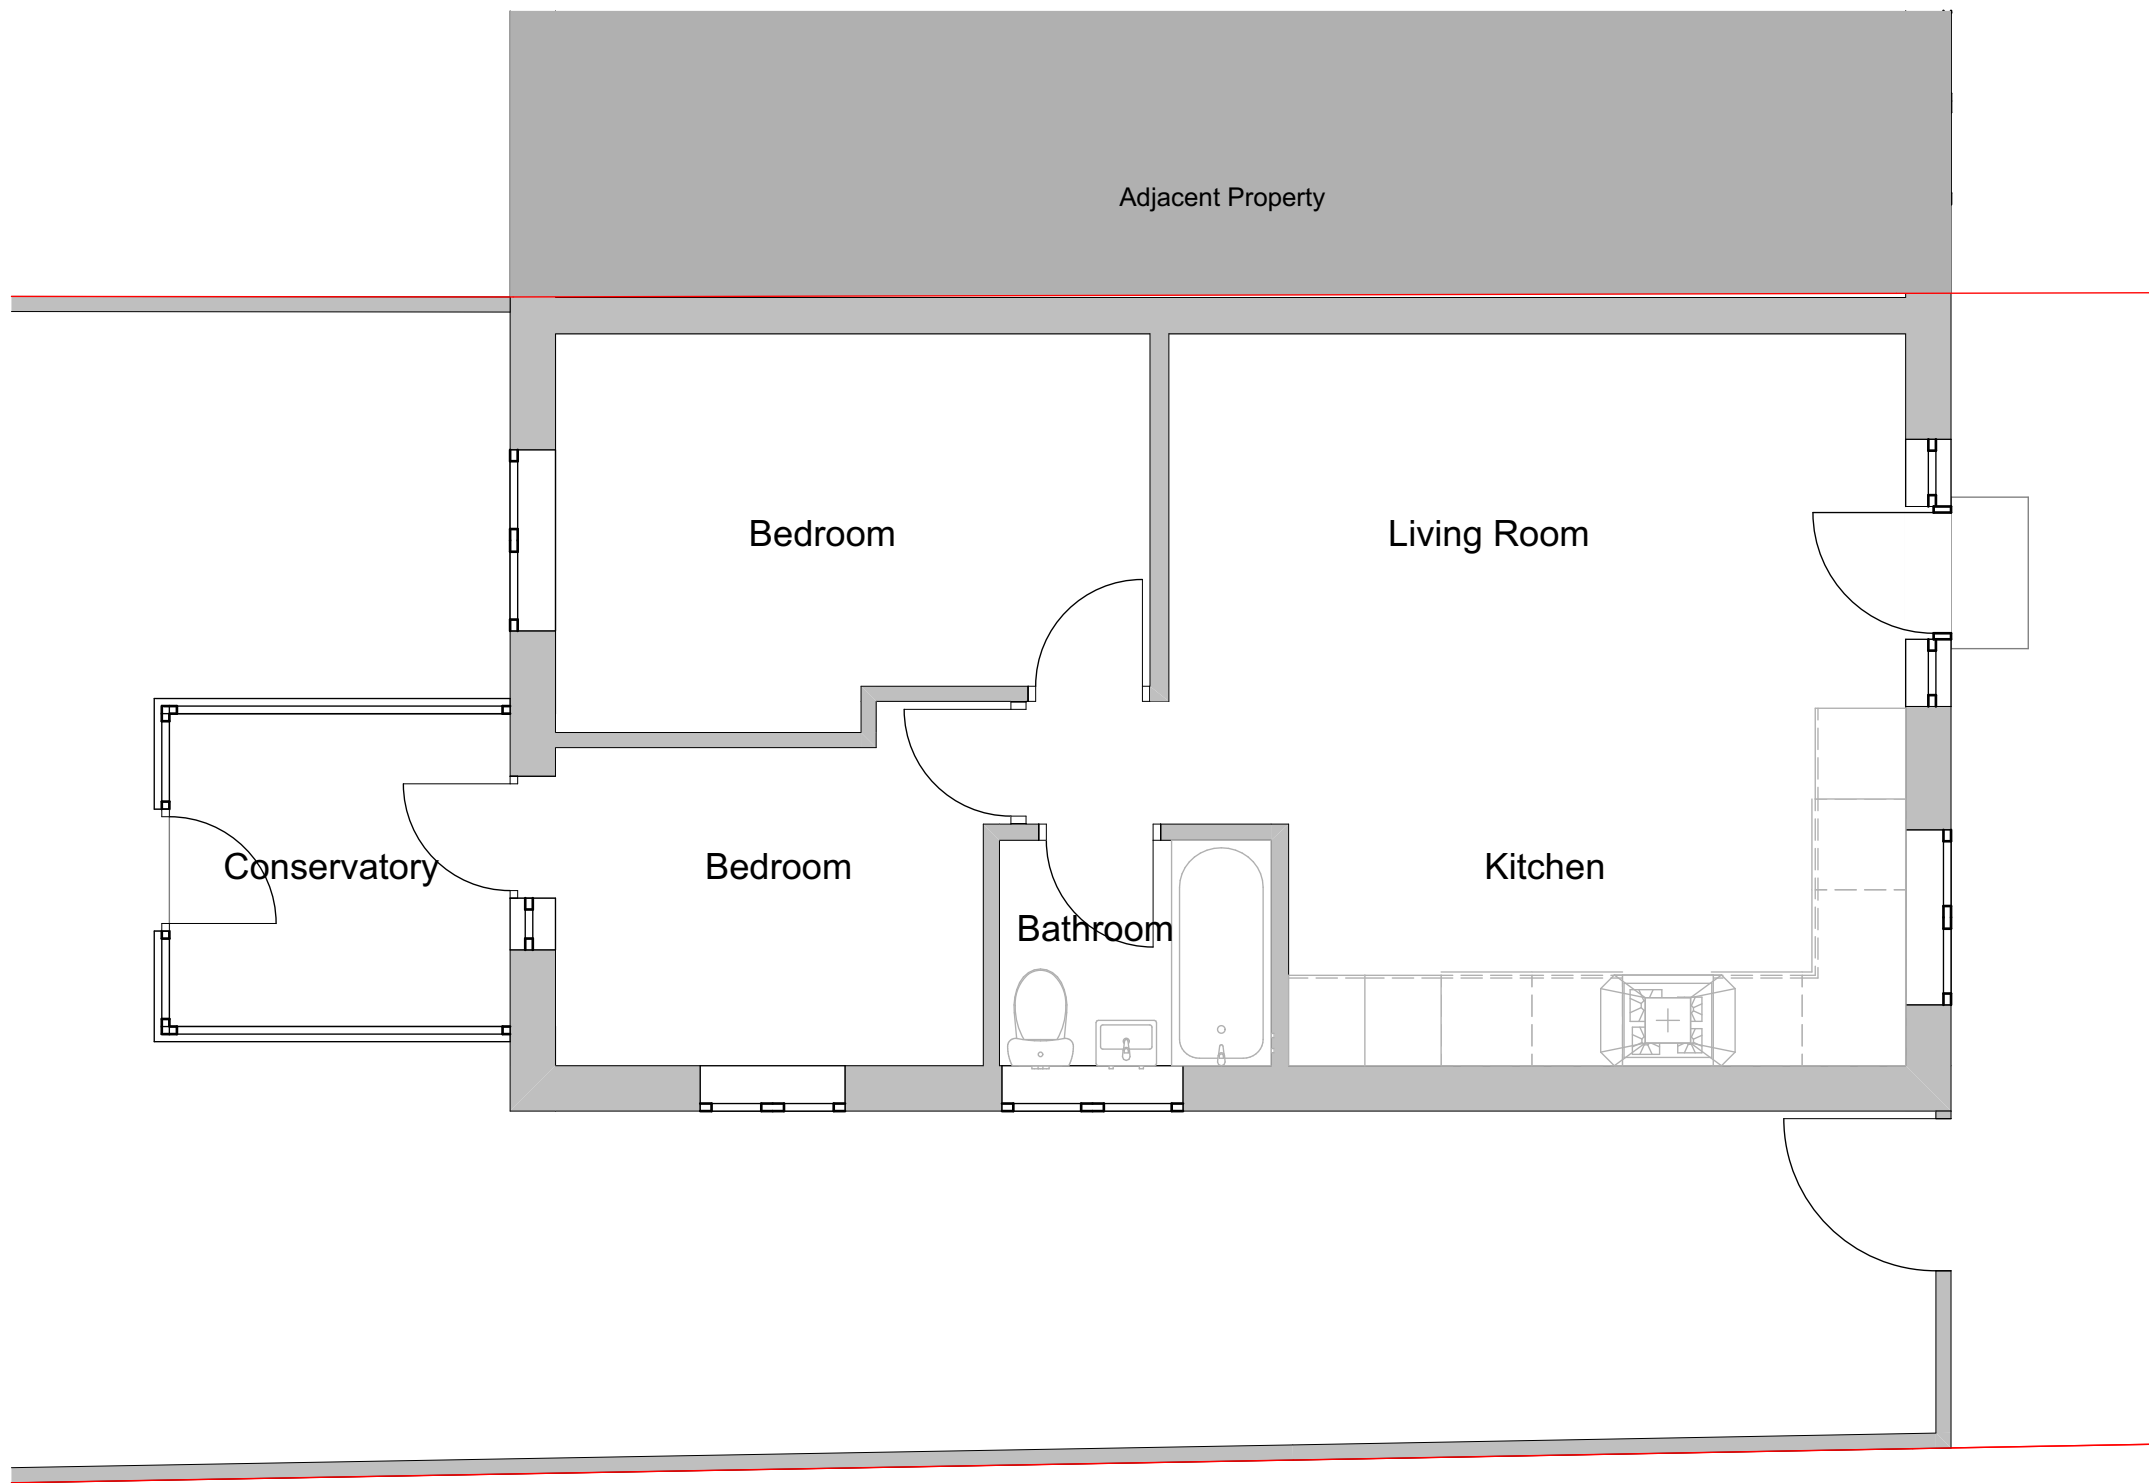

Existing Ground Floor Plan  
1:50

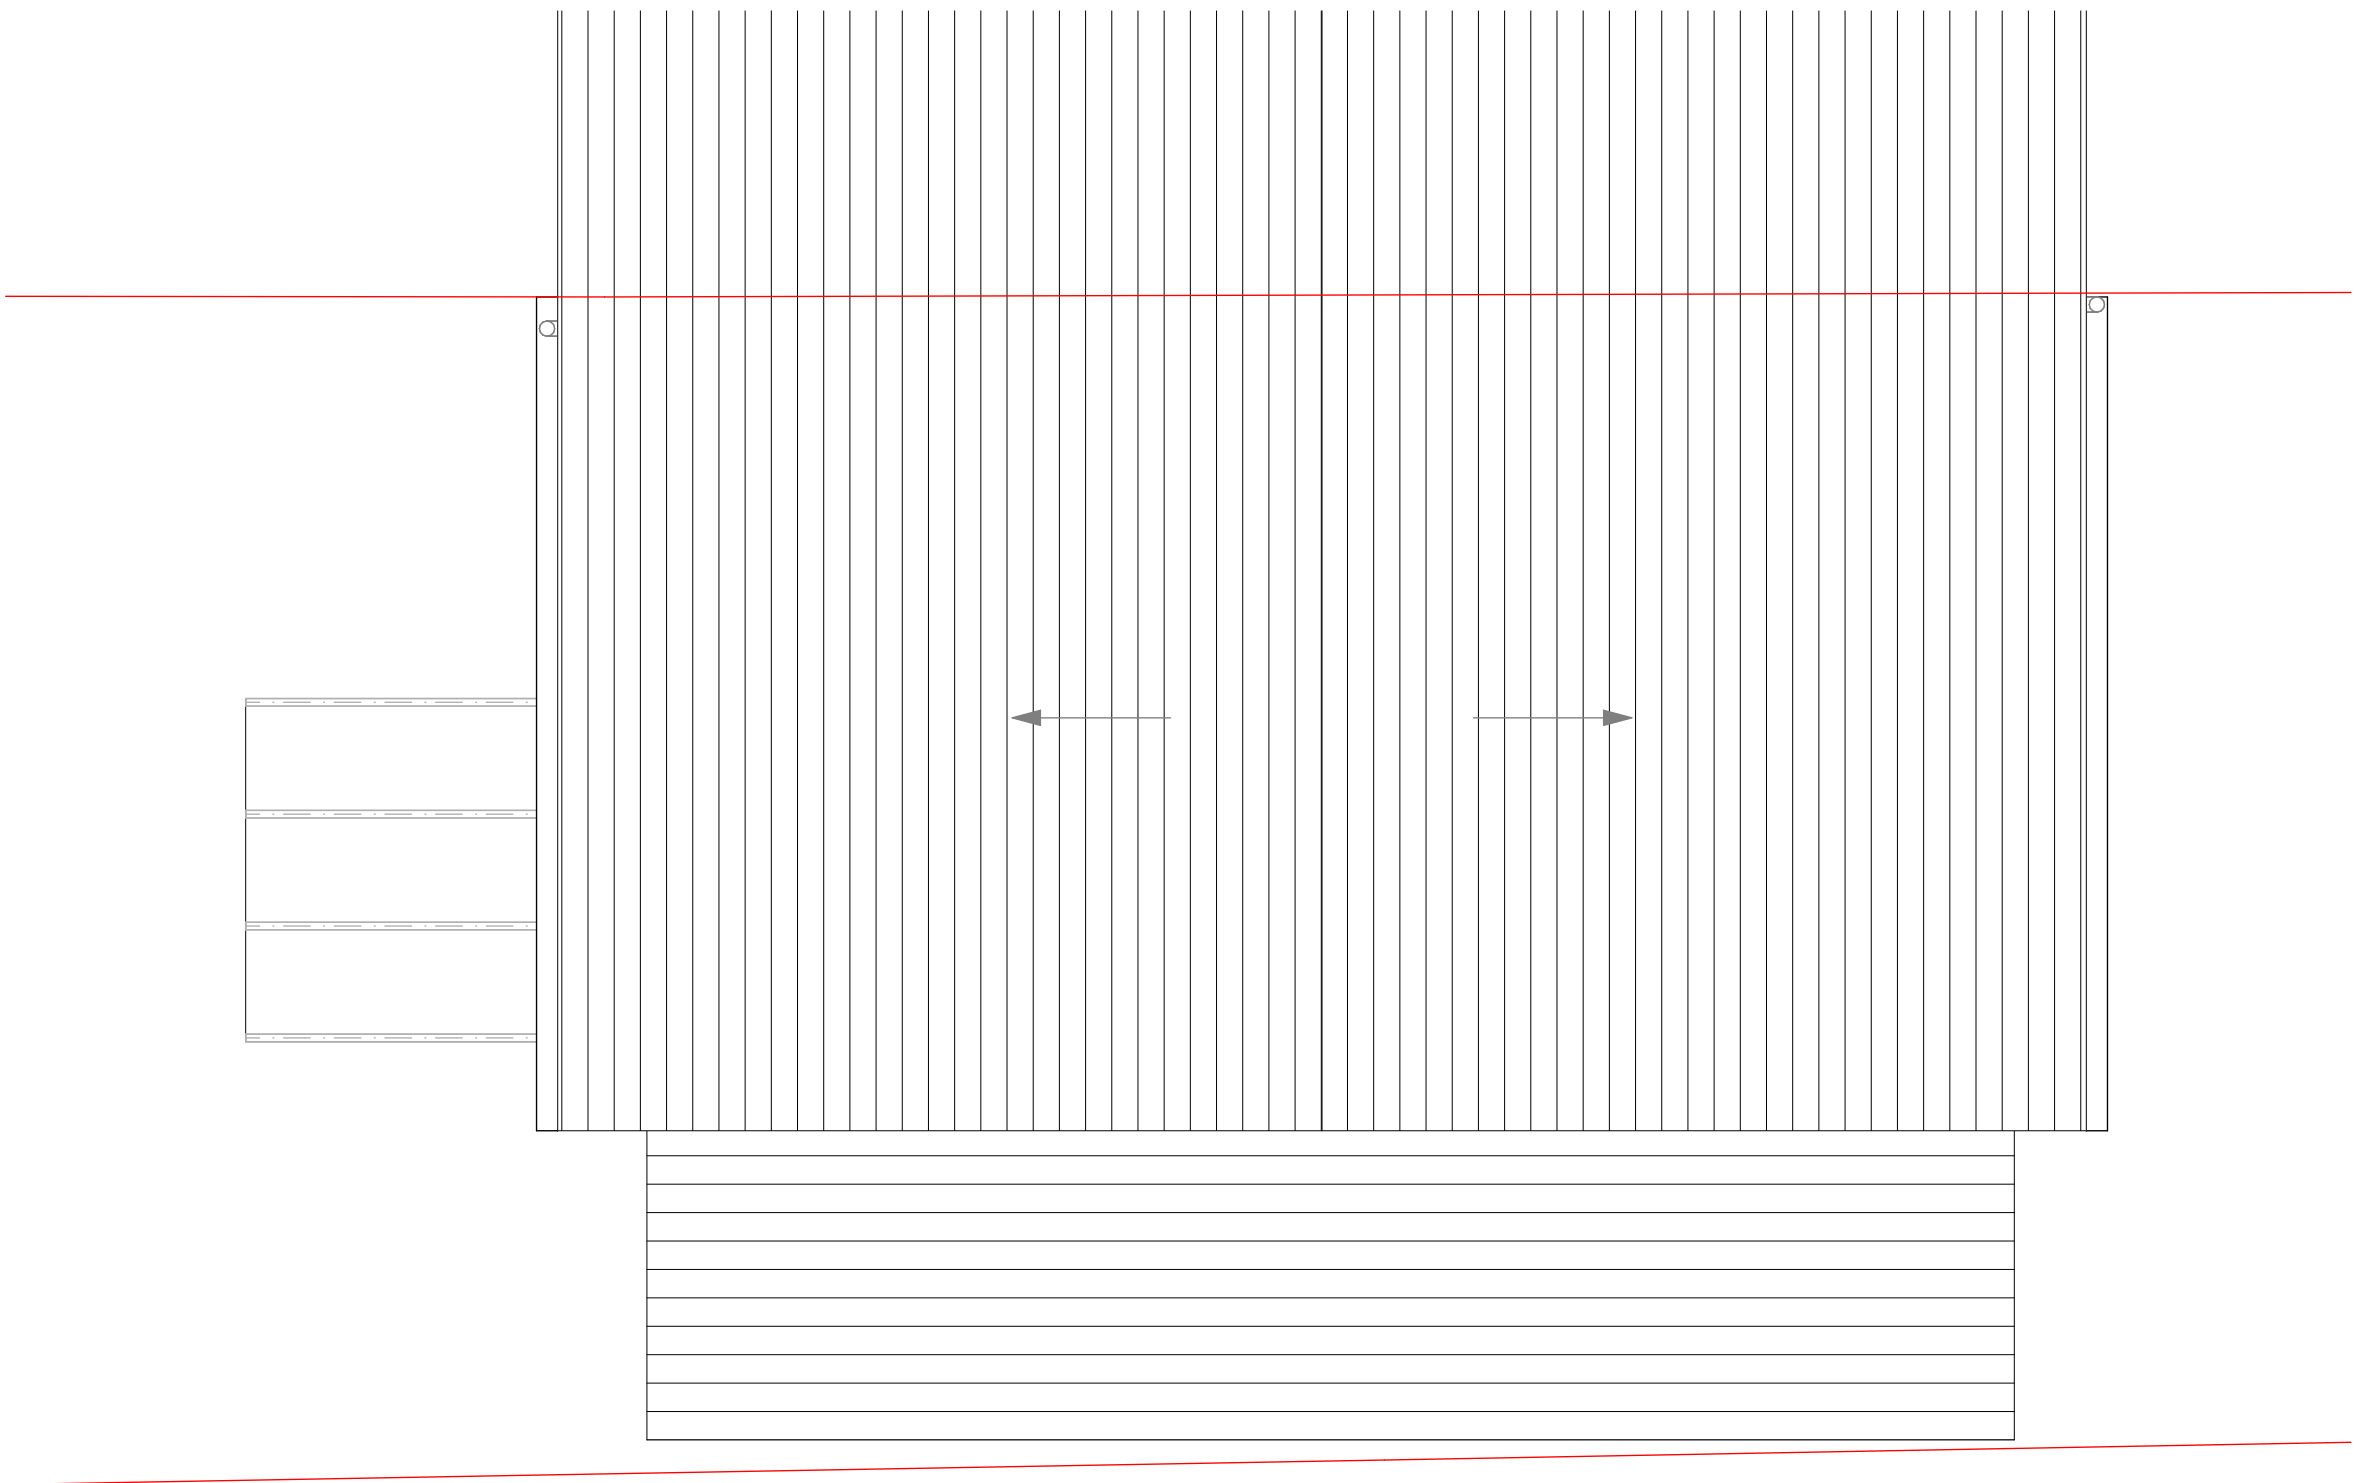

Existing Roof Plan  
1:50

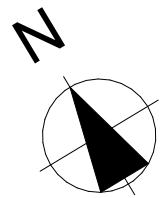

1:50 scale



PLANNING APPROVAL

|          |             |      |       |
|----------|-------------|------|-------|
|          |             |      |       |
|          |             |      |       |
|          |             |      |       |
|          |             |      |       |
| Revision | Description | Date | Drawn |

Designer :



Project :  
**Lysander Way**  
Proposed Plans

Drawing :  
**Existing Plans**

Date :  
August 2026

Scale :  
1:50 @ A1

Drawing No. :  
216 / 102

Status :

Revision: