




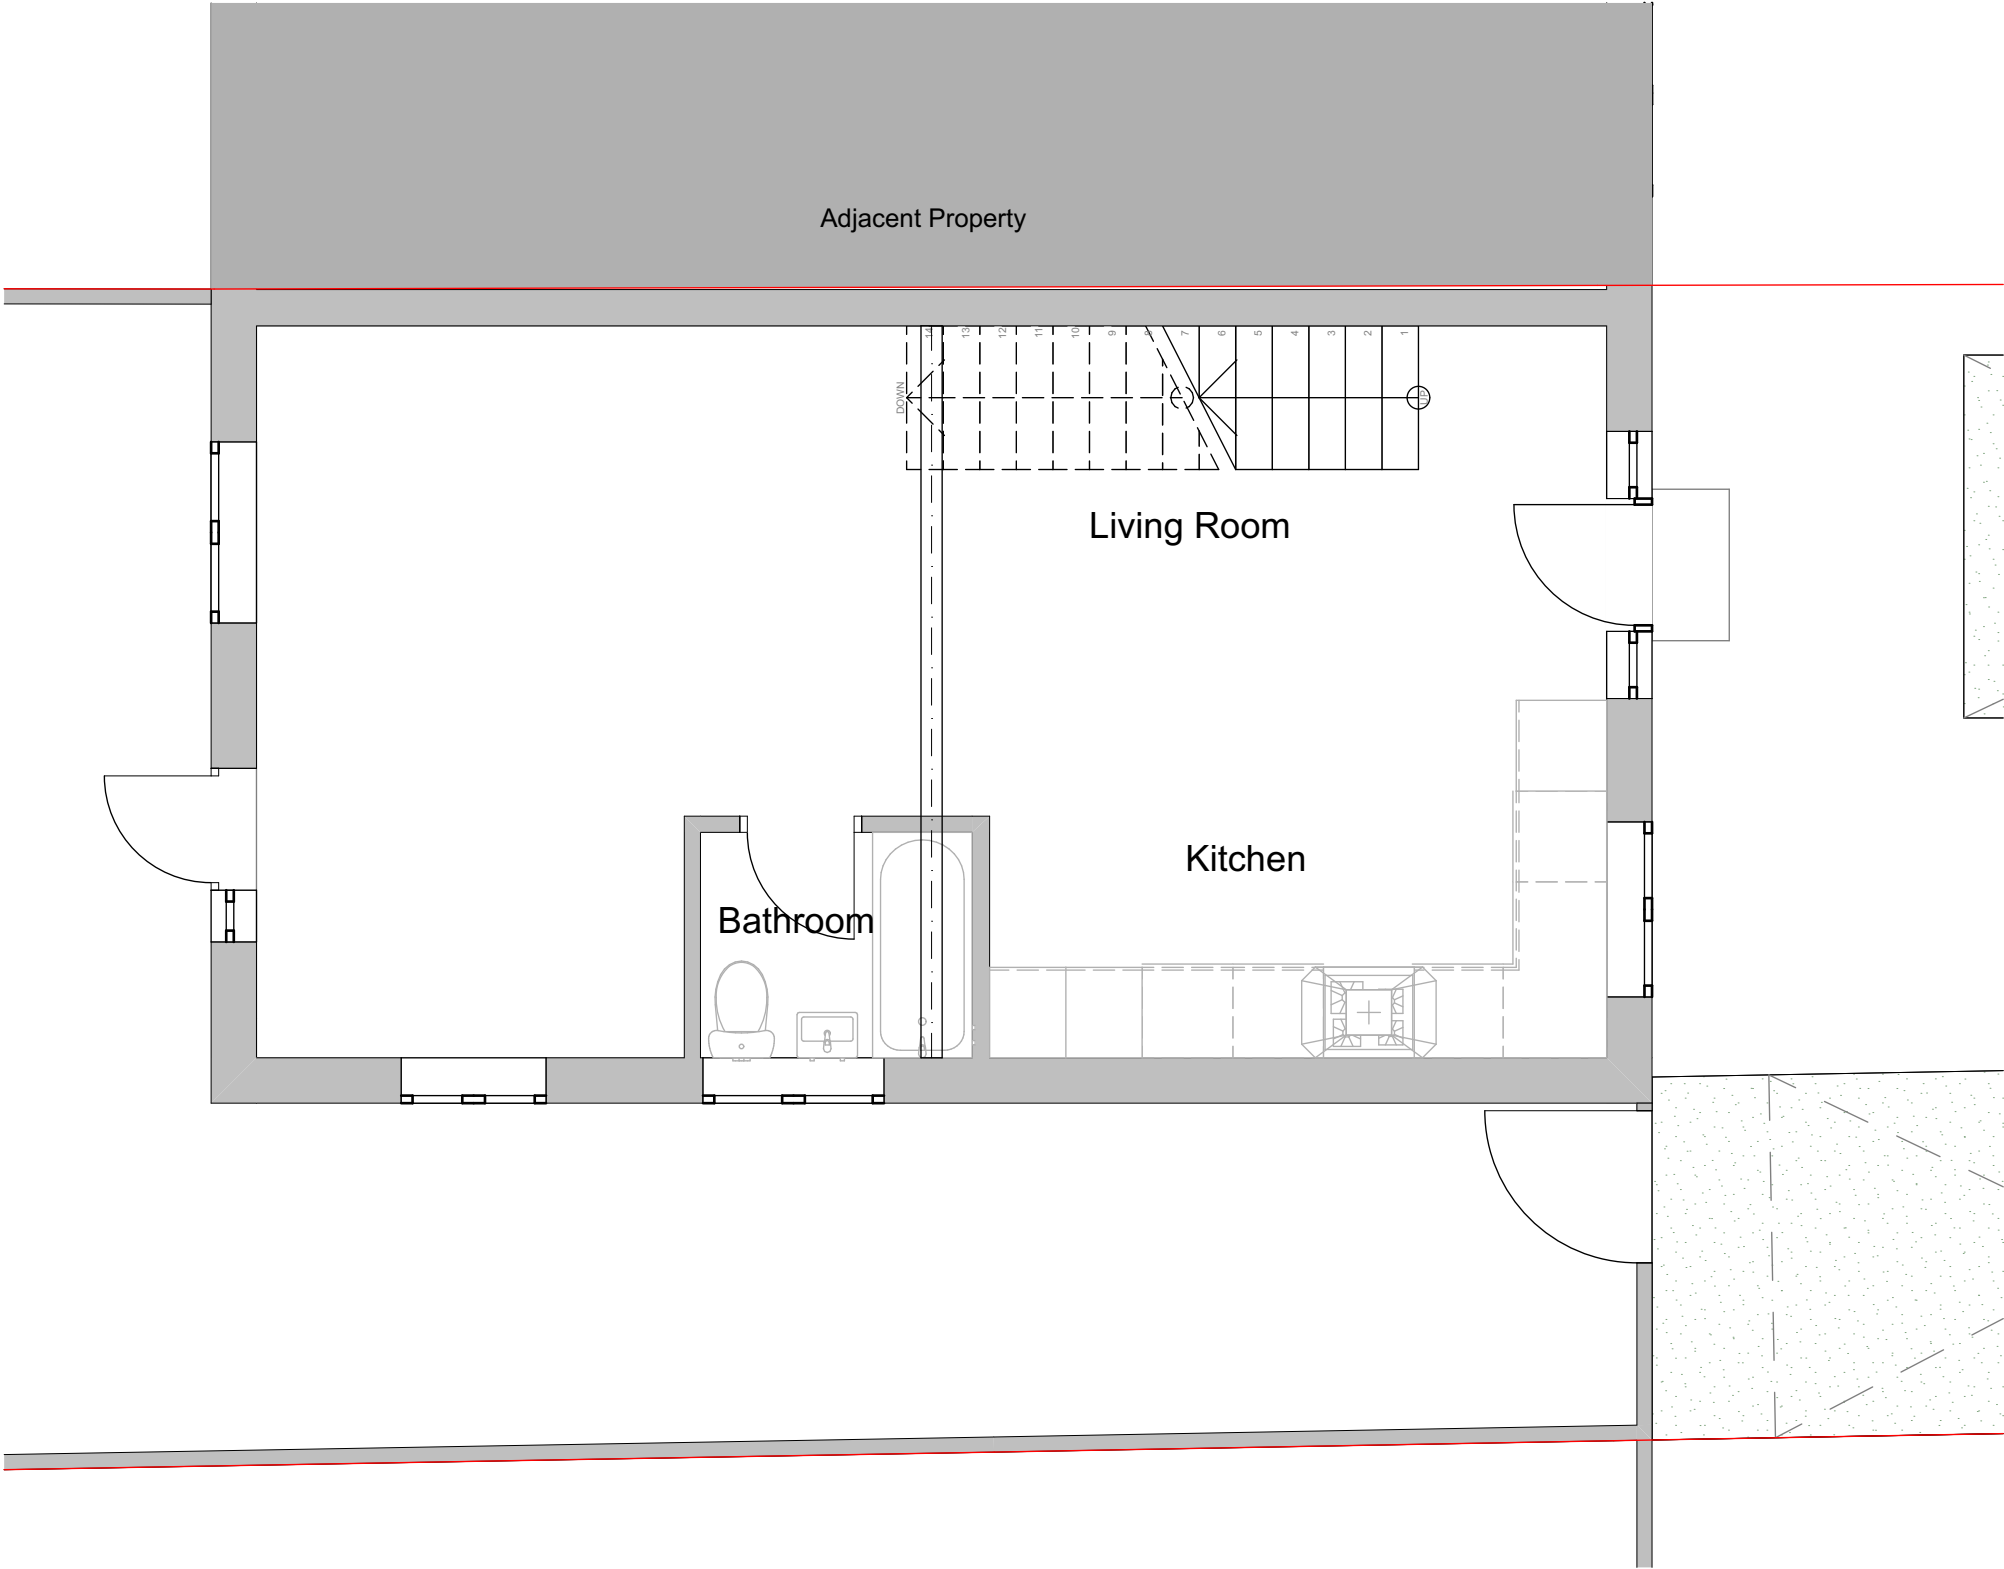


Proposed Ground Floor Plan  
1:50

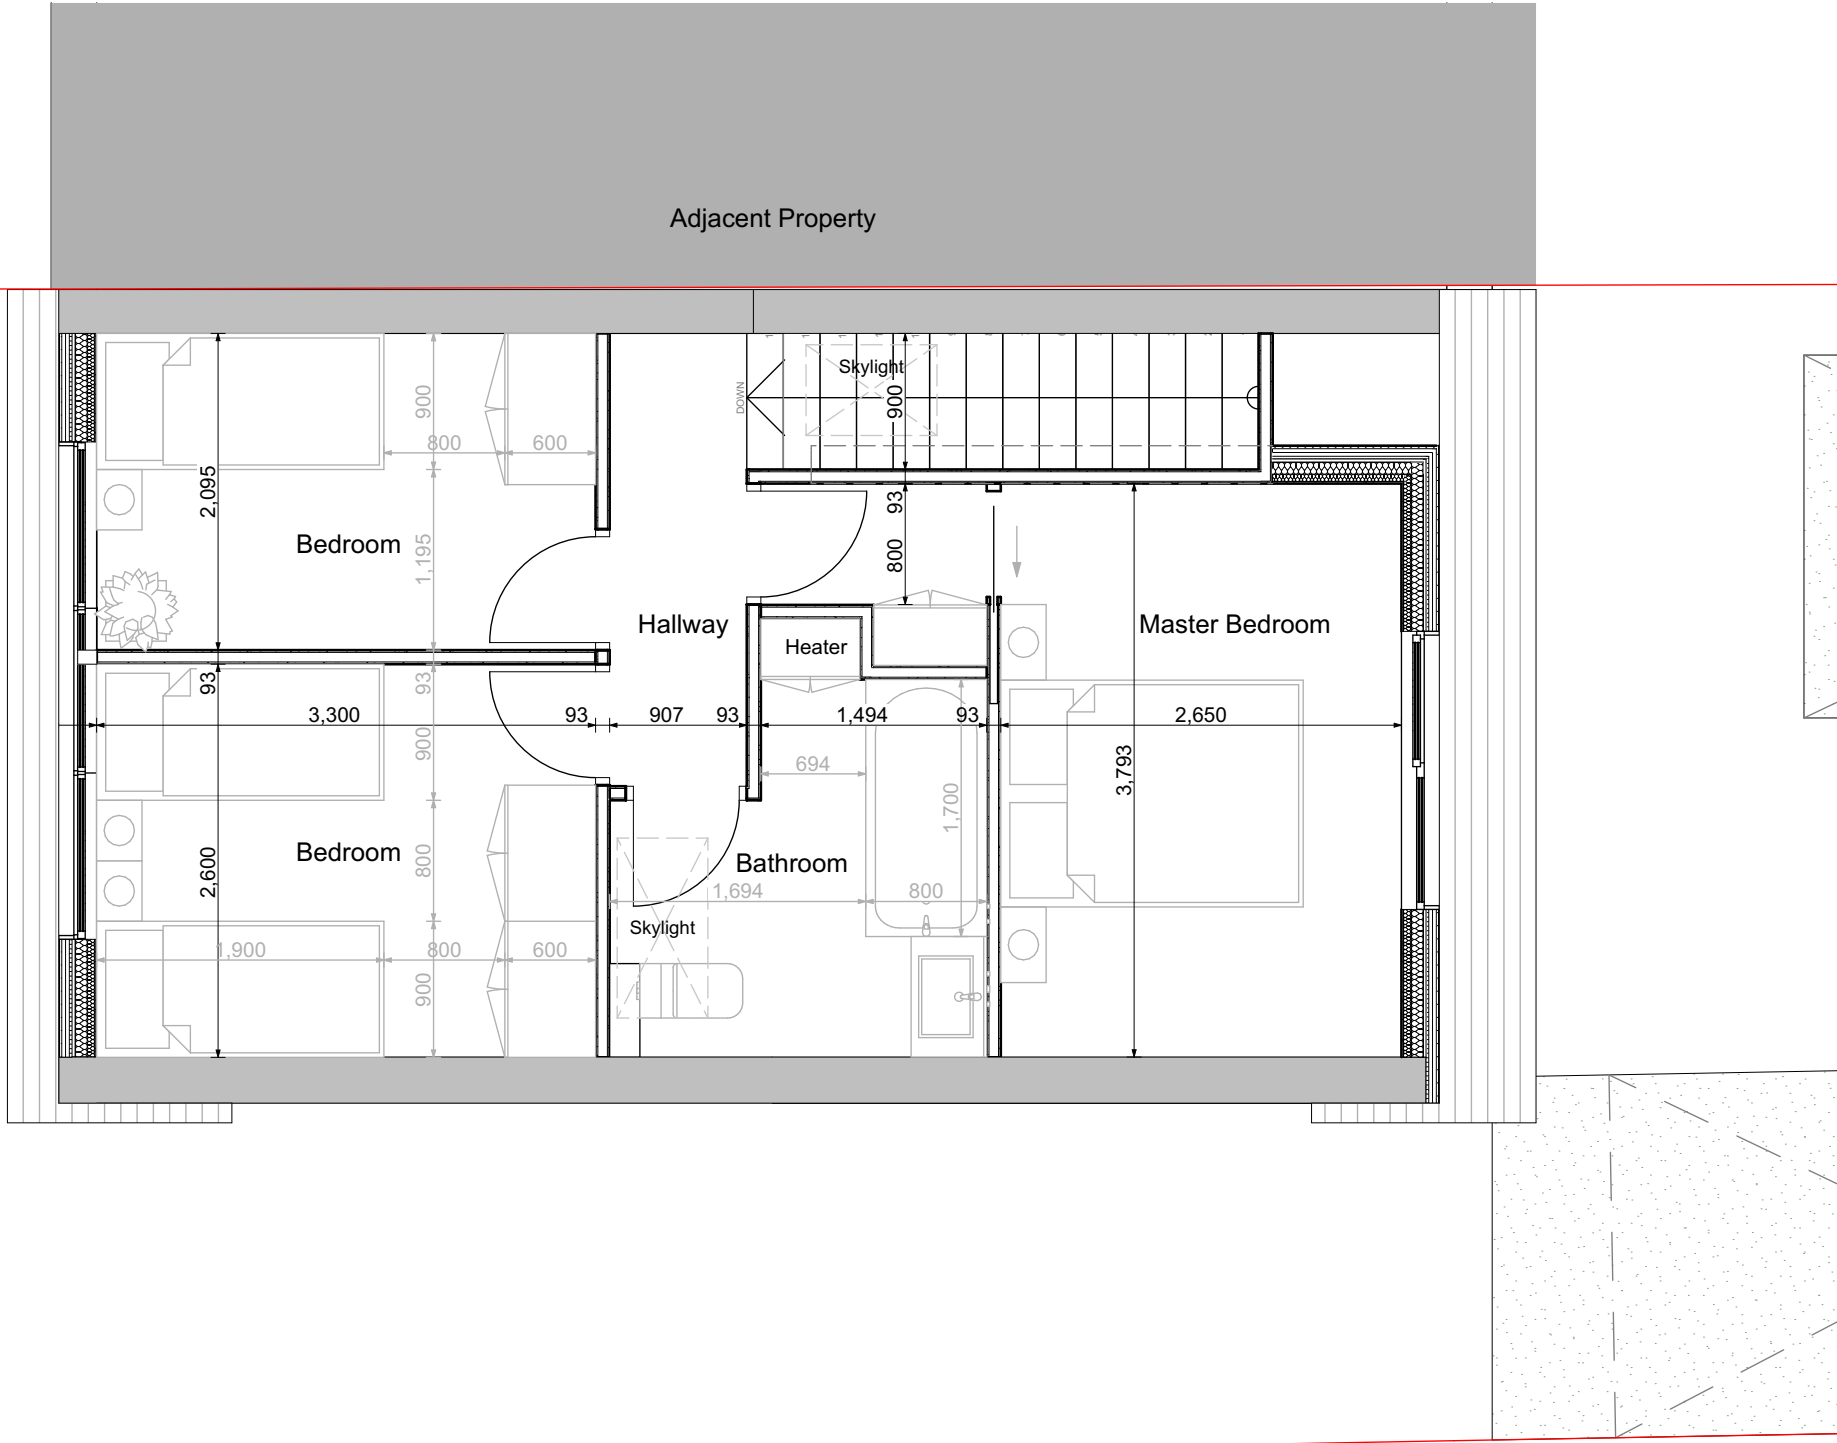

Proposed First Floor Plan  
1:50

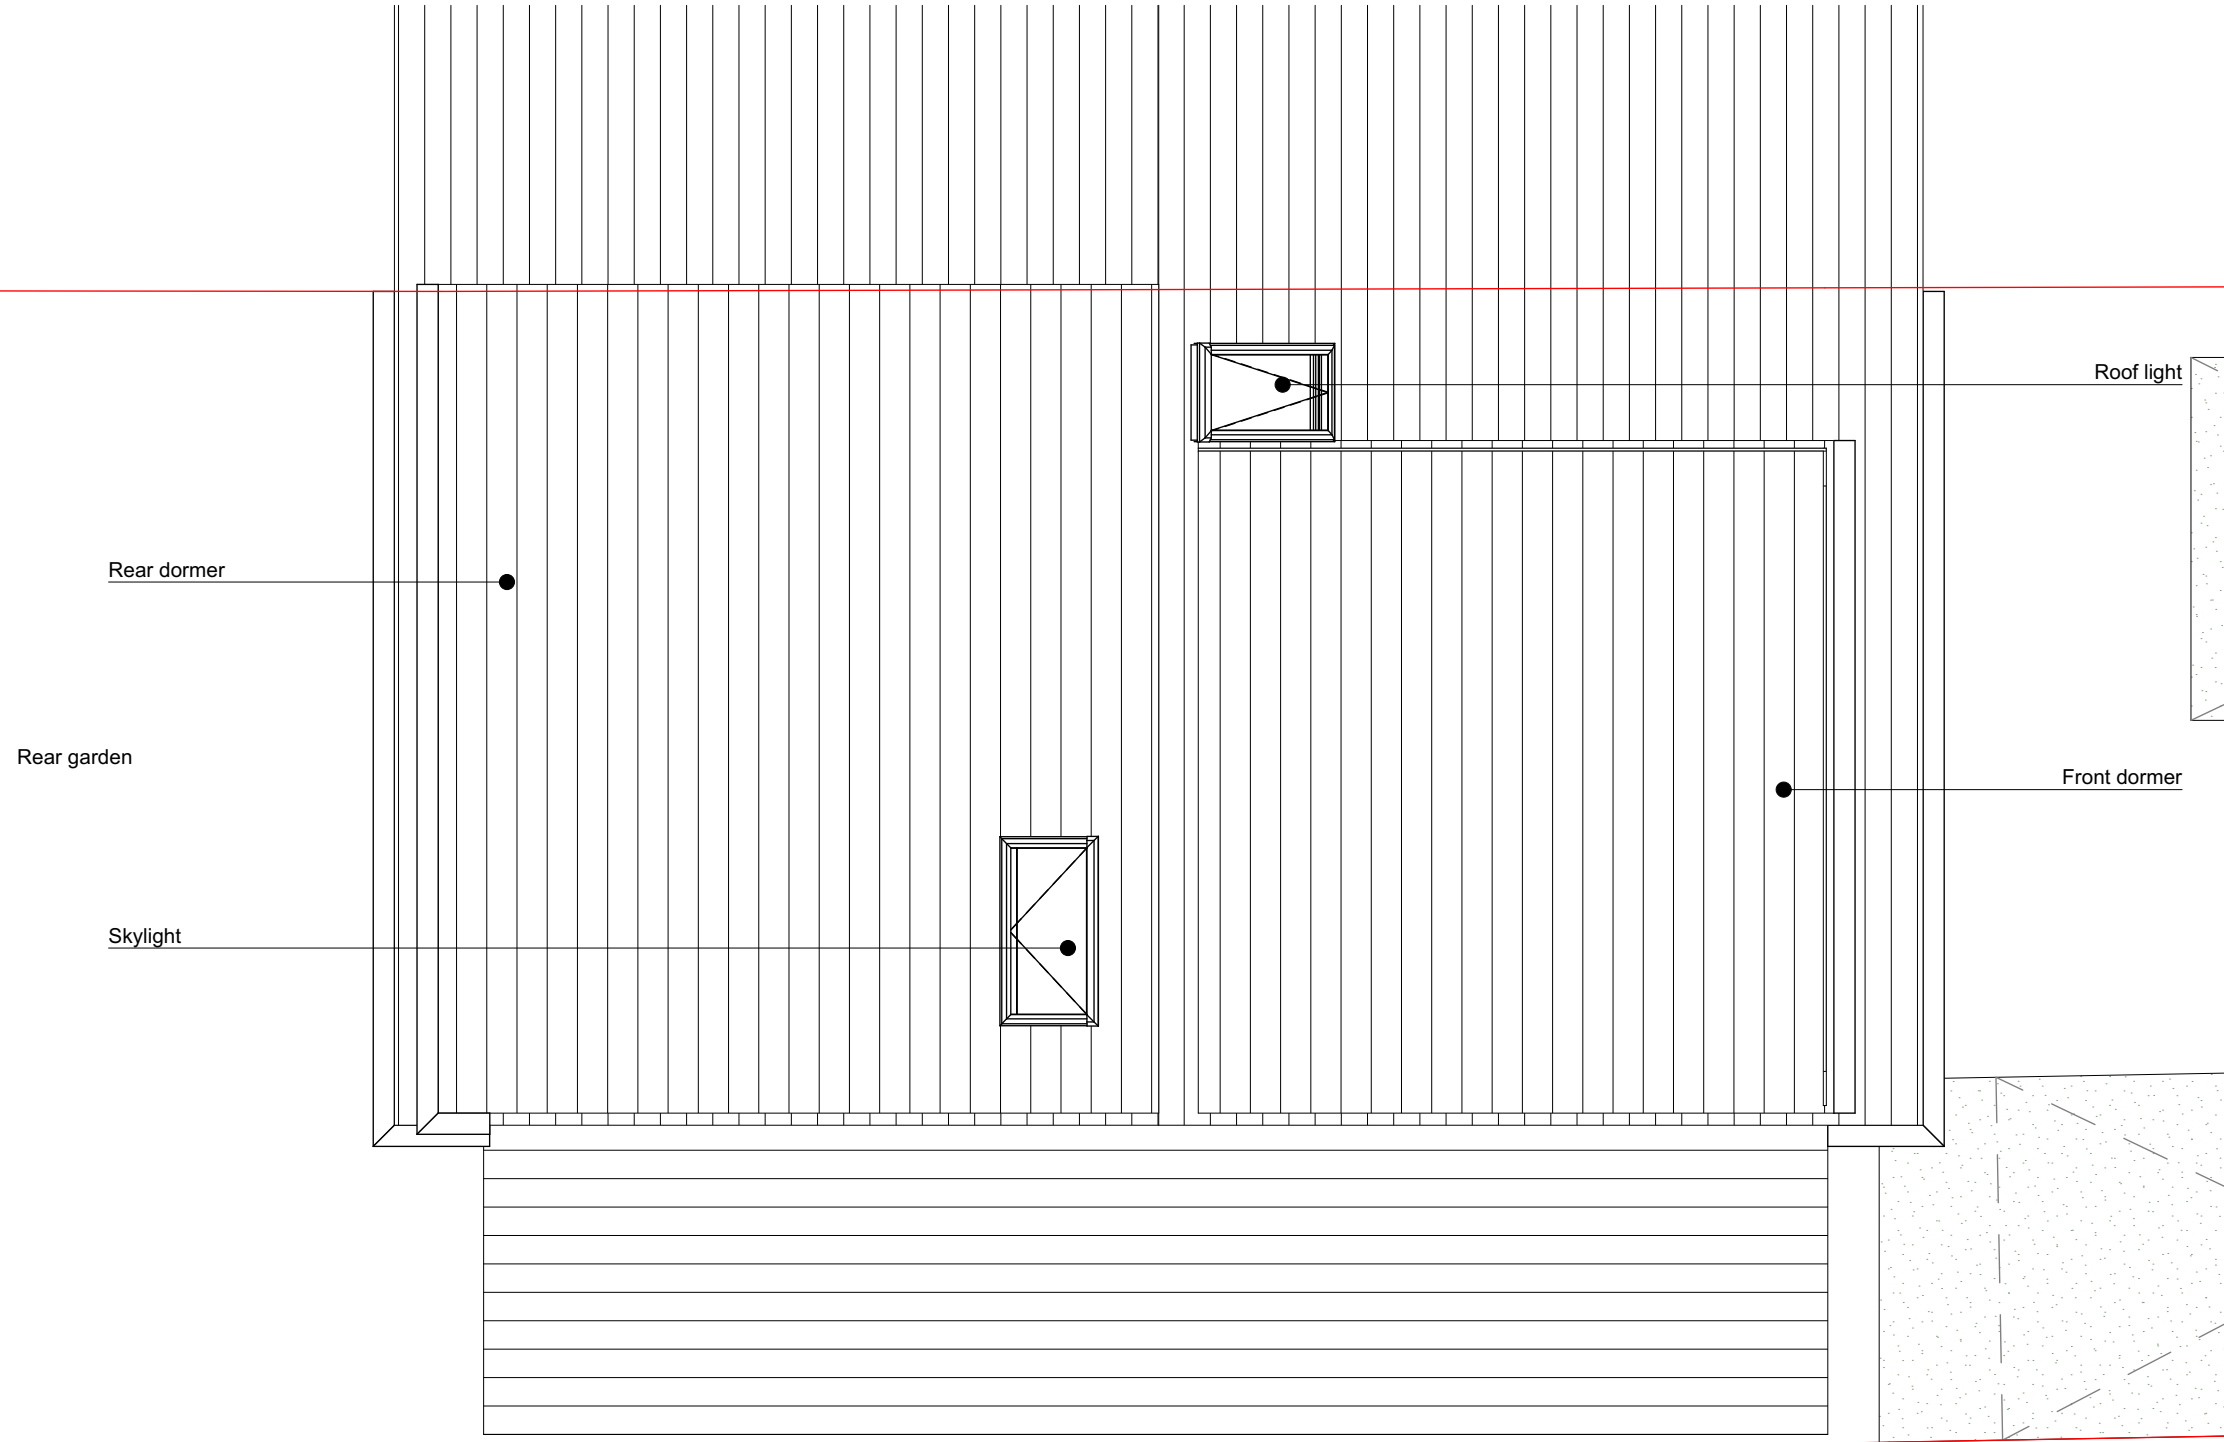


Proposed Roof Plan  
1:50

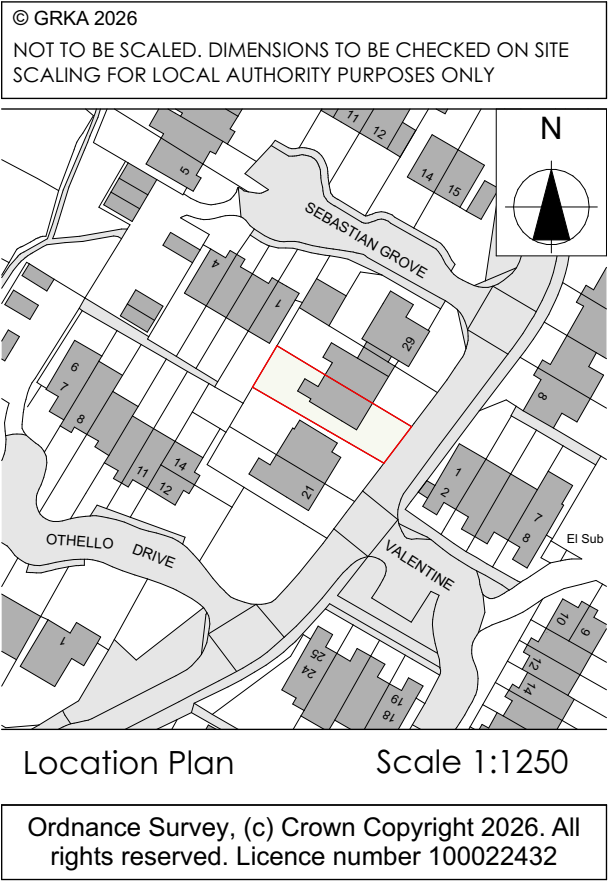

Location Plan  
Scale 1:1250

Ordnance Survey, (c) Crown Copyright 2026. All rights reserved. Licence number 100022432

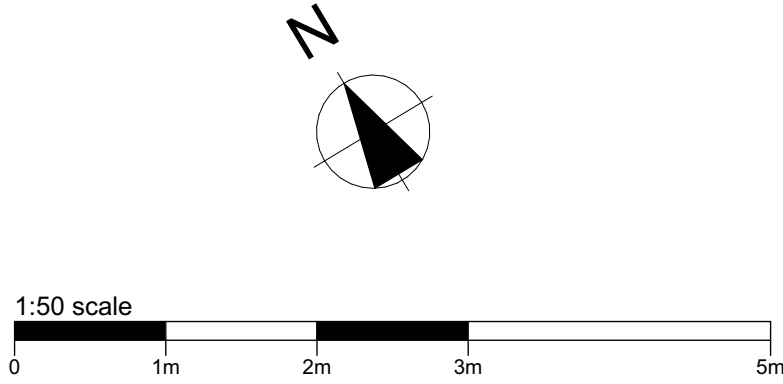

| PLANNING APPROVAL |             |      |       |
|-------------------|-------------|------|-------|
|                   |             |      |       |
|                   |             |      |       |
|                   |             |      |       |
|                   |             |      |       |
| Revision          | Description | Date | Drawn |

Designer :

**GRKA**  
GRK Architecture  
[www.grka.co.uk](http://www.grka.co.uk)

Project :  
**Lysander Way**  
Proposed Plans

Drawing :  
**Proposed Plans**

|                            |                      |           |
|----------------------------|----------------------|-----------|
| Date :<br>August 2026      | Scale :<br>1:50 @ A1 | Revision: |
| Drawing No. :<br>216 / 104 | Status :             |           |