


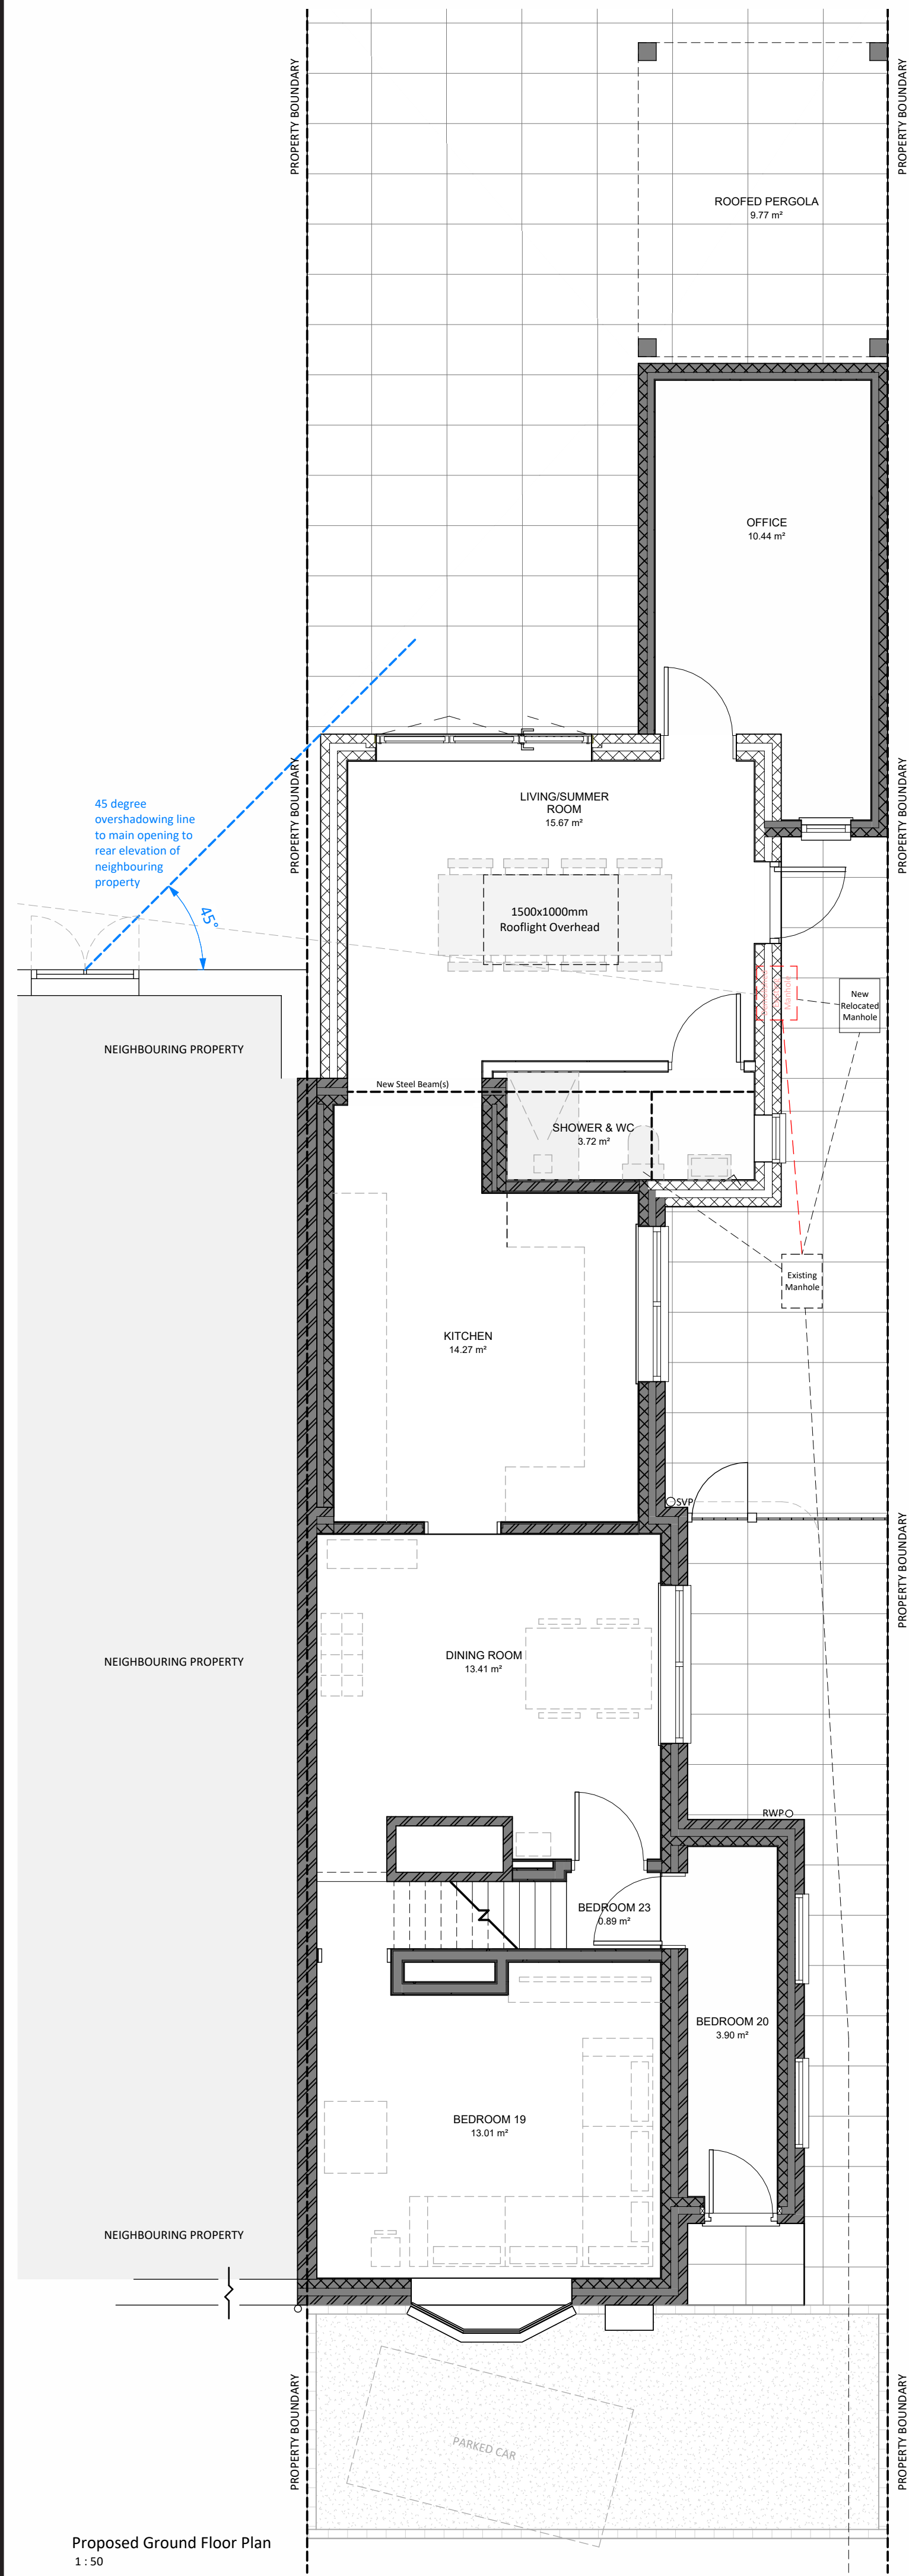


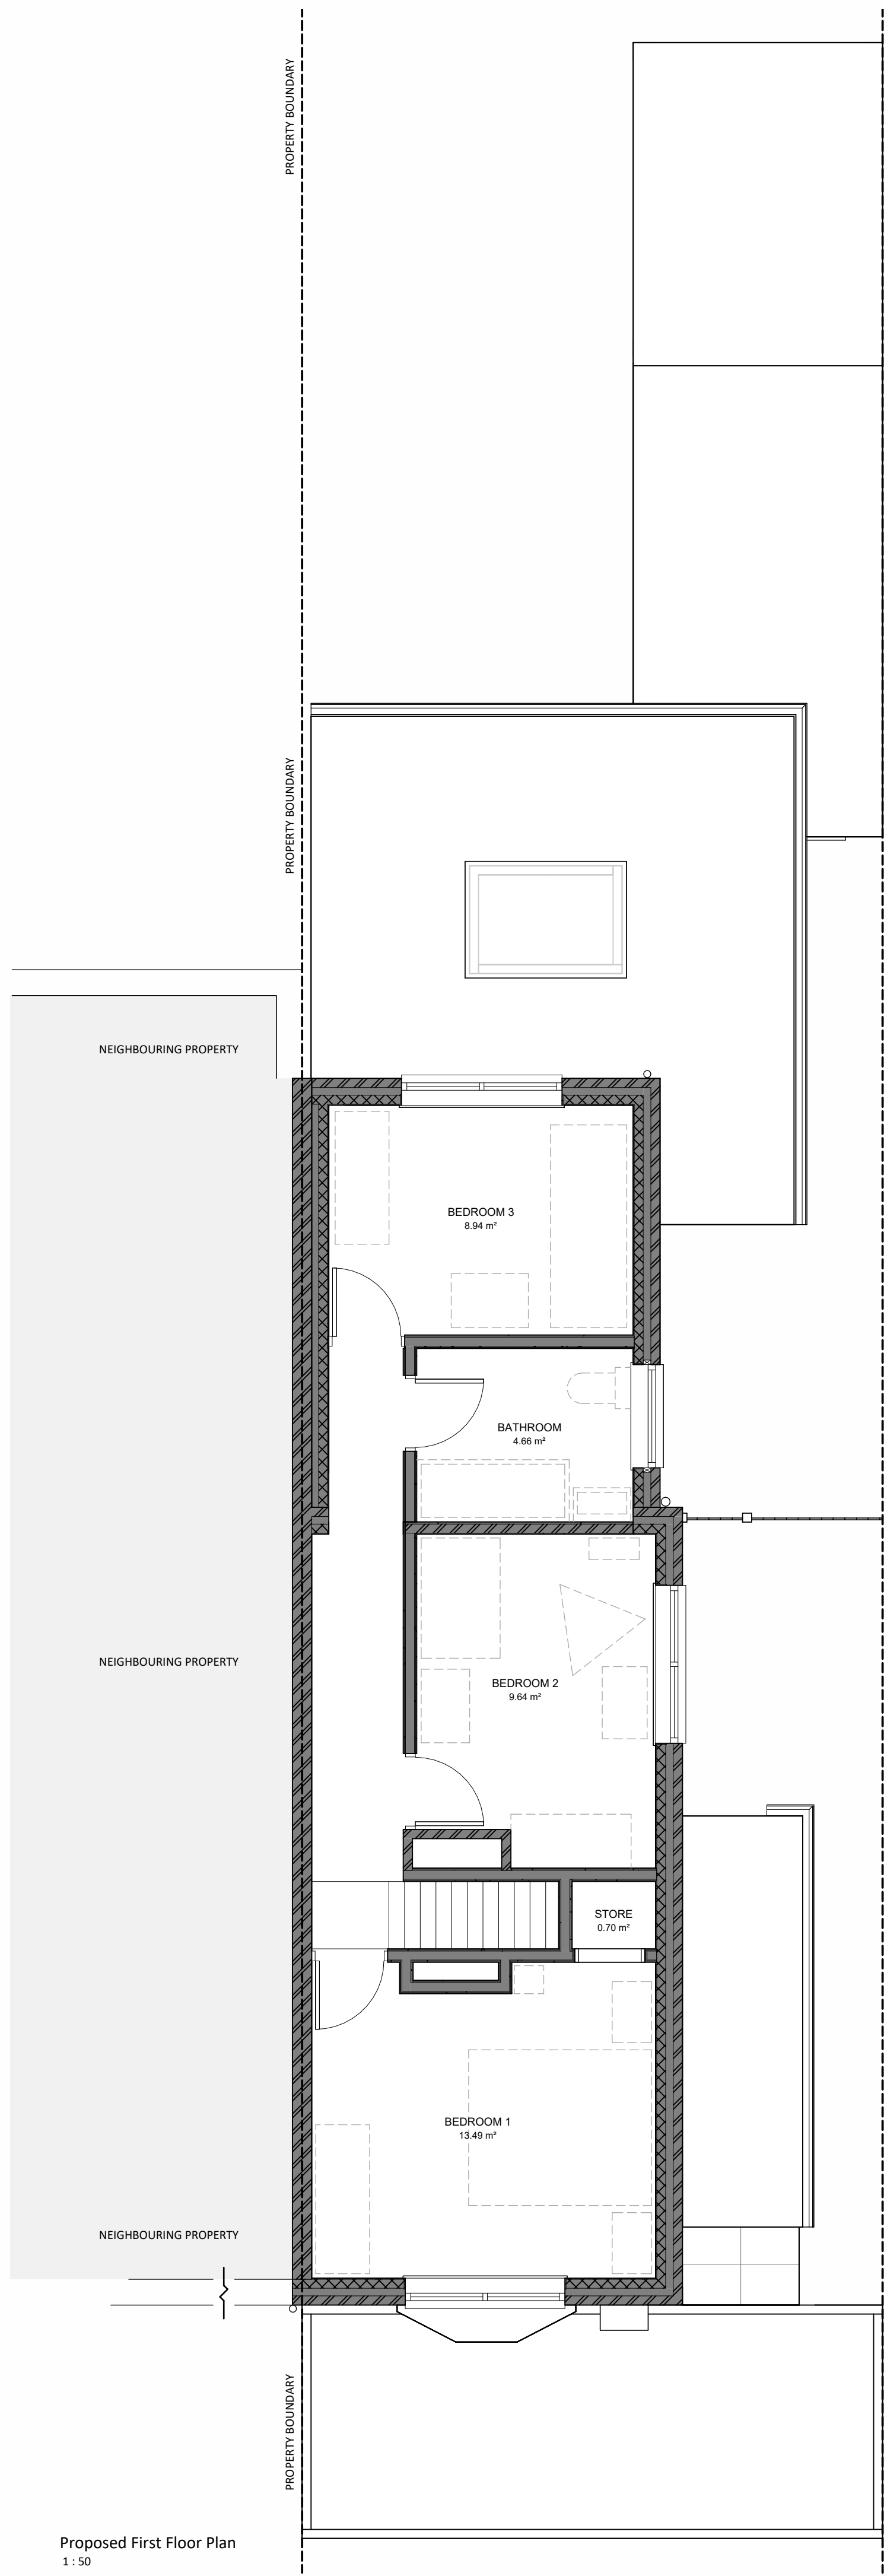


Proposed Front Elevation (Unchanged)
1:50

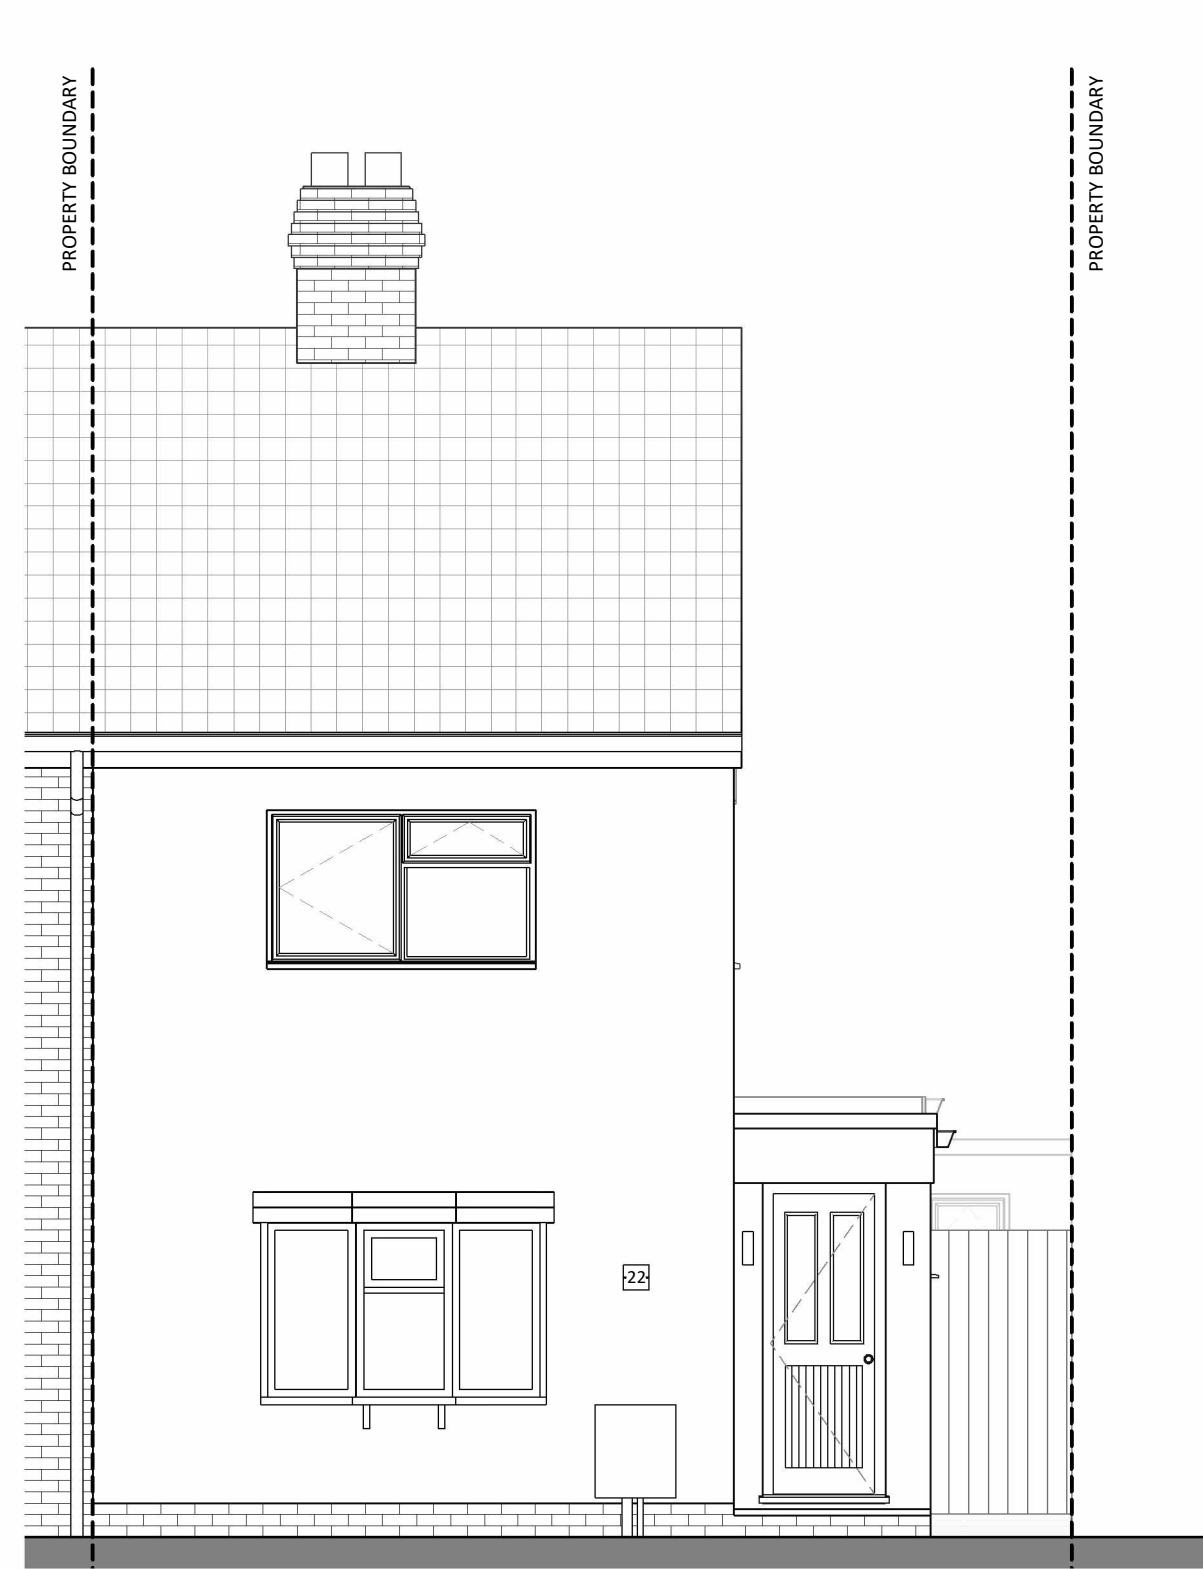

Proposed Rear Elevation
1:50

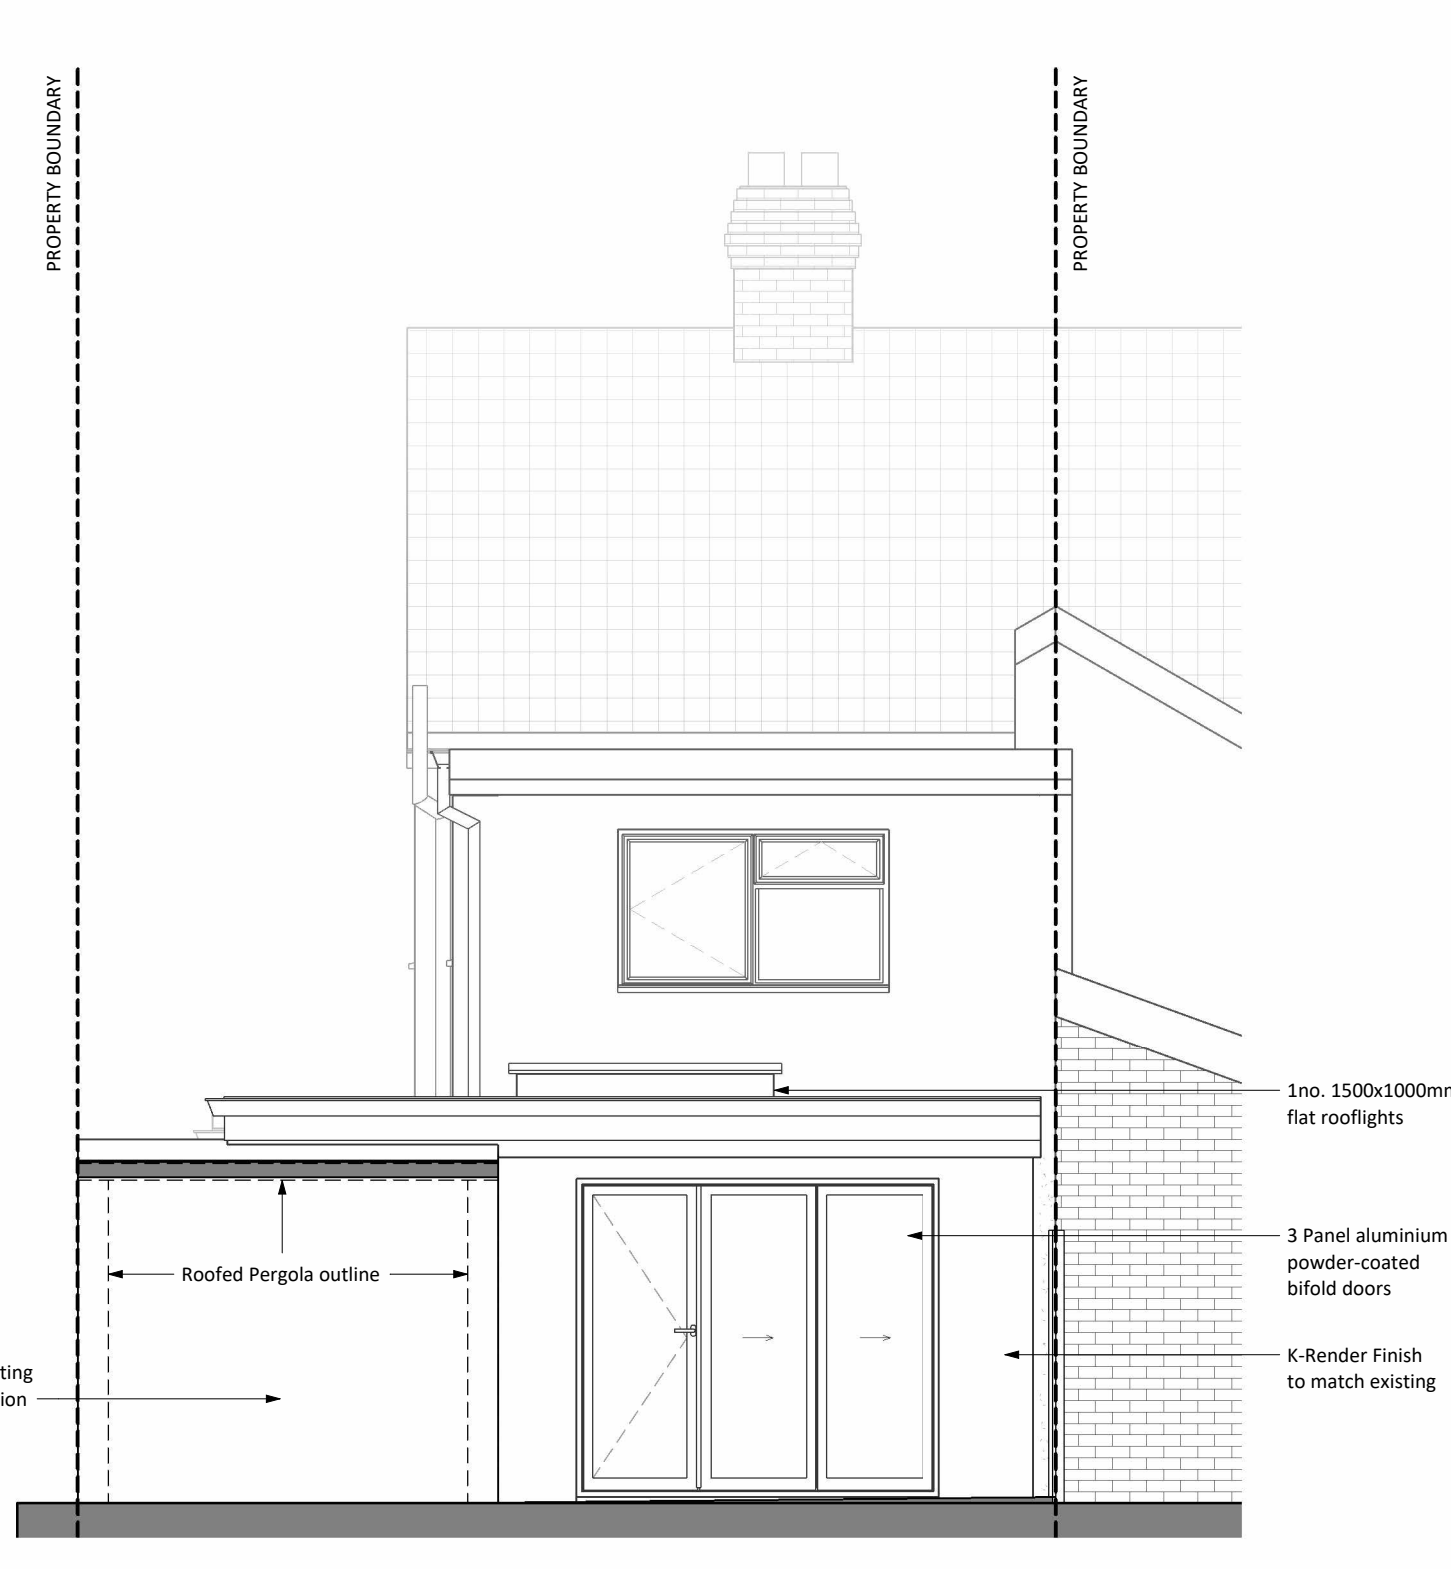

Proposed Side Elevation
1:50

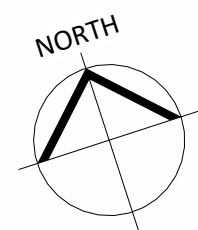

REVISION A - PLANNING ISSUE

CLIENT

Mr Kane Wade

PROJECT

22 Jubilee Road
Waterlooville
Portsmouth
PO7 7RD

DRAWING TITLE

Proposed Plans & Elevations

SCALE

As indicated @ A1

DRAWING NUMBER

22/02