


rev	description	date
-	-	-

Notes

Do not scale from the drawing for other than planning purposes.
 Confirm all dimensions on site before construction

The copyright of this drawing is retained by SOLV architects
 The drawing may not be copied without written permission.

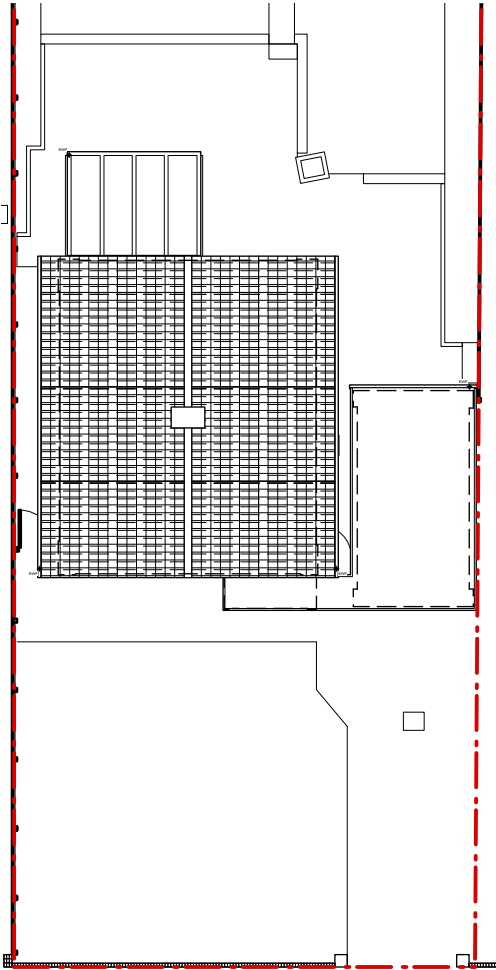

Site plan 1:200




project 29 Southbrook Rd Havant PO9 1RL	
client Daniel Wynne-Powell	
drawing Existing plans	
scale 1:100 + 1:200 @A3	
drawing number 2349_SV_P04	rev -


SOLV architects

The Studio 30 Hillside Rd Winchester SO22 5NW

t 07990548318
 e mail@solvarchitects.co.uk
 w www.solvarchitects.co.uk
 f www.facebook.com/SolvArchitects
 @solvarchitects

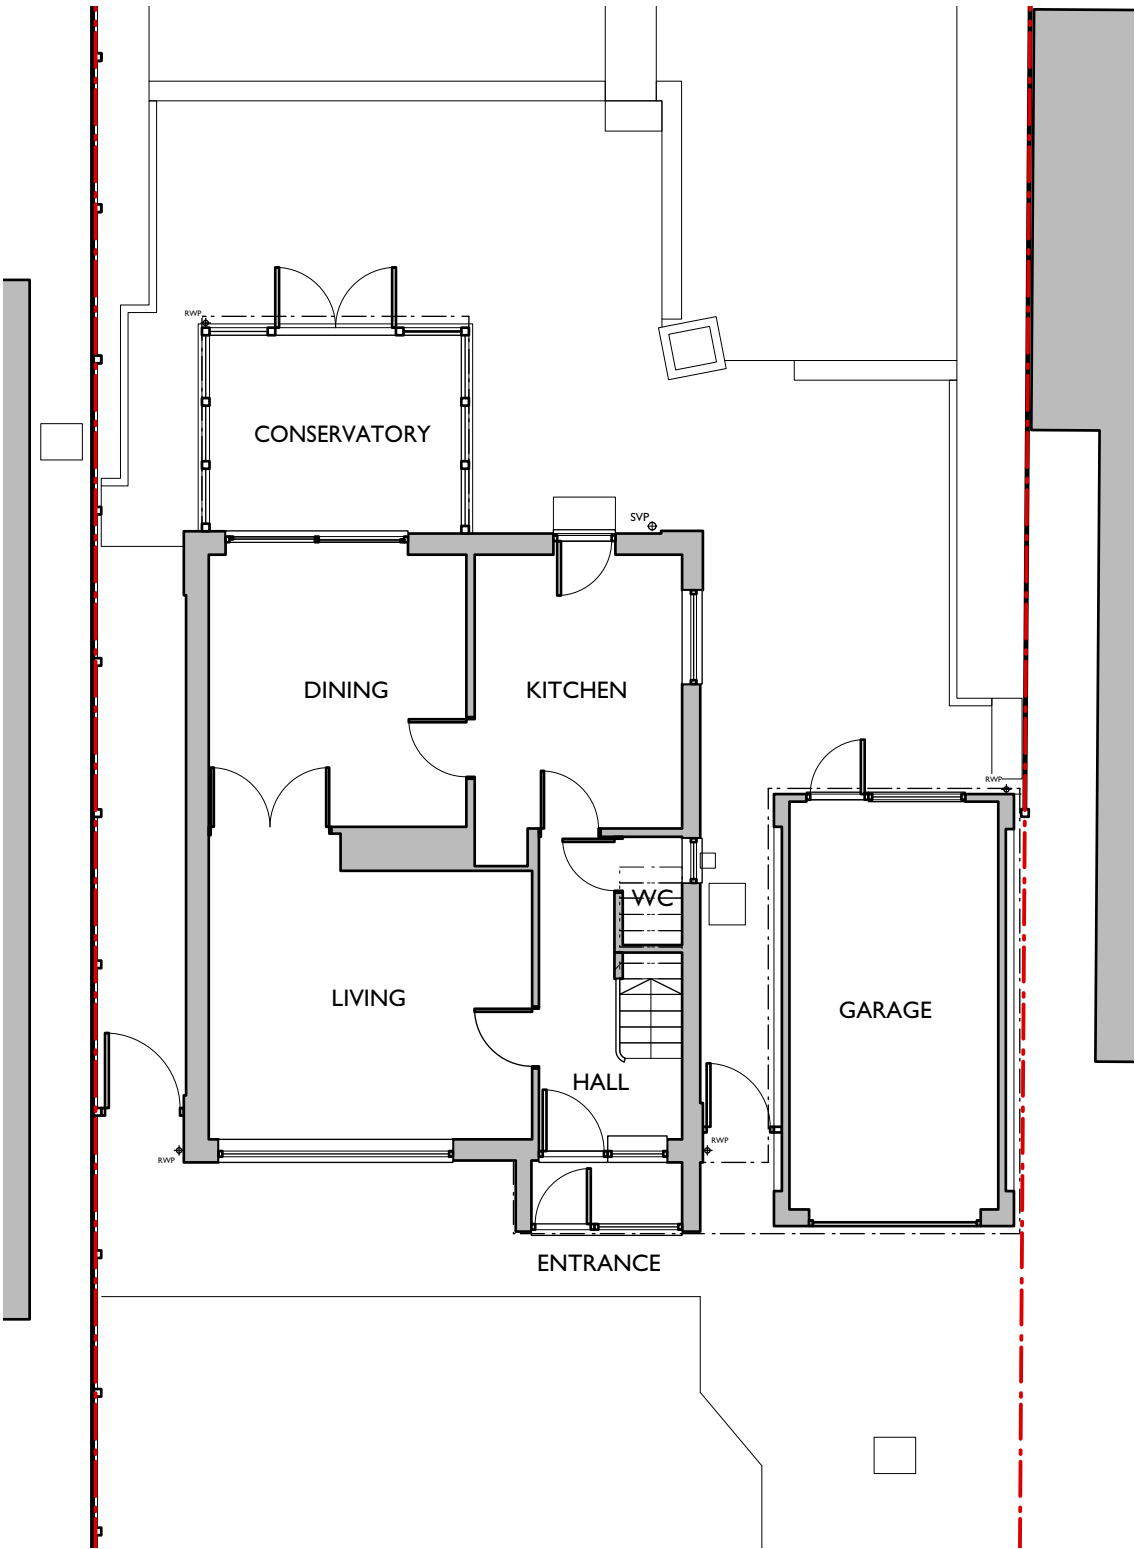

Ground floor plan 1:100

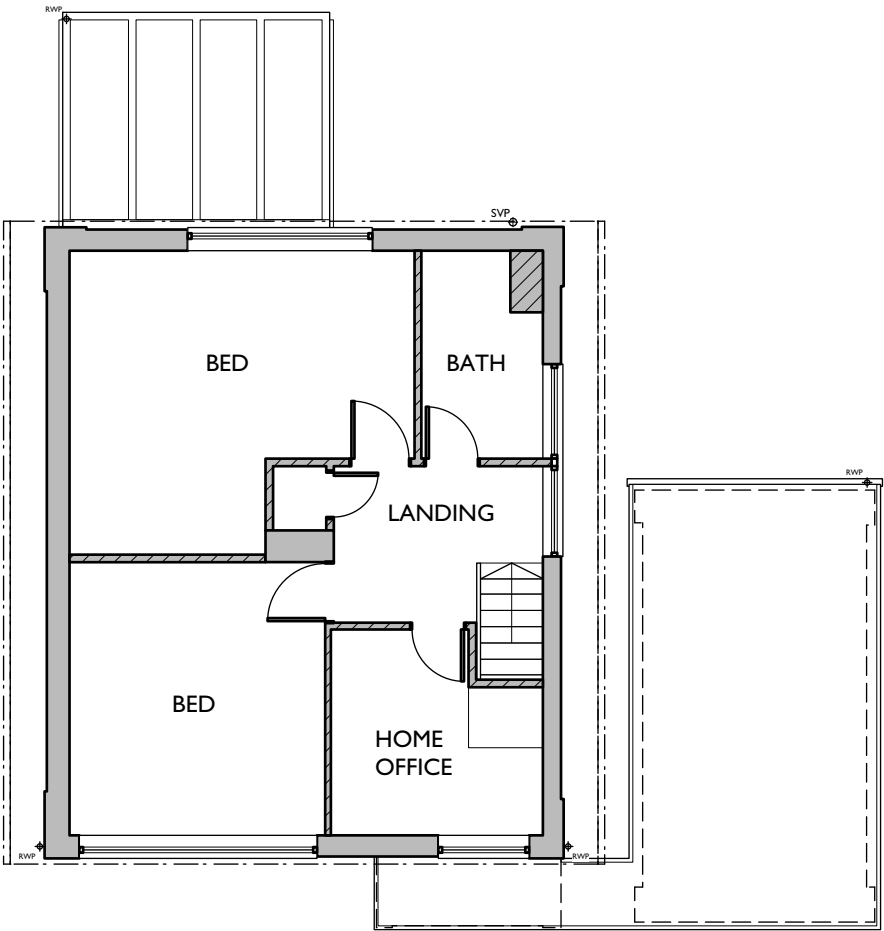

First floor plan 1:100

