



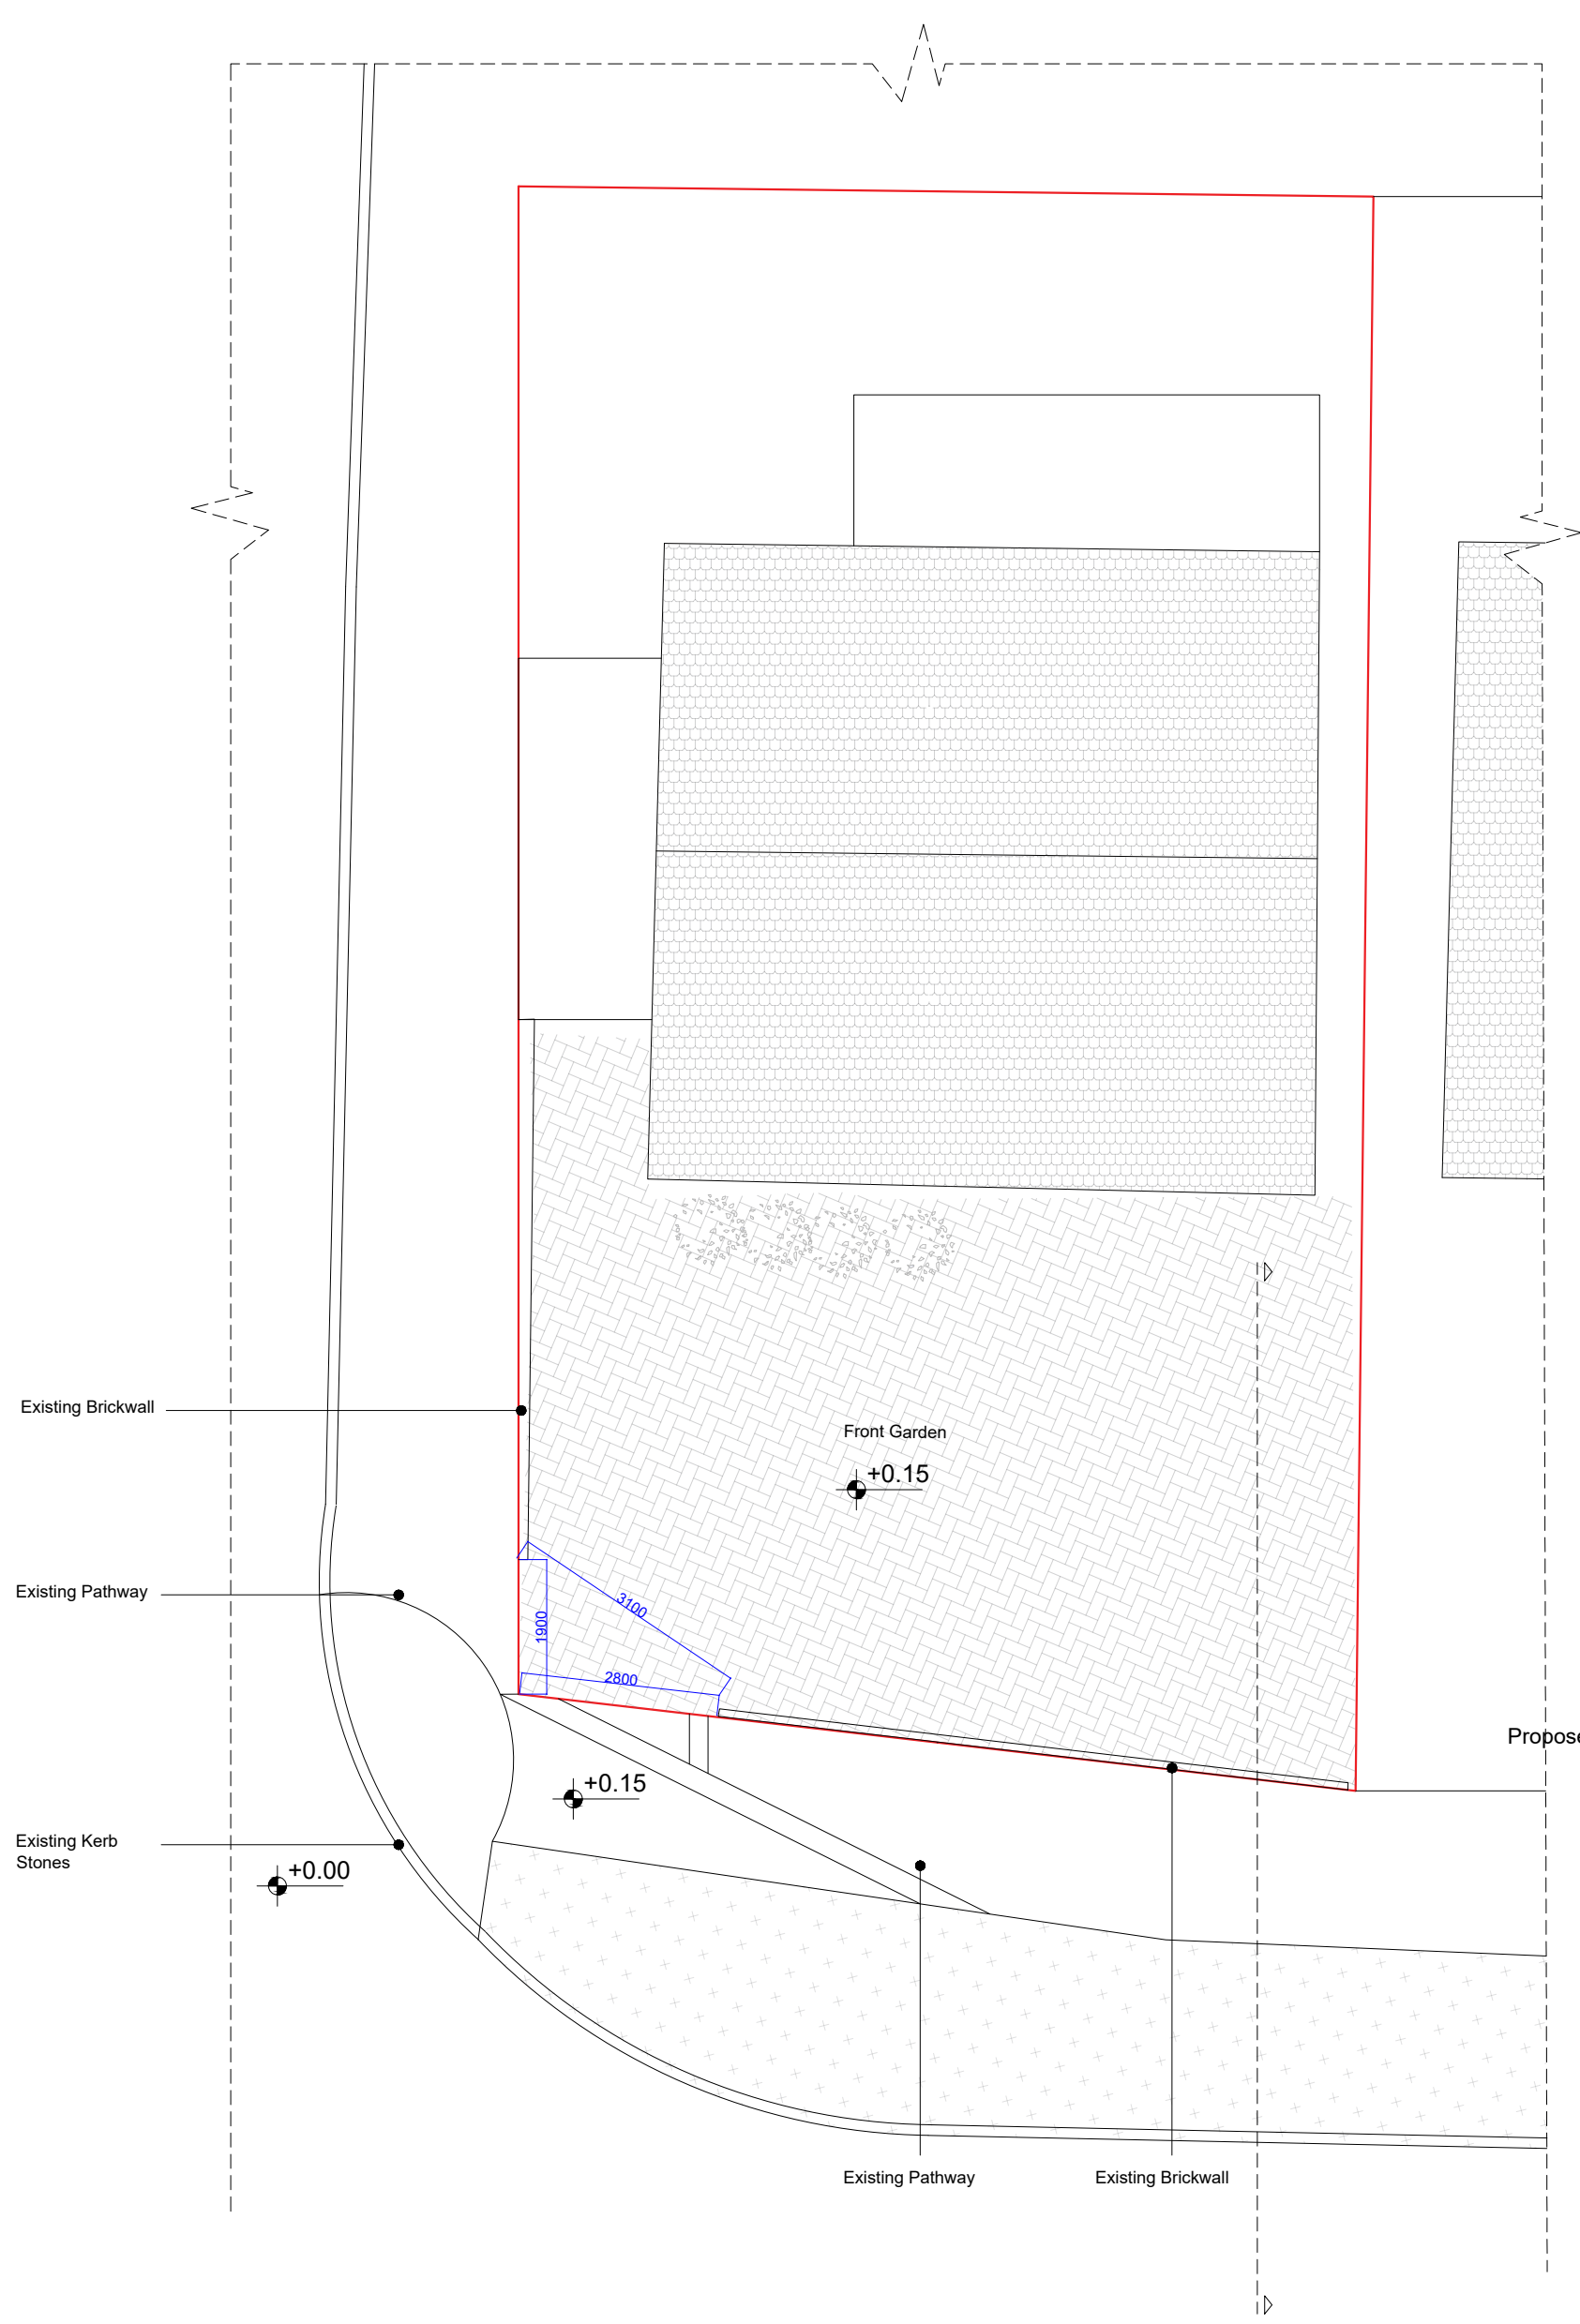

Existing Ground Floor Plan

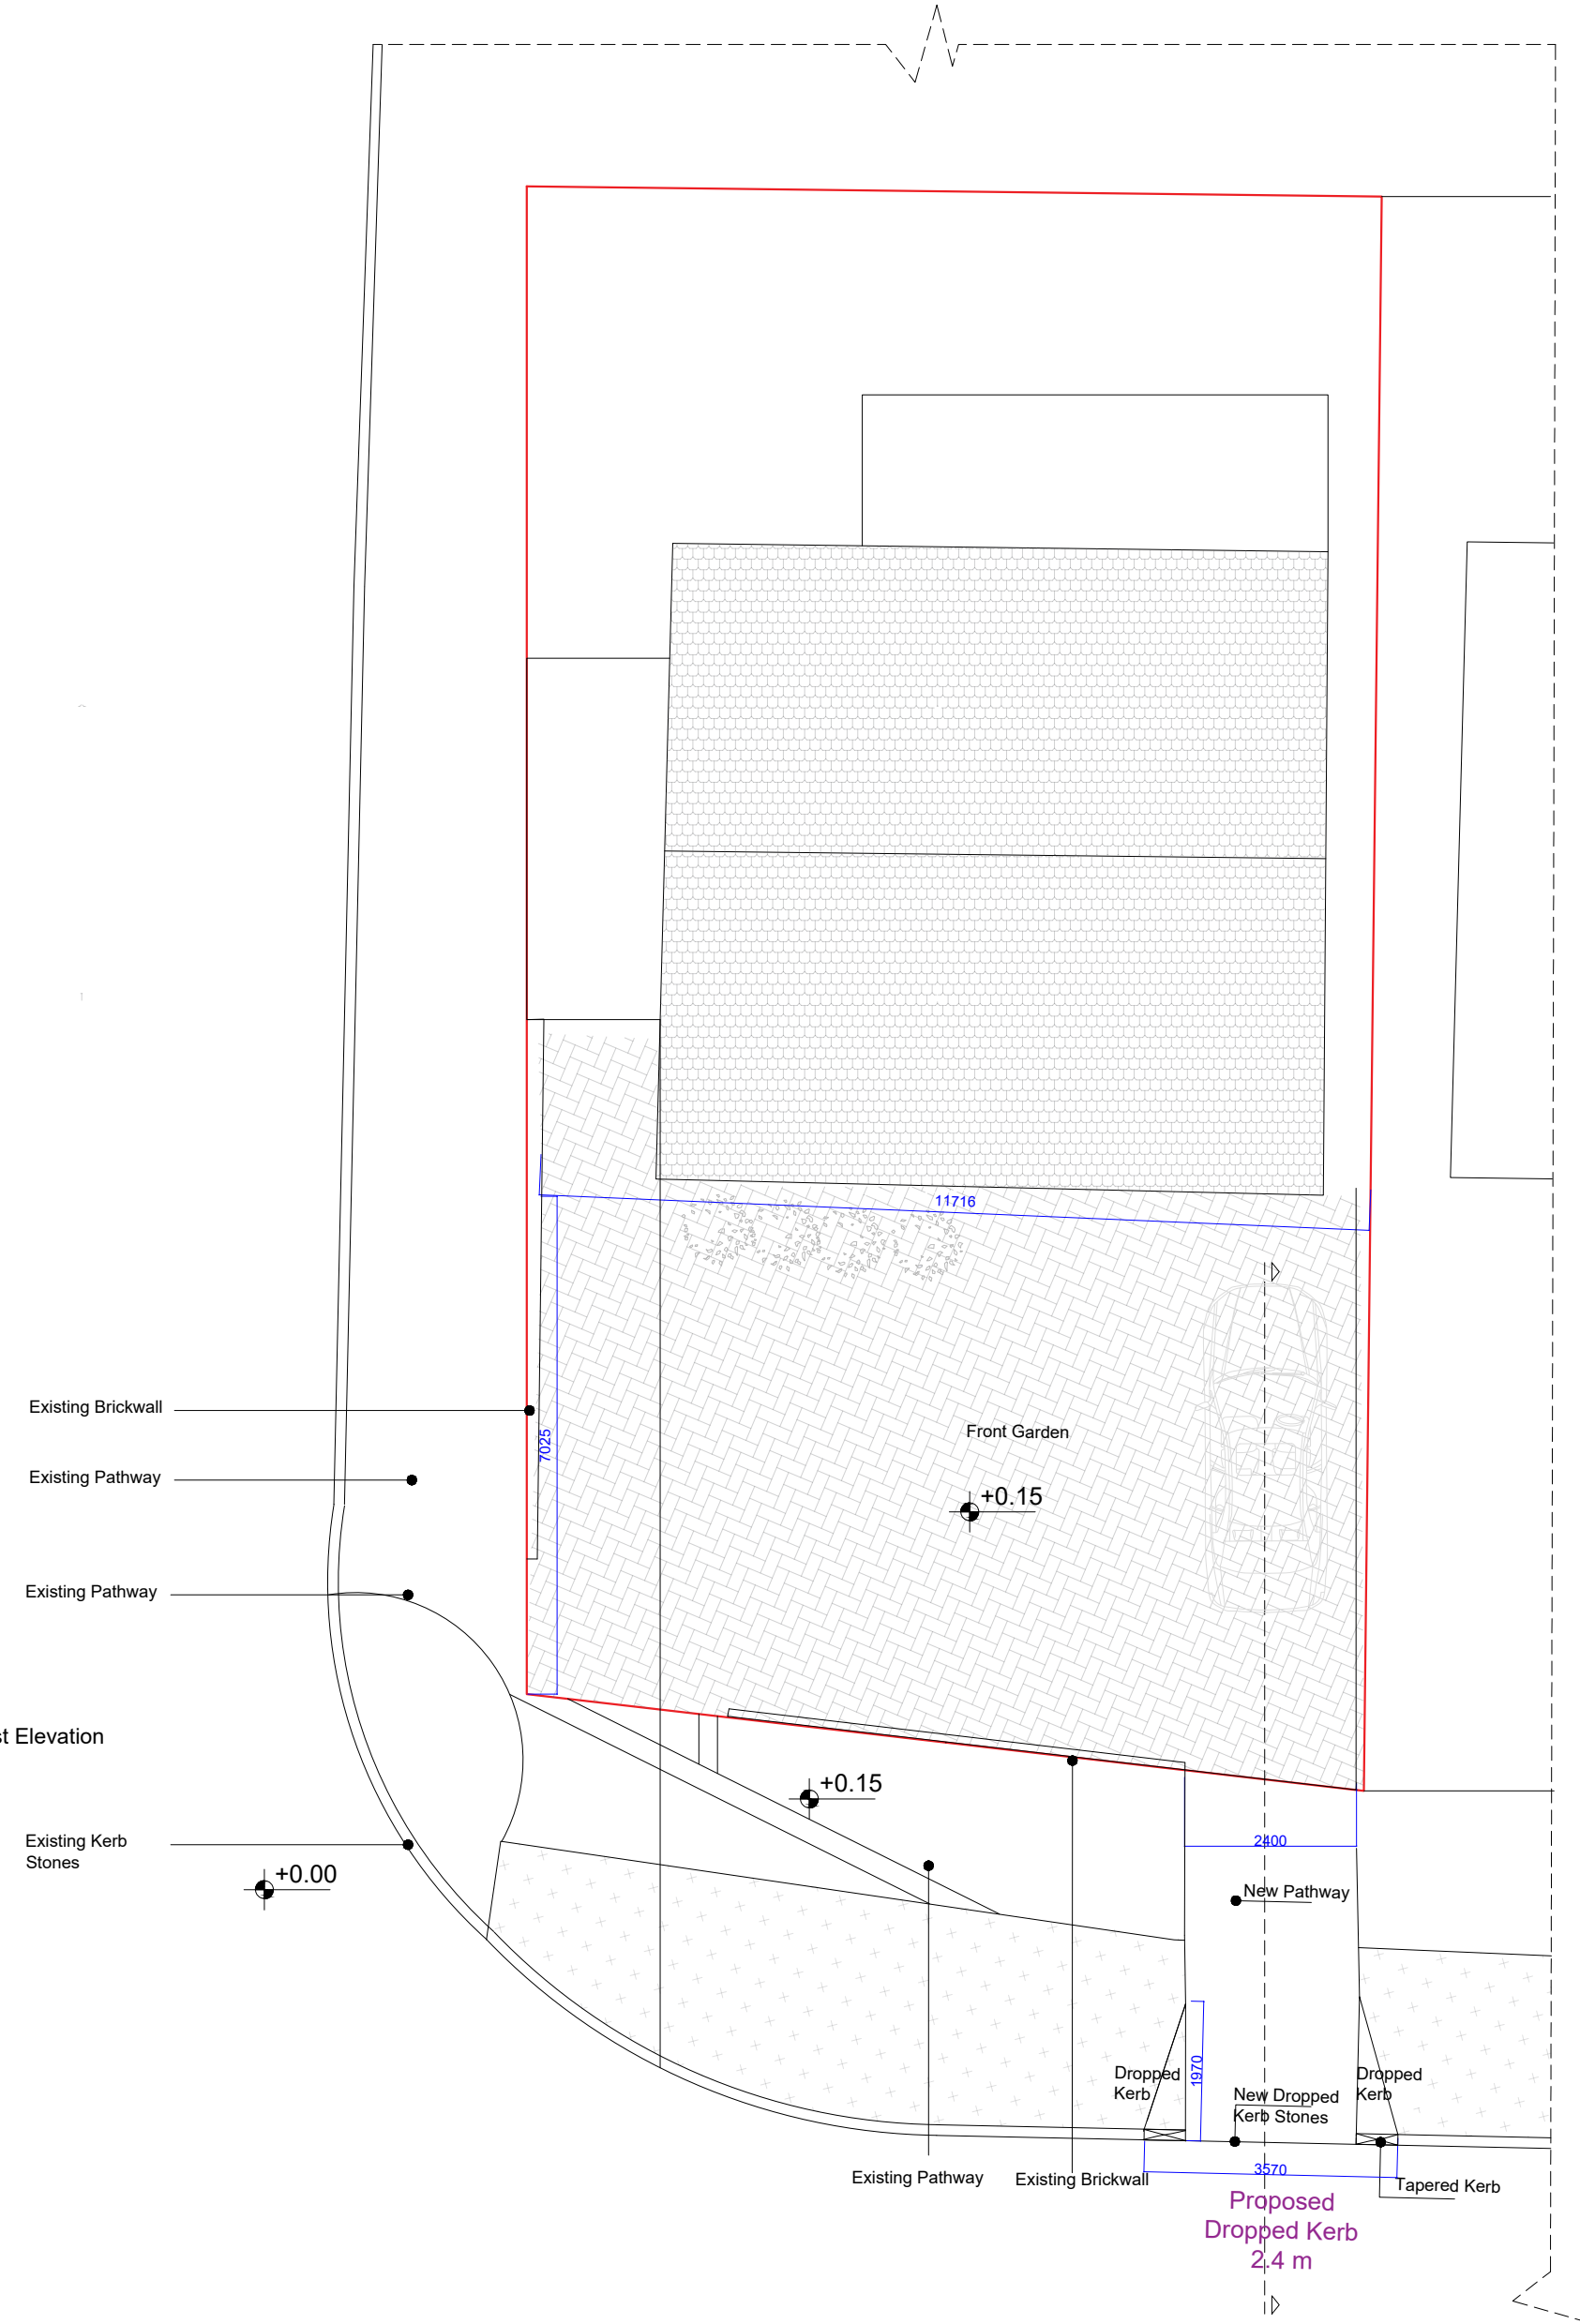

Proposed Ground Floor Plan

Proposed East Elevation

Any dimensions shown should be checked on site.
Designs are not coordinated with engineer projects.
Not for construction purposes.

Scale Bar 1 2 3 4 M.



HOMZ
DESIGN | PLAN | BUILD
www.homz.uk / 0 330 818 3001

Drawing Title Existing and Proposed Plans
Drawing Number: H-0606
Site Address 15 Beach Road PO110AA

Scale :1/100 at A2
Revision V1
Date :14.05.2026