



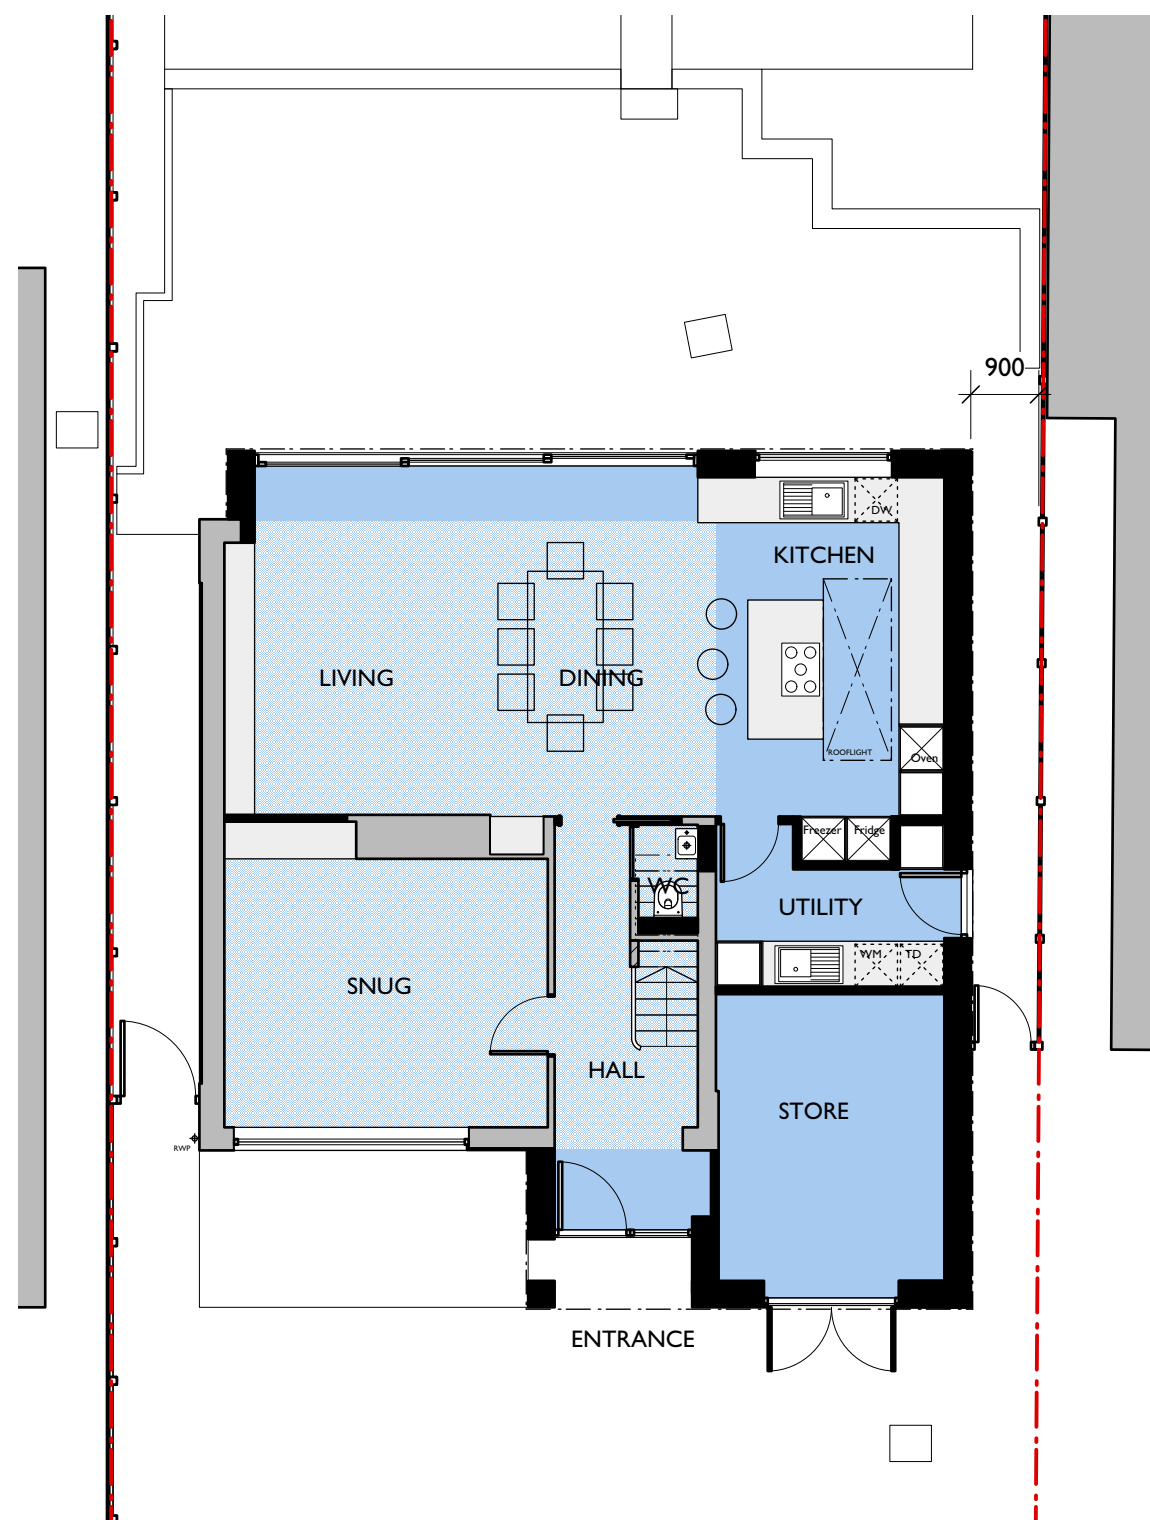


Ground floor plan 1:100

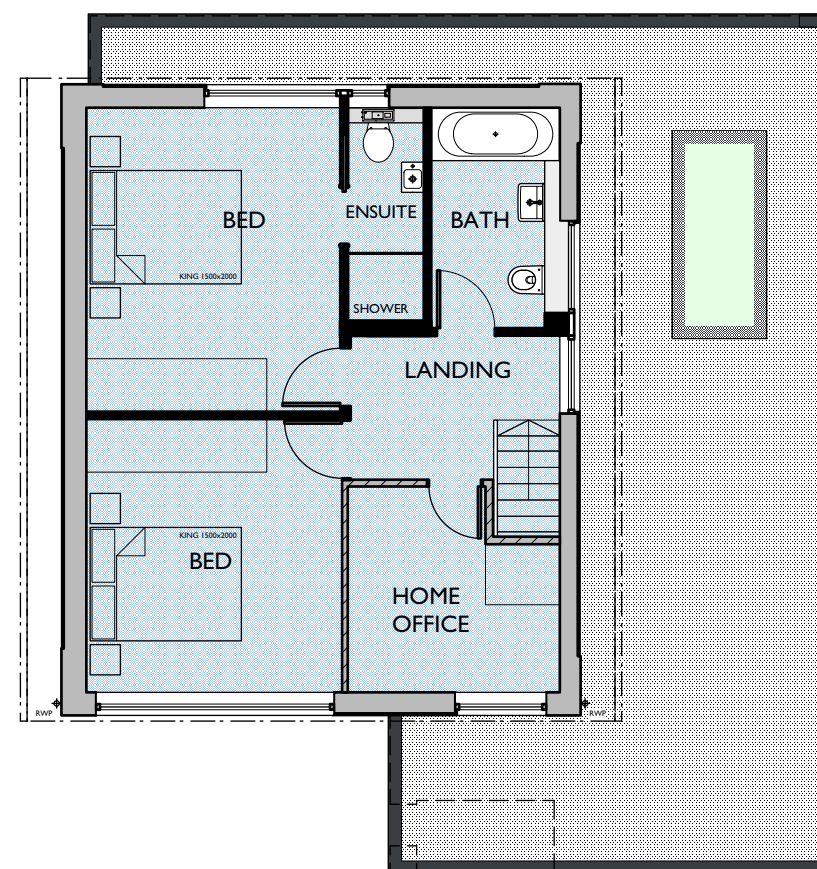

First floor plan 1:100

rev	description	date
-	-	-

Notes
 Do not scale from the drawing for other than planning purposes.
 Confirm all dimensions on site before construction.
 The copyright of this drawing is retained by SOLV architects
 The drawing may not be copied without written permission.

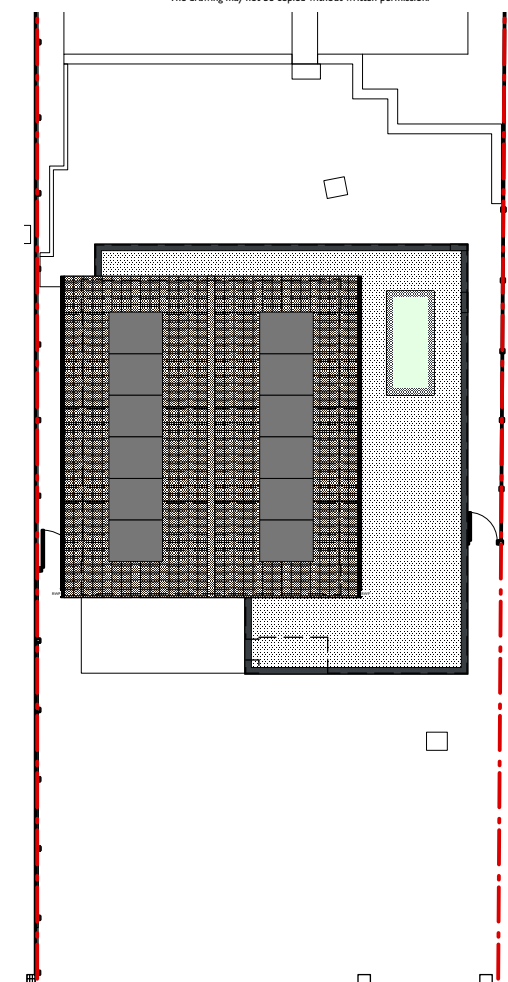

Site plan 1:200



project 29 Southbrook Rd Havant PO9 1RL	
client Daniel Wynne-Powell	
drawing Plans	
scale 1:100@A3	
drawing number 2602_PO_04	rev -

SOLV architects

The Studio 30 Hillside Rd Winchester SO22 5NW

t 07990548318
 e mail@solvarchitects.co.uk
 w www.solvarchitects.co.uk
 f www.facebook.com/SolvArchitects
 @solvarchitects



Scale 0 1 2 5 10m