



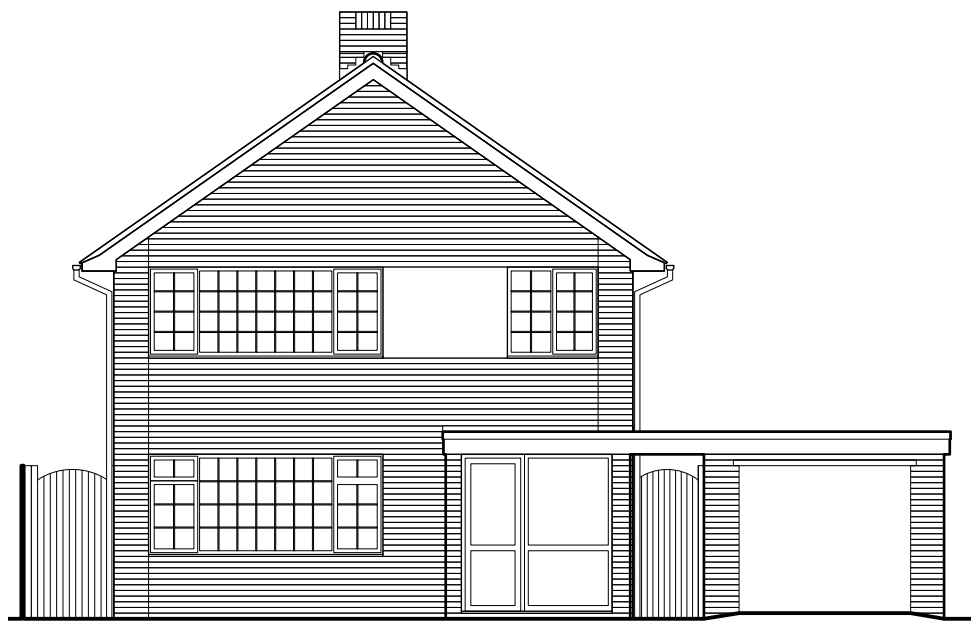

South Elevation

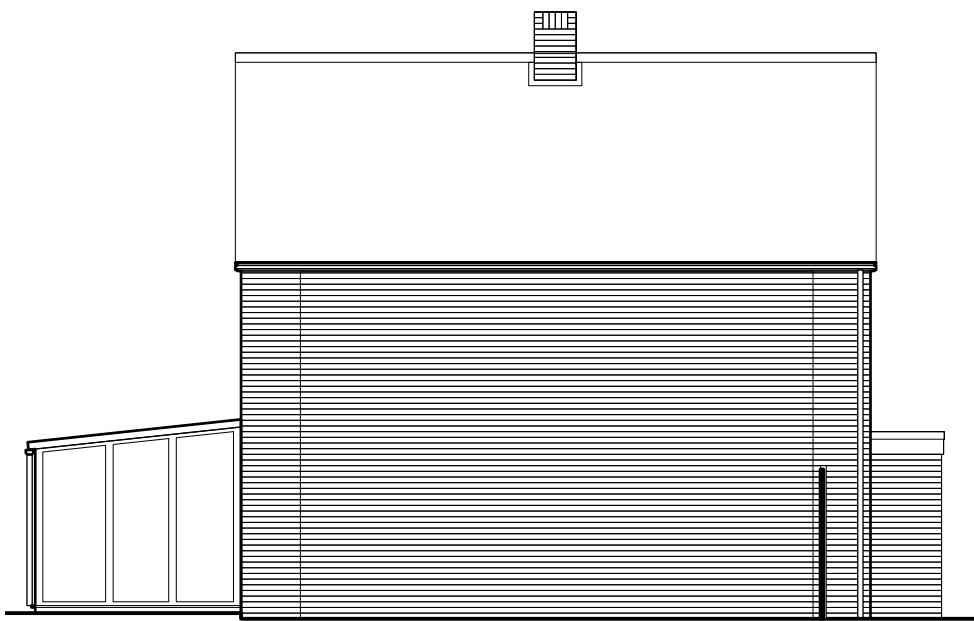

West Elevation



North Elevation



East Elevation

rev	description	date
-	-	-

Notes
Do not scale from the drawing for other than planning purposes.
Confirm all dimensions on site before construction
The copyright of this drawing is retained by SOLV architects
The drawing may not be copied without written permission.

project 29 Southbrook Rd Havant PO9 1RL	
client Daniel Wynne-Powell	
drawing Existing elevations	
scale 1:100@A3	
drawing number 2349_SV_E20	rev -

SOLV architects
The Studio 30 Hillside Rd Winchester SO22 5NW

t 07990548318
e mail@solvarchitects.co.uk
w www.solvarchitects.co.uk
f www.facebook.com/SolvArchitects
@solvarchitects

