




Location Plan 1:1250
Ordnance Survey (c) Crown Copyright 2026. All rights reserved. Licence number 100022432

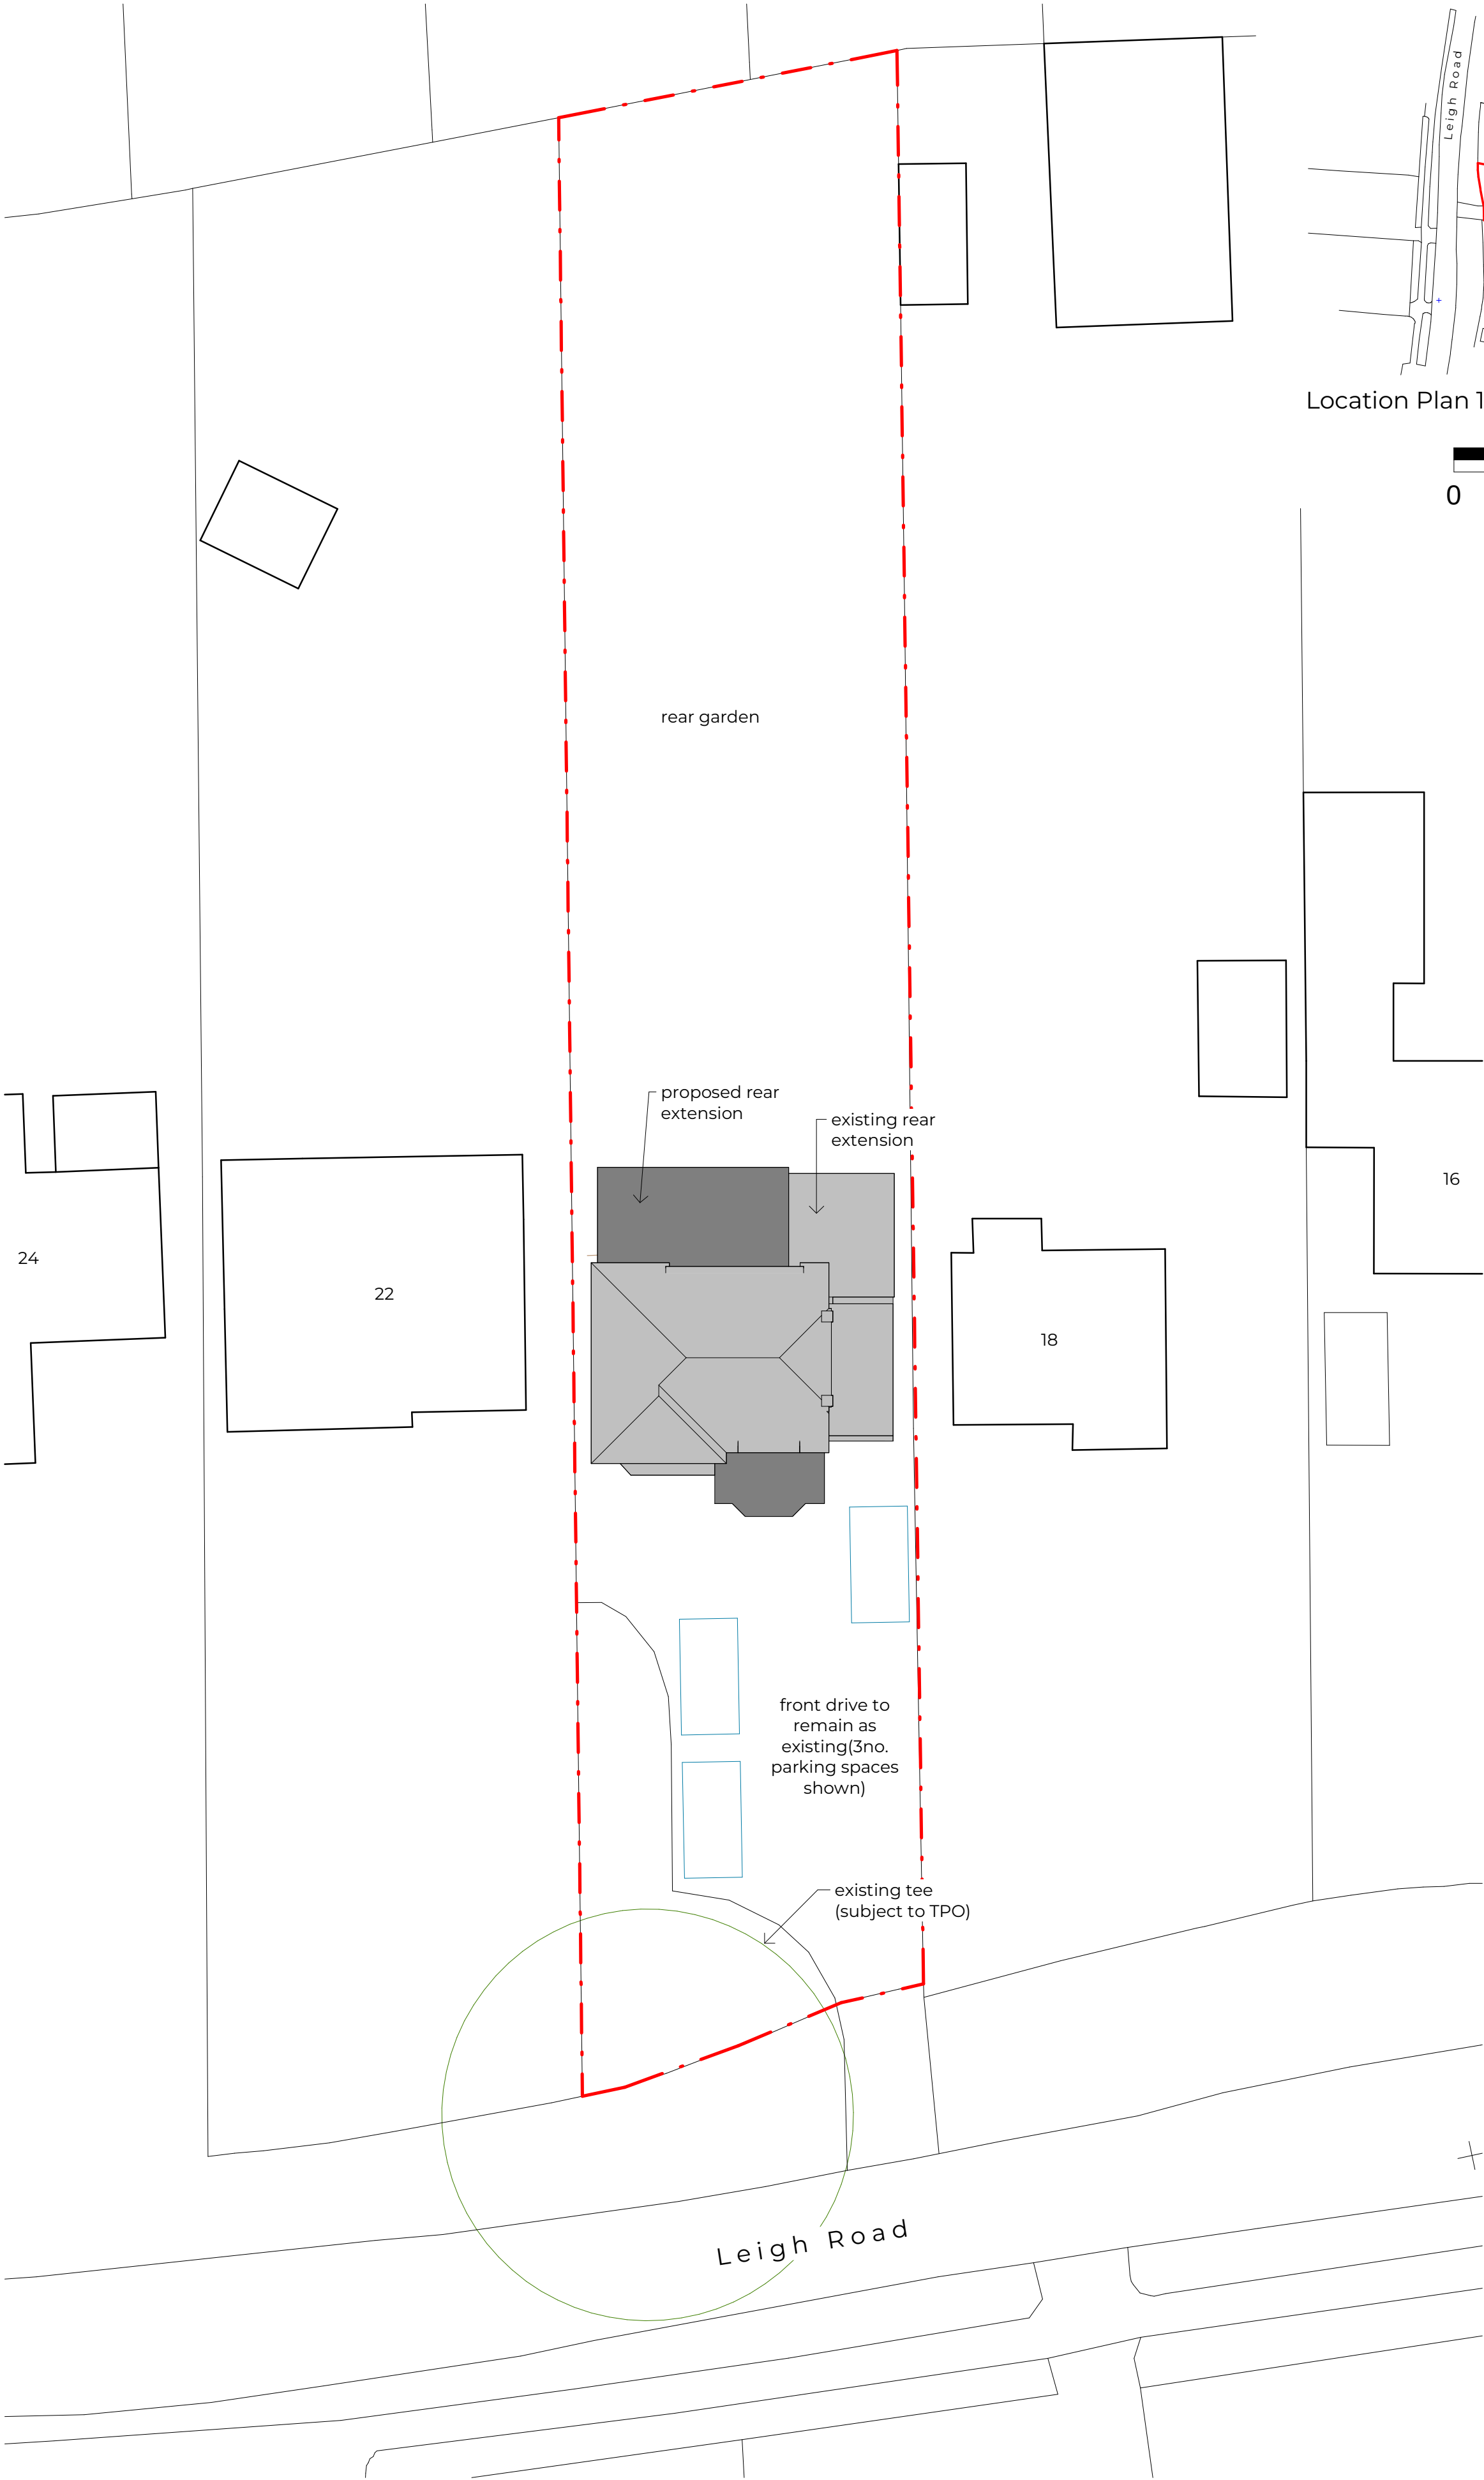

24

22

18

16



proposed rear extension

existing rear extension

front drive to remain as existing (3no. parking spaces shown)

existing tee (subject to TPO)

Leigh Road

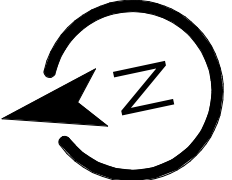 

Scale 1:200

B	GJ	site plan updated	14.09.26	GJ
A	SH	Issued to Planning Authority	14.07.26	GJ
Rev	Drn	Revision	Date	Chk

PLANNING



Hampshire 01794 511255
Devon 01392 327054
admin@s4architects.co.uk
www.studiofourarchitects.com

Client
URC (Wessex) Trust Ltd

Project
20 Leigh Road, Havant

Title
Site Block & Location Plan - Proposed

Date	Scale	Paper	Drawn
10/07/26	As indicated	A2	GJ
Job N°	Dwg. N°	Revision	
46045	10	B	