
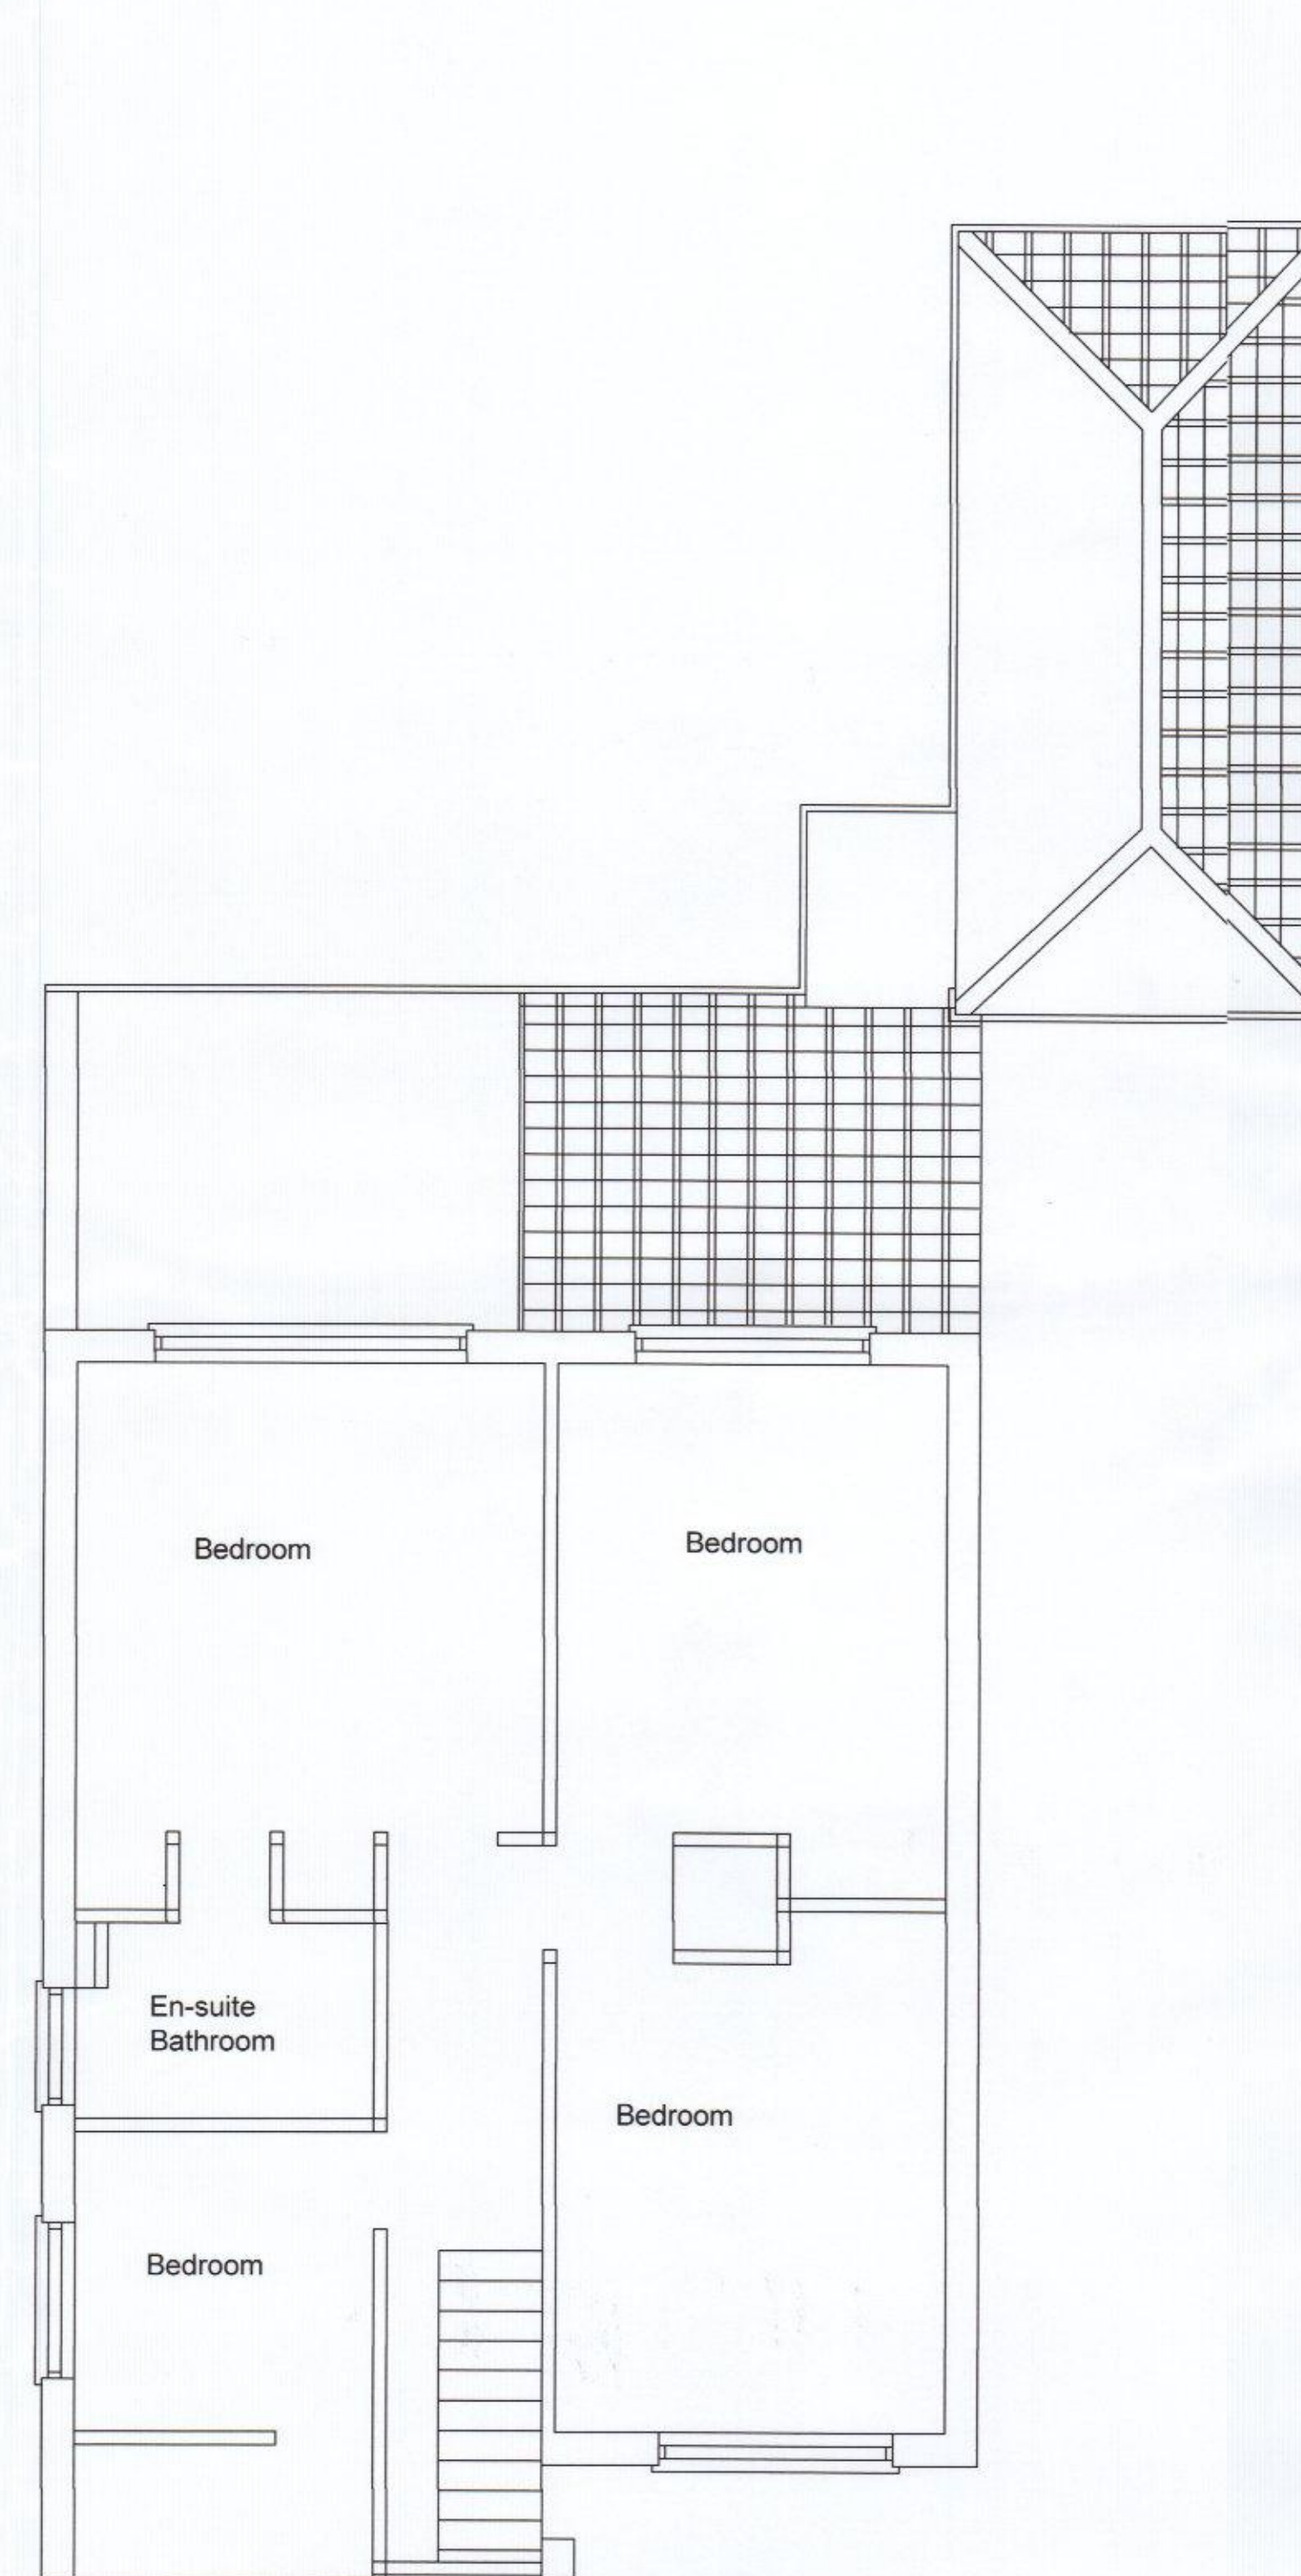


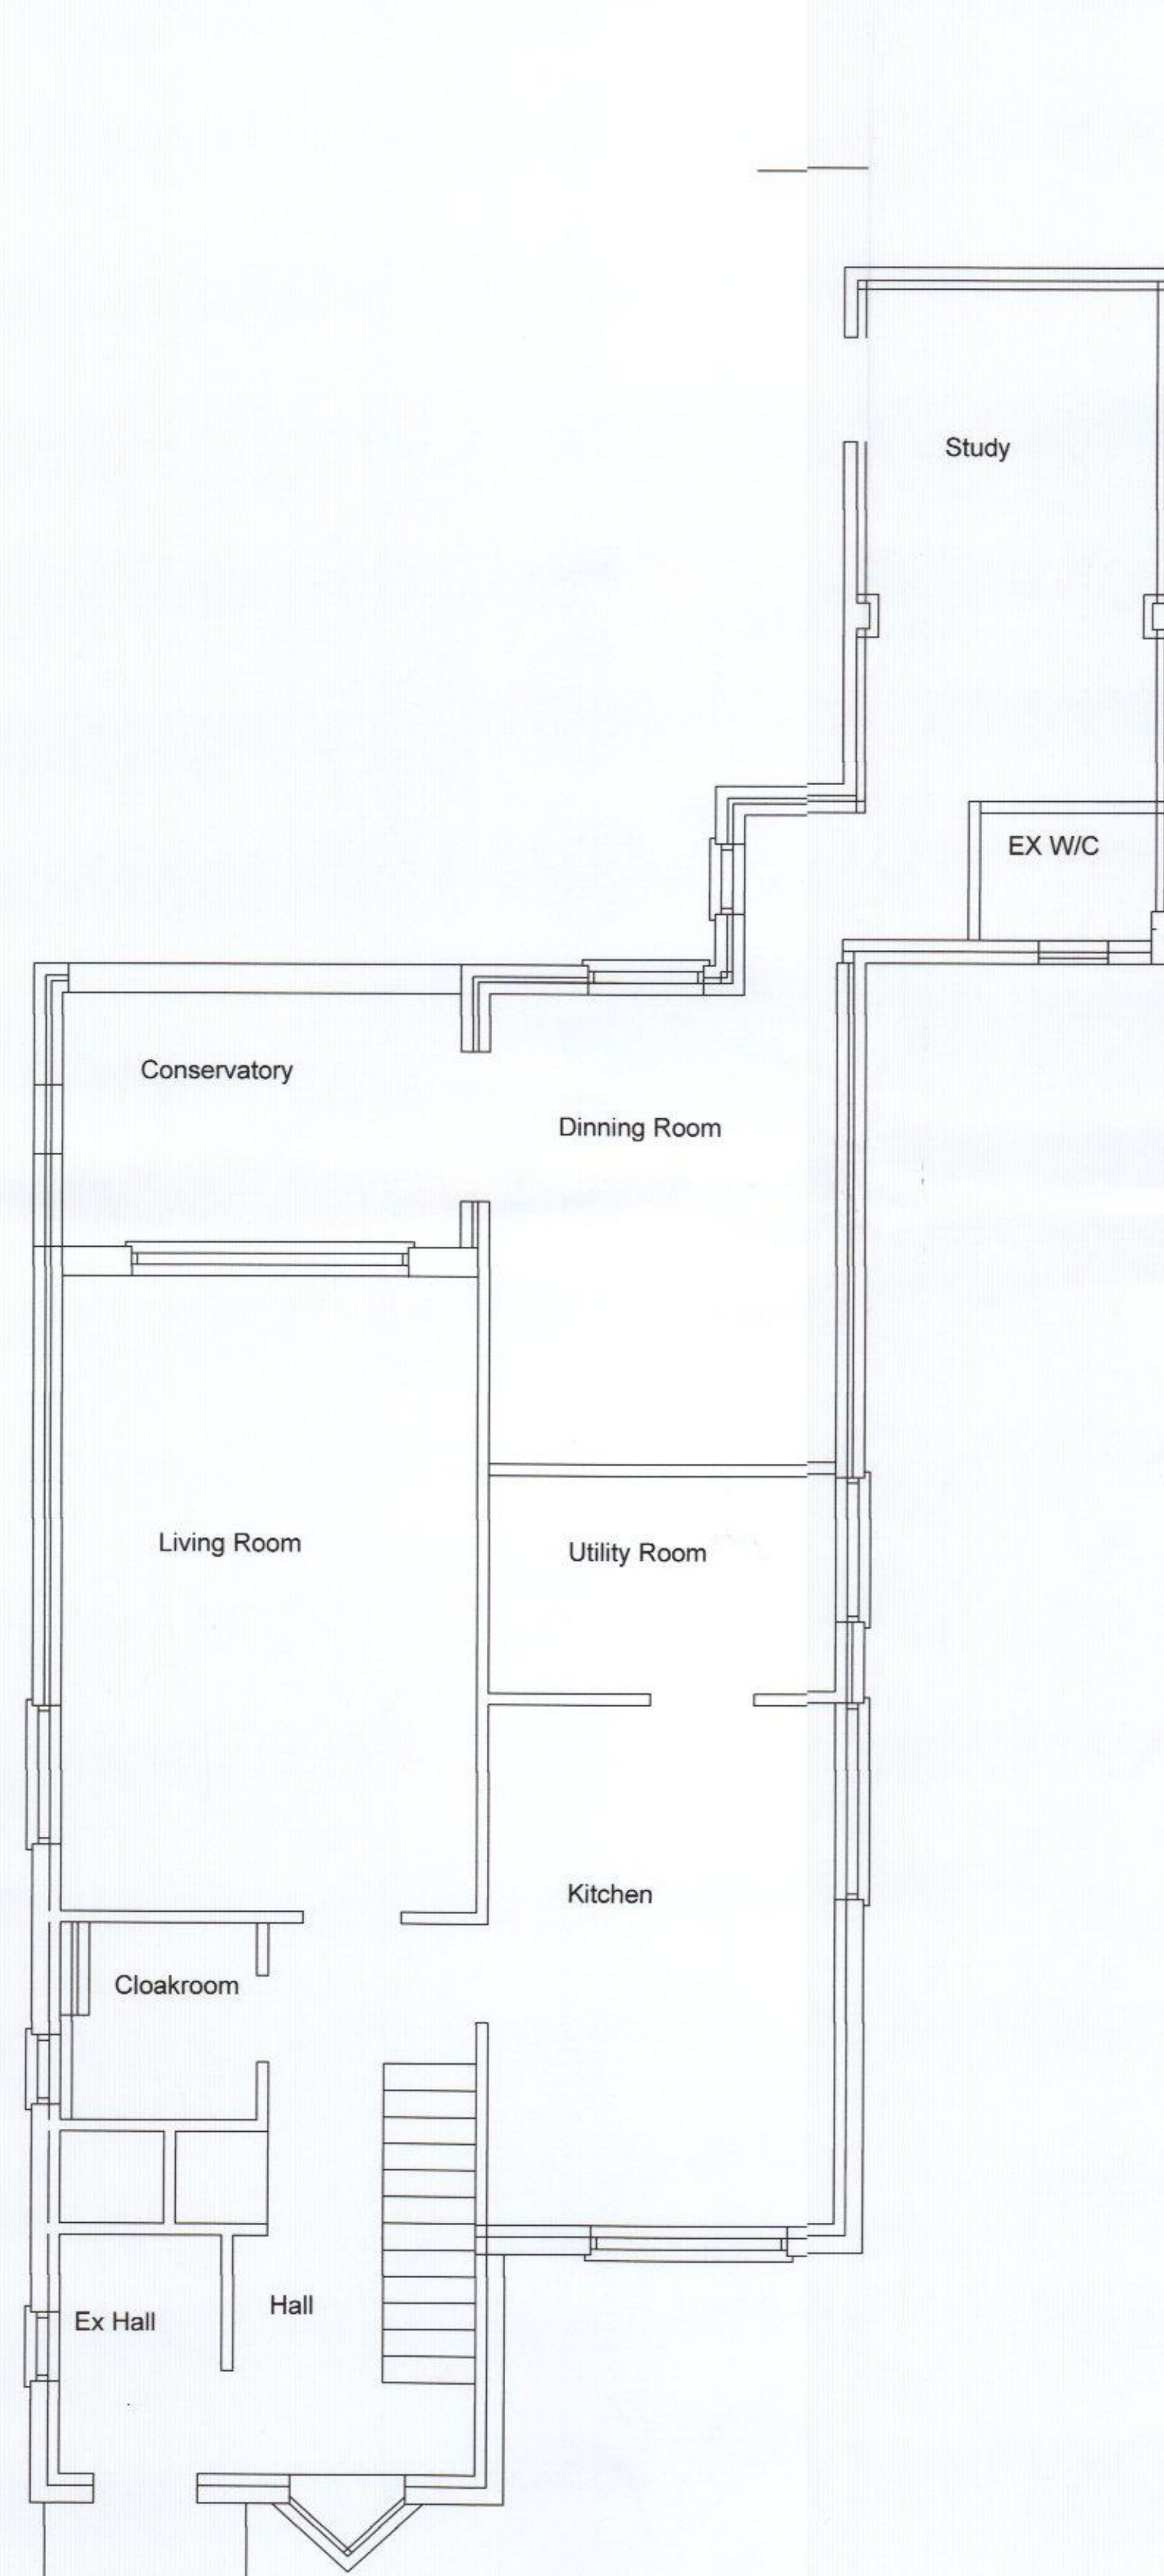

General Notes

No.	Revision/Issue	Date

Firm Name and Address

Project Name and Address

Parker Extensions
72a Park Avenue
Waterlooville
Hampshire P07 5DW

Project Existing Floor Plans	Sheet
Date 12.12.17	6212/01
Scale 1:50	