



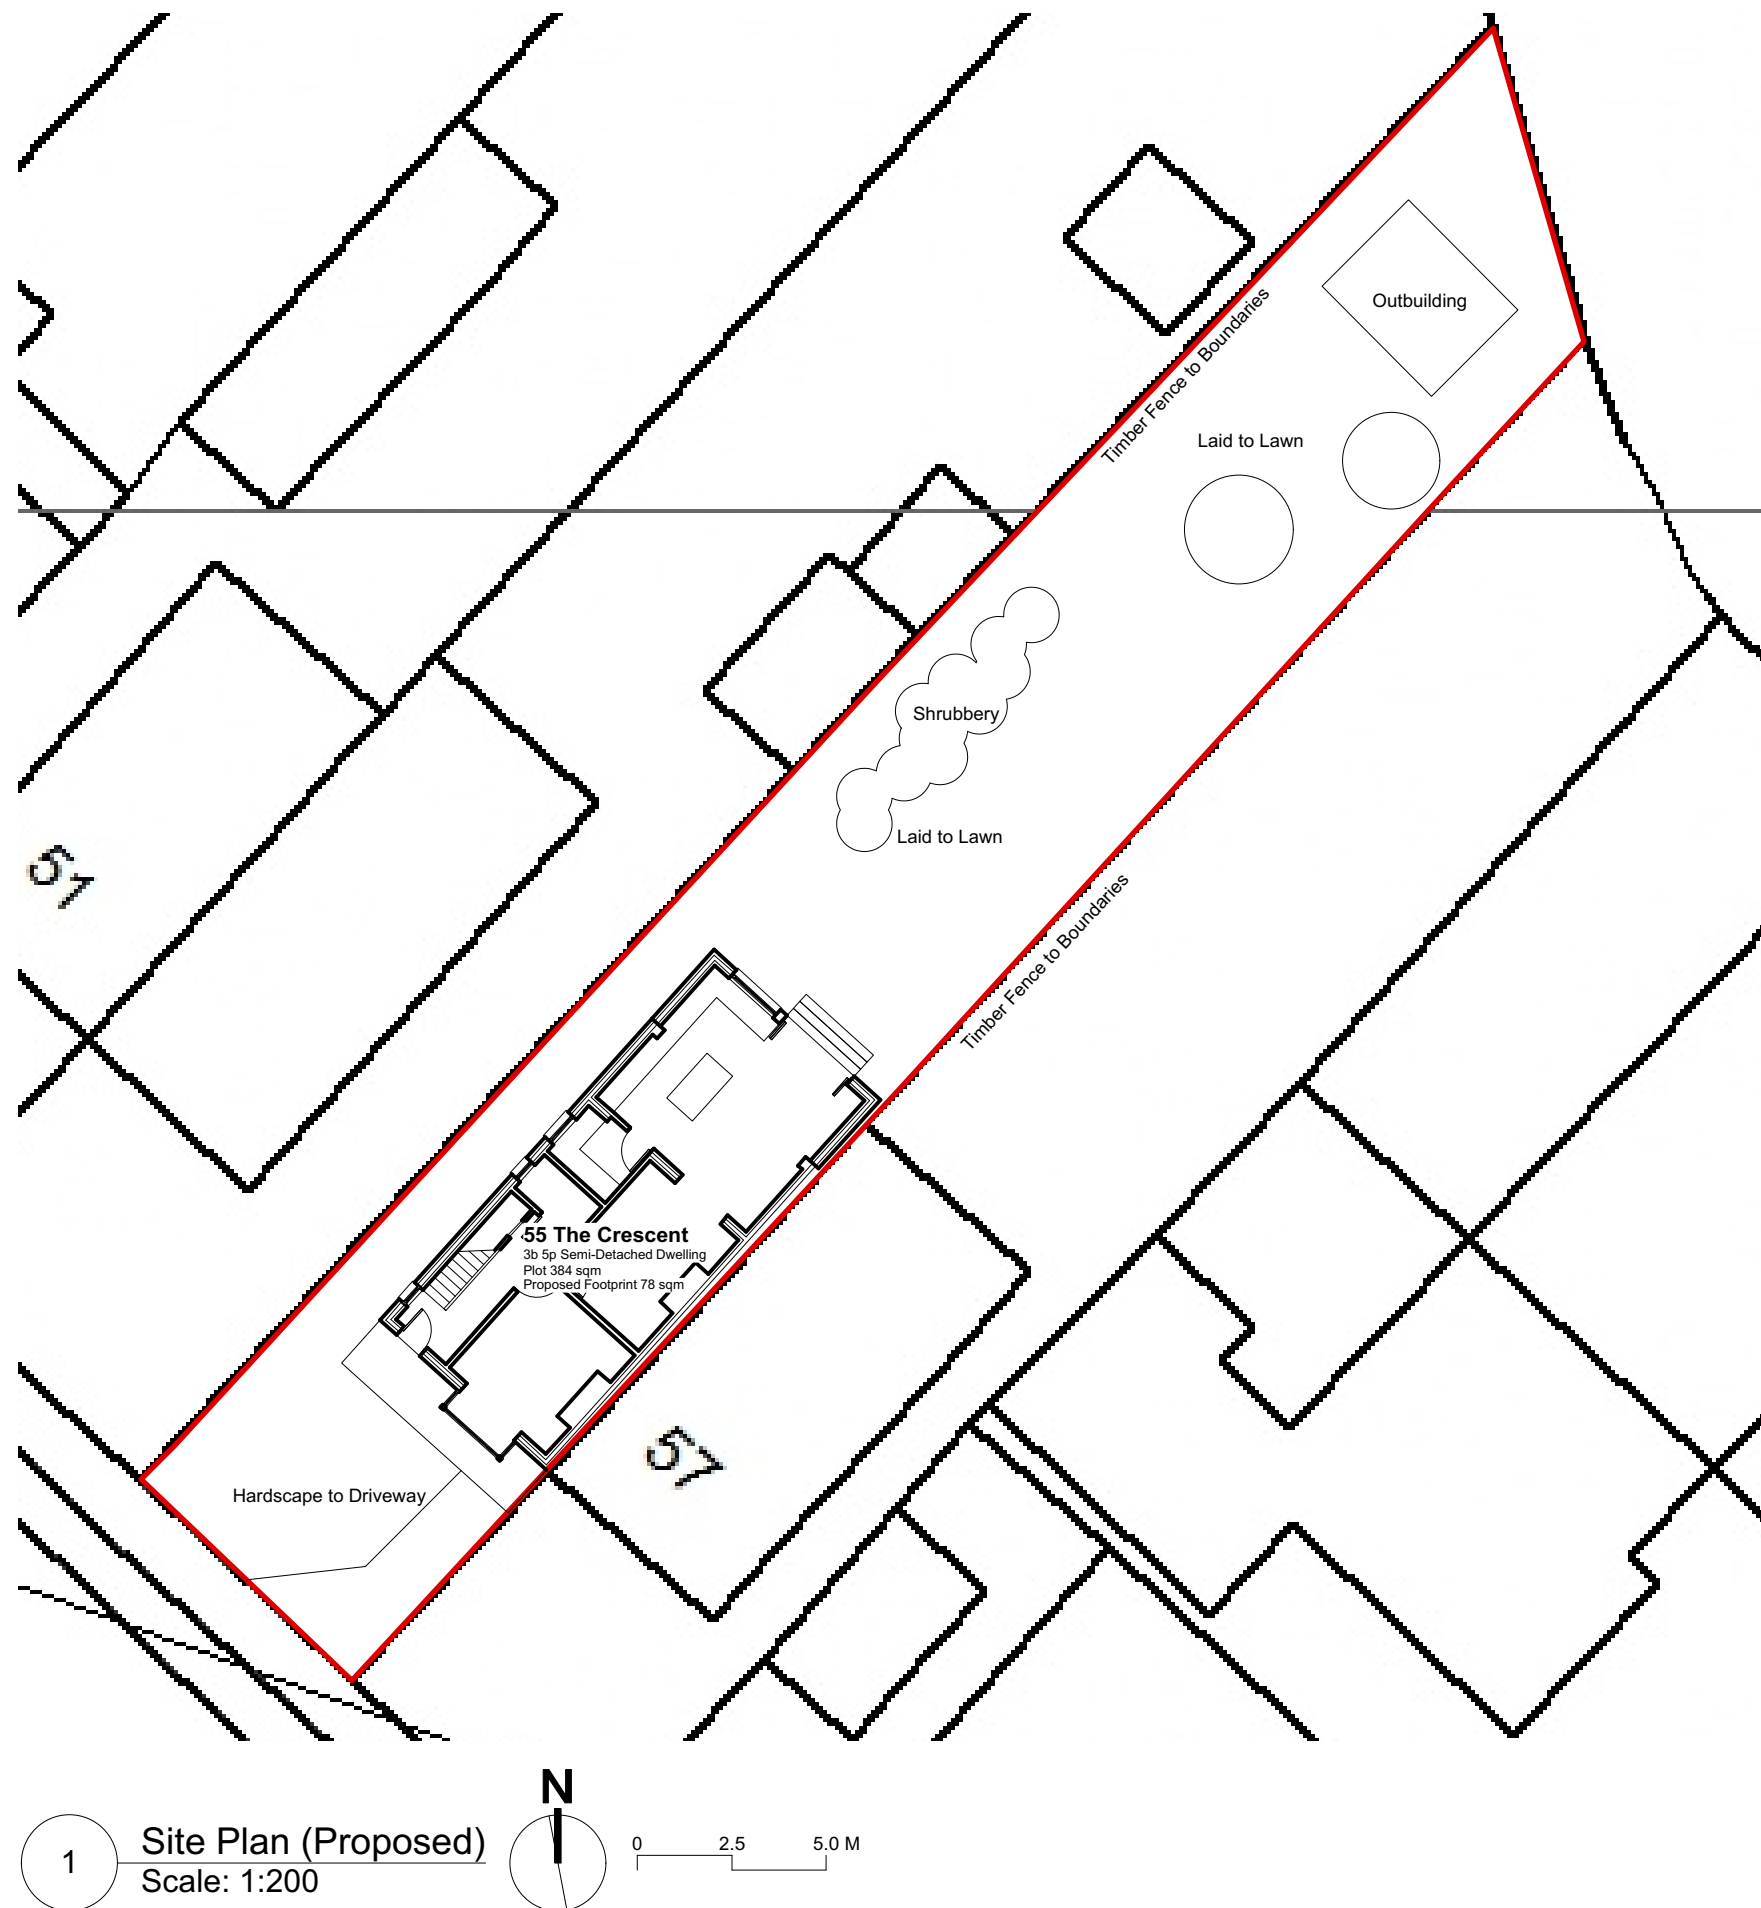

1

Site Plan (Proposed)
Scale: 1:200

 

0 2.5 5.0 M



nh architects

tel: 02394 313071

e: nick@nharchitects.co.uk

web: www.nharchitects.co.uk

office: nh architects Ltd, Cell Block Studios, Main Rd., Portsmouth PO1 3LJ

Job Title: NHA - KB-TC-001
Address: 55 The Crescent, Widley, Waterlooville PO7 5EU

1. ALL DIMENSIONS IN MM.
2. ALL SPECIFIED ITEMS IN LINE WITH MANUFACTURERS RECOMMENDATIONS
3. ALL GIVEN LABELS & DIMENSIONS TO BE CHECKED & CONFIRMED ON SITE
4. THE CONTRACTOR, SUB CONTRACTOR OR SPECIALIST CONTRACTOR SHOULD INFORM THE ARCHITECT OF ANY DISCREPANCIES
5. ALL RIGHTS RESERVED

Scale: 1:200 @ A3
Drg.No. NHA-005-P *
Site Plan (Proposed)

Drawn by: NJH
Issued to: LA/Client
Status: Planning
Date: 17.06.2026