



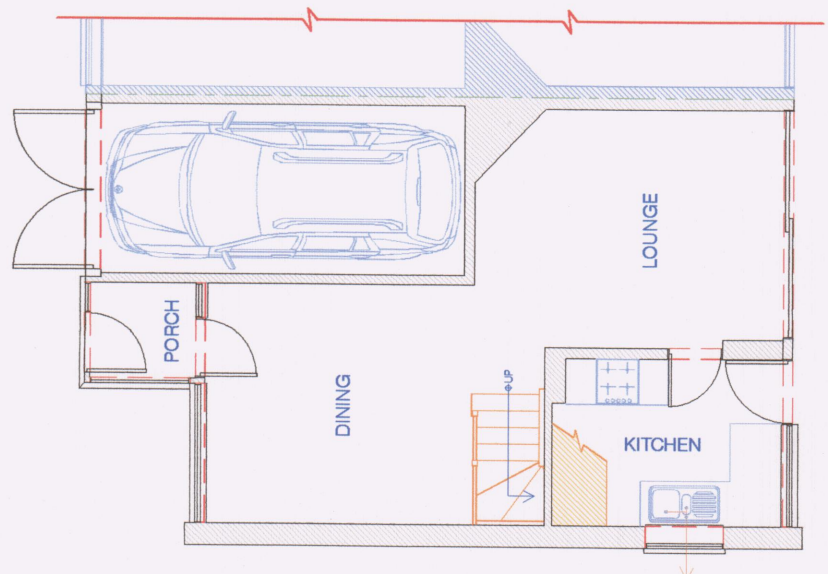


1 EXISTING GRD FLOOR PLAN
1:100

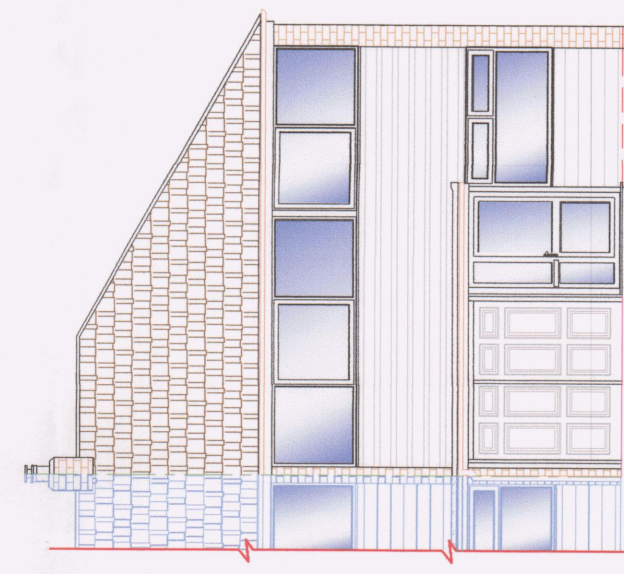

6 EXISTING SIDE ELEVATION
1:100

7 EXISTING FRONT ELEVATION
1:100

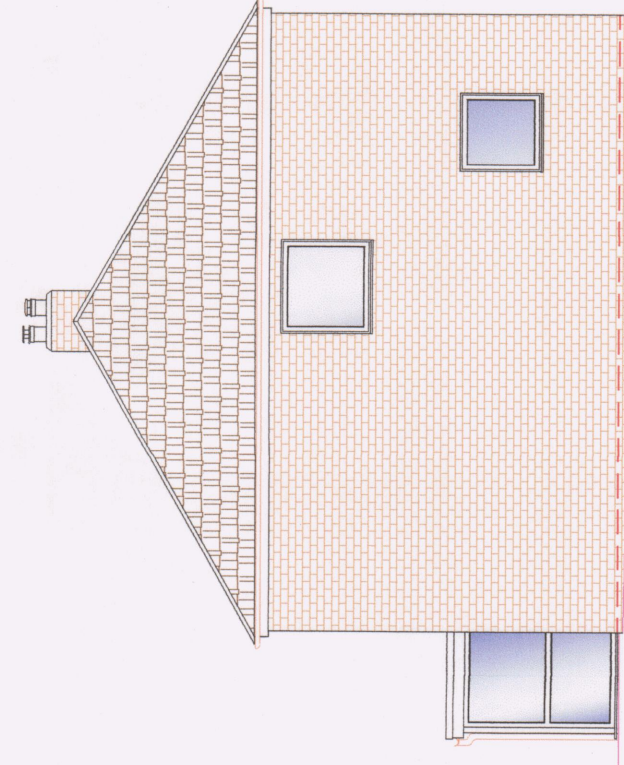

8 EXISTING SIDE ELEVATION
1:100

10 PROPOSED FRONT ELEVATION
1:100


11 PROPOSED SIDE ELEVATION
1:100



9 EXISTING REAR ELEVATION
1:100

12 PROPOSED SIDE ELEVATION
1:100

13 PROPOSED REAR ELEVATION
1:100

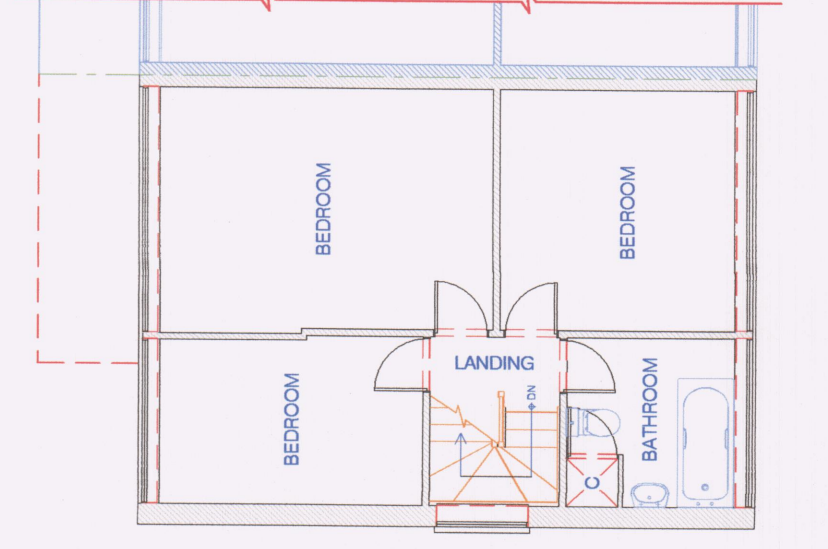


2 EXISTING FIRST FLOOR PLAN
1:100 (NO CHANGE)



9 EXISTING REAR ELEVATION
1:100

12 PROPOSED SIDE ELEVATION
1:100

13 PROPOSED REAR ELEVATION
1:100

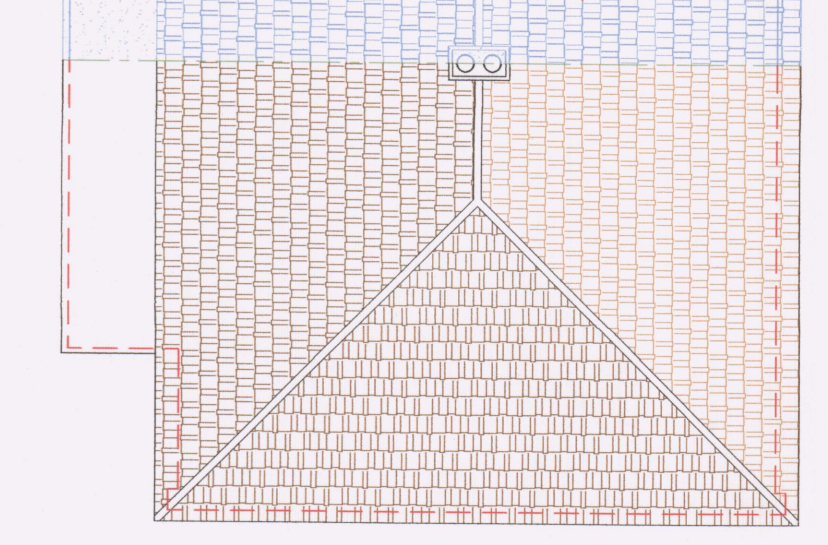

3 EXISTING ROOF PLAN
1:100



9 EXISTING REAR ELEVATION
1:100


12 PROPOSED SIDE ELEVATION
1:100

13 PROPOSED REAR ELEVATION
1:100




4 EXISTING LOCATION PLAN
1:1250

5 EXISTING BLOCK PLAN
1:500

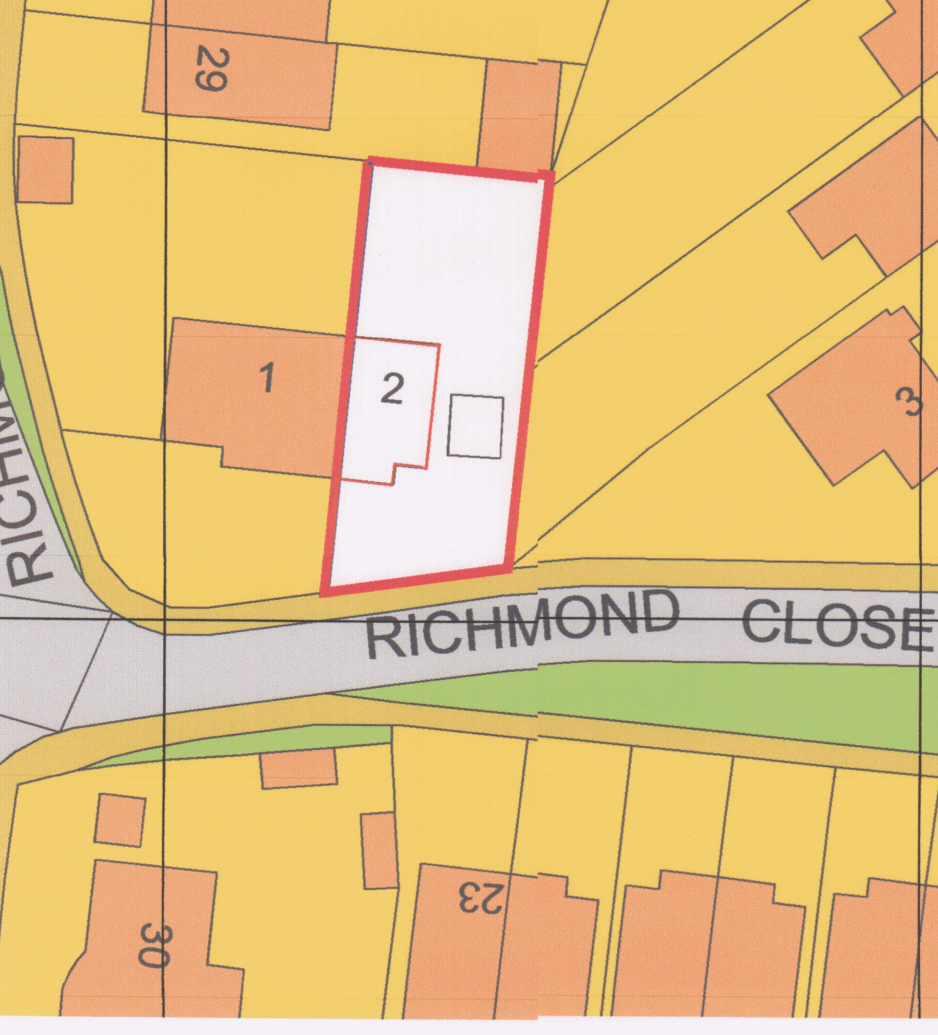


Produced on 19 August 2028 from the Ordnance Survey National Geographic Database and incorporating surveyed revision available at this date.
This map shows the area bounded by 470913 98459, 471055 98459, 471055 98004, 470913 98004, 470913 98459
Crown copyright and database rights 2028 OS 100054135. Supplied by copylet trading as UKPlanningMaps.com a licensed Ordnance Survey partner (OS 100054135).
Data licence expires 06 July 2027. Unique plan reference: /29/1441854/1930236

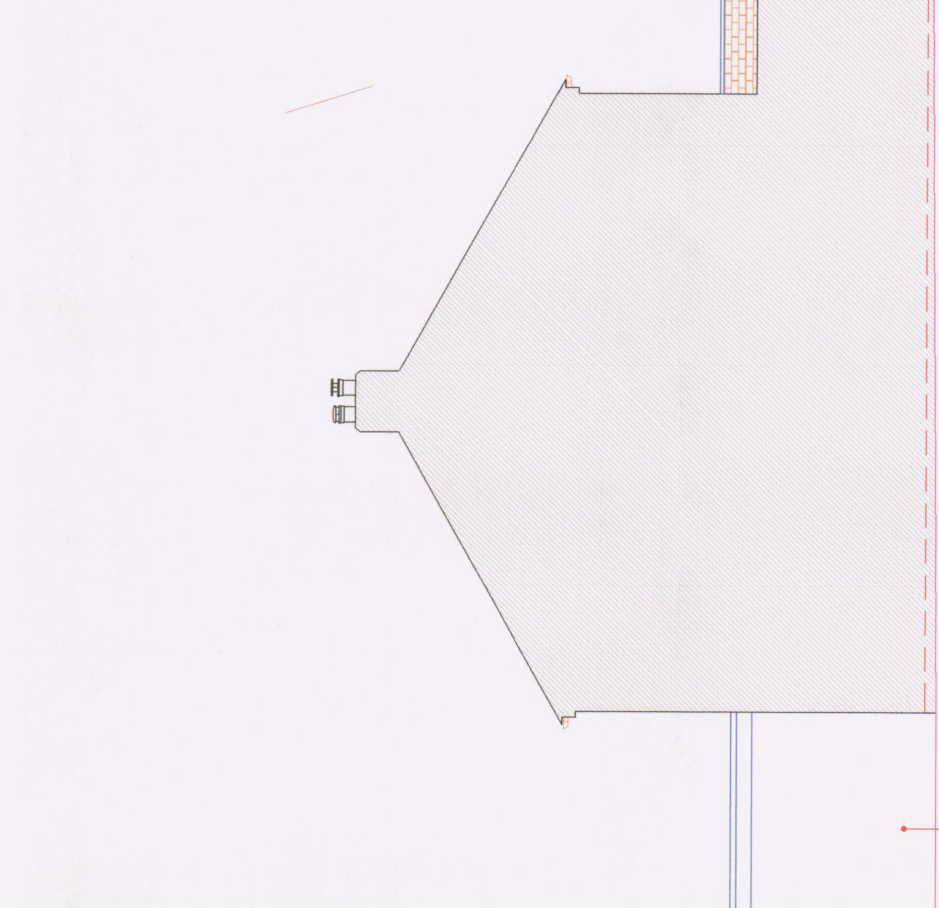


10 PROPOSED SIDE ELEVATION
1:100




11 PROPOSED FRONT ELEVATION
1:100

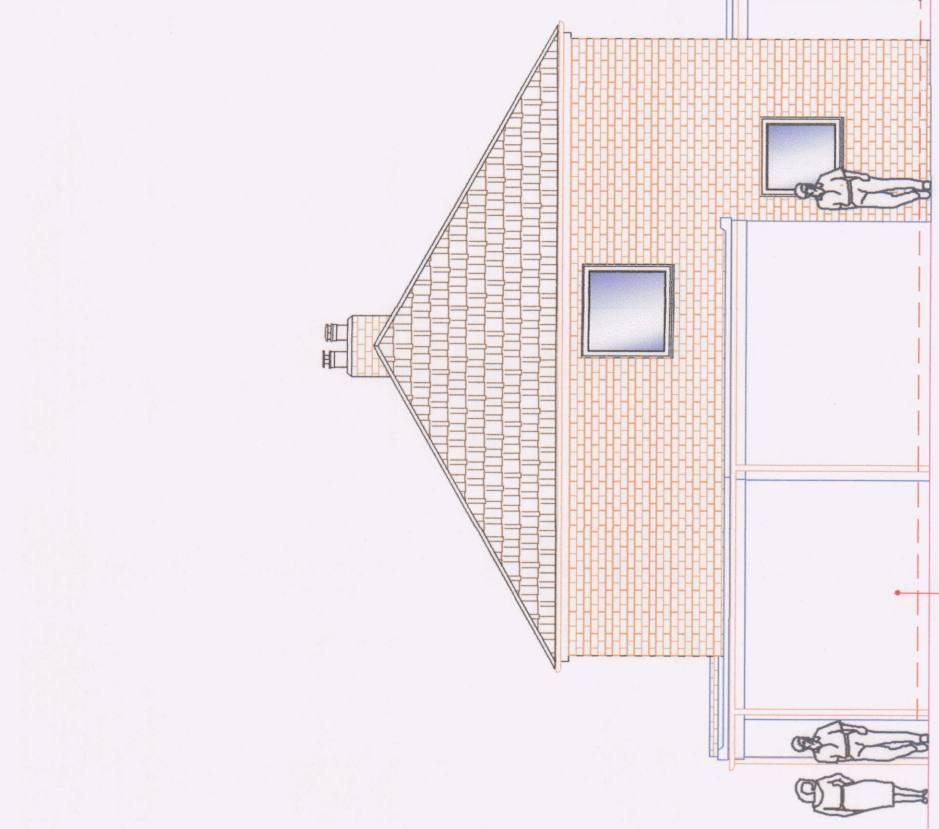

12 PROPOSED SIDE ELEVATION
1:100

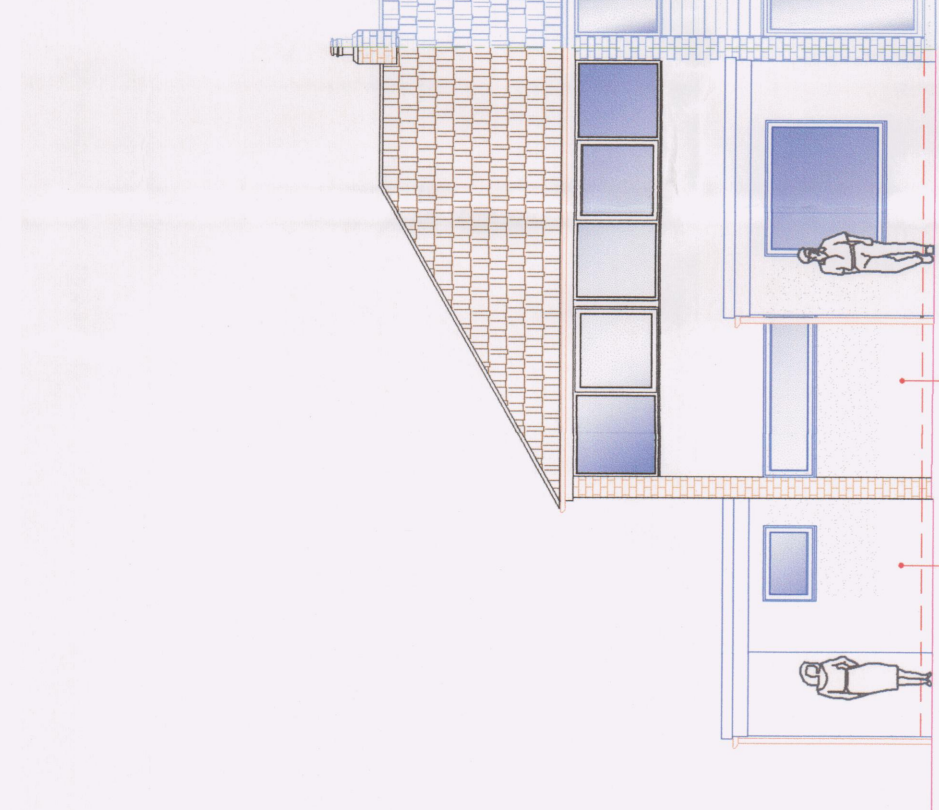

13 PROPOSED REAR ELEVATION
1:100

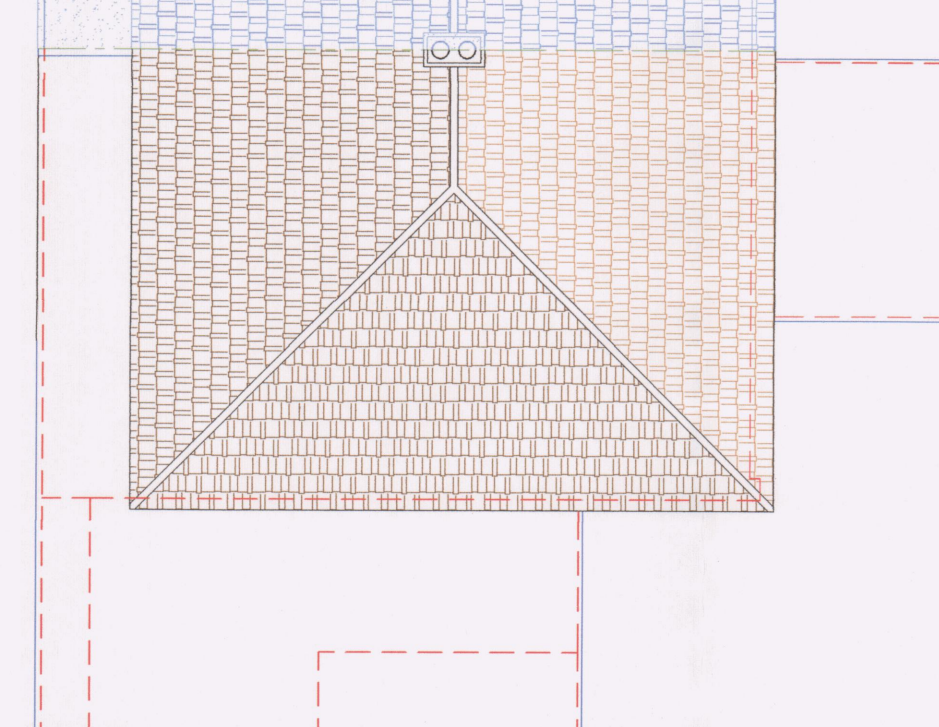


14 PROPOSED ROOF PLAN
1:100




15 PROPOSED LOCATION PLAN
1:1250


16 PROPOSED BLOCK PLAN
1:500

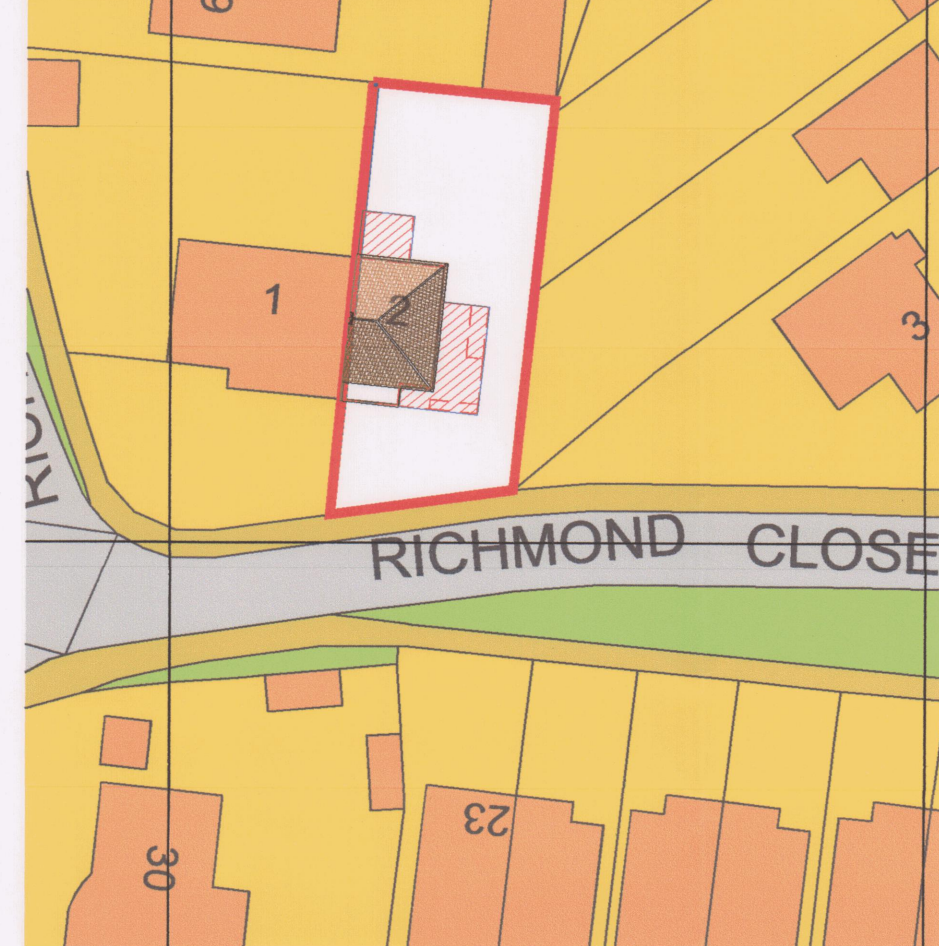


Produced on 06 July 2028 from the Ordnance Survey National Geographic Database and incorporating surveyed revision available at this date.
This map shows the area bounded by 443438 121970, 443381 121970, 443381 122112, 443438 122112, 443438 121970
Crown copyright and database rights 2028 OS 100054135. Supplied by copylet trading as UKPlanningMaps.com a licensed Ordnance Survey partner (OS 100054135).
Data licence expires 06 July 2027. Unique plan reference: /29/1441854/1930236

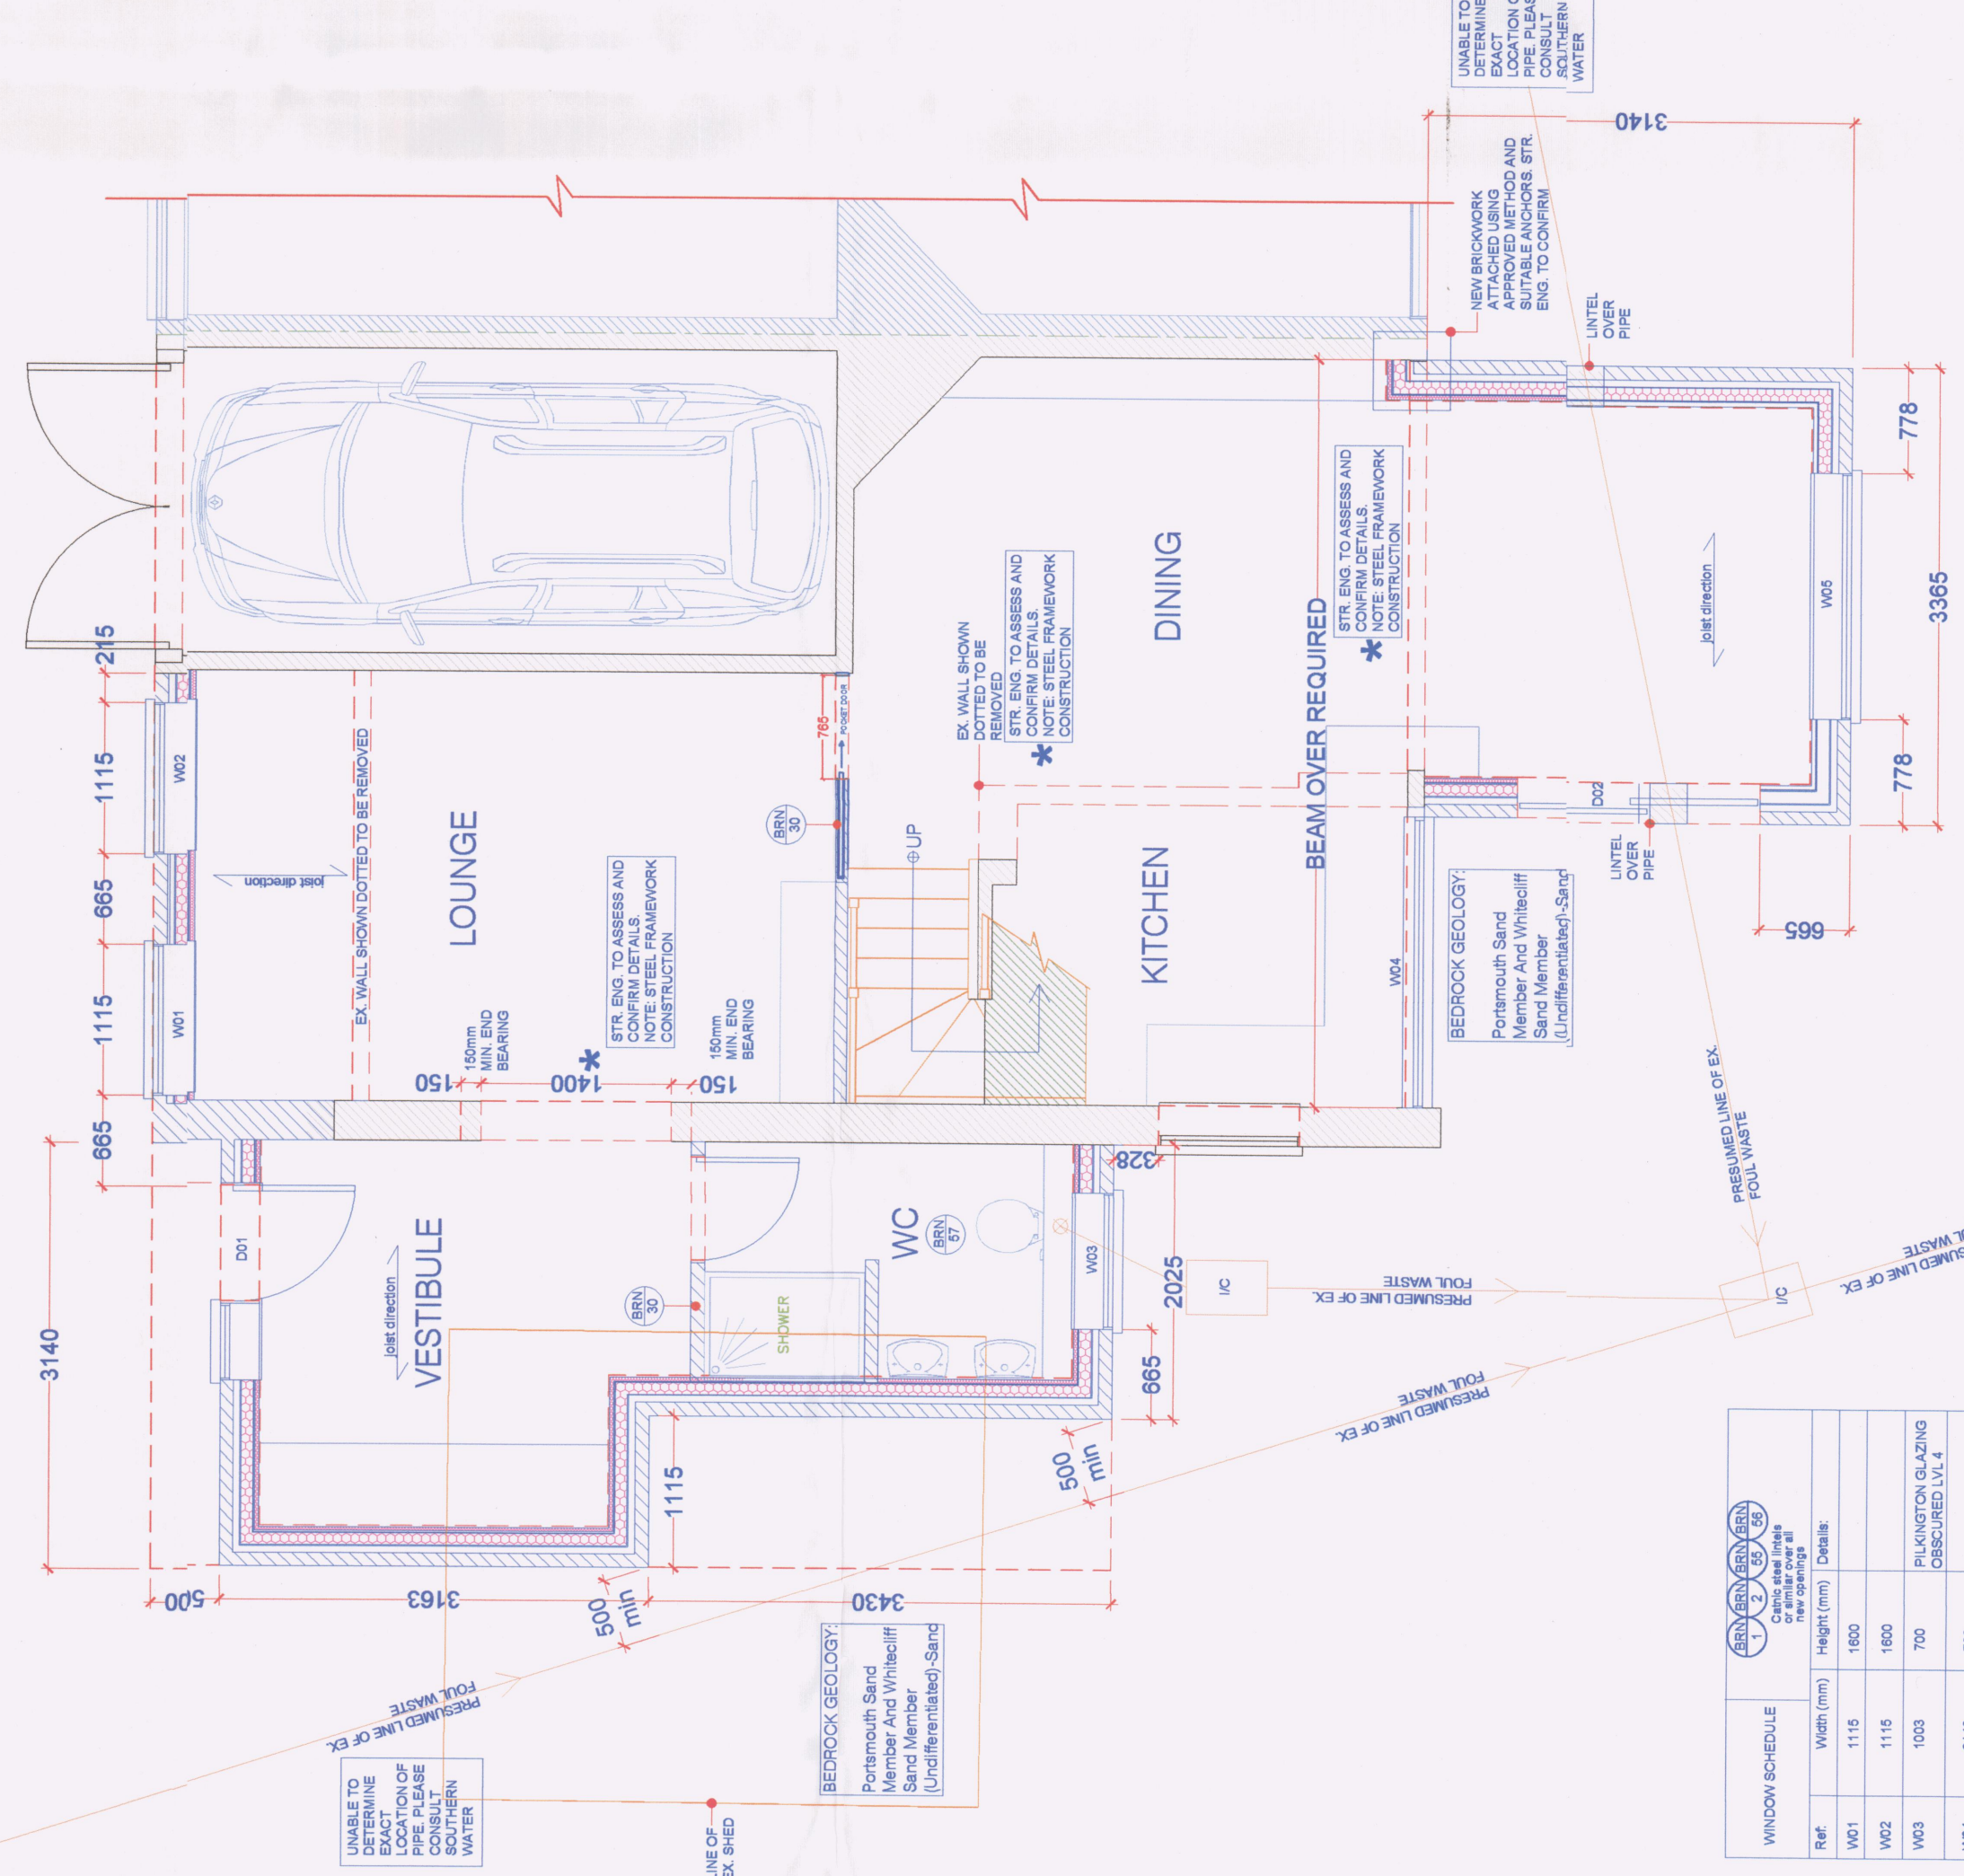


20 PROPOSED GRD FLOOR PLAN
1:50

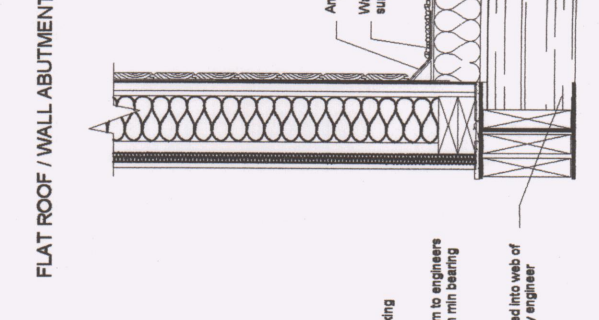


17 PITCHED TO FLAT JUNCTION
1:20

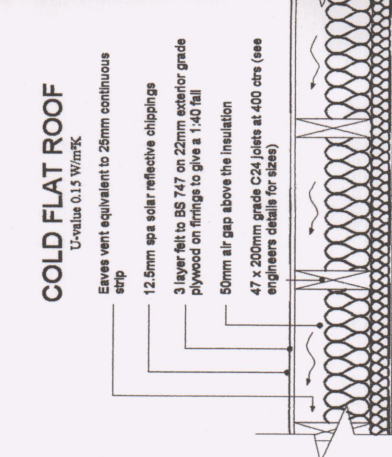


18 PROPOSED ROOF DETAIL
1:20

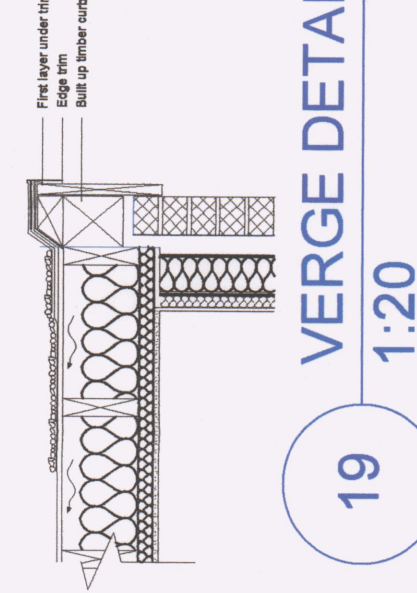


19 VERGE DETAIL
1:20

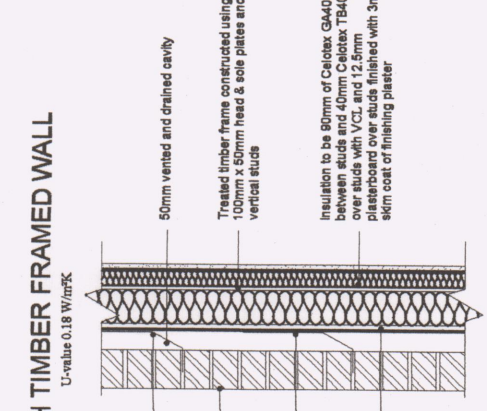

21 PROPOSED WALL SECTION
1:20

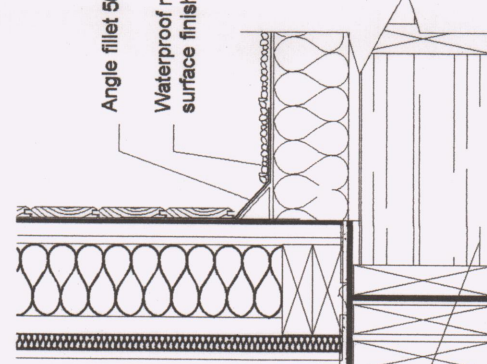

22 PITCHED ROOF ABUTMENT
1:20

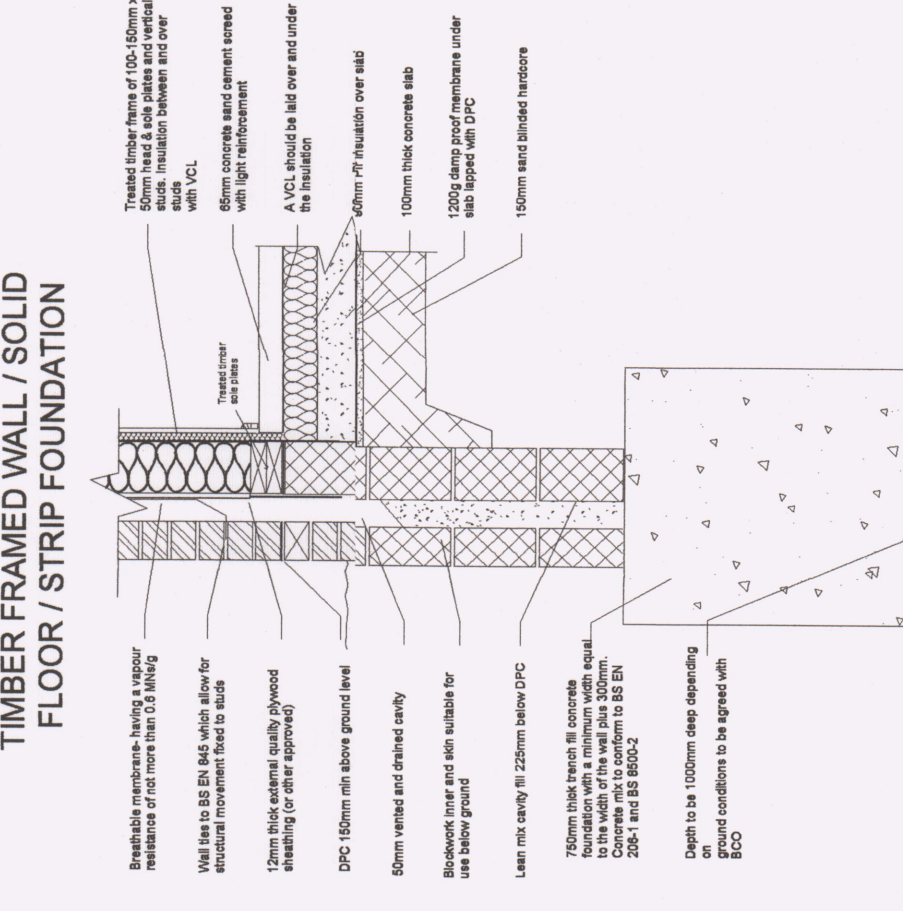

23 PROPOSED FOUNDATION & WALL
1:20

Construction & Site conditions Summary
Site Verification: The contractor is responsible to verify all details on-site prior to commencing work or ordering materials. Any discrepancies must be reported to the client immediately. DM Designs assumes no liability for errors unless an agreement is made in writing and duly signed by both parties.
Structural Assessment: A Structural Engineer must evaluate ground conditions and tree locations before work initiation and design foundations as per Building Control requirements. Clients and builders are obliged to consult the British Geological Survey for detailed ground information. DM Designs assumes no liability for errors unless an agreement is made in writing and duly signed by both parties.
Structural Details Approval: All structural details must be reviewed and approved by qualified engineers and subsequently signed off by the building control officer. DM Designs accepts no responsibility for these details unless approved in writing by a qualified engineer.
Load-Bearing Elements: Foundations, beams, and inlets bearing additional loads must be inspected and, if necessary, upgraded by the building control officer. DM Designs did not assess these elements during the design process.
U-Values Compliance: All U-values must comply with current legislation and be verified by a qualified thermal engineer. Non-compliance will void any responsibility from DM Designs.
Structural Integrity: The dimensions of structural steel and joists must be checked and approved by a structural engineer or Building Control and signed off accordingly. Contractors must strictly adhere to approved structural calculations. DM Designs accepts no responsibility for inaccuracies in the dimensions of structural elements unless verified by an authorised engineer.
Site dimensions: The contractor must verify all site details and dimensions before starting work or ordering materials. Direct any queries or discrepancies to the client. DM Designs is not liable for drawings unless explicitly agreed otherwise.
Brickwork Openings: Verification of the sizes of brickwork openings on-site is required before ordering or construction.
Modifications: DENOTES ATTACHED BUILDING REGULATION NOTES
Issue: DENOTES ITEM NO.
Title: SINGLE STOREY FRONT, SIDE REAR EXTENSION
Customer: 2 Richmond Close, Haying Island, Havant, PO11 0ER
Drawn By: D. WRIGHT, OIA
Drawing No: 1 OF 1
Scale: VARIES
Date: 06.08.2028
Revision: A