




Existing Floor Plans

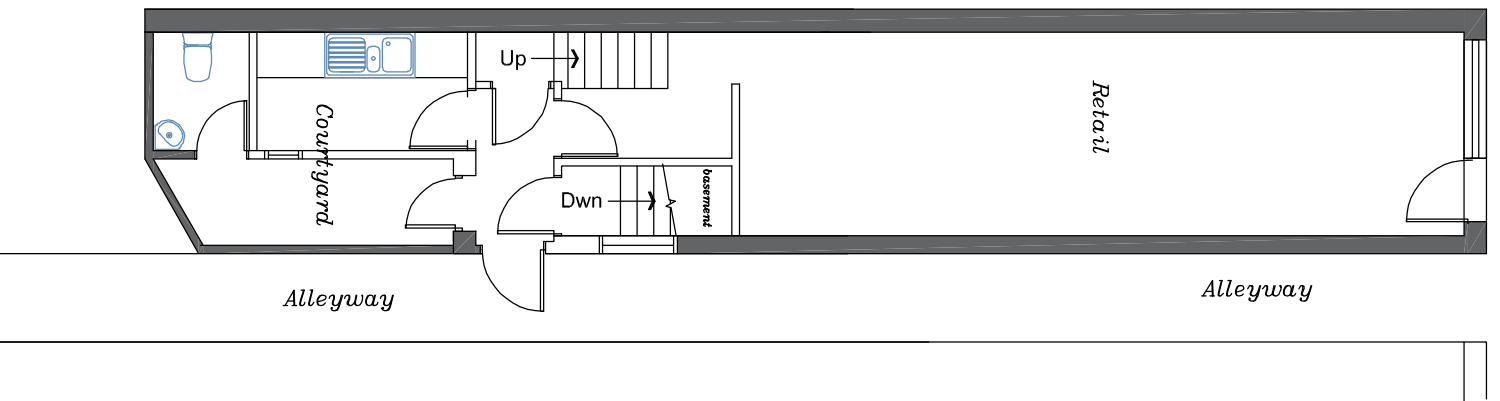


First Floor

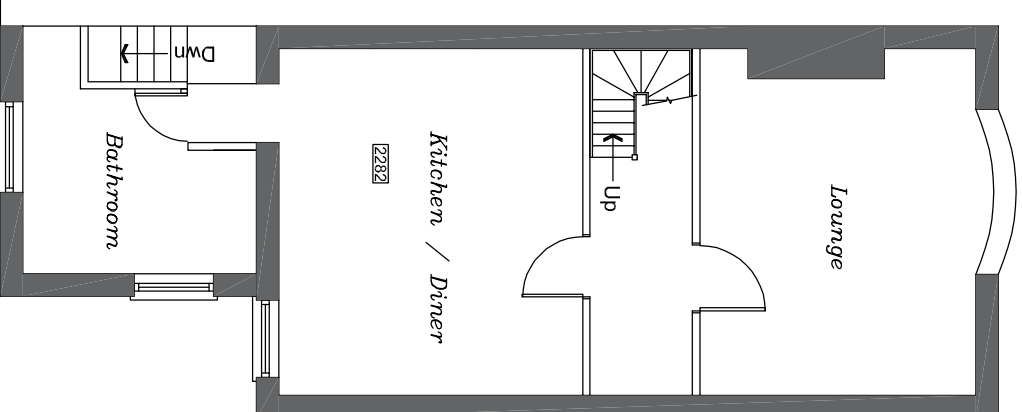

Second Floor

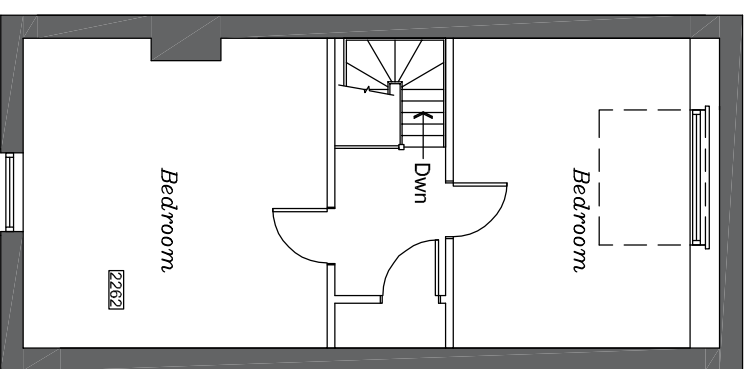


Existing Elevations

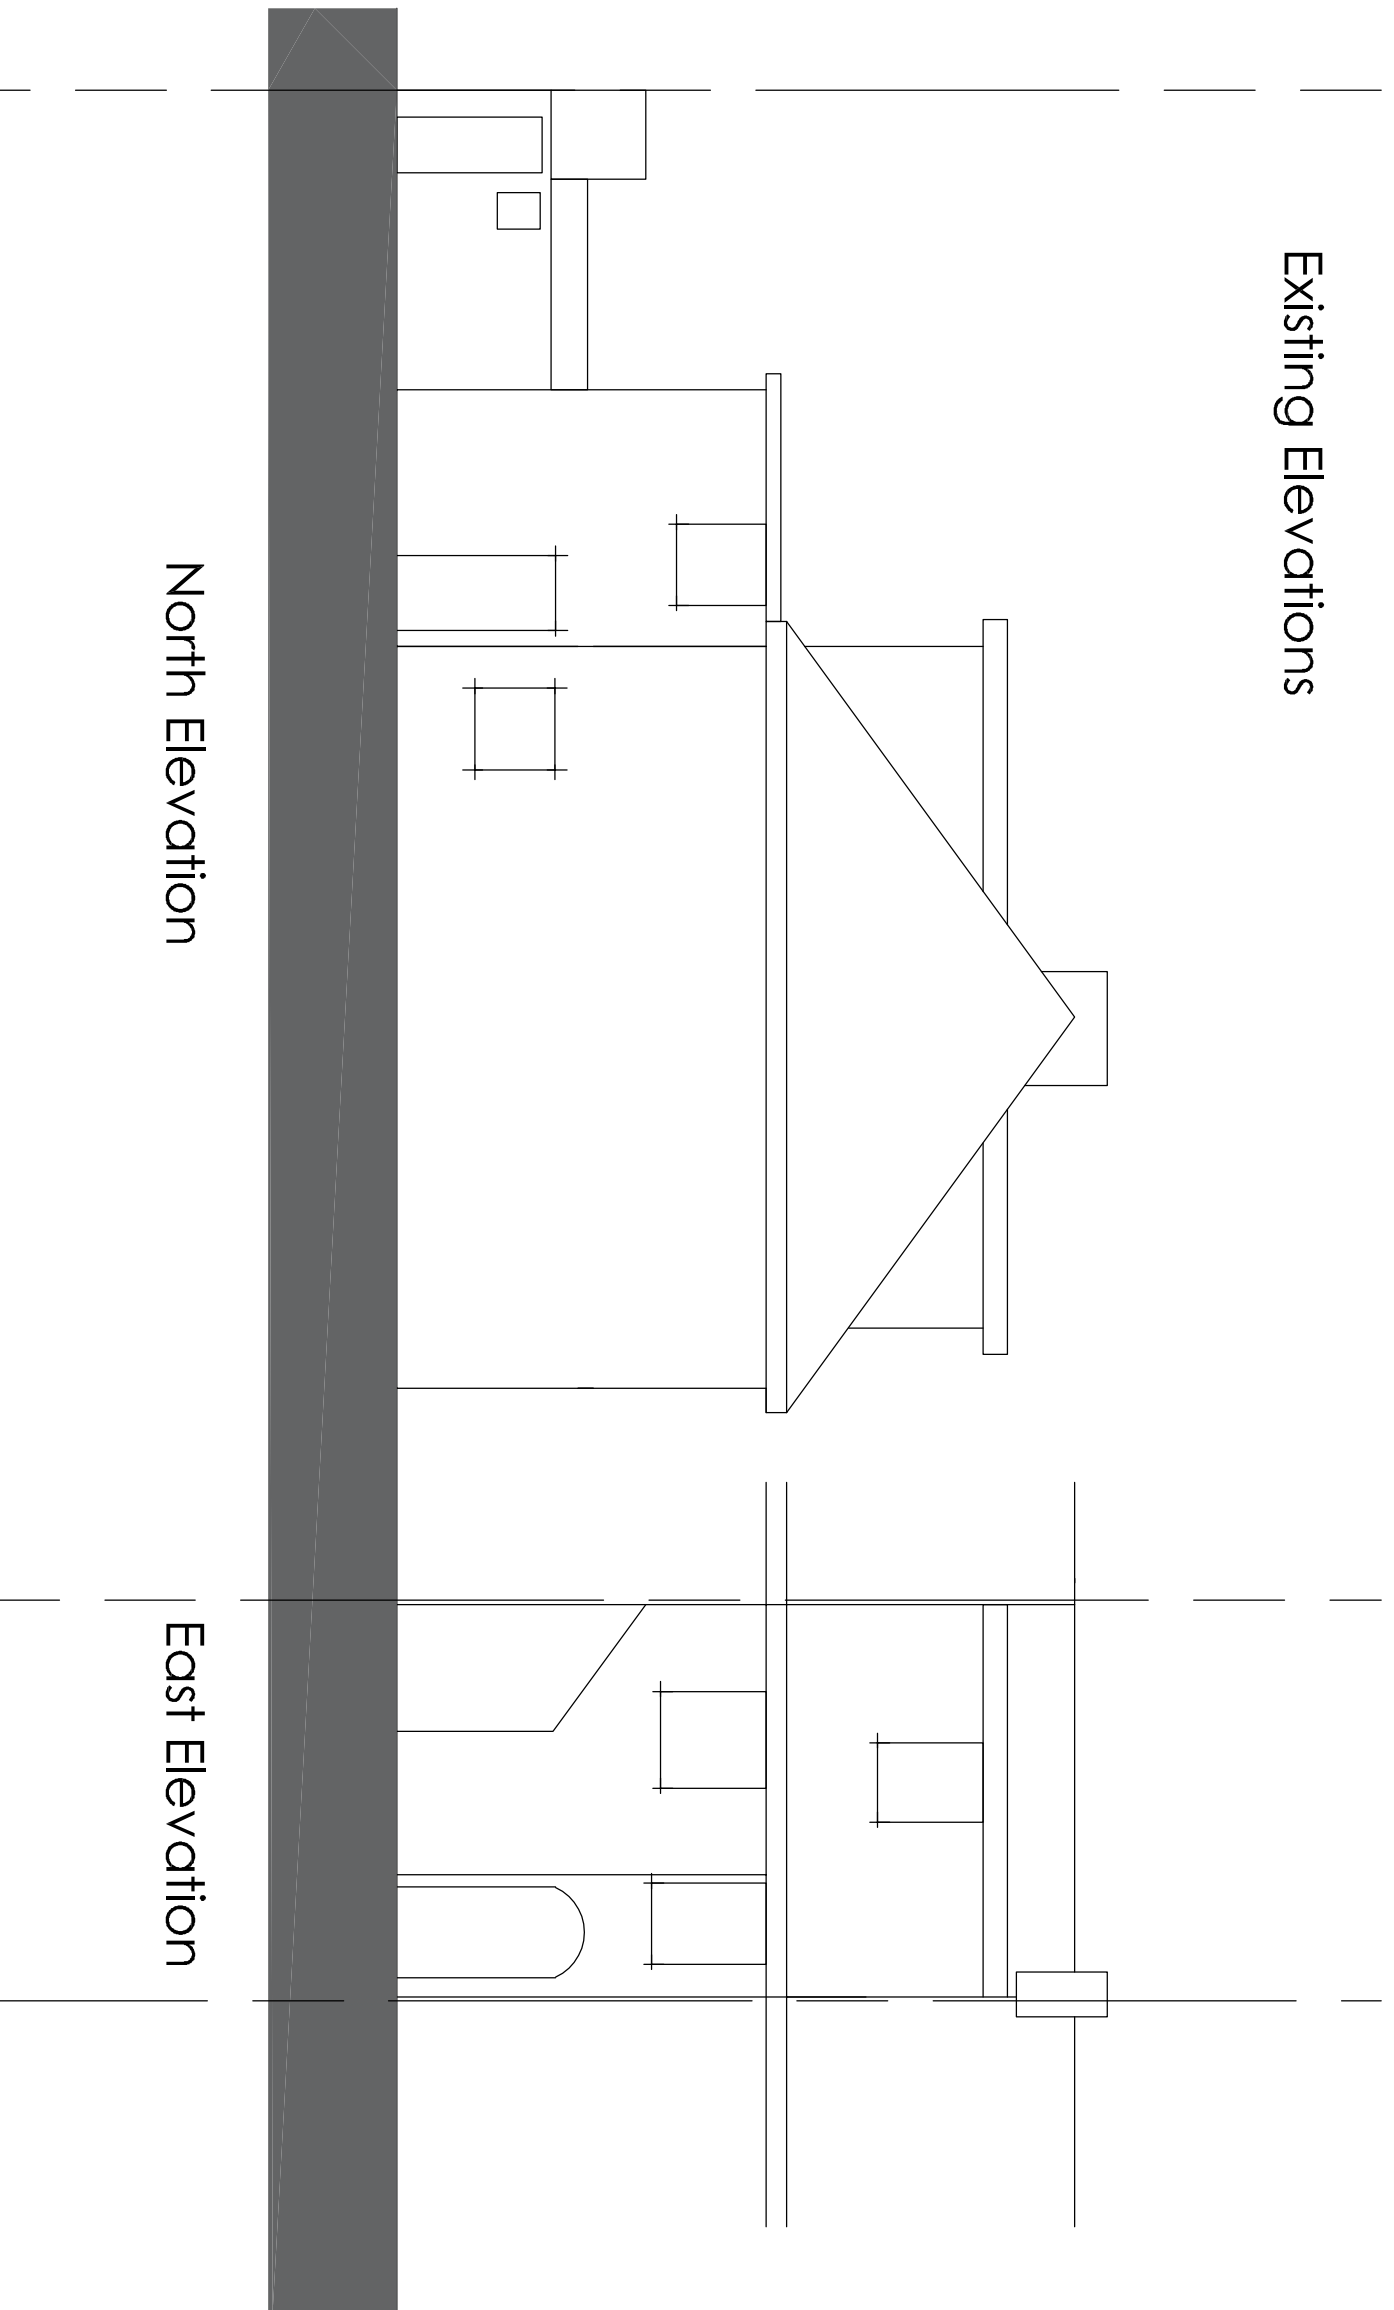


North Elevation


East Elevation

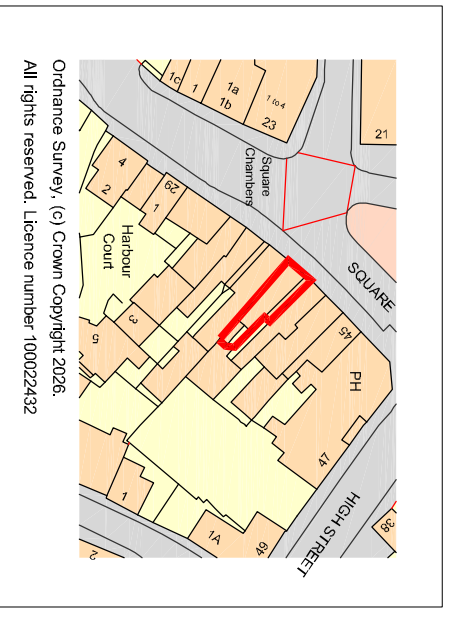


Proposed Floor Plans

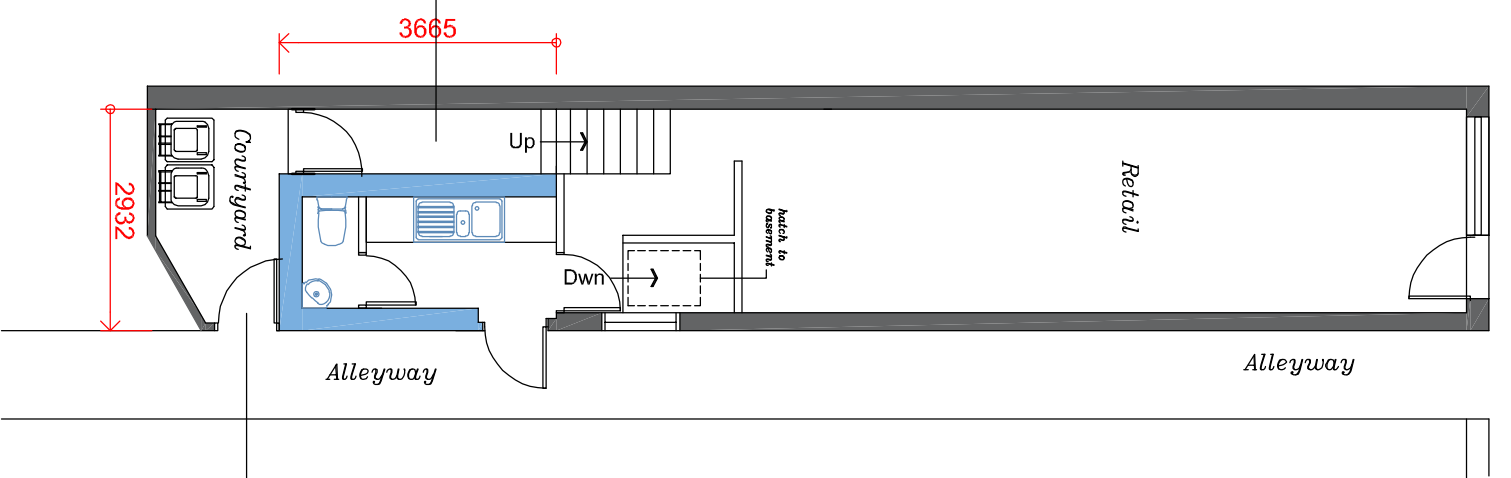


Ground Floor

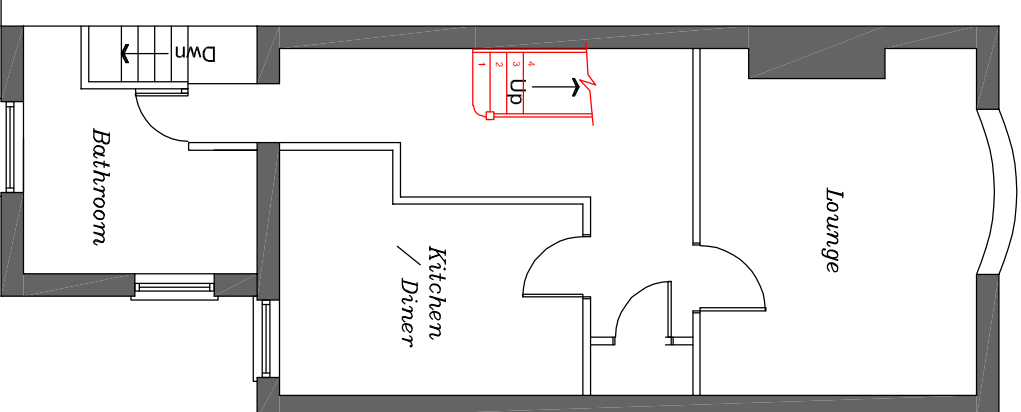

Second Floor

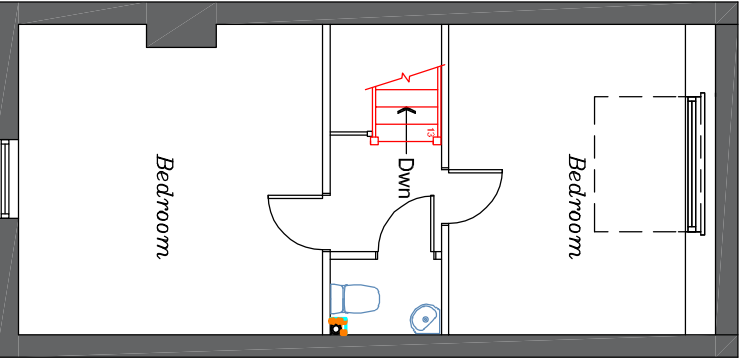


Proposed Elevations

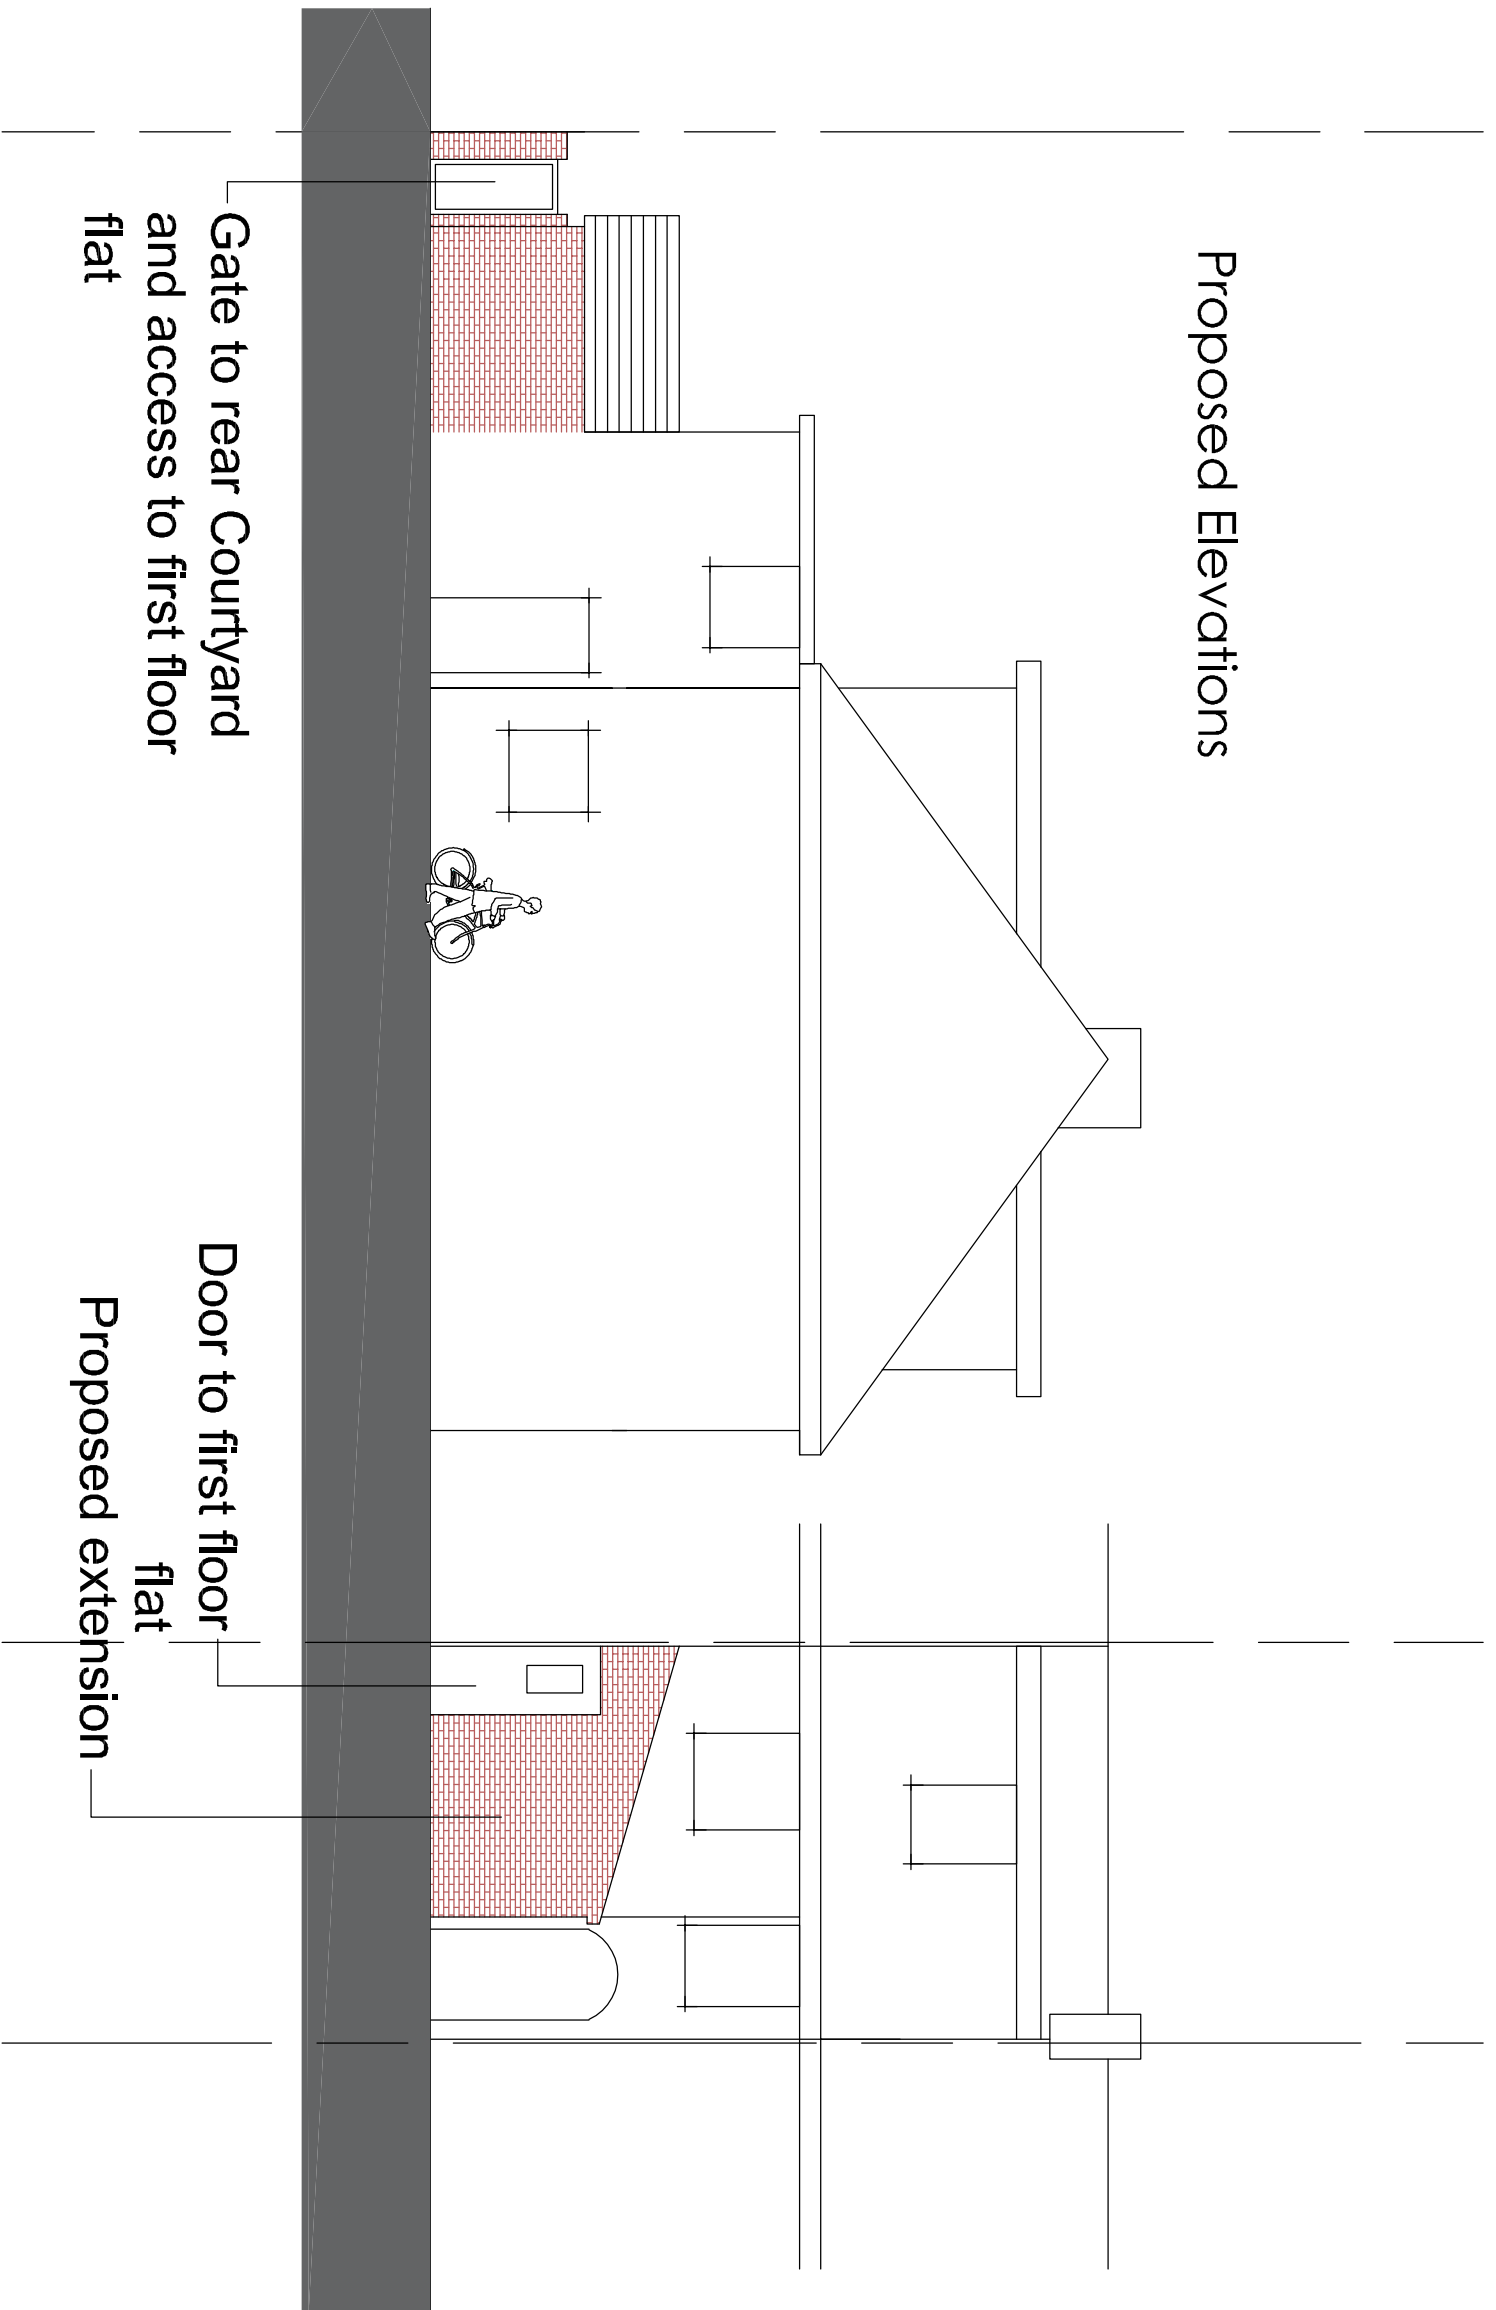

North Elevation

East Elevation

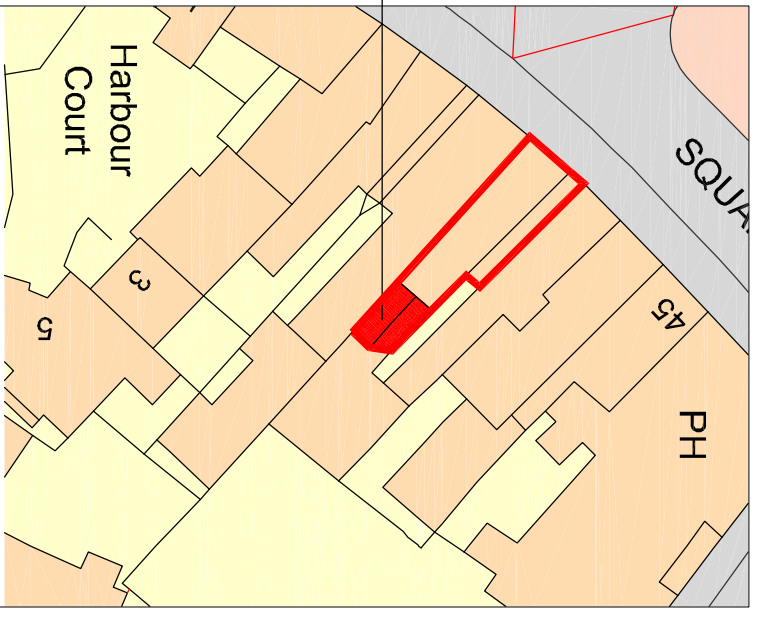

Position	Description	Date	GRAVW
----------	-------------	------	-------

Project : 39 High Street,
Emsworth,
PO10 7A

Cracking The...
Proposed Single Storey
Rear Extension
Chris Flint Associates Ltd
CHARTERED SURVEYORS • PROJECT MANAGERS
DEVELOPMENT CONSULTANTS

Drawn By	Date	SHEET SIZE	Approved By	Date
CF	21/08/26	A1		
CFA	Drawn By FULL	01	Revised	Scale 1-100

PLANNING

BEECHWOOD - 20 QUEENS ROAD - WATERLOOVILLE - P07 5SB
tel: 023 92 432484
Email: christflinassociates@gmail.com