



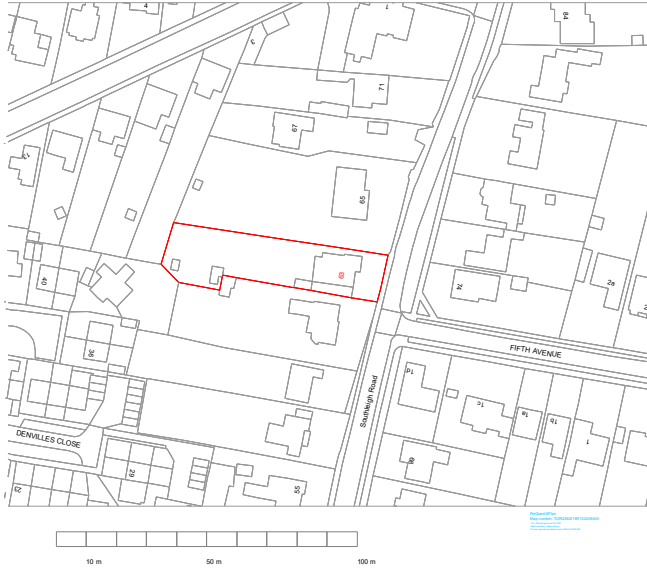

Location Plan

1:1250

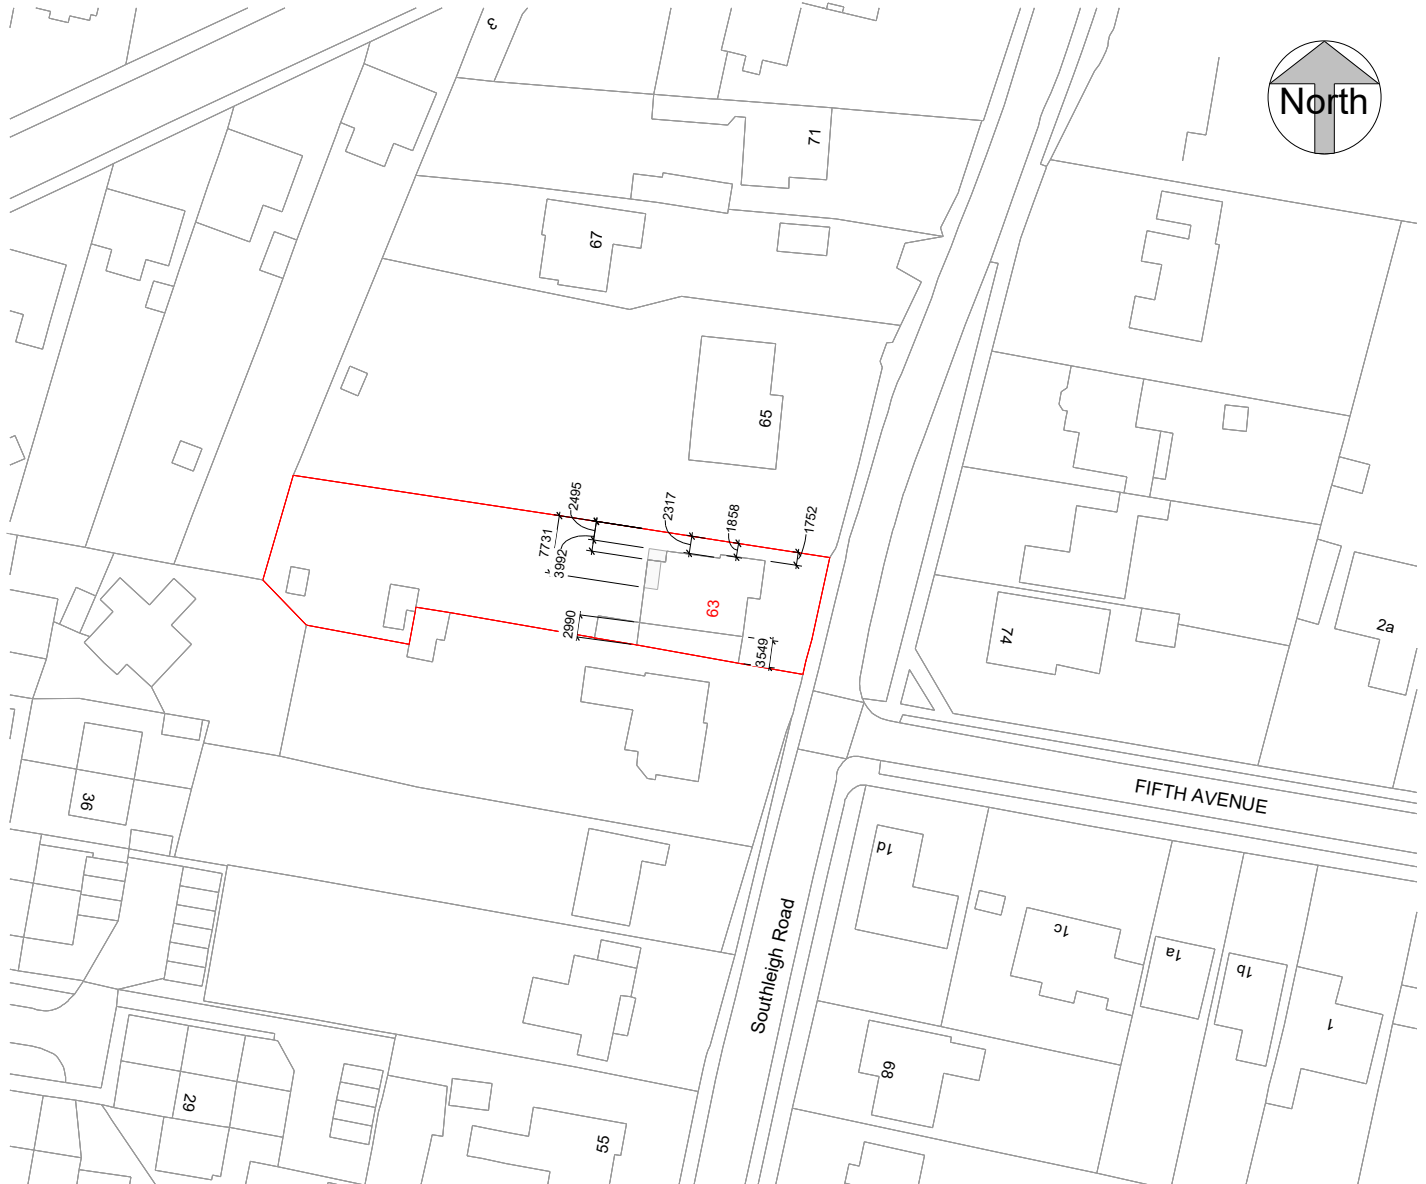

Block Plan

1:500

ReQuestAPlan
Map number: TORQM28189152408455
Title: 63 Southleigh Road, PO9 2QQ
Map Production: Parker Design
© Crown copyright and database right 2020 OS 100001988



www.parkersdesign.co.uk
info@parkersdesign.co.uk
Tel: 07776 008822

1:500		50
1:200		20
1:100		10
1:50		5

All measurement to be checked on site prior to any commitment

Parkers Design Limited - No.3 - PO9 6AH

(C) Copyright of Parkers Design (Southern) Limited. Any reproduction of these drawings will require written authority from the copyright owner.

PROJECT	63 Southleigh Road PO9 2QQ
SHEET	Site Plan

CLIENT		Longden-Thurgood	
Date	Issue Date	Scale (@ A2) As indicated	
Drawn by SW	DRAWING NUMBER		REV
Checked by SR	P 0		

Project Number