


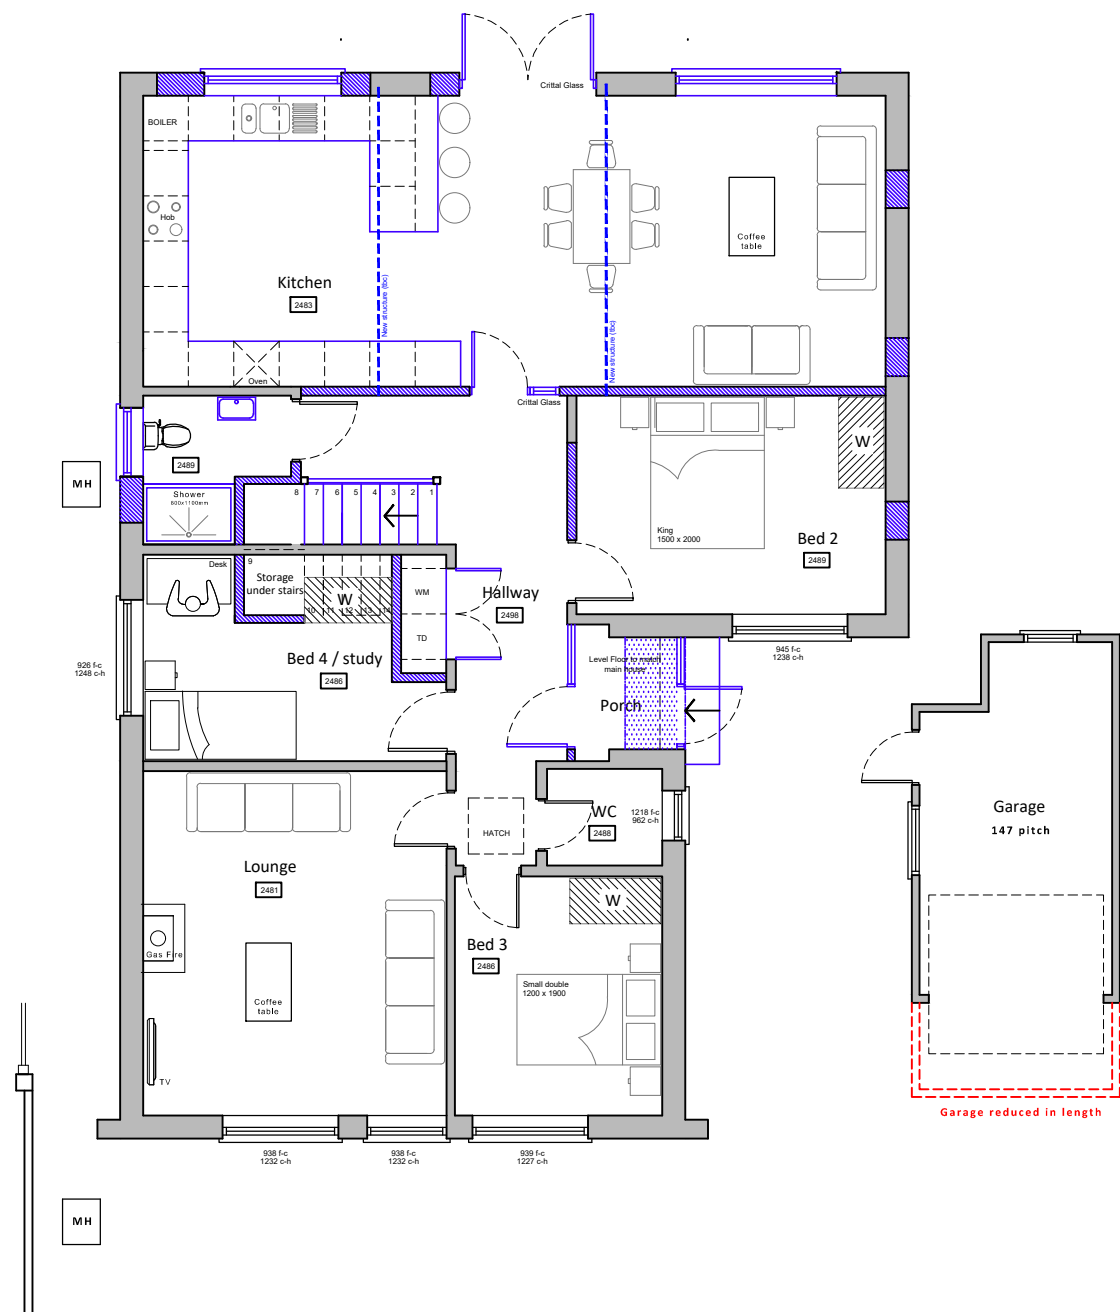


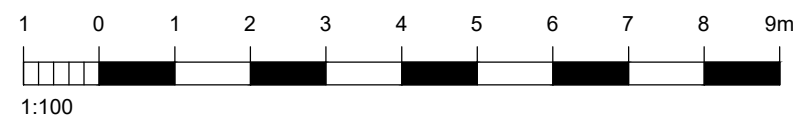

scale 1:100

 

Existing walls

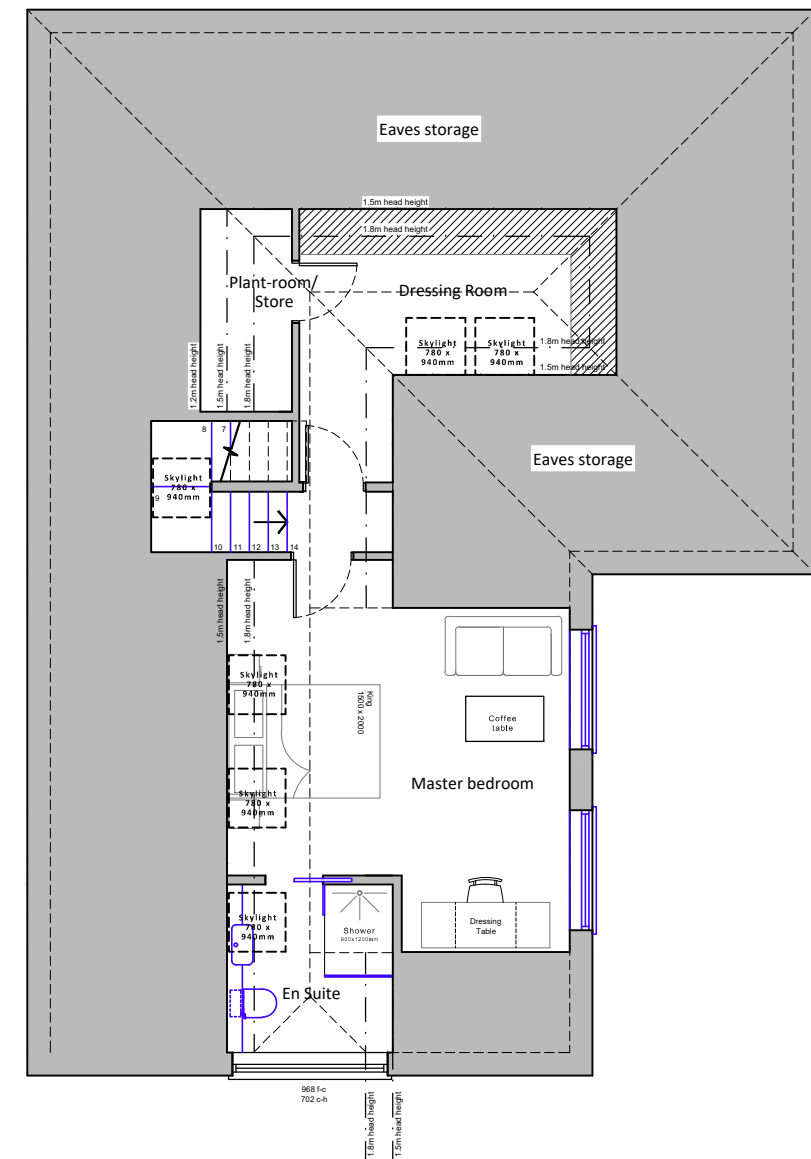

Proposed walls



Proposed structure



For MR & MRS ROBERTS	Title PROPOSED GROUND & FIRST FLOOR PLANS				 <p>E: admin@jb-architecturedesign.com W: www.jb-architecturedesign.com T: 01243 933732</p>
Project PROPOSED LOFT CONVERSION AT 6 OAKHURST DRIVE WATERLOOVILLE, HANTS, PO7 7PN	Date JULY 2025	Drawn LL	Scale 1:100 @ A3	Checked -	
	Job Number PL1017.26	Drawing Number -04	Revision D		