


Ordnance Survey, (c) Crown Copyright 2026.
All rights reserved. Licence number 100022432

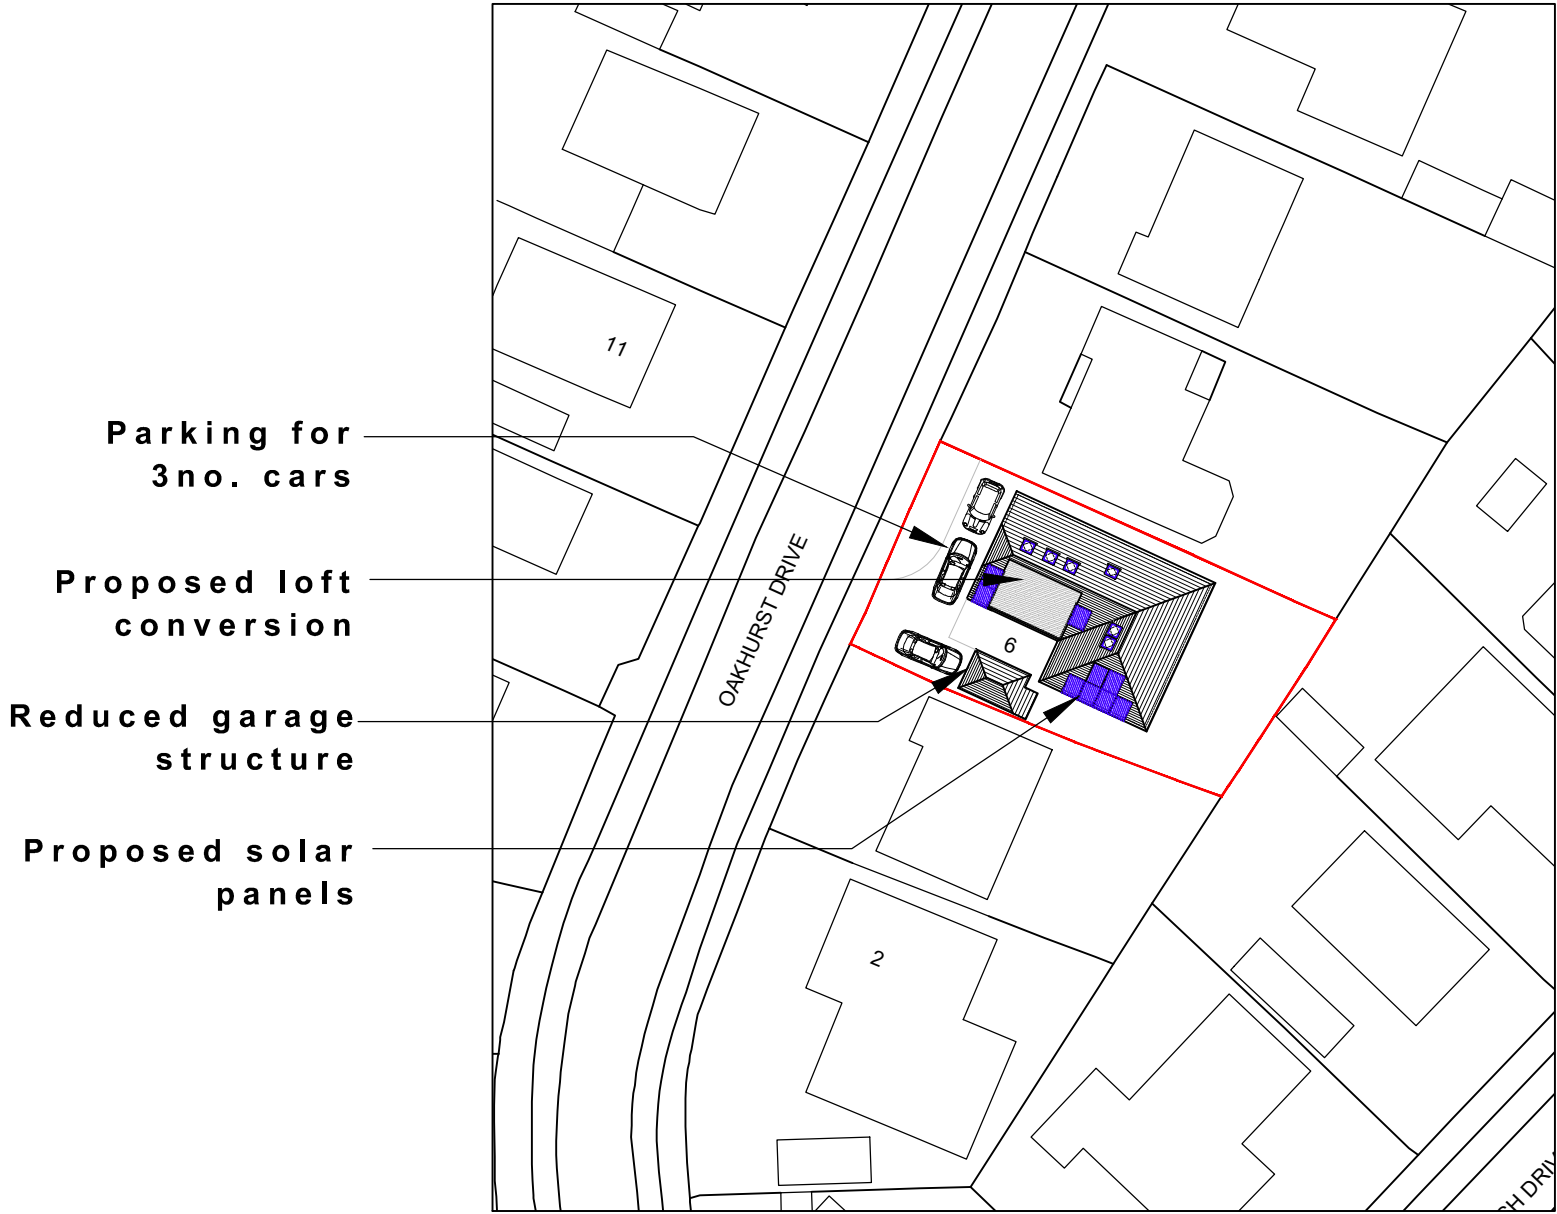

**Parking for
3no. cars**



**Proposed loft
conversion**

**Reduced garage
structure**

**Proposed solar
panels**



Site plan

scale 1:500

 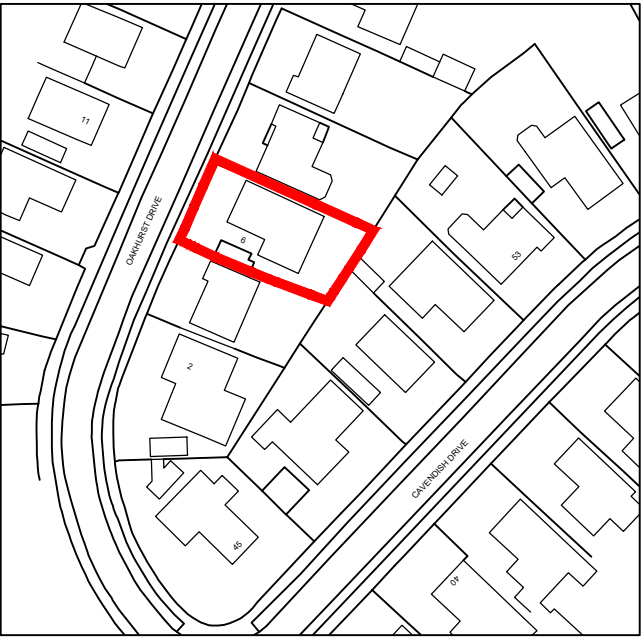

Location plan

scale 1:1250

 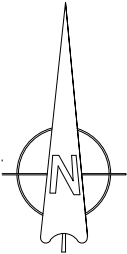

For MR & MRS ROBERTS	Title SITE & LOCATION PLAN	jb architects E: admin@jb-architecturedesign.com W: www.jb-architecturedesign.com T: 01243 933732	
Project PROPOSED LOFT CONVERSION AT 6 OAKHURST DRIVE WATERLOOVILLE, HANTS, PO7 7PN	Date JULY 2026	Drawn LL	Scale 1:500 & 1:1250 @ A3
	Job Number PL1017.26	Drawing Number -01	Checked - Revision A