



HAVANT BOROUGH
COUNCIL
20 DEC 2013
RECEIVED

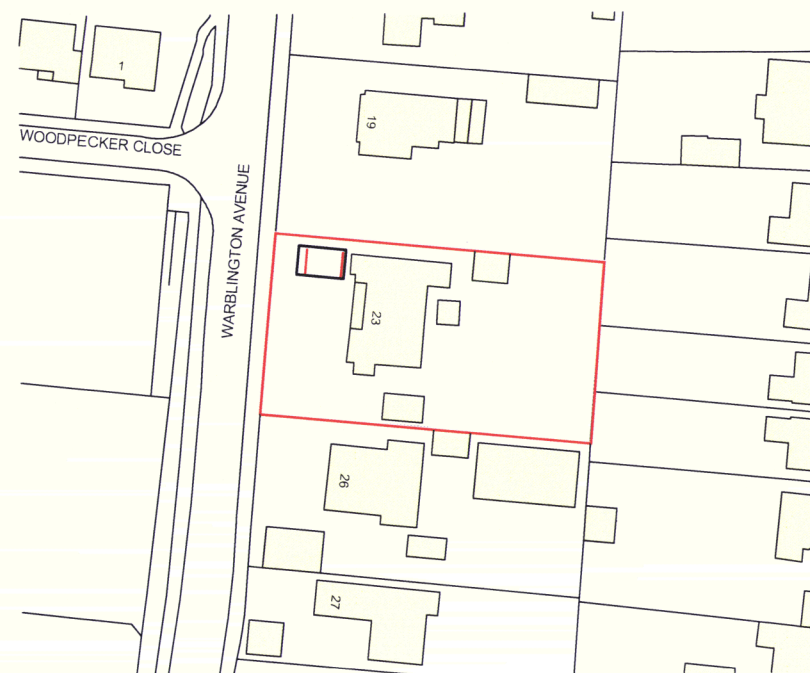

Location Plan
1:1250

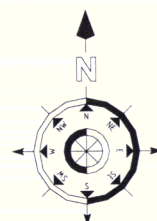

Crown Copyright. All rights reserved. License no. 100045736

PROJECT

Orchard Cottage
Warblington Avenue, Havant

CLIENT

Mr & Mrs Rowsell

DRG TITLE

Site Plans

PROJECT NO.

19030

DRAWING NO.


101

SCALE

as shown

REV

-

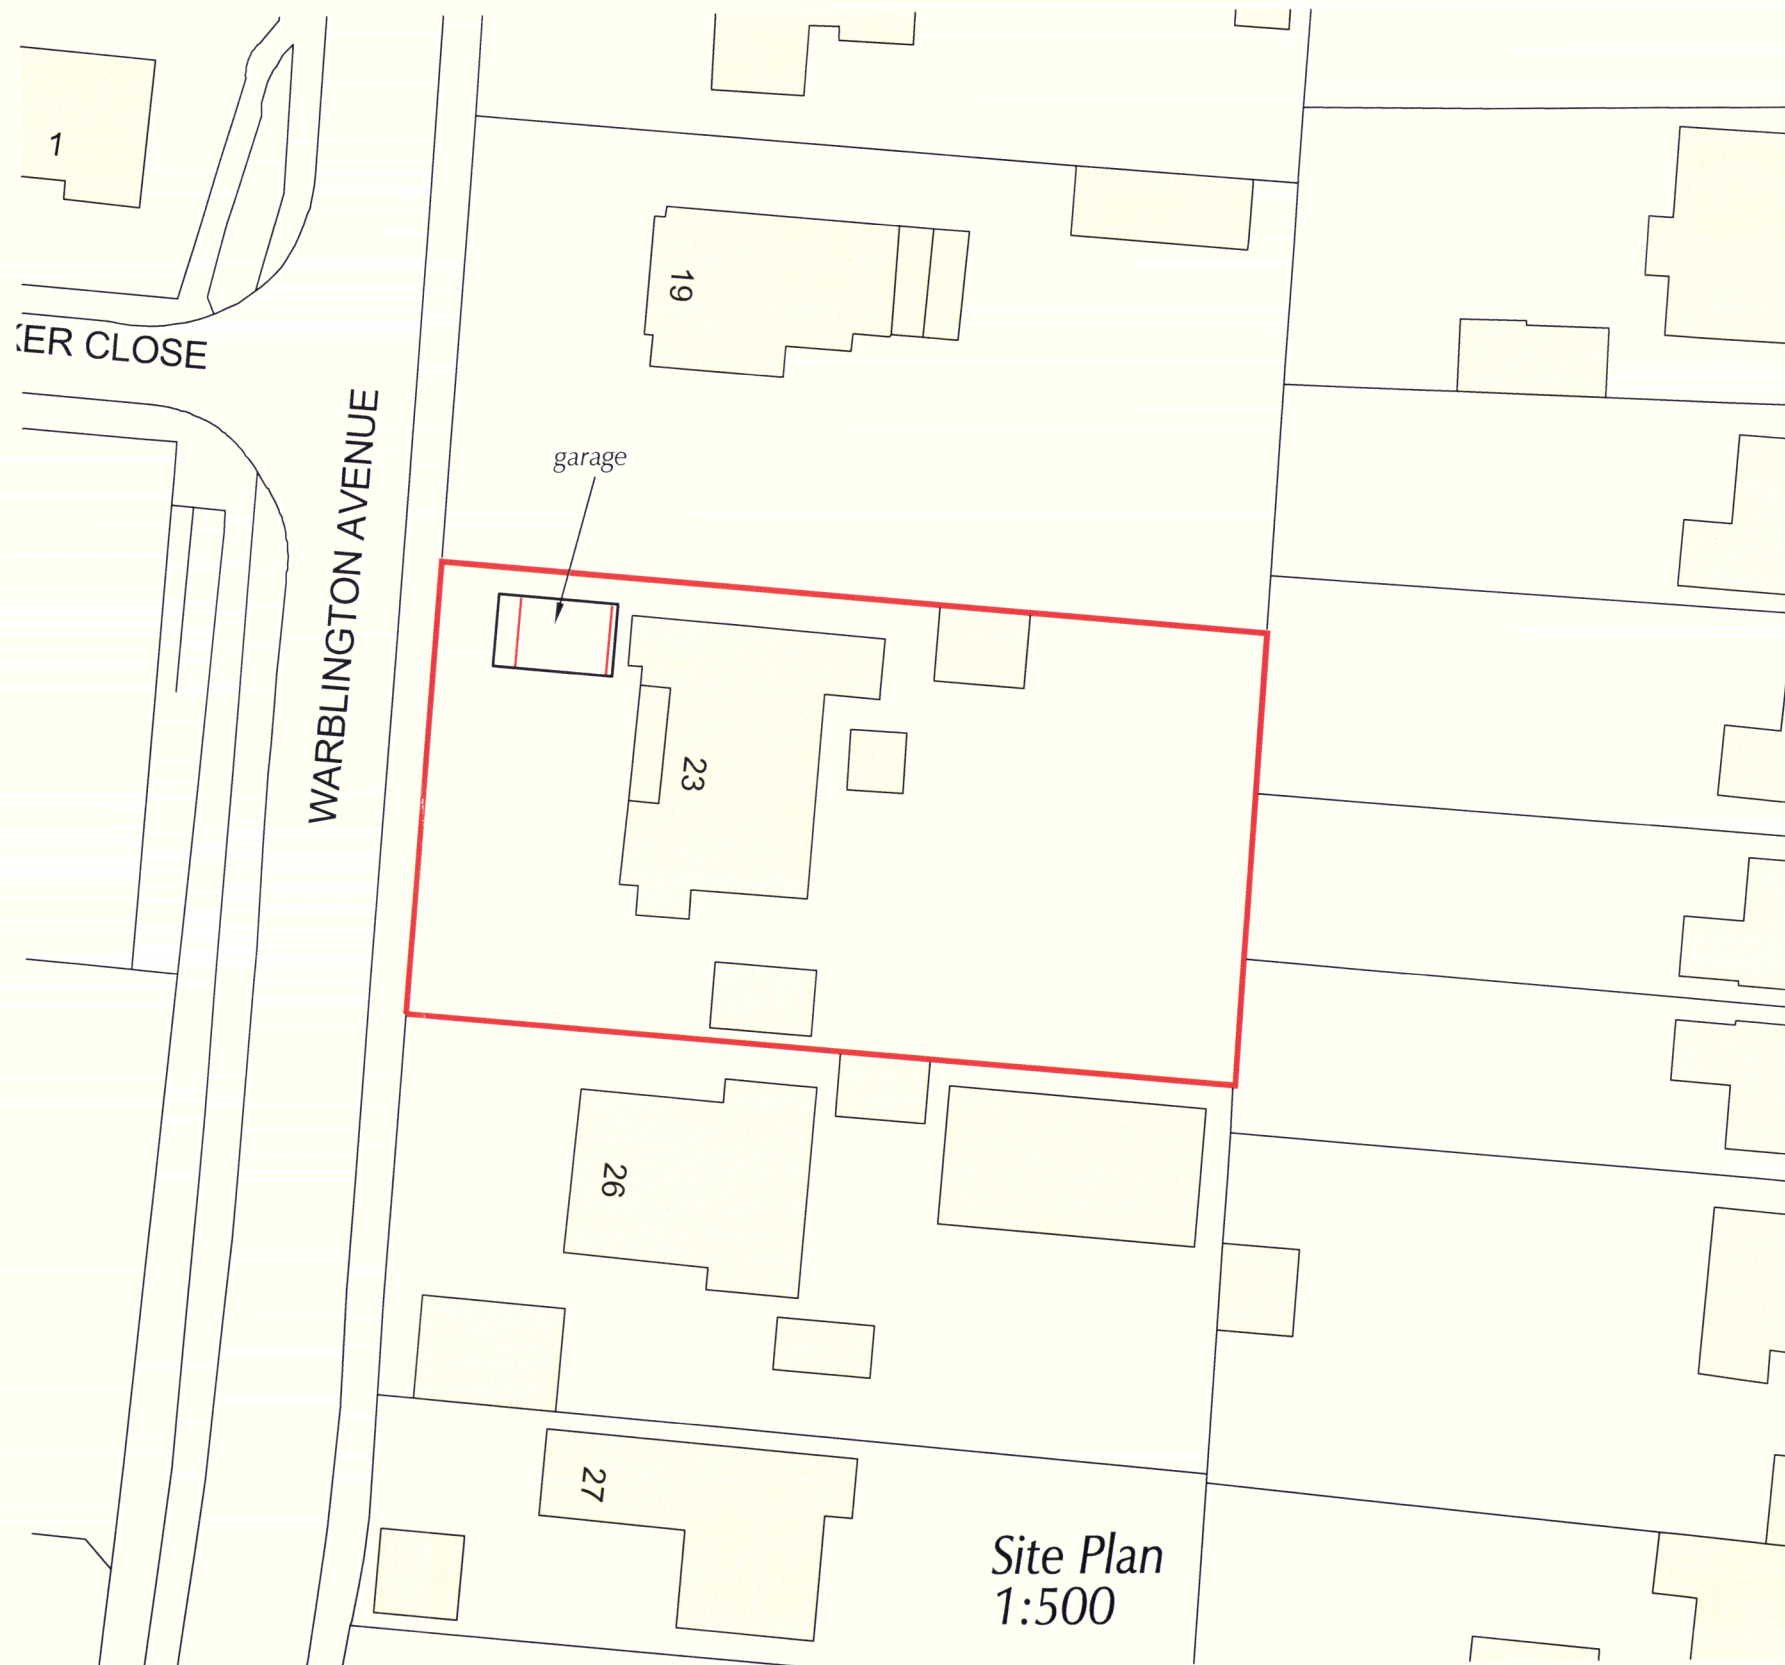

Site Plan
1:500

Rev	DESCRIPTION	Dwn / Date	Chk / Date
-	-	-	-
This drawing is copyright and must not be disclosed to third parties without permission Scaled dimensions are not to be used for construction			

4 Queensgate
Queens Road
Fareham
Hampshire
PO16 0NW

Tel: 01329 288911
Fax: 01329 221913
E-mail: admin@m2architecture.com

m2
architecture
architectural technologist